



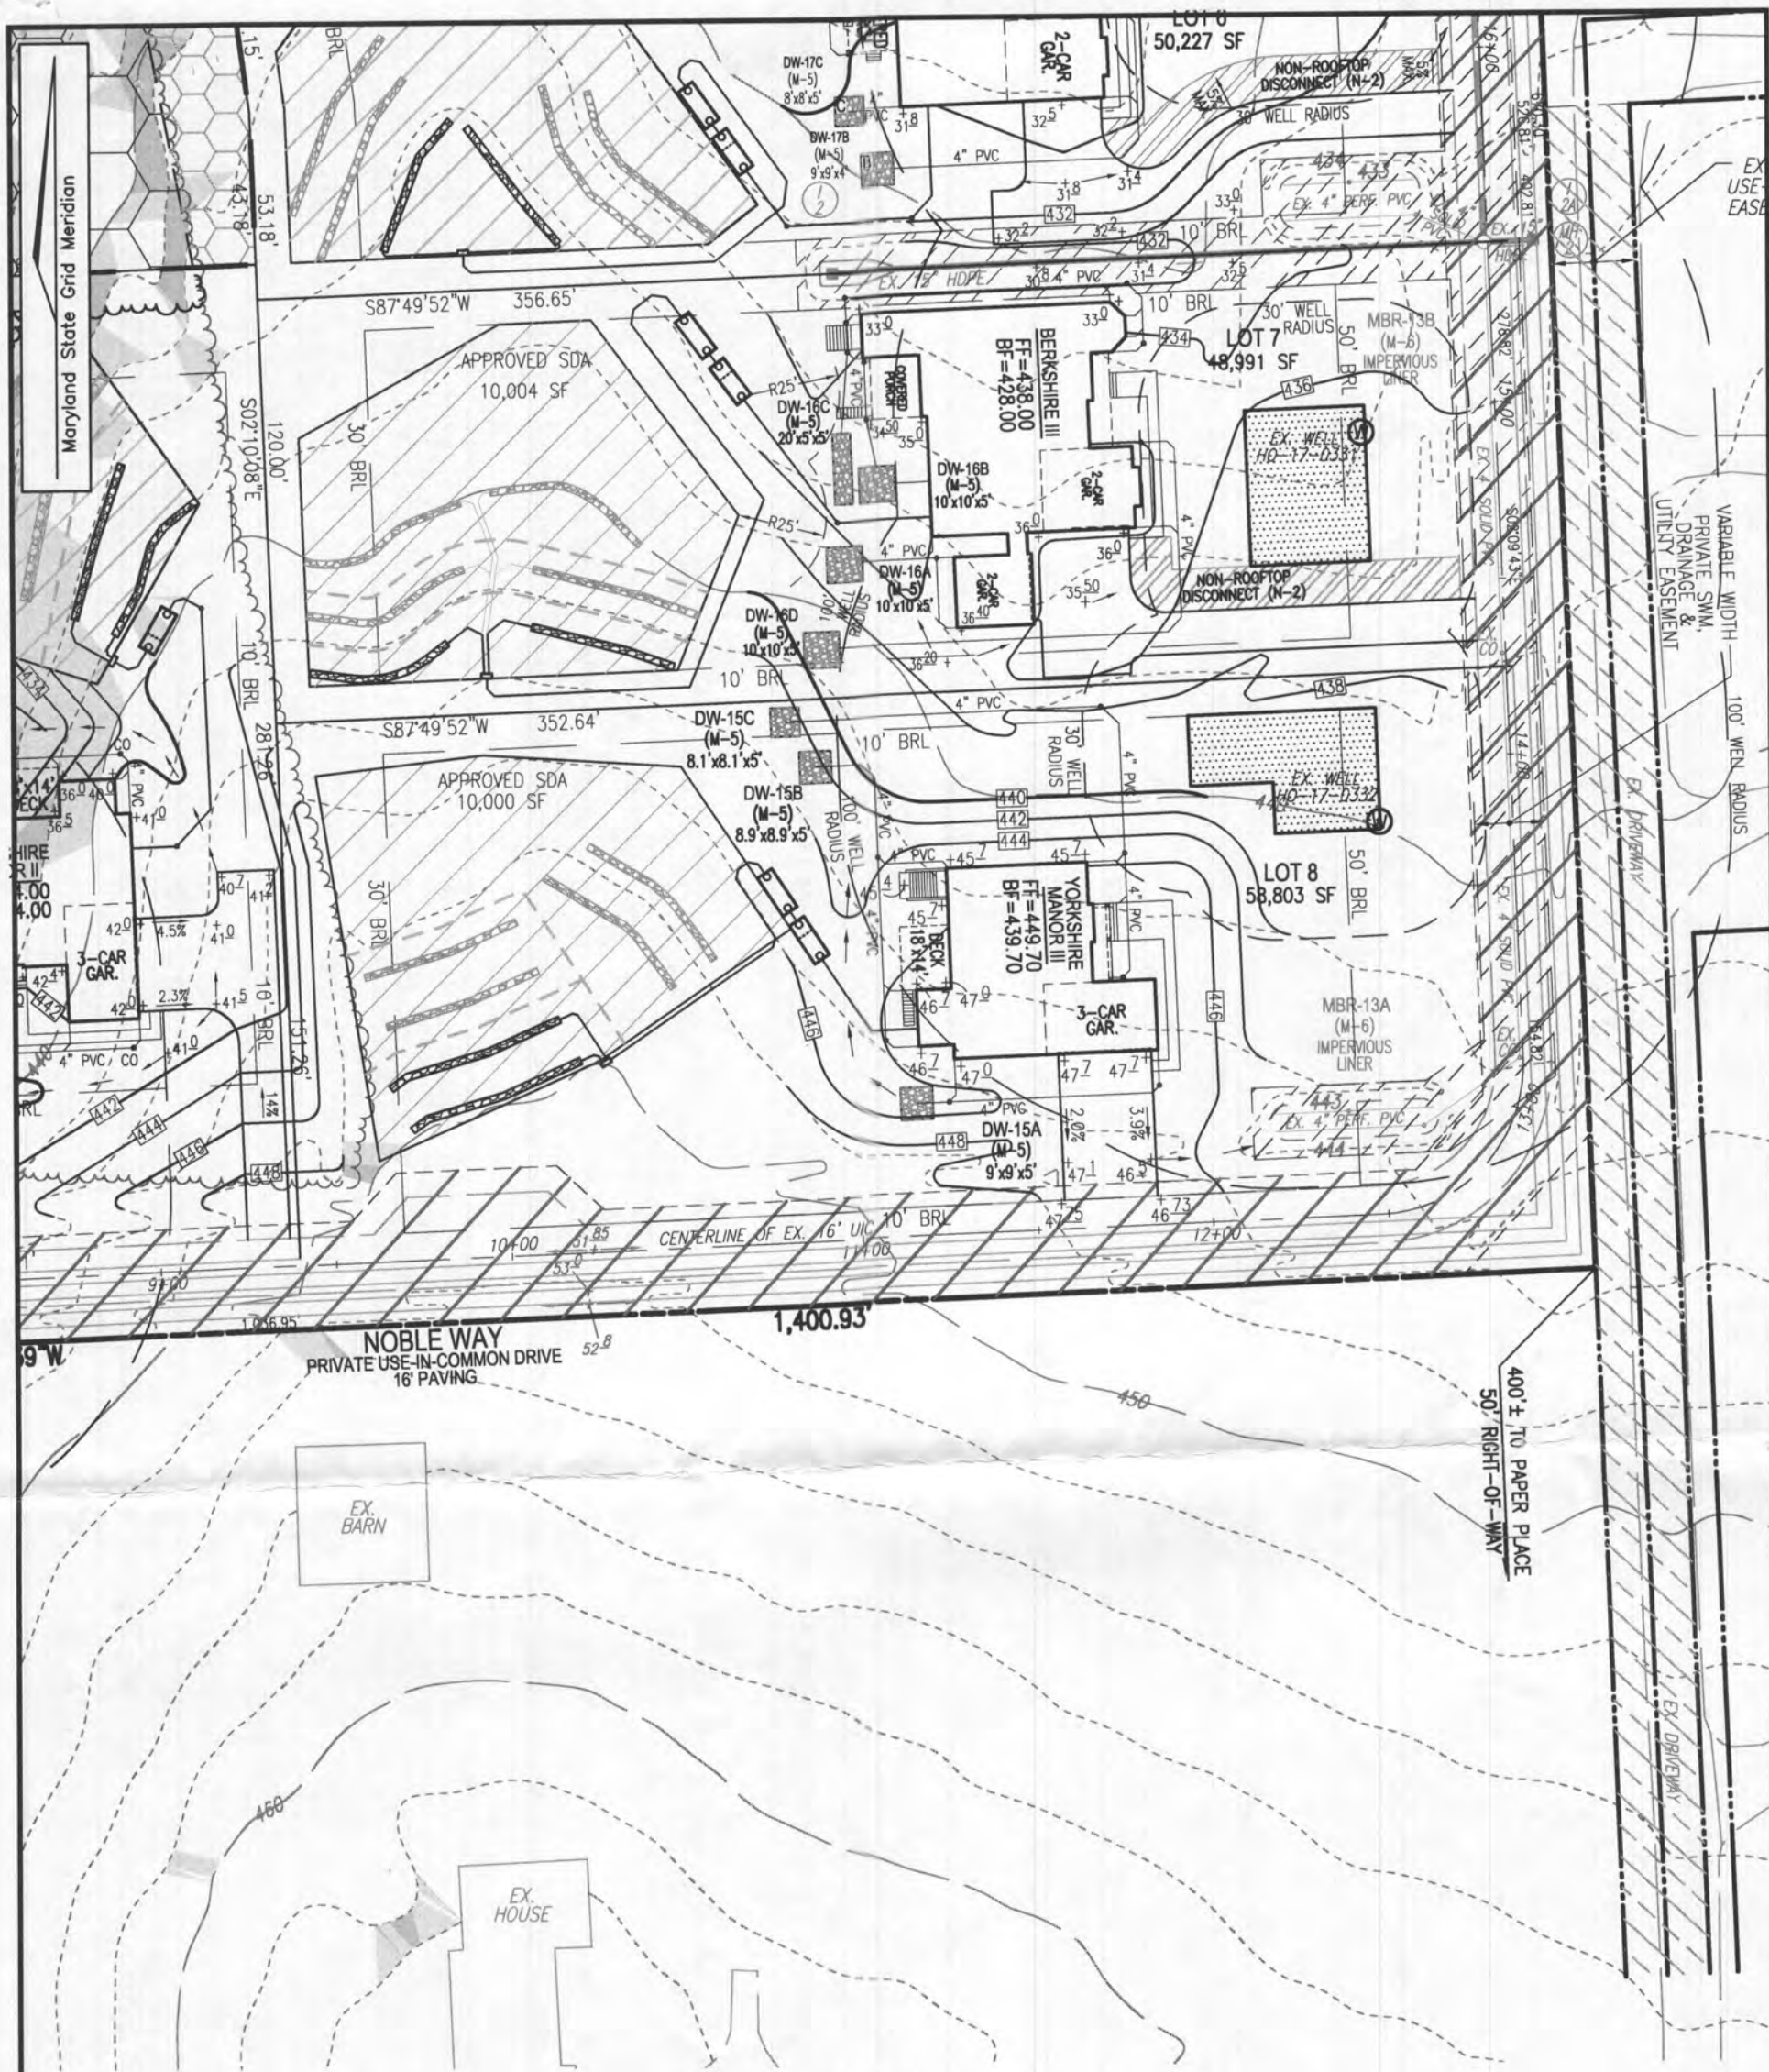

GRADING PLAN
SCALE: 1"=50'

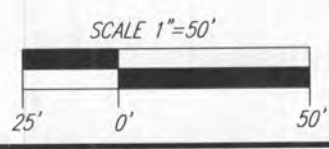

SCALE AS SHOWN
DRAWN BY JMR
CHECKED BY RHV
DATE MAY 25, 2022
W. O. # 15-39
SHEET# 2 OF 3

PLOT PLAN
THE ESTATES AT RIVER HILL - LOT 8
13605 NOBLE WAY
HIGHLAND, MD 20777

5TH ELECTION DISTRICT
TAX MAP: 34 PARCEL: 389
DPZ REF'S: ECP-16-064, WP-17-034,
WP-17-128, SP-17-007, F-18-064

BLOCK: 23
ZONED: RR-DEO
HOWARD COUNTY, MARYLAND


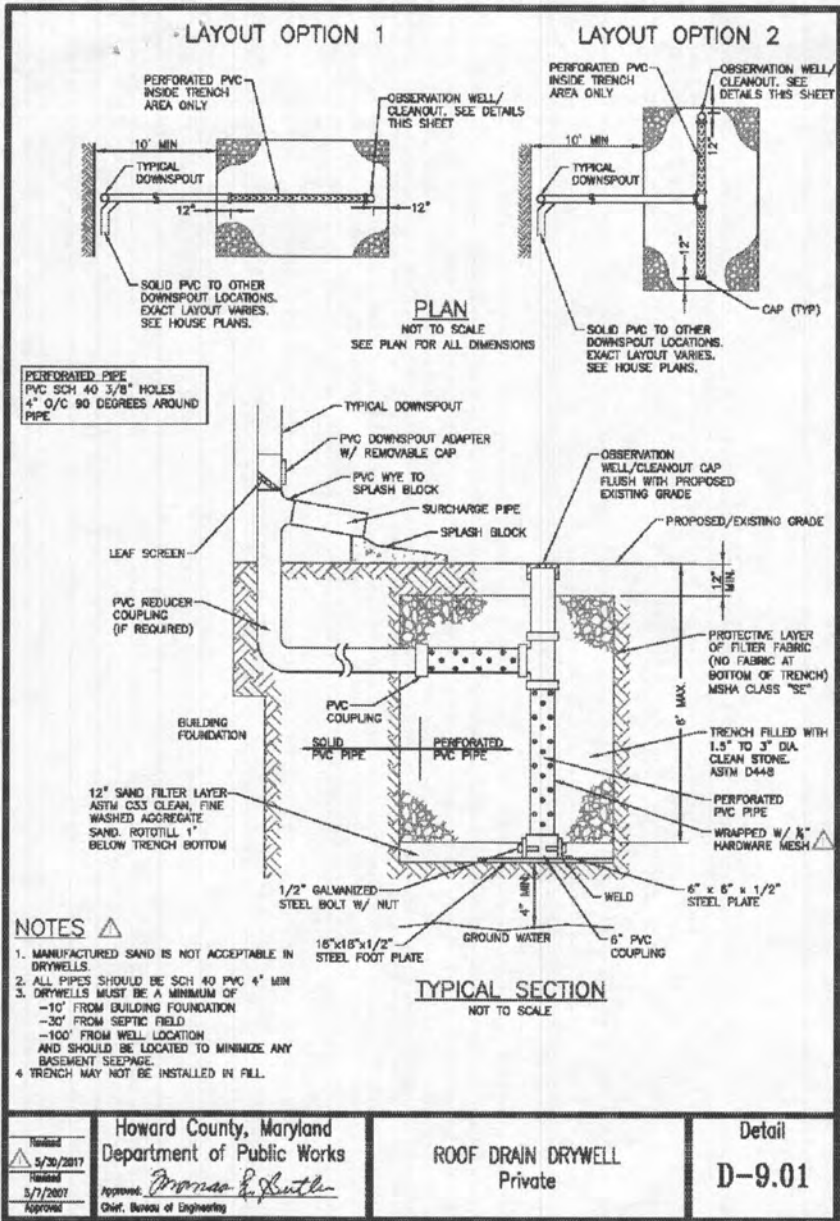


FIGURE 3
STANDARD DRYWELL DOWNSPOUT FITTINGS

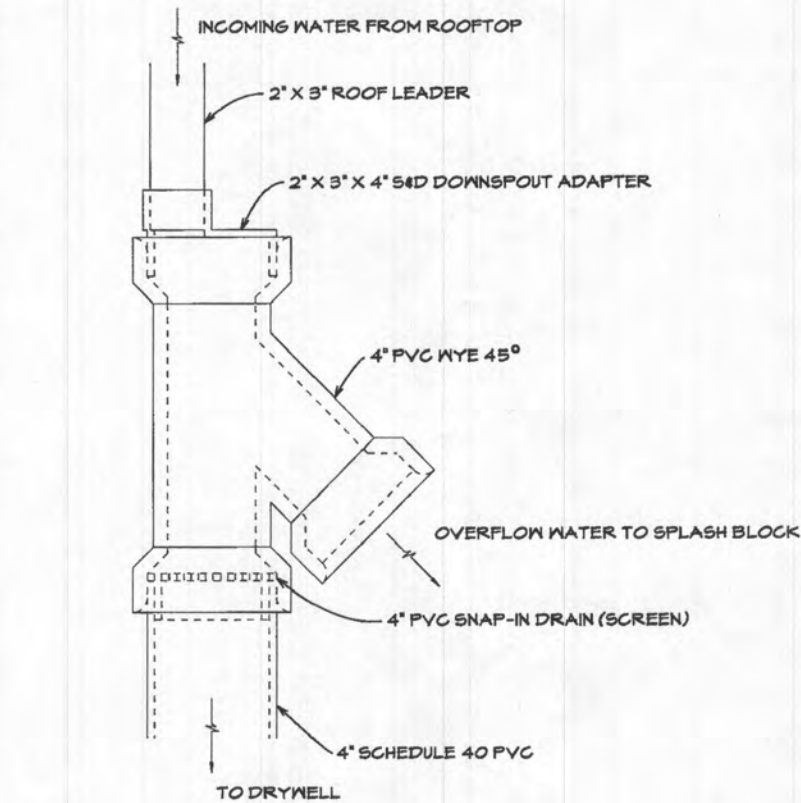

- NOTES:
1. THE SNAP IN SCREEN IS REQUIRED TO PREVENT CLOGGING OF THE DRYWELL WITH DEBRIS.
 2. SEE FIGURE 3a 'LIST OF POTENTIAL SUPPLIERS TO ACCOMPANY FIGURE 3 STANDARD DRYWELL DOWNSPOUT FITTINGS' FOR INFORMATION ON SOME LOCAL RETAILERS THAT SUPPLY COMPONENTS FOR THIS SYSTEM.

Martin B. Covington III, PE
ORIGINALLY EFFECTIVE APRIL, 2006
REVISED MARCH 19, 2008
DISTRIBUTED AT C.C. SURVEYORS MTG.

OPERATION AND MAINTENANCE SCHEDULE FOR PRIVATELY OWNED AND MAINTAINED
STORMWATER INFILTRATION TRENCHES (I-1) AND DRY WELLS (M-5)

1. THE OWNER SHALL INSPECT THE MONITORING WELLS AND STRUCTURES ON A QUARTERLY BASIS, AND AFTER EVERY LARGE STORM EVENT.
2. THE OWNER SHALL RECORD THE WATER LEVELS AND SEDIMENT BUILD UP IN THE MONITORING WELLS OVER A PERIOD OF SEVERAL DAYS TO INSURE TRENCH DRAINAGE.
3. THE OWNER SHALL MAINTAIN A LOG BOOK TO DETERMINE THE RATE AT WHICH THE FACILITY DRAINS.
4. WHEN THE FACILITY BECOMES CLOGGED, SO THAT IT DOES NOT DRAIN DOWN WITHIN A SEVENTY-TWO (72) HOUR TIME PERIOD, CORRECTIVE ACTION SHALL BE TAKEN.
5. THE MAINTENANCE LOGBOOK SHALL BE AVAILABLE TO HOWARD COUNTY FOR INSPECTION TO INSURE COMPLIANCE WITH OPERATION AND MAINTENANCE CRITERIA.
6. ONCE THE PERFORMANCE CHARACTERISTICS OF THE INFILTRATION FACILITY HAVE BEEN VERIFIED, THE MONITORING SCHEDULE CAN BE REDUCED TO AN ANNUAL BASIS, UNLESS THE PERFORMANCE DATA INDICATES THAT A MORE FREQUENT SCHEDULE IS REQUIRED.

DRYWELL SIZE CHART					
DW#	LOT	DRAINAGE AREA	VOLUME REQUIRED	PROPOSED DIMENSIONS	VOLUME PROVIDED
15A	8	1,024 SF	405 CF	9'x9'x5'	405 CF
15B	8	976 SF	388 CF	8.9'x8.9'x5'	396 CF
15C	8	812 SF	323 CF	8.1'x8.1'x5'	328 CF

DRYWELL #15A
 $ESD_v = (0.95)(2.0)(1,024)/12 = 162 \text{ CF}$
 $162/0.4 = 405 \text{ CF (REQ.)}$
 $9'x9'x5' = 405 \text{ CF (PROV.)}$

DRYWELL #15B
 $ESD_v = (0.95)(2.0)(976)/12 = 155 \text{ CF}$
 $155/0.4 = 388 \text{ CF (REQ.)}$
 $8.9'x8.9'x5' = 396 \text{ CF (PROV.)}$


DRYWELL #15C
 $ESD_v = (0.95)(2.0)(812)/12 = 129 \text{ CF}$
 $129/0.4 = 323 \text{ CF (REQ.)}$
 $8.1'x8.1'x5' = 328 \text{ CF (PROV.)}$

SCALE AS SHOWN
 DRAWN BY JMR
 CHECKED BY RHV
 DATE MAY 25, 2022
 W. O. # 15-39
 SHEET# 3 OF 3


5TH ELECTION DISTRICT
 TAX MAP: 34 PARCEL: 389
 DPZ REF'S: ECP:16-064, WP-17-034,
 WP-17-128, SP-17-007, F-18-064

PLOT PLAN
THE ESTATES AT RIVER HILL - LOT 8
 13605 NOBLE WAY
 HIGHLAND, MD 20777

BLOCK: 23
 ZONED: RR-DEO
 HOWARD COUNTY, MARYLAND

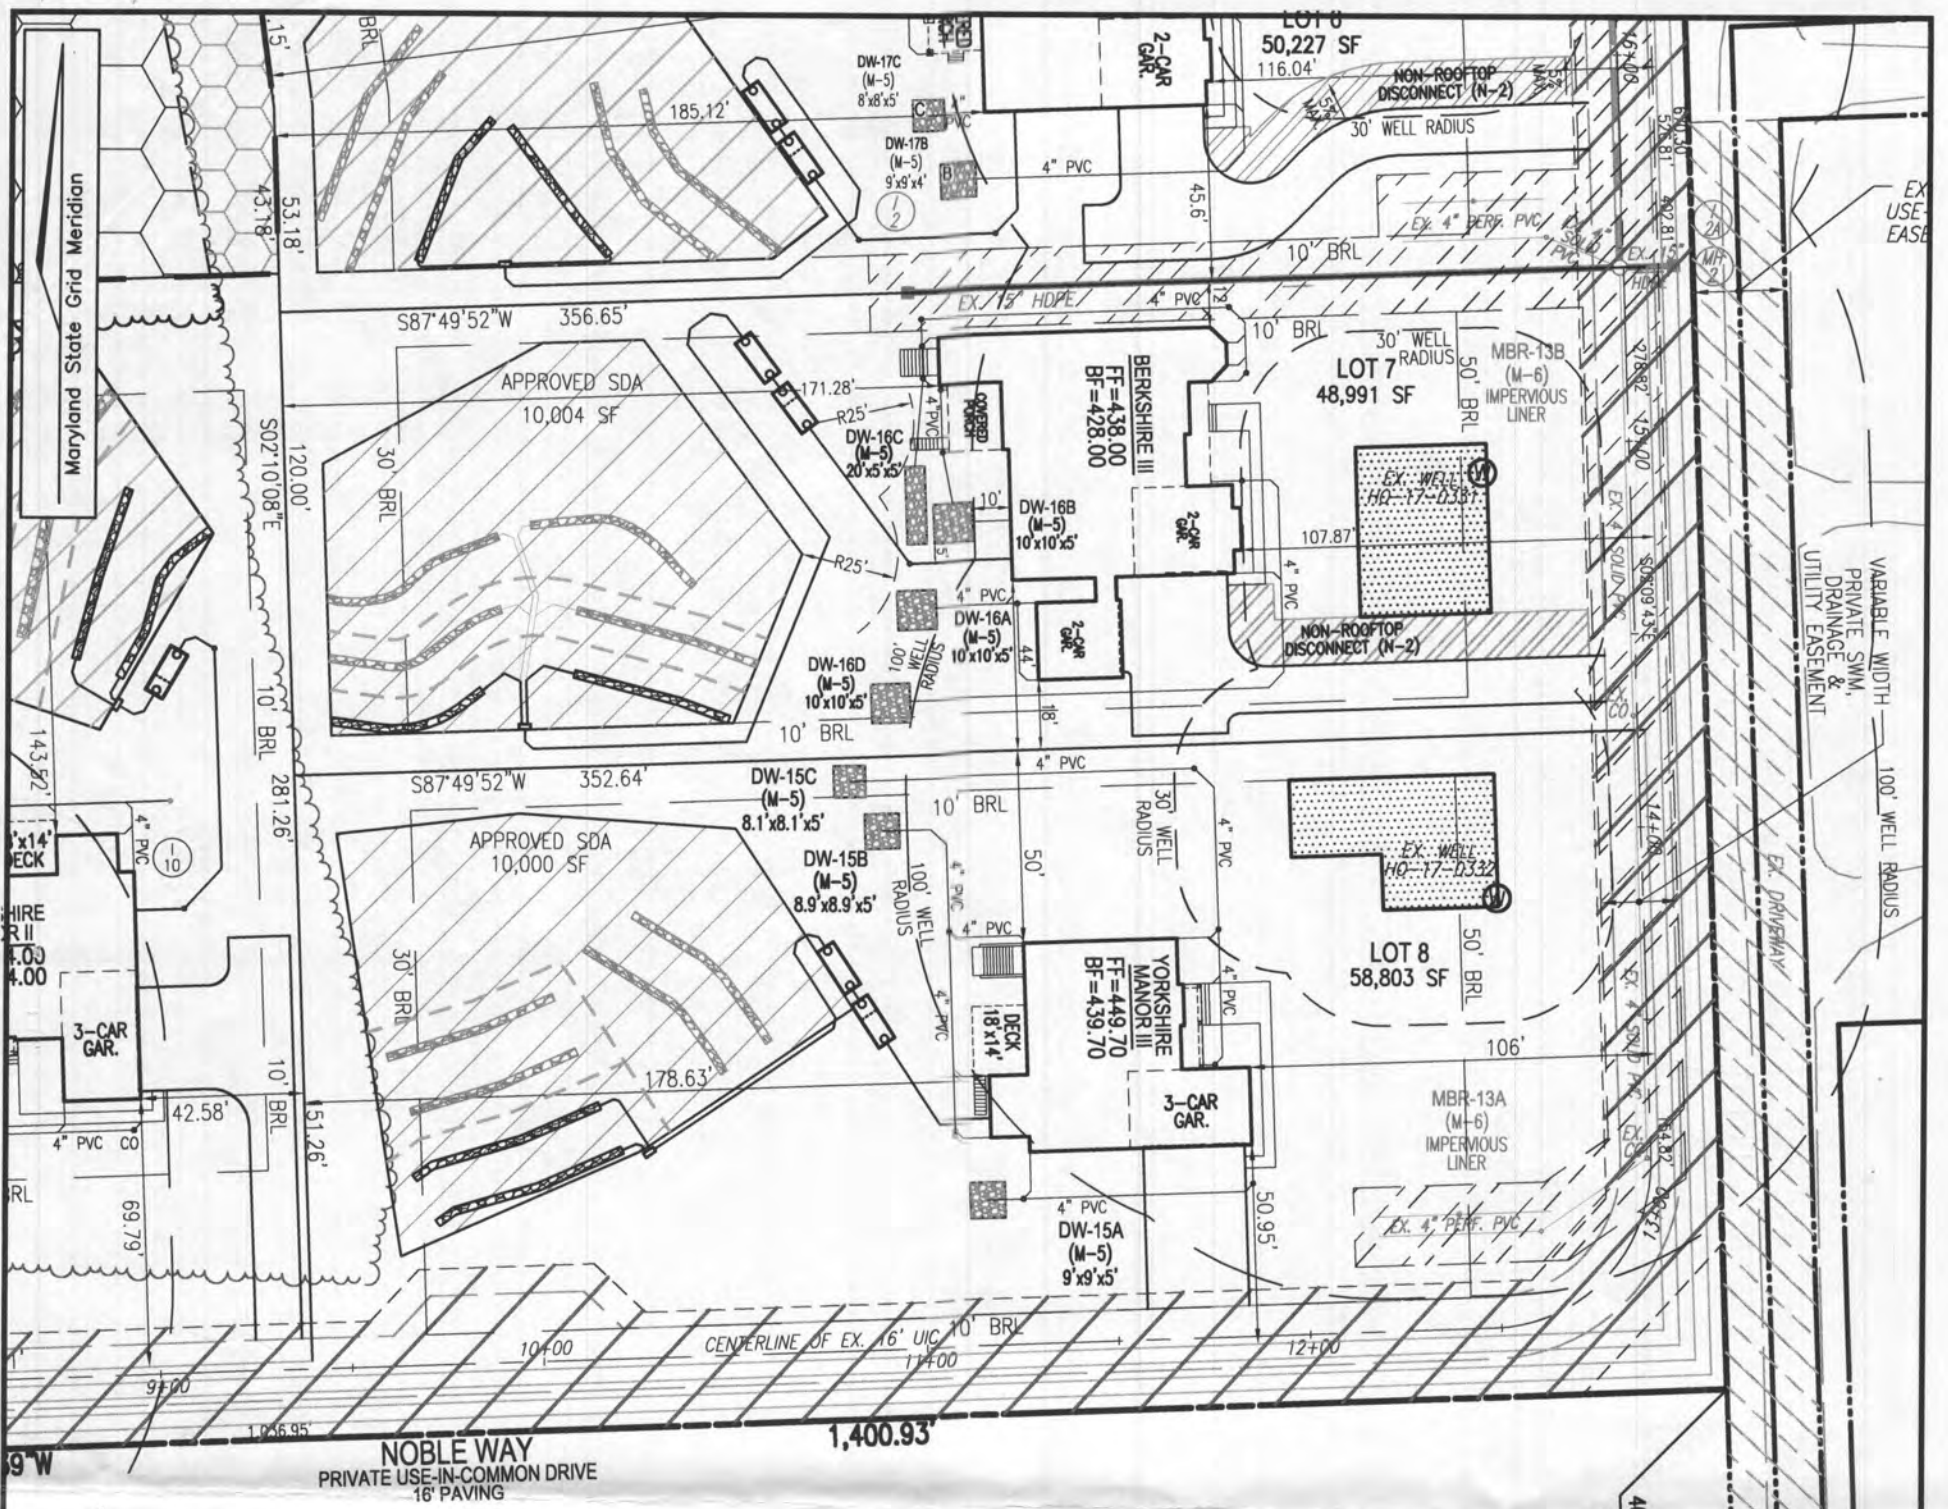


REVISED
Date: 7/11/2022
Comments: B19-3293

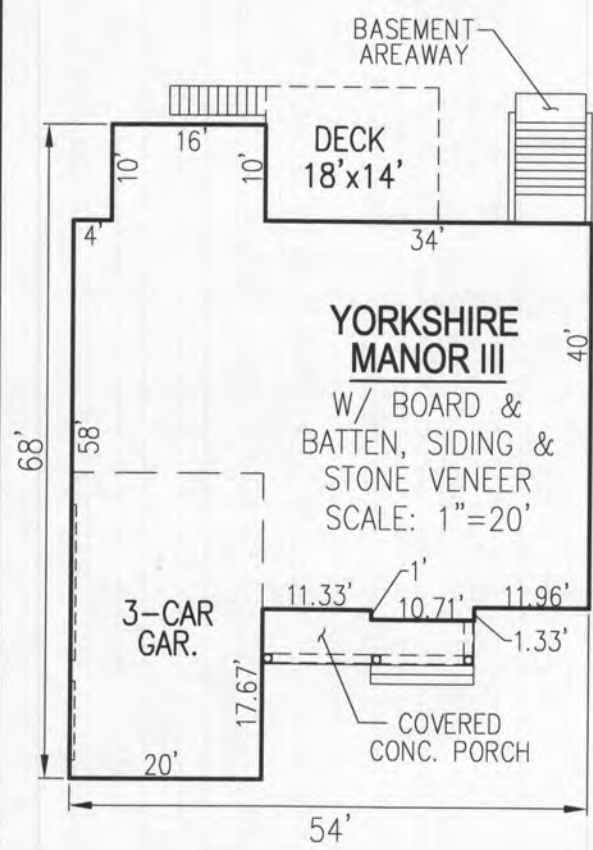


LAYOUT PLAN

SCALE: 1"=50'

SCALE 1"=50'

 

SCALE 1"=20'

 

OWNER

ESTATES AT RIVER HILL, LLC
MICHAEL PFAU, MEMBER
3675 PARK AVENUE, SUITE 301
ELLCOTT CITY, MD 21043
(410) 480-0023

DEVELOPER

TRINITY HOMES MARY LAND, LLC
3675 PARK AVENUE, SUITE 301
ELLCOTT CITY, MD 21043
(410) 480-0023

VOGEL ENGINEERING

TIMMONS GROUP

3300 NORTH RIDGE ROAD, SUITE 110, ELLCOTT CITY, MD 21043
P: 410.461.7666 F: 410.461.8961 www.timmons.com

PLOT PLAN

THE ESTATES AT RIVER HILL - LOT 8

13605 NOBLE WAY
HIGHLAND, MD 20777


SCALE AS SHOWN
DRAWN BY JMR
CHECKED BY RHV
DATE MAY 25, 2022
W. O. # 15-39
SHEET# 1 OF 3

5TH ELECTION DISTRICT
TAX MAP: 34 PARCEL: 389
DPZ REF'S: ECP:16-064, WP-17-034,
WP-17-128, SP-17-007, F-18-064

BLOCK: 23
ZONED: RR-DEO
HOWARD COUNTY, MARYLAND



GRADING PLAN
SCALE: 1"=50'

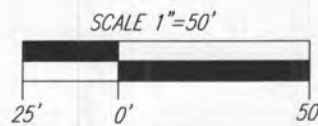

SCALE AS SHOWN
DRAWN BY JMR
CHECKED BY RHV
DATE MAY 25, 2022
W. O. # 15-39
SHEET# 2 OF 3

PLOT PLAN
THE ESTATES AT RIVER HILL - LOT 8
13605 NOBLE WAY
HIGHLAND, MD 20777

5TH ELECTION DISTRICT
TAX MAP: 34 PARCEL: 389
DPZ REF'S: ECP-16-064, WP-17-034,
WP-17-128, SP-17-007, F-18-064

BLOCK: 23
ZONED: RR-DEO
HOWARD COUNTY, MARYLAND


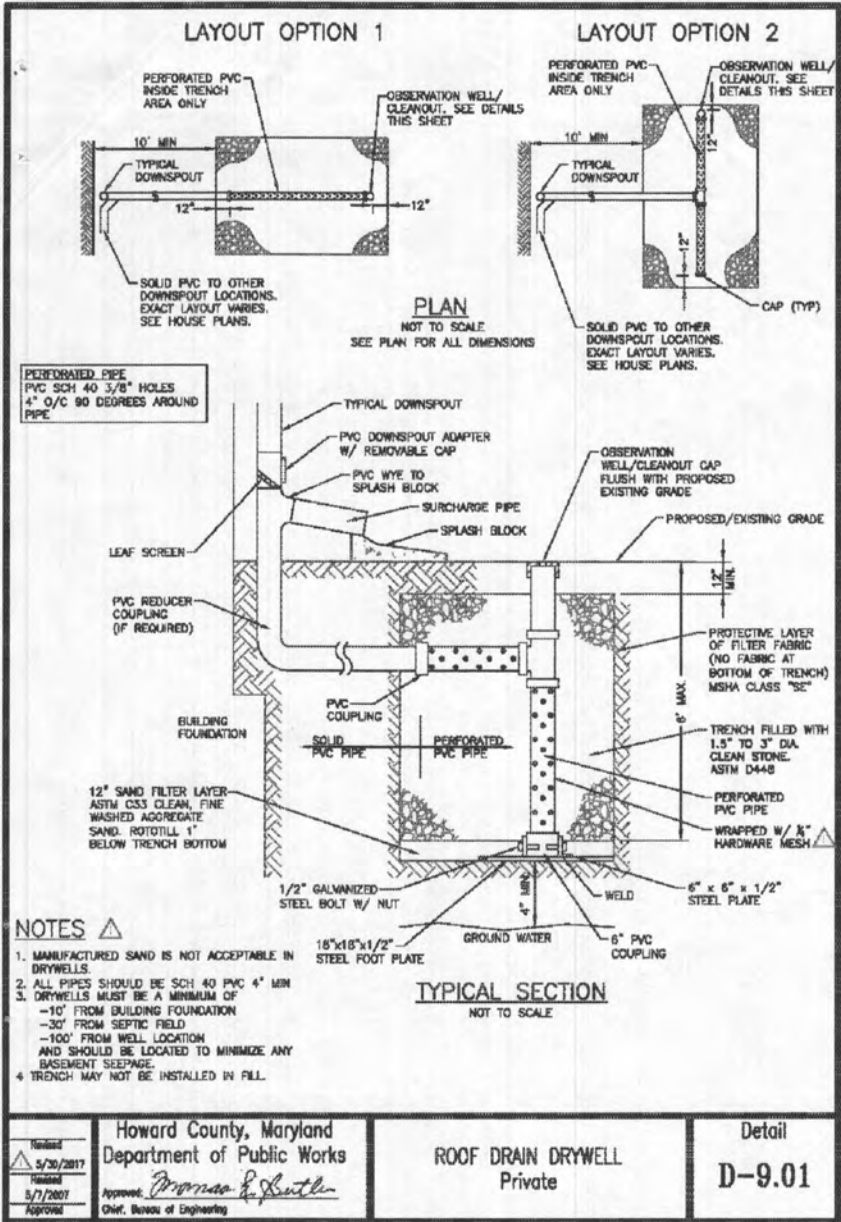


FIGURE 3
STANDARD DRYWELL DOWNSPOUT FITTINGS

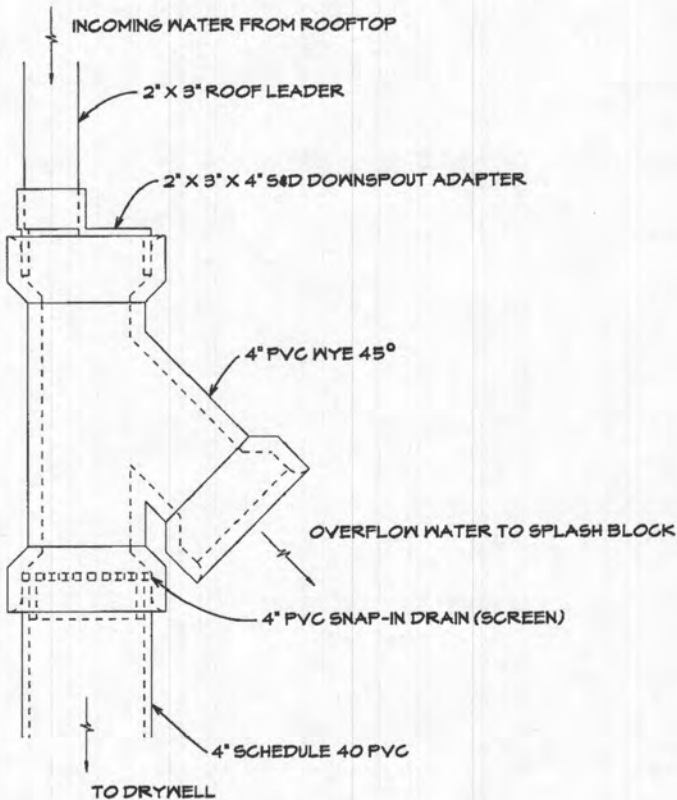

- NOTES:**
1. THE SNAP IN SCREEN IS REQUIRED TO PREVENT CLOGGING OF THE DRYWELL WITH DEBRIS.
 2. SEE FIGURE 3a "LIST OF POTENTIAL SUPPLIERS TO ACCOMPANY FIGURE 3 STANDARD DRYWELL DOWNSPOUT FITTINGS" FOR INFORMATION ON SOME LOCAL RETAILERS THAT SUPPLY COMPONENTS FOR THIS SYSTEM.

Martin B. Covington III, PE
ORIGINALLY EFFECTIVE APRIL, 2006
REVISED MARCH 19, 2008
DISTRIBUTED AT C.C. SURVEYORS MTG.

**OPERATION AND MAINTENANCE SCHEDULE FOR PRIVATELY OWNED AND MAINTAINED
STORMWATER INFILTRATION TRENCHES (I-1) AND DRY WELLS (M-5)**

1. THE OWNER SHALL INSPECT THE MONITORING WELLS AND STRUCTURES ON A QUARTERLY BASIS, AND AFTER EVERY LARGE STORM EVENT.
2. THE OWNER SHALL RECORD THE WATER LEVELS AND SEDIMENT BUILD UP IN THE MONITORING WELLS OVER A PERIOD OF SEVERAL DAYS TO INSURE TRENCH DRAINAGE.
3. THE OWNER SHALL MAINTAIN A LOG BOOK TO DETERMINE THE RATE AT WHICH THE FACILITY DRAINS.
4. WHEN THE FACILITY BECOMES CLOGGED, SO THAT IT DOES NOT DRAIN DOWN WITHIN A SEVENTY-TWO (72) HOUR TIME PERIOD, CORRECTIVE ACTION SHALL BE TAKEN.
5. THE MAINTENANCE LOGBOOK SHALL BE AVAILABLE TO HOWARD COUNTY FOR INSPECTION TO INSURE COMPLIANCE WITH OPERATION AND MAINTENANCE CRITERIA.
6. ONCE THE PERFORMANCE CHARACTERISTICS OF THE INFILTRATION FACILITY HAVE BEEN VERIFIED, THE MONITORING SCHEDULE CAN BE REDUCED TO AN ANNUAL BASIS, UNLESS THE PERFORMANCE DATA INDICATES THAT A MORE FREQUENT SCHEDULE IS REQUIRED.

DRYWELL SIZE CHART					
DW#	LOT	DRAINAGE AREA	VOLUME REQUIRED	PROPOSED DIMENSIONS	VOLUME PROVIDED
15A	8	1,024 SF	405 CF	9'x9'x5'	405 CF
15B	8	976 SF	388 CF	8.9'x8.9'x5'	396 CF
15C	8	812 SF	323 CF	8.1'x8.1'x5'	328 CF

DRYWELL #15A
 $ESD_v = (0.95)(2.0)(1,024)/12 = 162 \text{ CF}$
 $162/0.4 = 405 \text{ CF (REQ.)}$
 $9'x9'x5' = 405 \text{ CF (PROV.)}$

DRYWELL #15B
 $ESD_v = (0.95)(2.0)(976)/12 = 155 \text{ CF}$
 $155/0.4 = 388 \text{ CF (REQ.)}$
 $8.9'x8.9'x5' = 396 \text{ CF (PROV.)}$

DRYWELL #15C
 $ESD_v = (0.95)(2.0)(812)/12 = 129 \text{ CF}$
 $129/0.4 = 323 \text{ CF (REQ.)}$
 $8.1'x8.1'x5' = 328 \text{ CF (PROV.)}$


SCALE AS SHOWN
 DRAWN BY JMR
 CHECKED BY RHV
 DATE MAY 25, 2022
 W. O. # 15-39
 SHEET# 3 OF 3

5TH ELECTION DISTRICT
 TAX MAP: 34 PARCEL: 389
 DPZ REF'S: ECP:16-064, WP-17-034,
 WP-17-128, SP-17-007, F-18-064

PLOT PLAN
THE ESTATES AT RIVER HILL – LOT 8
 13605 NOBLE WAY
 HIGHLAND, MD 20777

BLOCK: 23
 ZONED: RR-DEO
 HOWARD COUNTY, MARYLAND

The Yorkshire Manor III - 3 Car

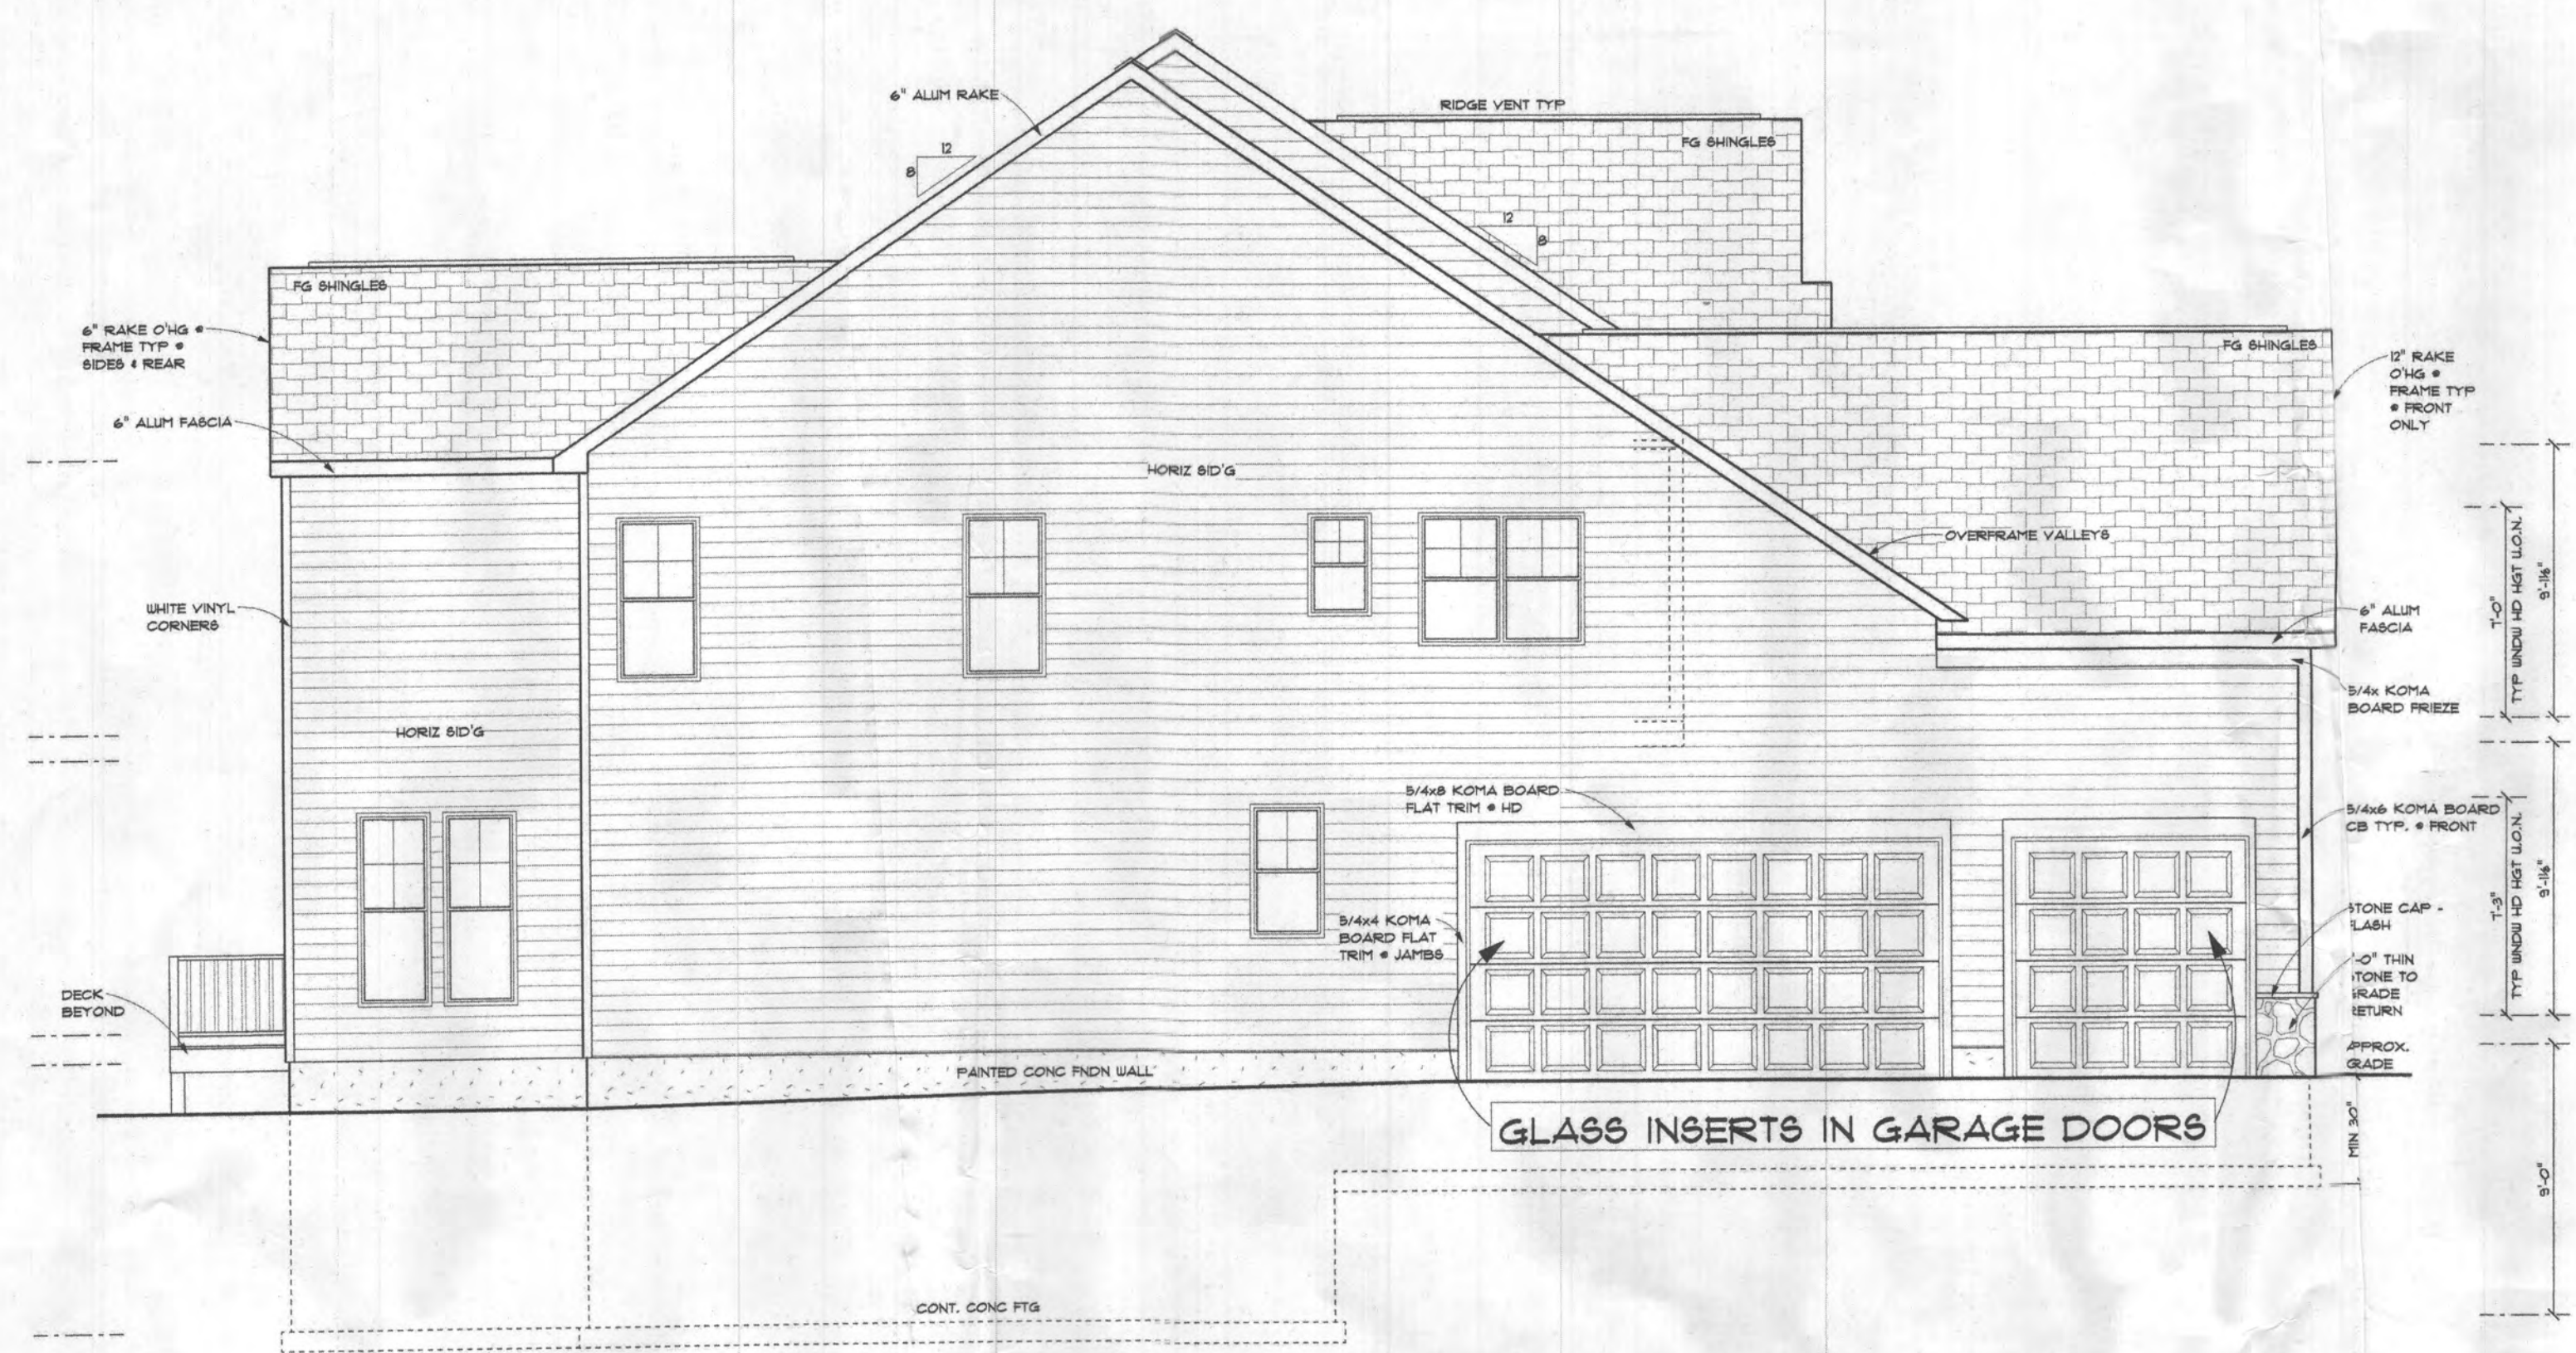

Left Elevation
 SCALE: 3/16" = 1'-0"



Front Elevation #710
 SCALE: 1/4" = 1'-0"



NOTE: FRONT, SIDES & REAR.
 WHITE ALUM. SOFFIT & FASCIA.

NOTE: INSULATOR
 ANTI-AIR INFILTRATION SYSTEM:
 CAULKING AT EXTERIOR JOINTS,
 SEAMS, AND OPENINGS AROUND
 DOOR AND WINDOW JAMBS, FOAM
 SEALER AT OPENINGS ON
 EXTERIOR WALLS.

NOTE: CARPENTER
 TYVEK HOUSE WRAP ALL 4 SIDES

UNITED DOUBLE-HUNG WINDOWS
 5900 DOUBLE HUNG, LOW-E TILT &
 WASH WINDOWS W/ GRILLES, SCREENS,
 WOOD EXTENSIONS & CASINGS
 EXCEPT GARAGE
 NOTE: USE WINDOW DEVICES WHERE
 REQUIRED PER IRC 2018 R312.2



NOTE: HERITAGE 30 YEAR LAYERED
 ARCHITECTURAL SHINGLE BY TAMKO

INTERIOR SPRINKLER
 STANDARD HEADS EXPOSED

2018 CODE

LOT 8
THE ESTATES AT
RIVER HILL

REVISIONS	
DATE	05-13-2022
SHEET NO.	A-1
	© 2022

 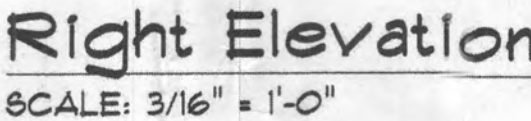

2018 CODE