

Approved 9/30/2024
R/E

Record Detail * (This section is required.)

Permit Type	Permit Number	Opened Date
Building/Residential/Misc/Deck	B24003507	09/17/2024
Description of Work		
SFD/CONSTRUCT APPROX. 16'X22', 352 SQ.FT. OPEN DECK W/ STEPS TO GRADE.**SUBJECT TO FIELD INSPECTION**		

[check spelling](#)

Address * (This section is required.)

Search Reset Clear Get Parcel & Owner

Street #	Street Name	Street Type
12308	HYDEAWAY	CT
Unit Type	Unit #	X Coordinate
-Select-		-76.94084
City	State	Zip Code
HIGHLAND	MD	20777
	Primary	Yes

Parcel * (This section is required.)

Search Reset Clear Get Address & Owner

GIS ID *	Parcel	Parcel Area	Land Value	Improved Value	Exemption Value	Plan Area
844175	133	1.36	283600	626400	277530	RURAL
Legal Description						
LOT 8 1.360 A []12308 HYDEAWAY CT []HYDE PROPERTY						

[check spelling](#)

Block	Lot	Census Tract	Council Dist	Inspection Dist	Supervisor Dist	Map #	DAP Zone
9999	8	605102	4				
Plan Area	State Tax Id	Subdivision Name					
	1405425956	HYDE PROPERTY					
Section	Area	Tax Map					
		40					
Grid	Zoning District	ADC Map					
40-24	RR-DEO	5051-K5					
SDP No.	Final Plan No.	WP File No.					
Record Plat No.	WS Contract No.	FDP No.		Primary			
12467				Yes			
Owner Occupied	Year Built	Historic District					
☐ Yes ☐ No	1998	☐ Yes ☒ No					
Historic District Registry No.	Stat Area	Flood Plain					
	5-15A	☐ Yes ☒ No					
Building No							

Owner * (This section is required.)

Search Reset Clear

Name *

JAMES

Address Line 1

12308 HYDEAWAY CT

Address Line 2

Address Line 3

Mail City
HIGHLAND
Mail State
MD
Mail Zip Code
20777
Phone
443-255-6434
Primary
Yes
E-mail

Cell Number

Fax Number

Professionals (This section is not required.)

License # *
08010020247
License Type *
MHIC Ind
Primary
Yes
Business Name
PRO BUILT CONSTRUCTION
First Name
EDWARD
Middle Name
Last Name
PACYLOWSKI
Address Line 1
13330 CLARKSVILLE PIKE
Address Line 2
City
HIGHLAND
State
MD
ZIP Code
20777-9701
Phone 1
3018540821
Phone 2
Fax
3018549632
E-mail
JESSICA@PROBUILTCONSTRUCTION.COM

Applicant (This section is not required.)

Search As Owner As Lic. Prof As Contact

Type *
Applicant
Relationship
Applicant
Primary
Yes
First Name
EDWARD
MI
J
Last Name
PACYLOWSKI
Full Name
EDWARD J PACYLOWSKI
Organization Name
PROBUILT CONSTRUCTION, INC.
Street Address
13330 CLARKSVILLE PIKE
Address Line 2
City
HIGHLAND
State
MD
Zip Code
20777
Phone
301-854-0821
Cell
301-854-9632
Fax
E-mail *
office@probuiltconstruction.com

Addtl Info

Est Construction Cost *
26495
Housing Units *
0
Number of Buildings *
0
Public Owned
No
Construction Type
434 - Additions, Alterations and Conversions - Residential

MISC PERMIT INFO


MISCELLANEOUS PERMIT INFORMATION

Capital Project-No Fee * Capital Project Number Fee Exempt * Roadside Tree Project Permit * Roadside Tree Project Permit #
☐ Yes ☒ No (Text) ☐ Yes ☒ No ☐ Yes ☒ No (Text)
Existing Use * Water Sewage Expiration Date
SFD Private Private 3/18/2025


Approved 9/30/2024
 RYE B24003507

A49989I

SETBACKS:
 REAR PL. 10'
 SIDE PL. 10'
 HOUSE 0'
 SEPTIC 20'
 WELL 30'

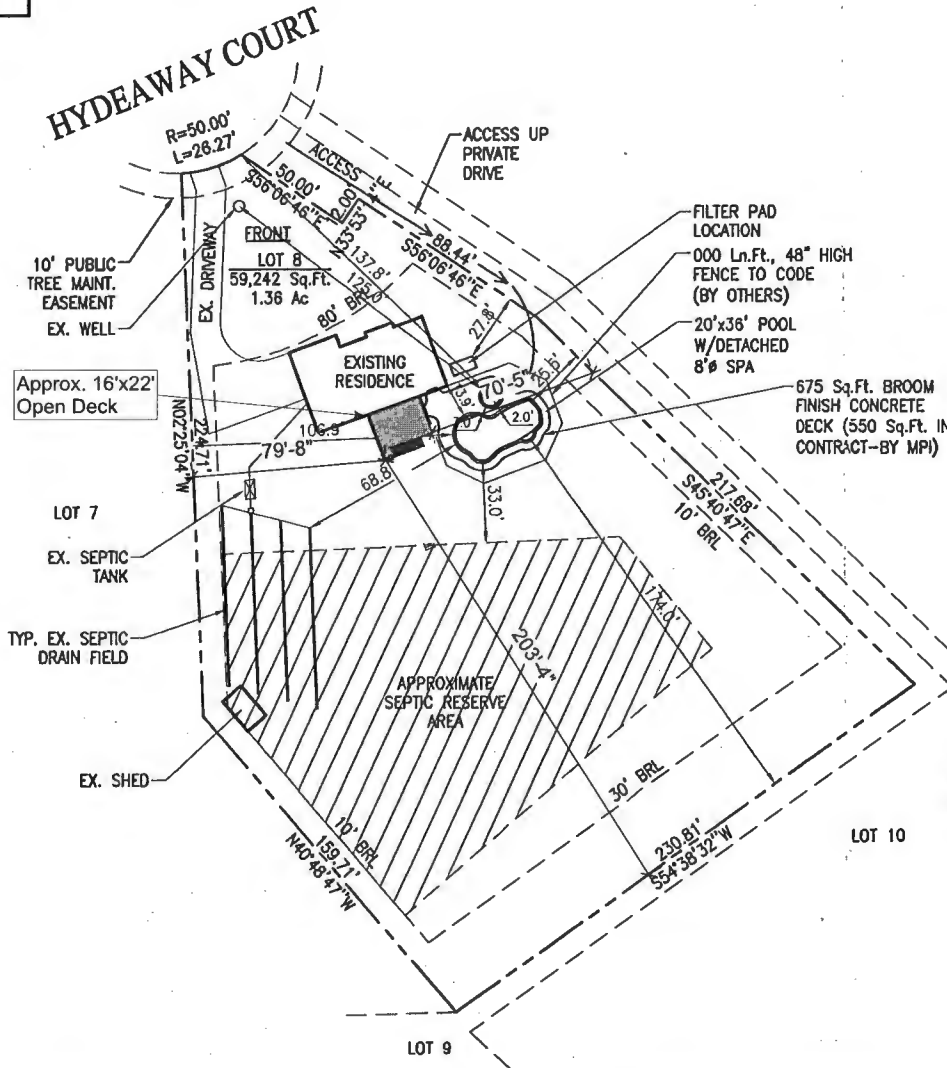

PRIVATE WELL
 & SEPTIC

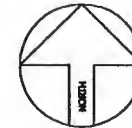

SITE PLAN

1"=50'

LOT 8

HYDE PROPERTY

TAX ACCOUNT #425956
 MAP 40, GRID 24, PARCEL 133
 5TH ELECTION DISTRICT
 HOWARD COUNTY, MARYLAND

APPROVED

WALK-THRU BUILDING PERMIT
 BP# A# 49989-I
 APP. SAN *Karen B...* DATE: 5/14/04
 DESC. OF WORK: *ingr. pool*

PERMIT NUMBERS
 POOL:
 ELECT:
 OTHER:

PERMIT SET
 DATE: 05-03-08

Maryland POOLS
 Inc.

9315 GERMANTOWN SUITE 121 COLUMBIA, MD 21046 410-995-6600
 11166 MAIN STREET SUITE 402 FAIRFAX, VA 22030 703-359-7192

800-252-SWIM
 WWW.MARYLANDPOOLS.COM

EQUIPMENT LIST

DIRT/GRADING: HAUL - 1 HOUR (IN CONTRACT)
 SPA: 50 SF W/6 JETS, SKIMMER, 100W LIGH
 RAISED BEAM: NONE
 TILE: NEP-1
 COPING: PA FULL RANGE FLAGSTONE
 PLASTER: WHITE MARBELITE
 FILTER SYS: C&C 420 SF CART. W/3 HP PUMP
 CLEANING SYS: PCC 2000
 TREATMENT SYS: MINERAL SPRINGS
 CONTROL SYS: NONE
 HEATER: 250K BTU (NAT GAS)
 LIGHTS: ONE WATTS: 500 VOLTS: 120
 LOVESEAT: (1) 6' OUTSIDE
 AQUA BENCH: (1) 5' W/UMBRELLA SOCKET
 RAIL GOODS: NONE
 DECKING: 550 Sq.Ft. BROOM FIN. CONC
 FENCE: BY OTHERS
 POOL COVER: NONE TYPE: N/A
 CHEMICALS: \$50 CHEMICAL ALLOWANCE
 OTHER ITEMS: EXPOTENTIAL BONDING GRID
 34 Ln.Ft. STONE DECK DIVIDERS
 30 Ln.Ft. DRAIN PIPE
 ELECTRIC: 200 FT. (TRISTAR)

POOL DATA

SIZE/SHAPE: 20' x 36' - CUSTOM
 POOL AREA: 512 SPA: 50 OTHER: 12
 TOTAL AREA: 574
 PERIMETER: 97 SPA: 25
 GALLONAGE: 18,100 DEPTH: 3'-0" TO 6'-0"

DIRECTIONS TO SITE

RT-28 SOUTH TO EXIT ONTO RT-218 WEST TOWARD FULTON
 FOLLOW RT-218 WEST TO L/T ON BROWNS BRIDGE RD. GO TO
 L/T ON PETRILLO DR. GO TO L/T ON HYDEWAY COURT.
 HOUSE IS LAST ON RIGHT. DO NOT USE HOUSE DRIVE FOR
 ACCESS.

MAP #
 18
 GRID
 E-3

Kirk & Regina James
 12308 Hydeaway Court
 Highland, Maryland 20777
 Howard County

HOME PHONE: 301-854-0017
 CELL PHONE: 443-255-6434
 FAX PHONE: SAME AS HOME
 OFFICE PHONE: 240-276-1817 (MR)

LOT: 8	SUBDIVISION NAME: HYDE PROPERTY	DISTRICT: 5	PIN # 425956
SHEET # ONE			SCALE: 1"=50'
BY: JEK		DATE: 5/3/8	JOB NUMBER: JK08-8873
SHEET # 1.0			



ProBuilt Construction, Inc.
13330 Clarksville Pike
Highland, MD 20777
(301) 854-0821

Sales Consultant

Lee Barwick

Date of Drawing

September 16, 2024

Design Consultant

Lee Barwick

Drawing Title

James Permit
Footing Plan

Project Manager

Ryan Speiden


Drawing Scale

1/4" = 1'0"

Project Information

James Residence
12308 Hydeaway Court
Highland, Md 20777
443-255-6434

Renderings, drawings, samples and other intellectual properties provided by ProBuilt Construction are for the express benefit of the client. Note that ProBuilt Construction has SOLE OWNERSHIP of all documents. Client can never own, use and/or distribute any documents without written consent of ProBuilt. If client uses and/or distributes renderings, drawings, and/or any other intellectual properties provided by ProBuilt to a third party, on terms of \$1,500 will be immediately sent to the client to cover the cost of the intellectual property used without permission of ProBuilt Construction and must be paid.

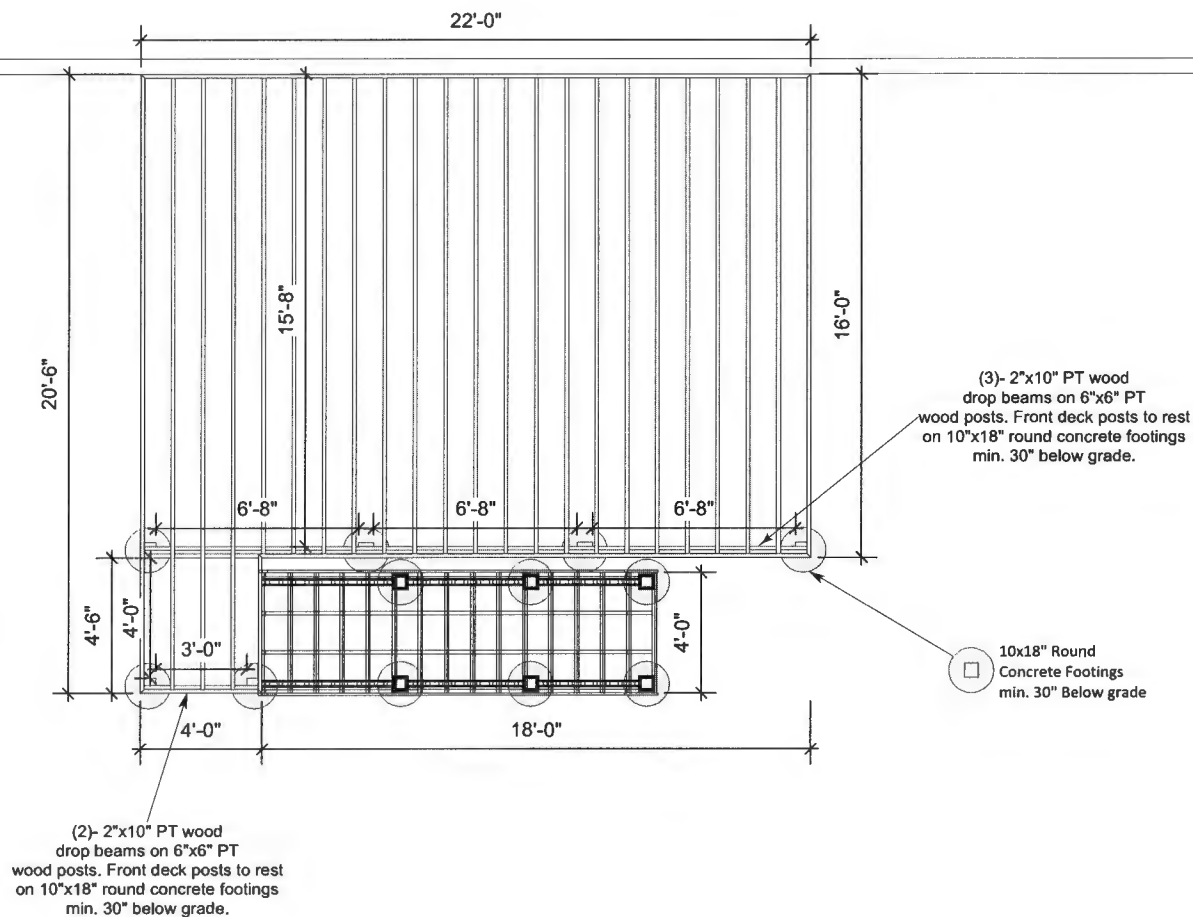



ProBuilt Construction, Inc.
13330 Clarksville Pike
Highland, MD 20777
(301) 854-0821

Sales Consultant

Lee Barwick

Date of Drawing

September 16, 2024

Design Consultant

Lee Barwick

Drawing Title

James Permit
Framing Plan

Project Manager

Ryan Speiden

Drawing Scale

1/4" = 1'0"

Project Information

James Residence
12308 Hydeaway Court
Highland, Md 20777
443-255-6434


Renderings, drawings, samples and other intellectual property provided by ProBuilt Construction are for the express benefit of the client. ProBuilt Construction has SOLE OWNERSHIP of all documents. Client can never own, use and/or distribute any documents without written consent of ProBuilt. If client uses and/or distributes renderings, drawings, and/or any other intellectual property provided by ProBuilt to a third party, an invoice of \$1,000 will be immediately sent to the client to cover the cost of the intellectual property used without permission of ProBuilt Construction and must be paid.

Notes:

- 1- Decking to be installed diagonally and to be 5/4"x6" Trex Enhance composite decking material.
- 2- Decking to be installed using Tiger Claw Hidden Fasteners as per manufacturers recommendations.
- 3- Rails to be 36" RDI T-top Composite Railing system see attached rail detail for specs.




Diagonal Bracing:
Simpson LCE4 Bracket
Connecting to beam for
corner deck posts

 

6x6" PT WD Support
Posts Notched to
support DB. 2x10" Beam



Lateral Support:
LTT19 Simpson Tension Tie

 

2x10" PT Wood Ledger to be attached to house
rim board using 1/2" dia. lag screws or LedgerLOK Fasteners
staggered 10" o.c.

2x10" PT WD Joists
12" o.c. Simpson
joist hangers for
joist attachment to
2x10" ledger board



Diagonal Bracing:
Simpson AC Bracket
for middle post
connection to beam



Diagonal Bracing:
Simpson LCE4 Bracket
Connecting to beam for
corner deck posts

(2)- 2"x10" PT wood
drop beams on 6"x6" PT
wood posts. Front deck posts to rest
on 10"x18" round concrete footings
min. 30" below grade.

See Step Detail
Drawing for specs



ProBuilt Construction, Inc.
13330 Clarksville Pike
Highland, MD 20777
(301) 854-0821

Sales Consultant

Lee Barwick

Design Consultant

Lee Barwick

Project Manager

Ryan Speiden

Project Information

James Residence
12308 Hydeaway Court
Highland, Md 20777
443-255-6434

Renderings, drawings, samples and other intellectual property provided by ProBuilt Construction are for the express benefit of the client. Note that ProBuilt Construction has SOLE OWNERSHIP of all documents. Client can never own, use and/or distribute any documents without written consent of ProBuilt. If client uses and/or distributes rendering, drawings, and/or any other intellectual properties provided by ProBuilt to a third party, an invoice of \$1,500 will be immediately sent to the client to cover the cost of the intellectual property used without permission of ProBuilt Construction and must be paid.

Date of Drawing


September 16, 2024

Drawing Title

James Permit
Rear Elevation

Drawing Scale

1/4" = 1'0"

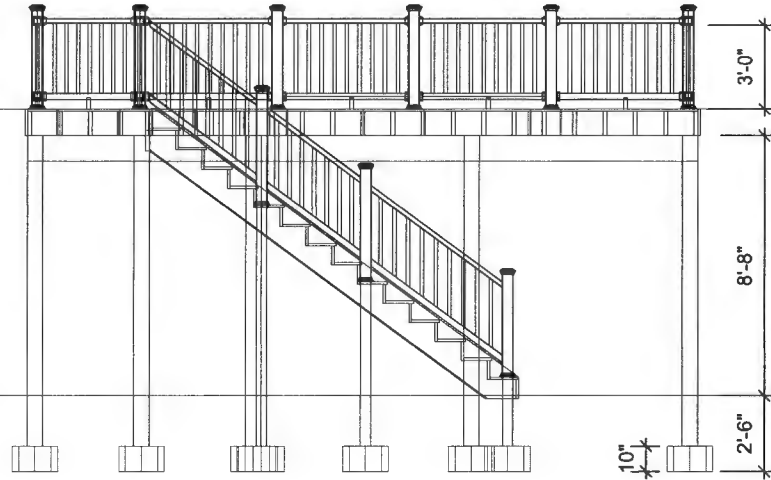



ProBuilt Construction, Inc.
13330 Clarksville Pike
Highland, MD 20777
(301) 854-0821

Sales Consultant
Lee Barwick

Date of Drawing
September 16, 2024

Design Consultant
Lee Barwick


Drawing Title
**James Permit
Side Elevation**


Project Manager
Ryan Speiden

Drawing Scale
1/4" = 1'0"

Project Information
James Residence
12308 Hydeaway Court
Highland, Md 20777
443-255-6434

Renderings, drawings, samples and other intellectual
properties provided by ProBuilt Construction are for
the express benefit of the client. Note that ProBuilt
Construction has SOLE OWNERSHIP of all documents.
Client can never own, use and/or distribute any
documents without written consent of ProBuilt. If
client uses and/or distributes renderings, drawings,
and/or any other intellectual properties provided
by ProBuilt to a third party, an invoice of \$1,000 will
be immediately sent to the client to cover the cost
of the intellectual property used without permission
of ProBuilt Construction and must be paid.

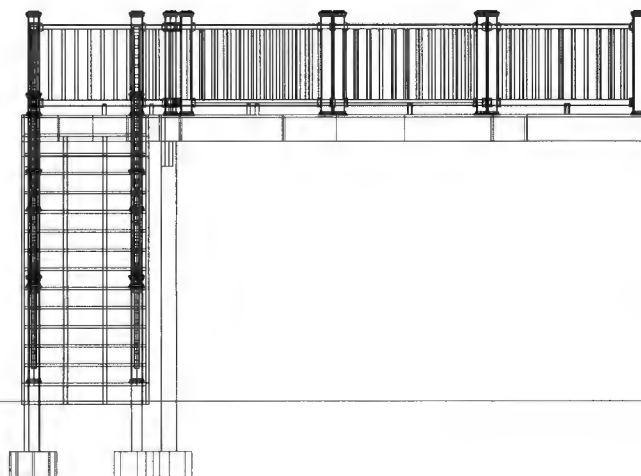

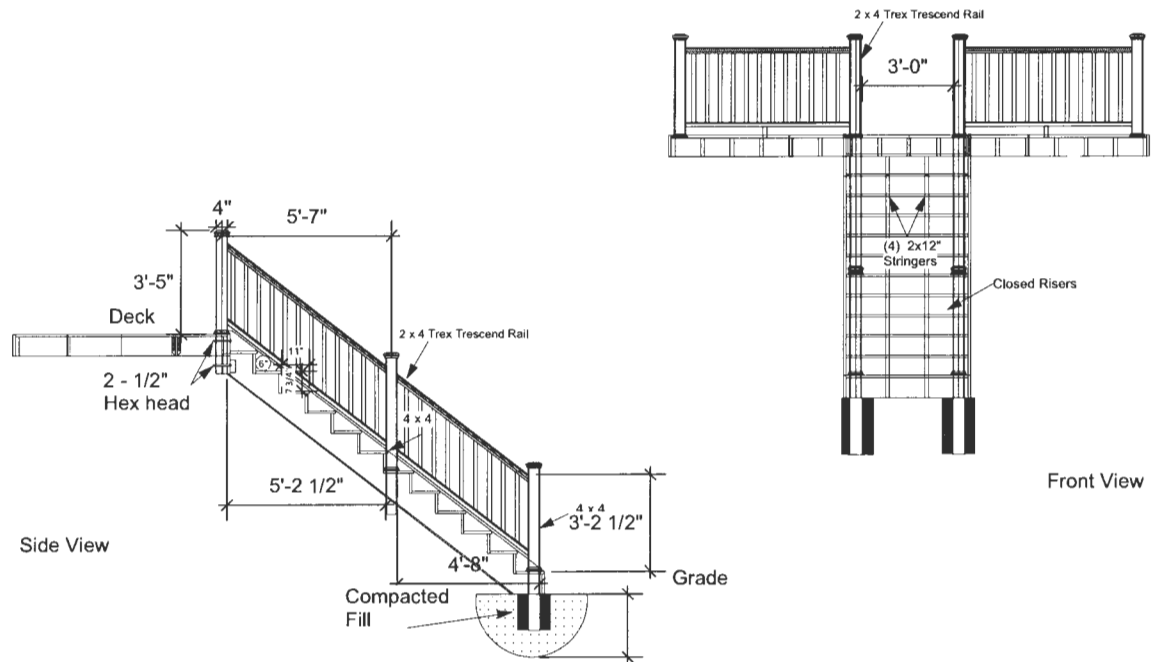

Renderings, Drawings, Samples and Other Intellectual Properties Provided are for the Express Benefit of the Client. However, ProBuilt Construction, Inc. has Sole ownership of All Documents. Clients can Never Own, Use, and/or Distribute Documents Without Written Consent of ProBuilt Construction, Inc.

PROBUILT CONSTRUCTION, INC. Trex ProElite™	General Contractor	Project Title	Project Manager	Drawing Title
	ProBuilt Construction Inc. 13330 Clarksville Pike Highland, MD 20777	Stair Detail	Ed Pacylowski	Stair Detail
			Date March 20, 2018	Scale Scale: 1/4"=1'-0"