


LINE TYPE KEY:
NEW WALL
EXIST. WALL
ABOVE LINE
FDN. WALL



FIRST FLOOR PLAN
SCALE: 1/4"=1'-0"

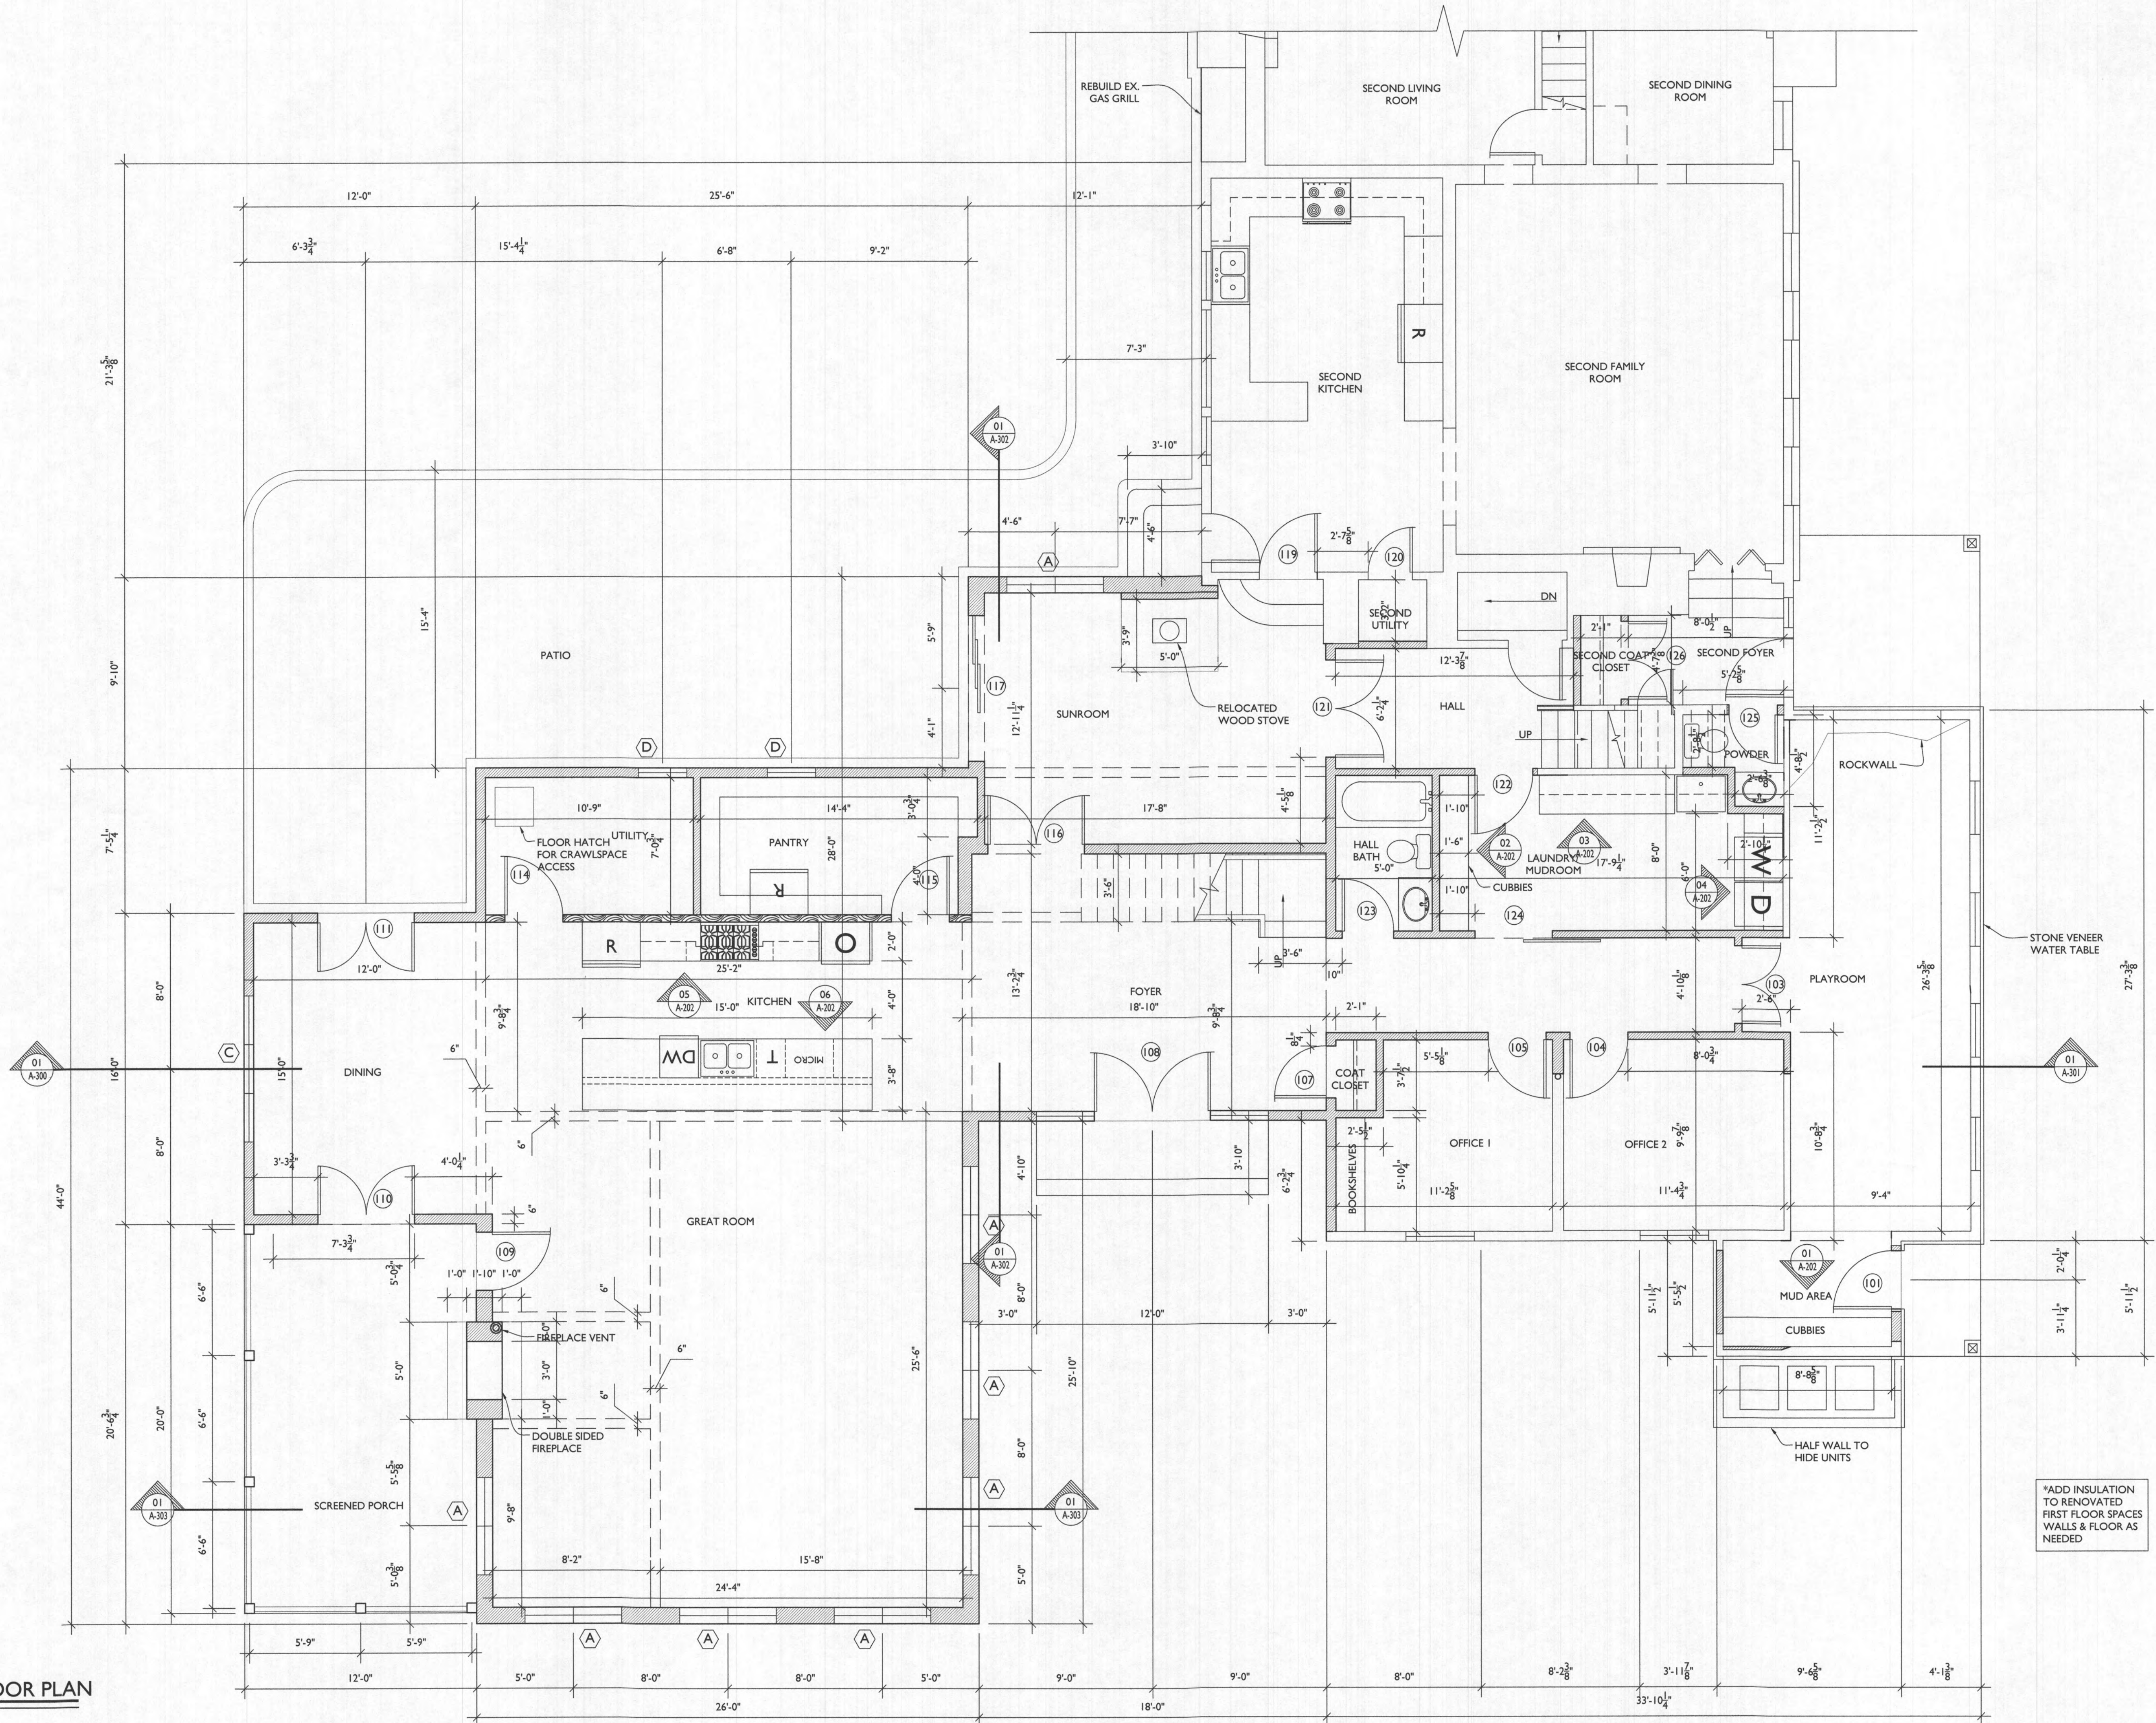

7612 Browns Bridge Road
Highland, MD 20777
301-776-2666
301-776-2886 fax
info@TransformingArchitecture.com
www.TransformingArchitecture.com



STAMP

I CERTIFY THAT THESE DOCUMENTS WERE PREPARED OR APPROVED BY ME, AND THAT I AM A DULY LICENSED ARCHITECT UNDER THE LAWS OF THE STATE OF MARYLAND, LICENSE NUMBER 13662, EXPIRATION 10-22-2023.

NOTE: THESE DRAWINGS ARE THE PROPERTY OF TRANSFORMING ARCHITECTURE AND, AS SUCH, MAY NOT BE RE-USED OR REPRODUCED, EITHER WHOLLY OR IN PART, WITHOUT PRIOR WRITTEN CONSENT OF TRANSFORMING ARCHITECTURE.

PROJECT PHASE

PERMIT

PROJECT TITLE

THE ABRAMS RESIDENCE

5073 Ten Oaks Road
Clarksville, MD 21029

REVISIONS

SYMBOL	DATE	ISSUED FOR

PROJECT NUMBER 19-461

DATE 6/8/2023

SCALE AS NOTED


DRAWING TITLE

FIRST FLOOR PLAN

SHEET NUMBER

A-103

LINE TYPE KEY:
NEW WALL
EXIST. WALL
ABOVE LINE
FDN. WALL

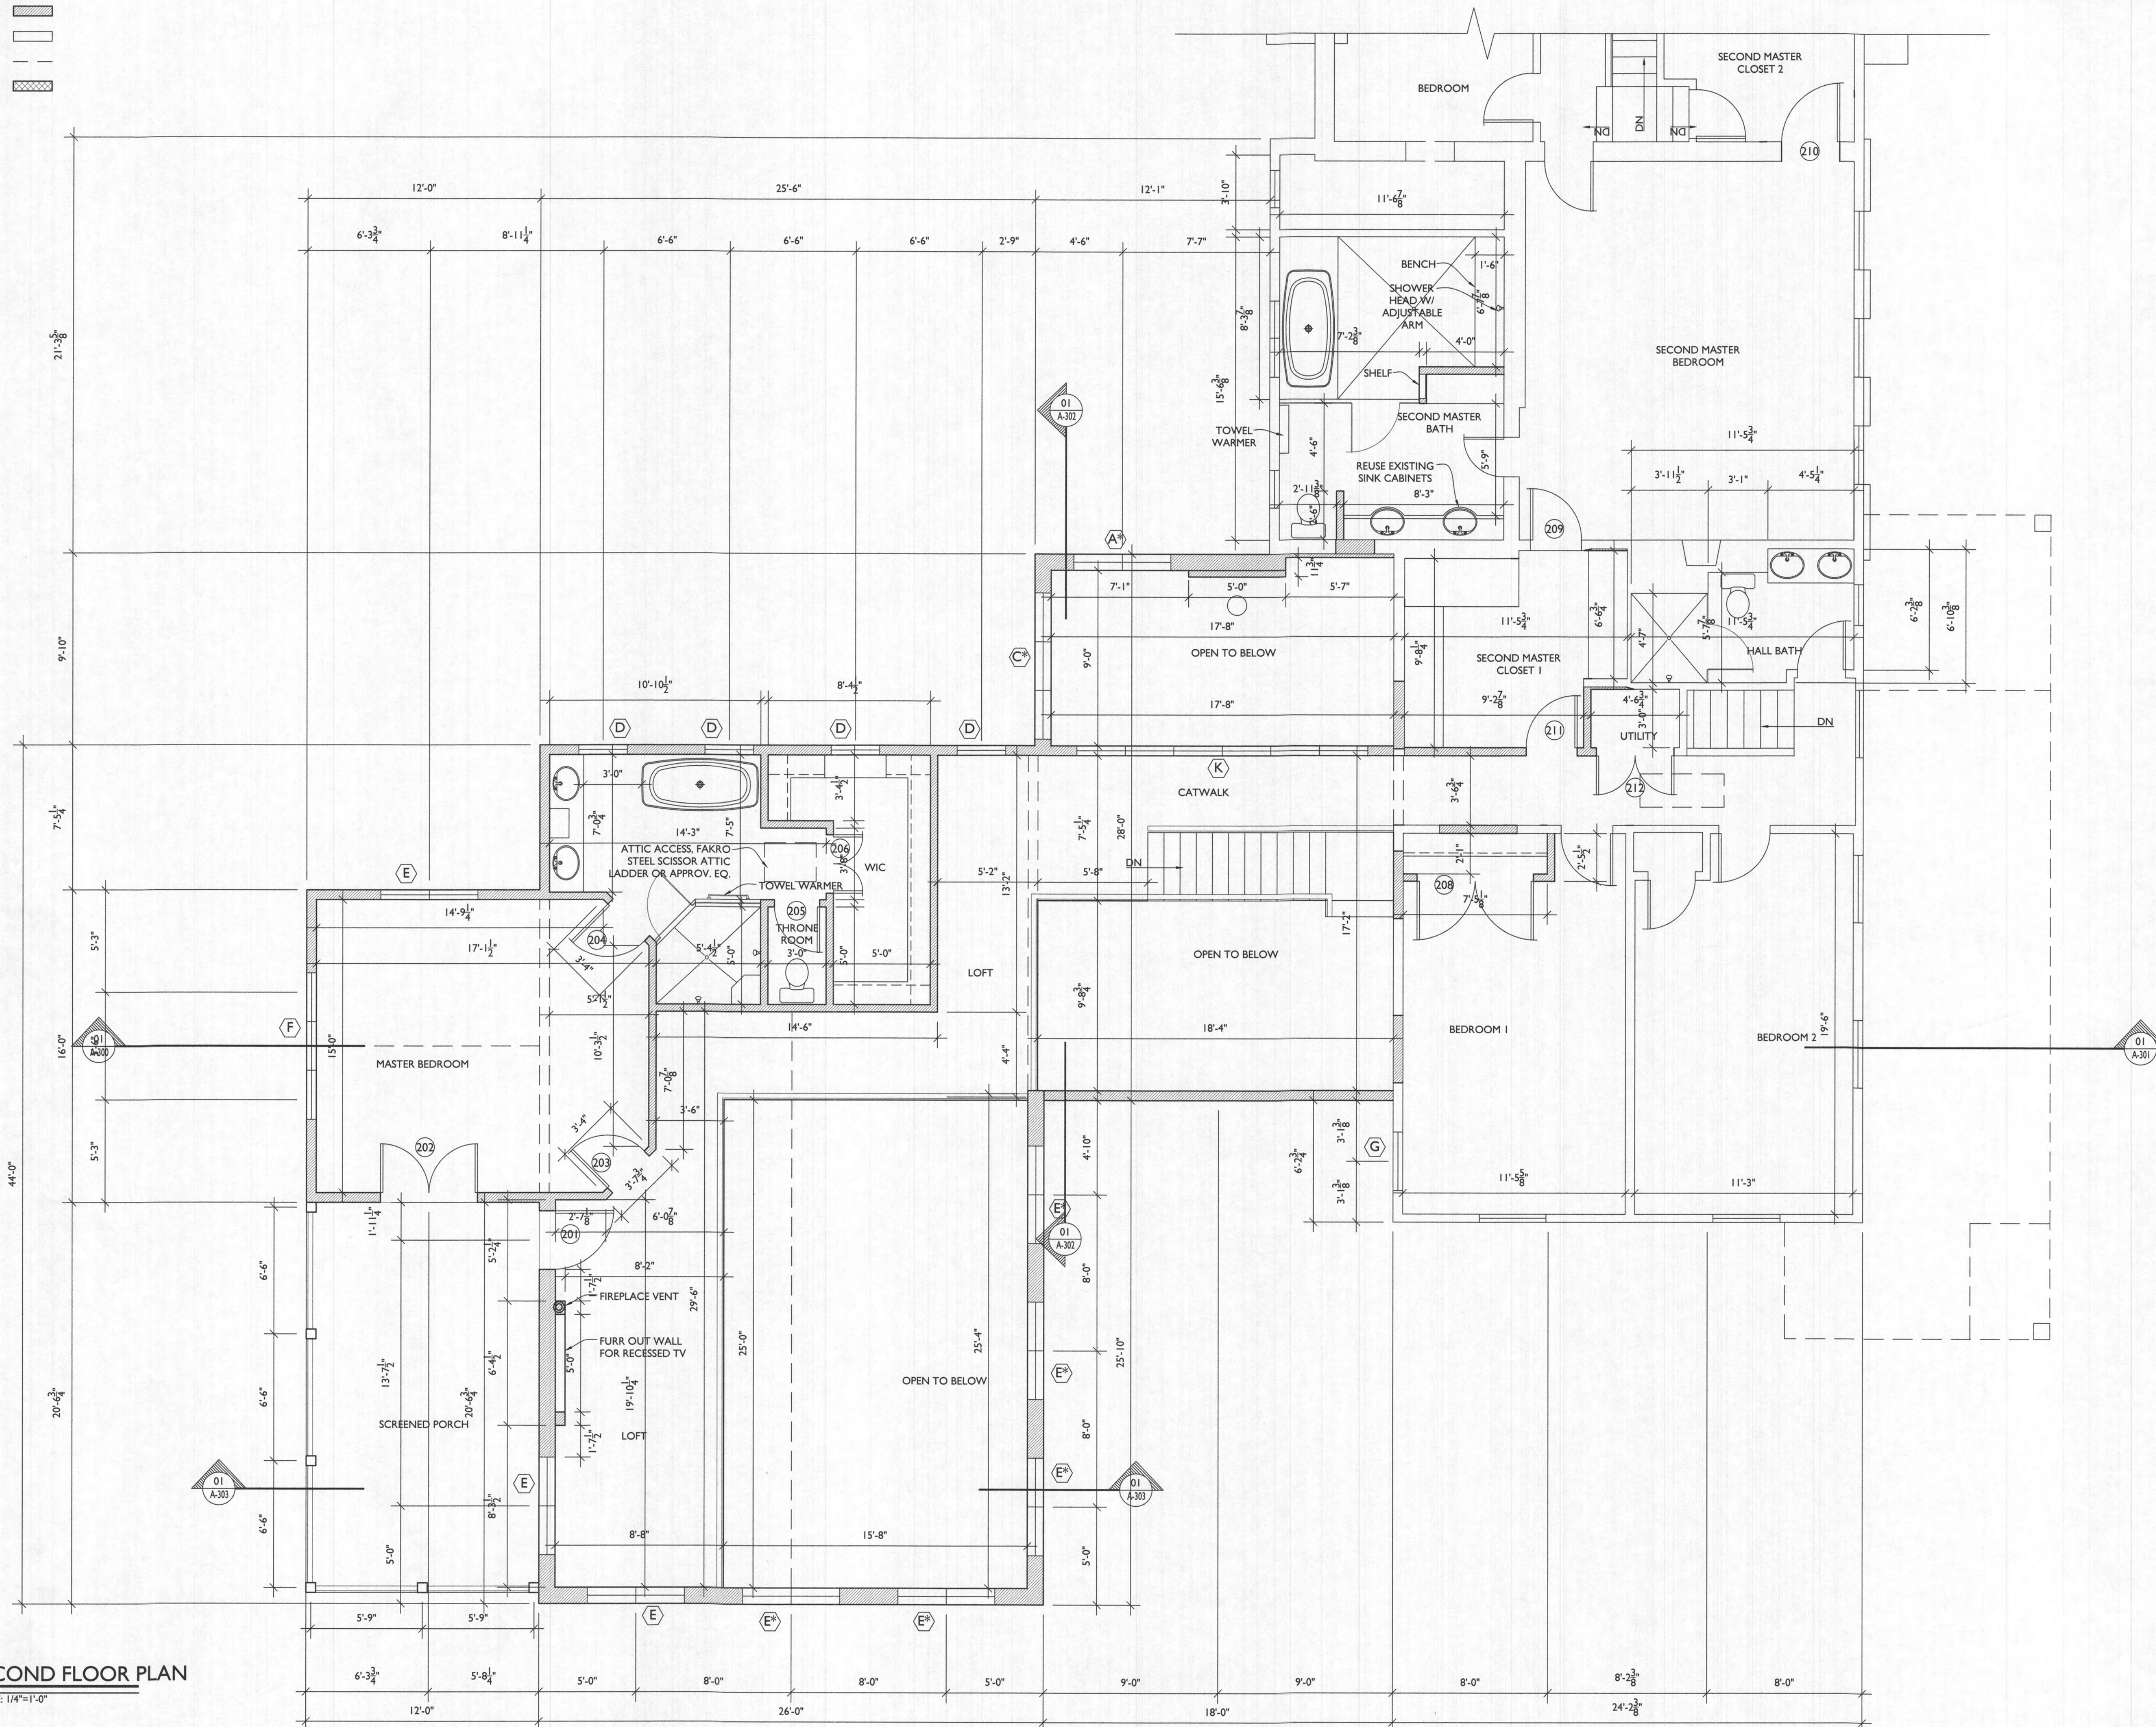

1
A104
SECOND FLOOR PLAN
SCALE: 1/4"=1'-0"



7612 Browns Bridge Road
Highland, MD 20777
301-776-2666
301-776-2886 fax
info@TransformingArchitecture.com
www.TransformingArchitecture.com



STAMP

I CERTIFY THAT THESE DOCUMENTS WERE PREPARED OR APPROVED BY ME, AND THAT I AM A DULY LICENSED ARCHITECT UNDER THE LAWS OF THE STATE OF MARYLAND, LICENSE NUMBER 13662, EXPIRATION 10-22-2023.

NOTE: THESE DRAWINGS ARE THE PROPERTY OF TRANSFORMING ARCHITECTURE AND, AS SUCH, MAY NOT BE RE-USED OR REPRODUCED, EITHER WHOLLY OR IN PART, WITHOUT PRIOR WRITTEN CONSENT OF TRANSFORMING ARCHITECTURE.

PROJECT PHASE

PERMIT

PROJECT TITLE

THE
ABRAMS
RESIDENCE

5073 Ten Oaks Road
Clarksville, MD 21029

REVISIONS

SYMBOL	DATE	ISSUED FOR

PROJECT NUMBER 19-461

DATE 6/8/2023

SCALE AS NOTED

DRAWING TITLE

SECOND
FLOOR
PLAN

SHEET NUMBER

A-104

- LINE TYPE KEY:
- NEW WALL
 - EXIST. WALL
 - ABOVE LINE
 - FDN. WALL
 - DEMO WALL
 - LOAD BEARING WALL



7612 Browns Bridge Road
Highland, MD 20777
301-776-2666
301-776-2886 fax
info@TransformingArchitecture.com
www.TransformingArchitecture.com



STAMP

I CERTIFY THAT THESE DOCUMENTS WERE PREPARED OR APPROVED BY ME, AND THAT I AM A DULY LICENSED ARCHITECT UNDER THE LAWS OF THE STATE OF MARYLAND, LICENSE NUMBER 13662, EXPIRATION 10-22-2023.

NOTE: THESE DRAWINGS ARE THE PROPERTY OF TRANSFORMING ARCHITECTURE AND, AS SUCH, MAY NOT BE RE-USED OR REPRODUCED, EITHER WHOLLY OR IN PART, WITHOUT PRIOR WRITTEN CONSENT OF TRANSFORMING ARCHITECTURE.

PROJECT PHASE

PERMIT

PROJECT TITLE

THE
ABRAMS
RESIDENCE

5073 Ten Oaks Road
Clarksville, MD 21029

REVISIONS

SYMBOL	DATE	ISSUED FOR

PROJECT NUMBER 19-461

DATE 6/8/2023


SCALE AS NOTED

DRAWING TITLE

FOUNDATION
PLAN

SHEET NUMBER

A-105

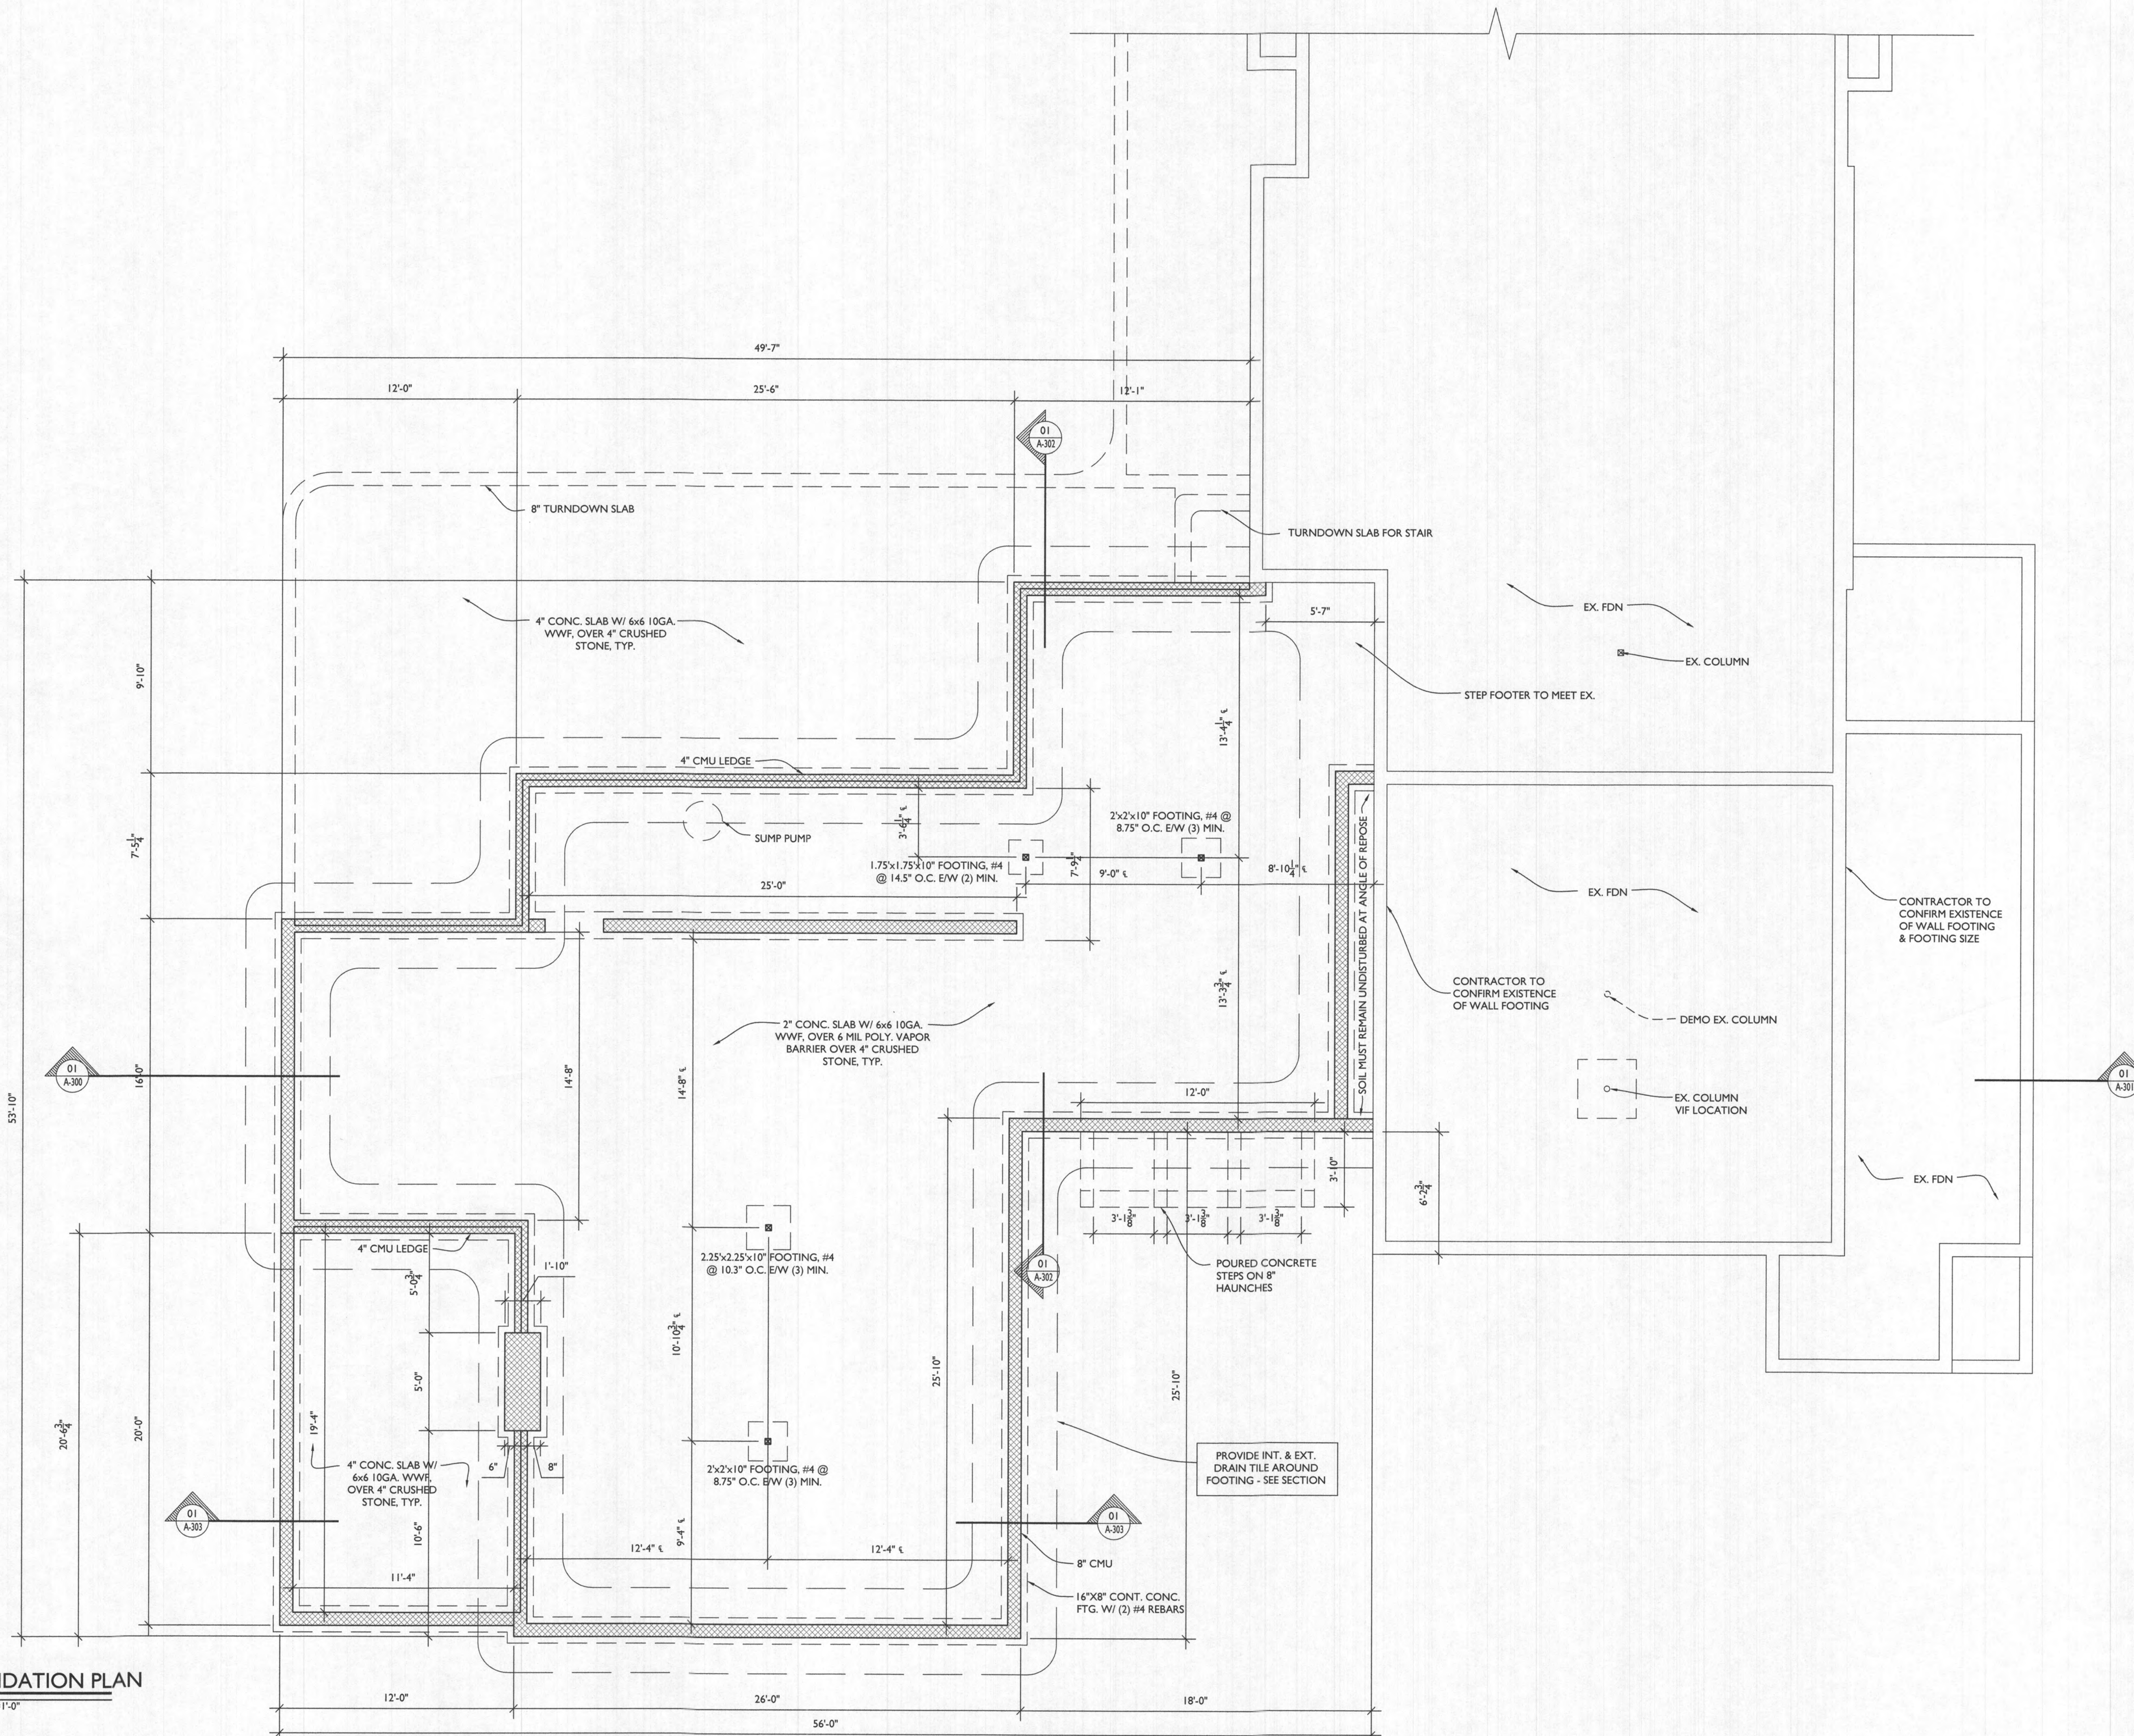

FOUNDATION PLAN
SCALE: 1/4"=1'-0"

WALL TAG KEY:

1 EXT. WALL CONSTR.: 2x6 WD STUDS @ 16" O.C., MIN. R-20 BATT. INS., 7/16" OSB SHEATHING, BUILDING PAPER, HARDIE SIDING, & 1/2" GYP. BD. INTERIOR.

2 EXT. WALL CONSTR.: 2x8 WD STUDS @ 16" O.C., MIN. R-20 BATT. INS., 7/16" OSB SHEATHING, BUILDING PAPER, HARDIE SIDING, & 1/2" GYP. BD. INTERIOR.

- LINE TYPE KEY:
- NEW WALL
 - EXIST. WALL
 - ABOVE LINE
 - FDN. WALL
 - DEMO WALL
 - LOAD BEARING WALL



7612 Browns Bridge Road
Highland, MD 20777
301-776-2666
301-776-2886 fax
info@TransformingArchitecture.com
www.TransformingArchitecture.com



STAMP

I CERTIFY THAT THESE DOCUMENTS WERE PREPARED OR APPROVED BY ME, AND THAT I AM A DULY LICENSED ARCHITECT UNDER THE LAWS OF THE STATE OF MARYLAND, LICENSE NUMBER 13662, EXPIRATION 10-22-2023.

NOTE: THESE DRAWINGS ARE THE PROPERTY OF TRANSFORMING ARCHITECTURE AND, AS SUCH, MAY NOT BE RE-USED OR REPRODUCED, EITHER WHOLLY OR IN PART, WITHOUT PRIOR WRITTEN CONSENT OF TRANSFORMING ARCHITECTURE.

PROJECT PHASE

PERMIT

PROJECT TITLE

THE
ABRAMS
RESIDENCE

5073 Ten Oaks Road
Clarksville, MD 21029

REVISIONS

SYMBOL	DATE	ISSUED FOR

PROJECT NUMBER 19-461

DATE 6/8/2023

SCALE AS NOTED


DRAWING TITLE

FIRST
FLOOR
FRAMING PLAN

SHEET NUMBER

A-106

1 FIRST FLOOR FRAMING PLAN
A106 SCALE: 1/4"=1'-0"

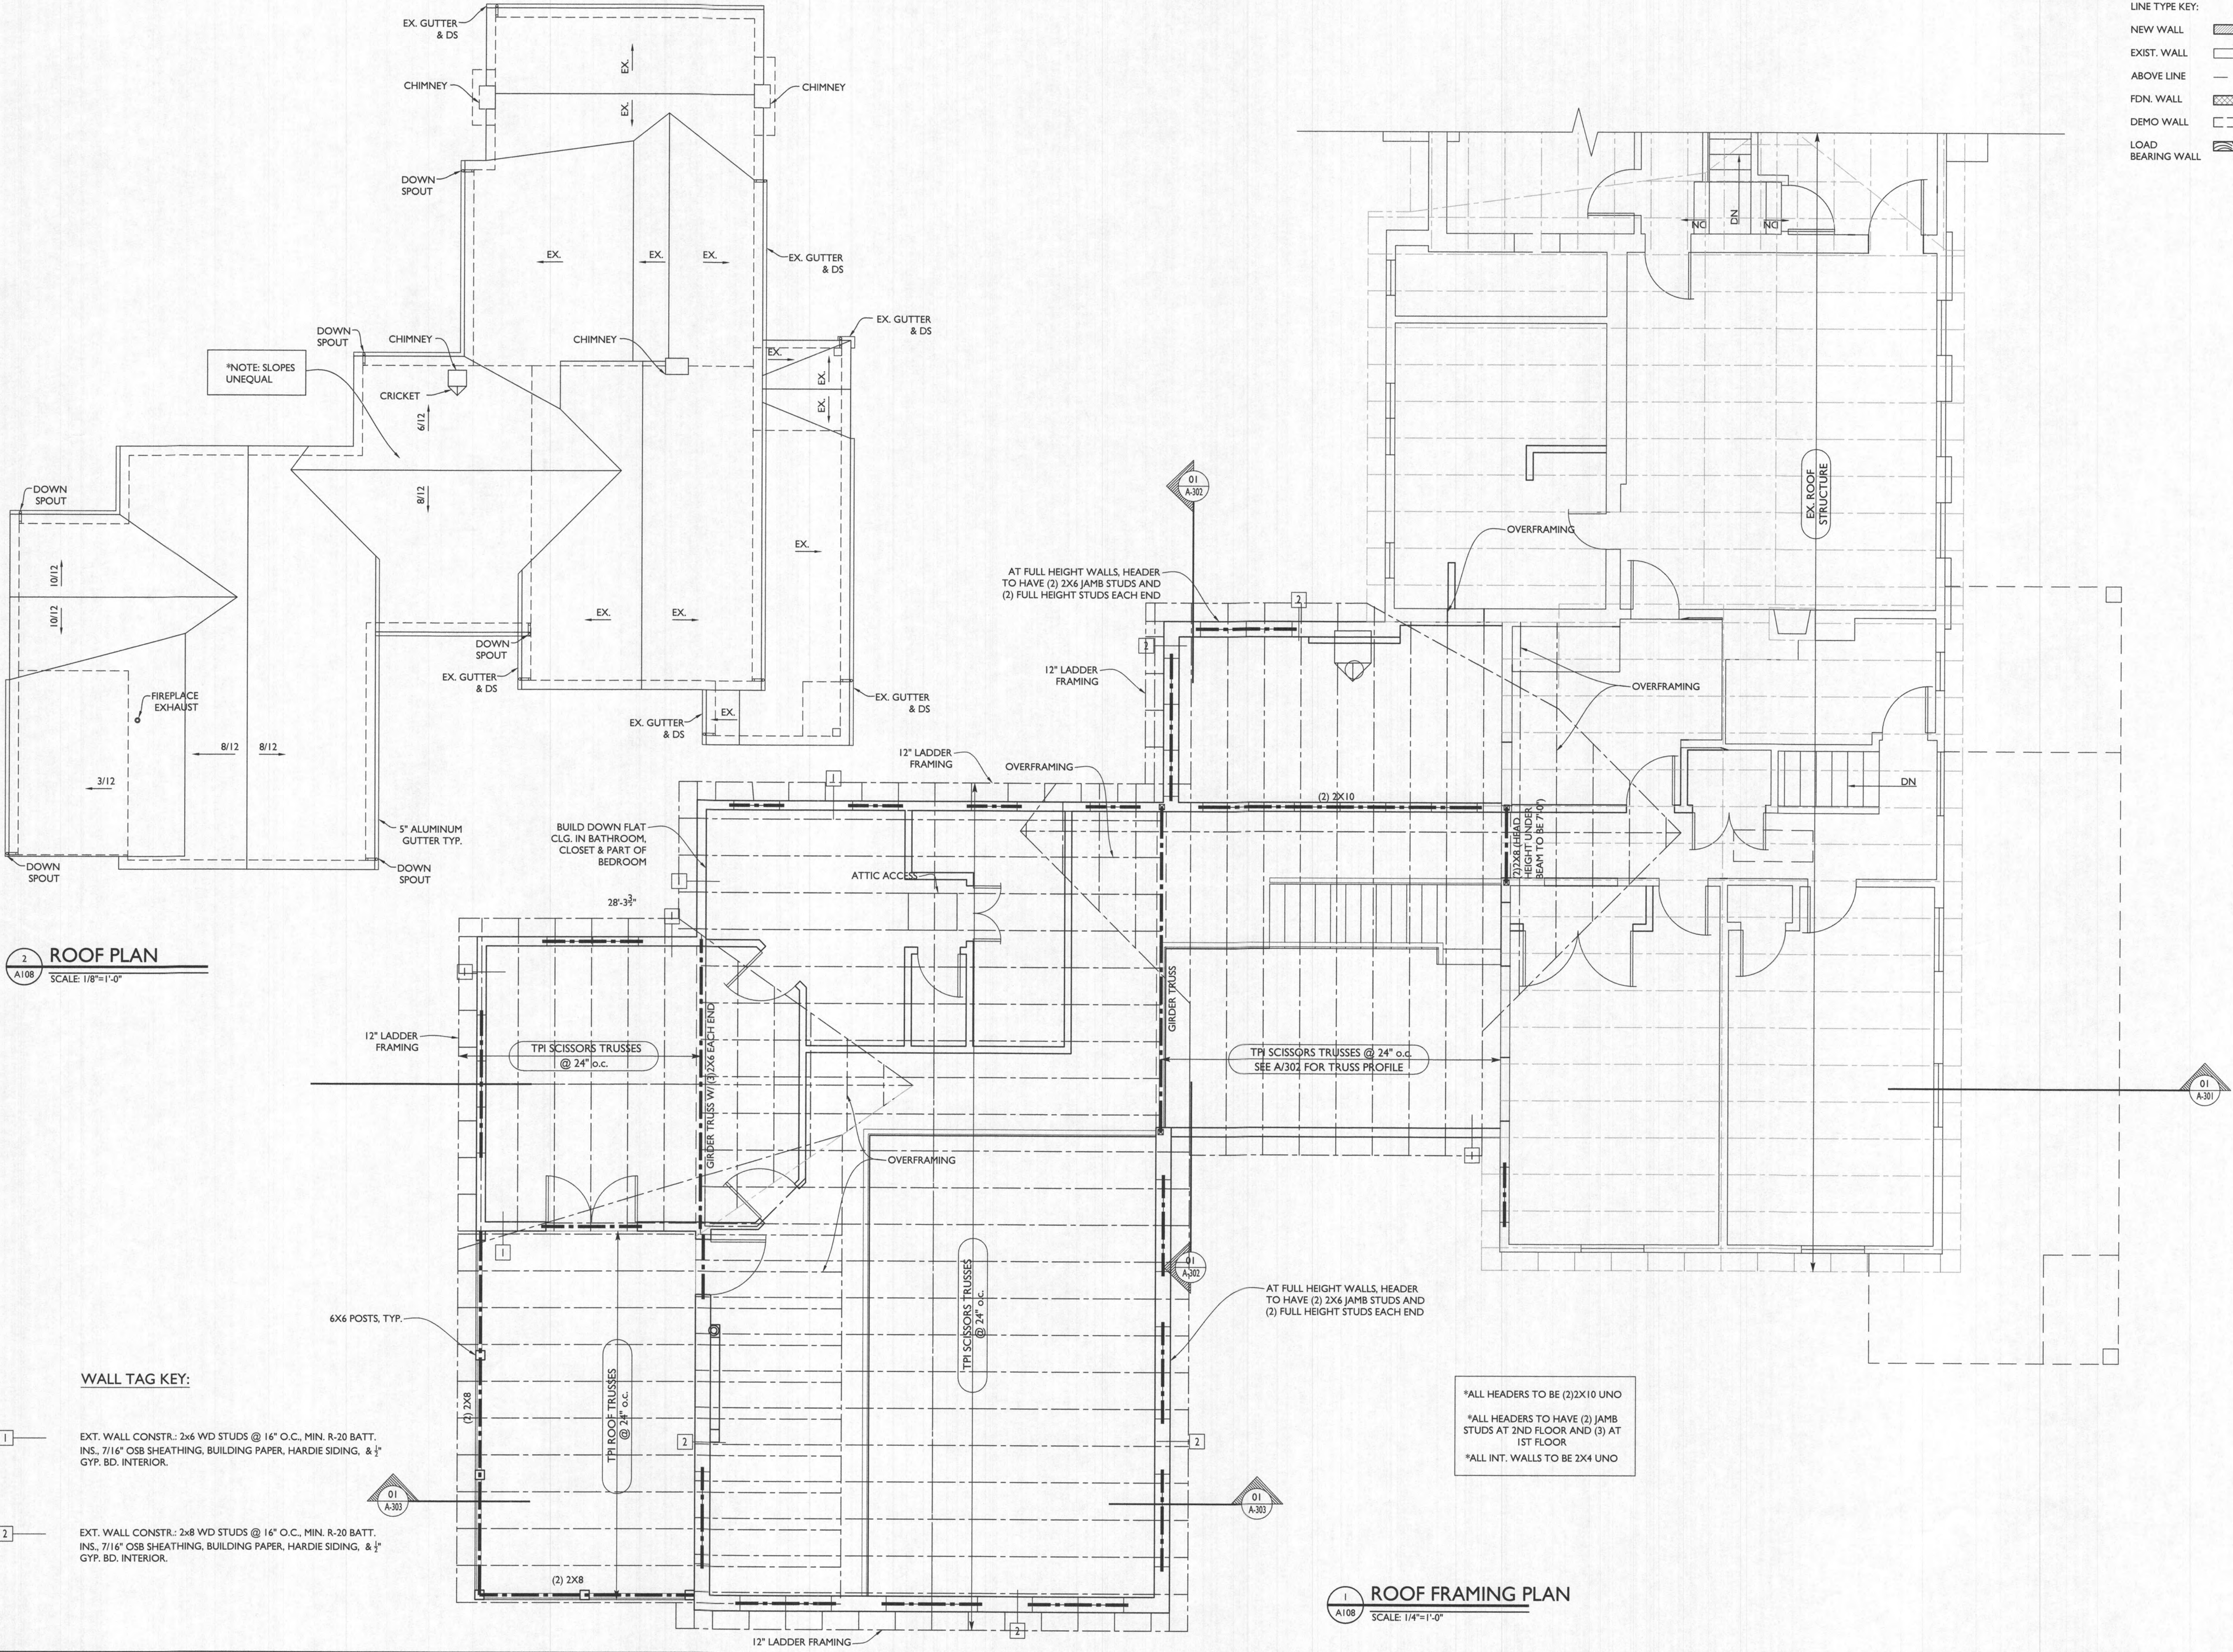

- LINE TYPE KEY:
- NEW WALL
 - EXIST. WALL
 - ABOVE LINE
 - FDN. WALL
 - DEMO WALL
 - LOAD BEARING WALL



7612 Browns Bridge Road
Highland, MD 20777
301-776-2666
301-776-2886 fax
info@TransformingArchitecture.com
www.TransformingArchitecture.com



STAMP

I CERTIFY THAT THESE DOCUMENTS WERE PREPARED OR APPROVED BY ME, AND THAT I AM A DULY LICENSED ARCHITECT UNDER THE LAWS OF THE STATE OF MARYLAND, LICENSE NUMBER 13662, EXPIRATION 10-22-2023.

NOTE: THESE DRAWINGS ARE THE PROPERTY OF TRANSFORMING ARCHITECTURE AND, AS SUCH, MAY NOT BE RE-USED OR REPRODUCED, EITHER WHOLLY OR IN PART, WITHOUT PRIOR WRITTEN CONSENT OF TRANSFORMING ARCHITECTURE.

PROJECT PHASE

PERMIT

PROJECT TITLE

THE ABRAMS RESIDENCE

5073 Ten Oaks Road
Clarksville, MD 21029

REVISIONS		
SYMBOL	DATE	ISSUED FOR

PROJECT NUMBER 19-461

DATE 6/8/2023

SCALE AS NOTED

DRAWING TITLE

ROOF FRAMING PLAN

SHEET NUMBER

A-108

1 ROOF FRAMING PLAN
A108 SCALE: 1/4"=1'-0"