



Building Permit Application

Howard County Maryland
Department of Inspections, Licenses and Permits
3430 Court House Drive
Permits: 410-313-2455
www.howardcountymd.gov

RECEIVED

Date Received: JUL 06 2017

LICENSES & PERMITS
DIVISION

Permit No.:

B/7002597

Building Address: 5032 LINDERA COURT

City: ELICOTT CITY State: MD Zip Code: 21042

Suite/Apt. #: SDP/WP/BA #: GP 17-013

Census Tract: Subdivision: WALNUT CREEK

Section: Area: Lot: 132

Tax Map: Parcel: Grid:

Zoning: Map Coordinates: Lot Size:

Existing Use: Vacant lot

Proposed Use: Single family house

Estimated Construction Cost: \$ 250,000

Description of Work: New 2 story "Monticello II" with

car garage, conservatory, morning room, 4' EXT

to family RM, sitting area w/covered porch, finished basement

Occupant or Tenant: (Rec rm, office, wet bar, exercise rm, bath RM, media RM)

Was tenant space previously occupied? ☐ Yes ☐ No

Contact Name:

Address:

City: State: Zip Code:

Phone: Fax:

Email:

Property Owner's Name: NVR Inc

Address: 9720 PATRICK WOODS DRIVE

City: COLUMBIA State: MD Zip Code: 21046

Phone: 410-379-5956 Fax:

Email:

Applicant's Name & Mailing Address, (If other than stated herein)

Applicant's Name: Decatur Building Services

Address: PO Box 552

City: WOODBINE State: MD Zip Code: 21797

Phone: 443-309-7792 Fax:

Email: Jim@DecaturbuildingServices.com

Contractor Company: NV Homes

Contact Person: Taylor Faris

Address: 9720 PATRICK WOODS DRIVE

City: COLUMBIA State: MD Zip Code: 21046

License No.: 56

Phone: 410-379-5956 Fax:

Email: TFaris@NVHomes.com

Engineer/Architect Company:

Responsible Design Prof.:

Address:

City: State: Zip Code:

Phone: Fax:

Email:

THE UNDERSIGNED HEREBY CERTIFIES AND AGREES AS FOLLOWS: (1) THAT HE/SHE IS AUTHORIZED TO MAKE THIS APPLICATION; (2) THAT THE INFORMATION IS CORRECT; (3) THAT HE/SHE WILL COMPLY WITH ALL REGULATIONS OF HOWARD COUNTY WHICH ARE APPLICABLE THERETO; (4) THAT HE/SHE WILL PERFORM NO WORK ON THE ABOVE REFERENCED PROPERTY NOT SPECIFICALLY DESCRIBED IN THIS APPLICATION; (5) THAT HE/SHE GRANTS COUNTY OFFICIALS THE RIGHT TO ENTER ONTO THIS PROPERTY FOR THE PURPOSE OF INSPECTING THE WORK PERMITTED AND POSTING NOTICES.

Applicant's Signature

Jim E Decatur building services . com

Email Address

AGENT NV Homes

Title/Company

Print Name

Jim Kerwin

Date

July 3, 2017

Checks Payable to: DIRECTOR OF FINANCE OF HOWARD COUNTY

PLEASE WRITE NEATLY & LEGIBLY

FOR OFFICE USE ONLY

AGENCY	DATE	SIGNATURE OF APPROVAL
State Highways		
Building Officials		
PSZA (Zoning)		
PSZA (Engineering)		
Health		

Is Sediment Control approval required for issuance? ☒ Yes ☐ No

☐ CONTINGENCY CONSTRUCTION START

DPZ SETBACK INFORMATION
Front:
Rear:
Side:
Side St.:
All minimum setbacks met? ☐ Yes ☐ No
Is Entrance Permit Required? ☐ Yes ☐ No
Historic District? ☐ Yes ☐ No
Lot Coverage for New Town Zone:
SDP/Red-line approval date:

Filing Fee	\$ 150.00
Permit Fee	\$
Tech Fee	\$
Excise Tax	\$
PSFS	\$
Guaranty Fund	\$
Add'l per Fee	\$
Total Fees	\$
Sub-Total Paid	\$
Balance Due	\$
Check	# 117672

MONTICELLO II

LOT 132 - 5 Bedrooms



NVR, Inc.
Architectural Services
Architects
21 Byte Court, Suite A
Frederick, MD 21702

	FULL BASEMENT						ATTACHED GARAGE / ROOMS										STANDARD DETAILS
	STD. DWGS.	ELEV. "A"	ELEV. "B"	ELEV. "C"	ELEV. "D"	ELEV. "E"											
NOTE SHEET	2																D-1
FRONT ELEVATIONS - SIDING		3		6													D-2
FRONT ELEVATIONS - BRICK		4		7		10											D-4
FRONT ELEVATIONS - PARTIAL STONE			5														D-5
FRONT ELEVATIONS - BRICK AND STONE																	D-5a
LEFT SIDE ELEVATIONS		11	13	14	16	15											D-6
RIGHT SIDE ELEVATIONS		20	22	23	25	21											D-7
REAR ELEVATIONS		24	31	32	34	36											D-8c
FOUNDATION	38		40	40	40	40		40	34	34	34						D-11
FOUNDATION HOLD DOWN LAYOUT	41																D-12b
PLUMBING GROUND WORKS	43		44	44	44	44		44	45	45	45						D-12c
BASEMENT PLAN	46								47	47	47						D-13
FIRST FLOOR PLAN	48		49	49	49	49		52		50	51	44	44		55		D-13b
SECOND FLOOR PLAN	53		54	54	54	54											D-14
BUILDING SECTION AT FOYER	56																D-15
BUILDING SECTION AT GARAGE	57								58	58				58			D-17
STAIR PLAN (FRONT)	59																D-17a
STAIR PLAN (REAR)	60																D-19
KITCHEN PLANS - CABINET HOOD B	61																D-20
KITCHEN PLANS - CABINET HOOD C	62																D-21
KITCHEN PLANS - GOURMET	63																D-22
INTERIOR DETAILS - BATH ELEVATIONS	66																D-27
INTERIOR DETAILS - FIRST FLOOR	67																D-28
INTERIOR DETAILS - SECOND FLOOR	68																D-29
INTERIOR DETAILS - CASED OPENINGS	69																D-30
INTERIOR DETAILS - ENTRY DOOR	69.1																D-34
EXTERIOR DETAILS	69.2	10	11	12	13	14					18			11			D-35
BASEMENT ELECTRICAL	74							80	80	80							D-36
FIRST FLOOR ELECTRICAL	81		82	82	82	82		84		83		82	82		87		D-37
SECOND FLOOR ELECTRICAL	85		86	86	86	86											D-38b
FIRST FLOOR JOIST LAYOUT	88							89	89	89					91		D-40
SECOND FLOOR JOIST LAYOUT	90					91	91										D-44
ROOF FRAMING		92	93	94	95	96			107	107							D-45
ROOF FRAMING - 2 AND 3 CAR SIDE ENTRY GARAGE						97	98	99									WB-1
ROOF FRAMING - SITTING AREA		100	100	101	102	103											SP-1
ROOF FRAMING - SIDE ATTACHED GARAGE		104	104	104	105	106											SP-2
TRUSS BRACING		109	110	111	112												SEP-1
BRACED WALL PANEL DETAIL		113	114	115													SEP-2
ROOF VENTILATION		116	117	118	119	120											SEP-3
HVAC LAYOUT	121																SEP-4
HVAC LAYOUT	122																F-1
HVAC LAYOUT	123																

BASE SQUARE FOOTAGE

FIRST FLOOR	GROSS SQ. FT.	2894
SECOND FLOOR	GROSS SQ. FT.	2474
HOUSE TOTAL	GROSS SQ. FT.	5368

ELEVATIONS SQ. FT.

ELEVATION "A"	GROSS SQ. FT.	+0
ELEVATION "B"	GROSS SQ. FT.	-4
ELEVATION "C"	GROSS SQ. FT.	-104
ELEVATION "D"	GROSS SQ. FT.	-15
ELEVATION "E"	GROSS SQ. FT.	+153

ADDITIONAL SQ. FT.

4' EXTENSION TO FAMILY ROOM	GROSS SQ. FT.	+80
MORNING ROOM	GROSS SQ. FT.	+244
CONSERVATORY / IN-LAW'S SUITE	GROSS SQ. FT.	+352
SIDE GARAGE	GROSS SQ. FT.	+137
W/ FAMILY OFFICE	GROSS SQ. FT.	+96
SITTING ROOM	GROSS SQ. FT.	+123
BEDROOM #5	GROSS SQ. FT.	+352

MAXIMUM FINISHED SQ. FT.

HOUSE TOTAL	GROSS SQ. FT.	6719
**MAXIMUM SQ. FT. DOES NOT INCLUDE BASEMENT		

FINISHED BASEMENT SQ. FT.


RECREATION ROOM	GROSS SQ. FT.	+1367
W/ 4' EXTENSION TO FAMILY ROOM	GROSS SQ. FT.	+80
W/ MORNING ROOM	GROSS SQ. FT.	+244
HOME OFFICE	GROSS SQ. FT.	+190
EXERCISE ROOM	GROSS SQ. FT.	+383
W/ "ELE"	GROSS SQ. FT.	+99
MEDIA ROOM	GROSS SQ. FT.	+491
BASEMENT BATH	GROSS SQ. FT.	+58

FOOTPRINT

BASE HOUSE:		
WIDTH:	68'-0"	
DEPTH:	66'-2"	
MAXIMUM:		
WIDTH:	118'-0"	
DEPTH:	84'-8"	


SET - VERSION
10100-01

CS-1

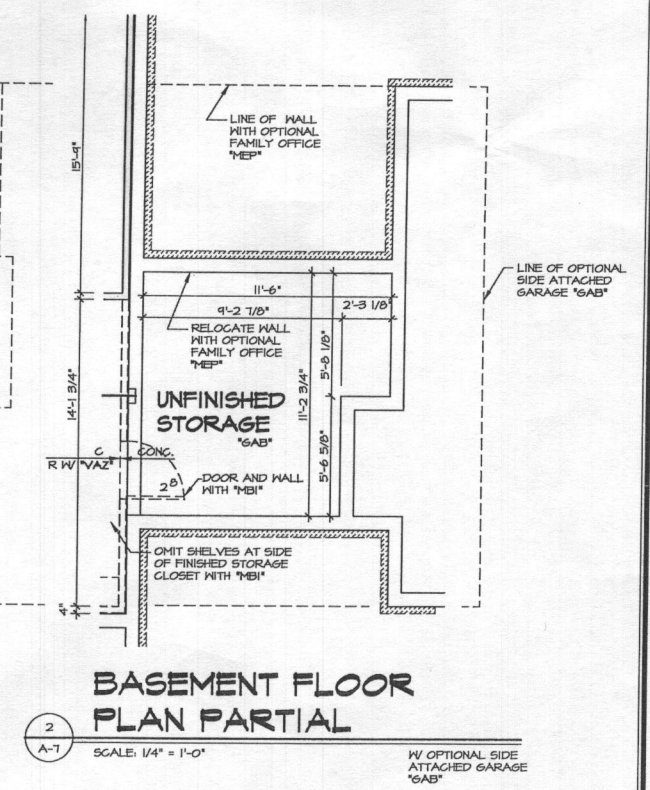


SHEET NO. A-7	MODEL MONTICELLO II	SET NO. 10100 VERSION 01		NVR, Inc. copyright represents the company and other property rights in these plans. These plans may be reproduced, changed, or copied in any form or manner whatsoever, without written consent of NVR, Inc.	REV. NO. DATE 1 8/27/93 DAS - PROTOTYPE REVISIONS 2 4/6/93 DRA - CREATED VERSION 01 3 9/20/94 DRA - AUDIT REVISIONS 4 4/16/94 CEL - PRAXIS TUB CONVERSION 5 4/26/94 DRA - ADDED "561" NOTE 6 10/28/94 CL5 - REVISED EGRESS WINDOW LOCATION TO MATCH FOUNDATION (PAR ID 20854) 7 9/25/95 CL5 - SHIFTED LVL AT ANGLED PART OF STAIR FOR BEDROOM (PAR ID 3177) 8 1/24/95 9X41 - ADDED NOTE AT EGRESS WINDOW PAR 8-159 9 4/18/97 CL5 - ADDED DIMENSIONS FOR BLURHEAD IN MEDIA AND EGRESS (PAR ID 40594)
	DRAWING TITLE BASEMENT FLOOR PLAN	DATE: 11/15/12			
46	OPTION DESCRIPTION				


J:\DRAWING\DETACHED\MONTICELLO_II_10100_01\BSMTF8.dwg 04/13/17 - 11:46 am

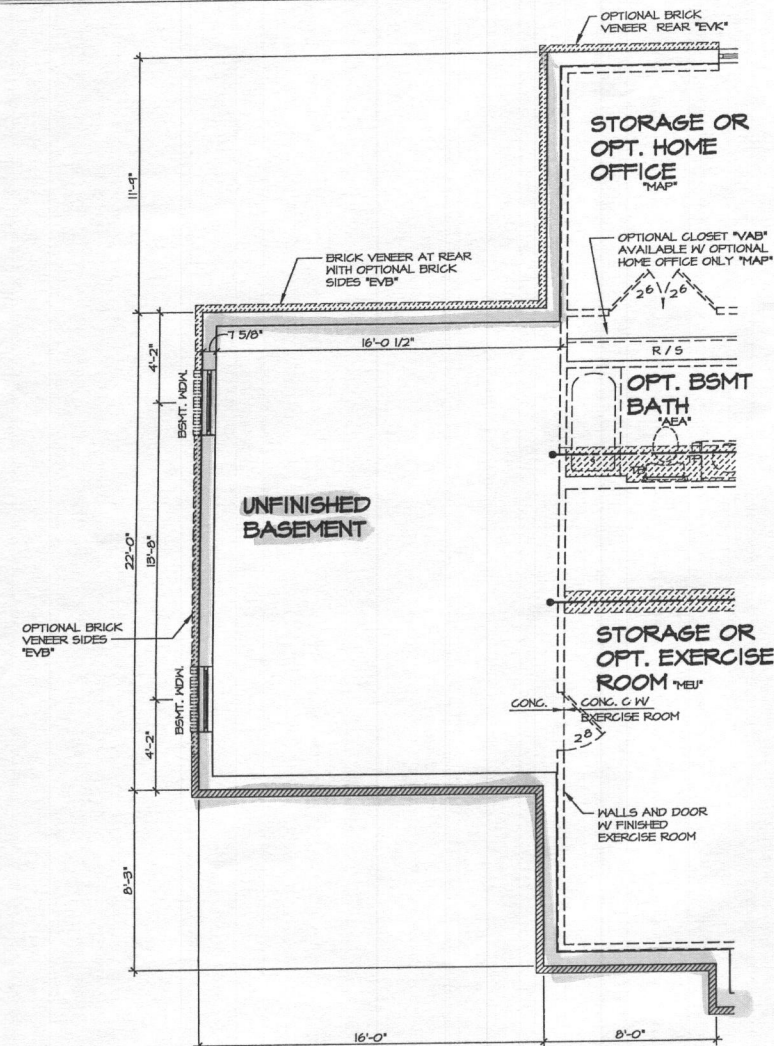


4 BASEMENT FLOOR PLAN PARTIAL
A-Tb SCALE: 1/4" = 1'-0"

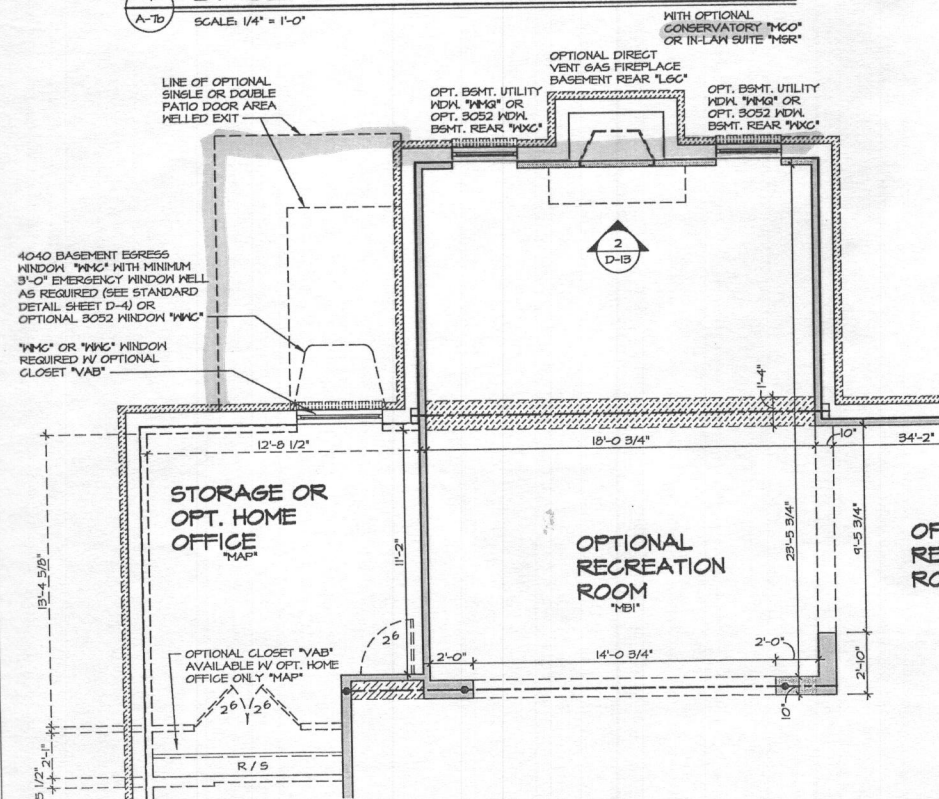

1 BASEMENT FLOOR PLAN PARTIAL
A-Tb SCALE: 1/4" = 1'-0"

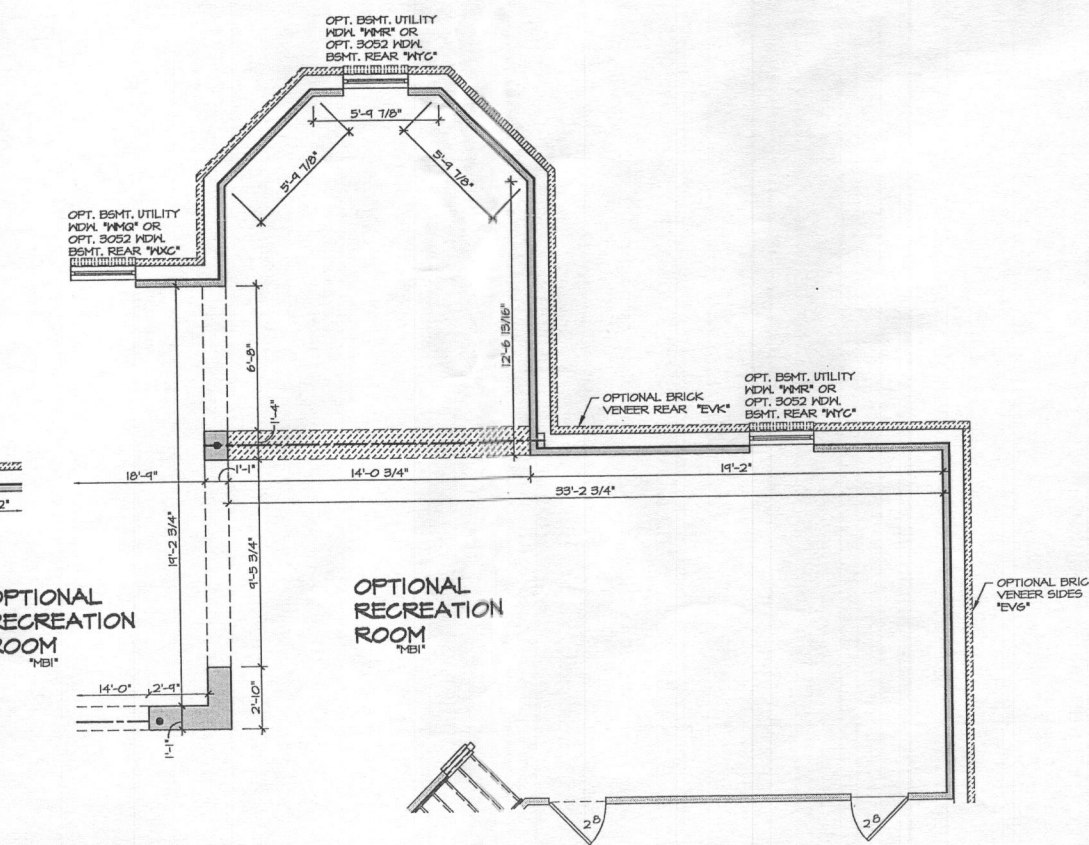

2 BASEMENT FLOOR PLAN PARTIAL
A-Tb SCALE: 1/4" = 1'-0"

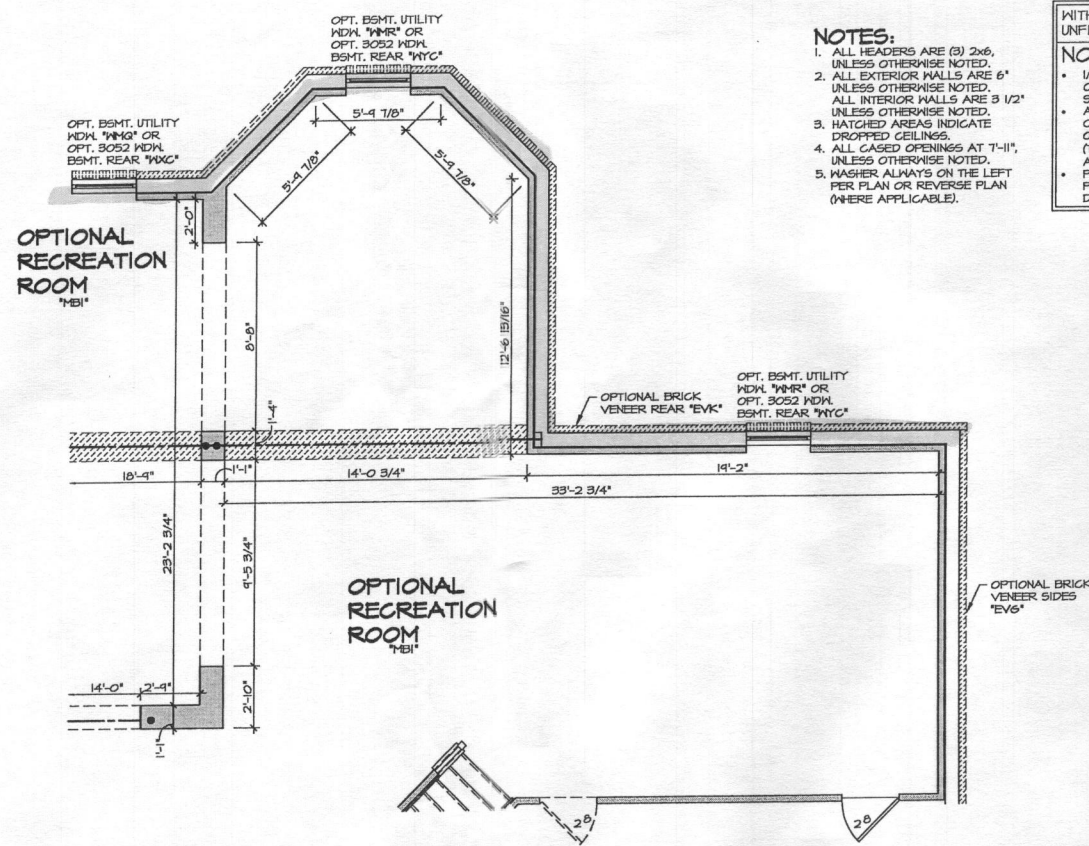


3 BASEMENT FLOOR PLAN PARTIAL
A-Tb SCALE: 1/4" = 1'-0"

- NOTES:**
1. ALL HEADERS ARE (3) 2x6, UNLESS OTHERWISE NOTED.
 2. ALL EXTERIOR WALLS ARE 6" UNLESS OTHERWISE NOTED.
 3. ALL INTERIOR WALLS ARE 3 1/2" UNLESS OTHERWISE NOTED.
 4. HATCHED AREAS INDICATE DROPPED CEILINGS.
 5. ALL CASED OPENINGS AT 7'-11", UNLESS OTHERWISE NOTED.
 6. WASHES ALWAYS ON THE LEFT PER PLAN OR REVERSE PLAN (WHERE APPLICABLE).


- WITH OPTION "SCI" - DRYWALL UNFINISHED BASEMENT CEILING AREA**
- NOTES:**
- 1/2" GYPSUM WALL BOARD REQUIRED ON CEILING IN UNFINISHED AREAS WHEN NO SPRINKLER SYSTEM IS INSTALLED.
 - A MAXIMUM AREA OF 80 SQ. FT. MAY BE OMITTED AS NEEDED FOR INSTALLATION OF PLUMBING, ELECTRICAL, AND/OR HVAC (TYPICALLY AN 8'-0"X8'-0" CEILING SPACE ABOVE MECHANICAL AREA).
 - PROVIDE FIRE BLOCKING AS REQUIRED AT PERIMETER OF ANY AREAS WHERE DRYWALL HAS BEEN OMITTED.

REV. NO.	DATE	REMARKS
1	8/27/13	DWG - PROTOTYPE REVISIONS
2	9/1/13	DWG - CREATED VERSION 01
3	4/23/14	DWG - ADDED "SCI" NOTE
4	10/28/14	CLS - REVISED EGRESS WINDOW LOCATION TO MATCH FOUNDATION (PAR ID 20354)
5	7/24/15	SKM - ADDED NOTE AT EGRESS WINDOW PAR 34154
6	11/20/15	CLS - REVISED WALL AT COLUMN IN MAA TO BE 2'-4" ON INSIDE (PAR ID 34371)




NVR, Inc., owner, expressly reserves its common law copyright and other property rights in these plans. These plans are not to be reproduced, stored in a retrieval system, or transmitted in any form or by any means, electronic, mechanical, photocopying, recording, or by any information storage and retrieval system, without the prior written consent of NVR, Inc.

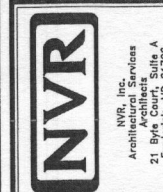

SHEET NO.	47
PROJECT	MONTICELLO II
DRAWING TITLE	BASEMENT FLOOR PLAN PARTIAL
DESIGNED BY	JEA
DRAWN BY	JEA
CHECKED BY	JEA
DATE	1/16/13
OPTION	EEN
MAA	MAA
MCO	MCO, MBR
DESCRIPTION	4' EXTENSION TO FAMILY ROOM, MORNING ROOM, IN-LAW SUITE, CONSERVATORY

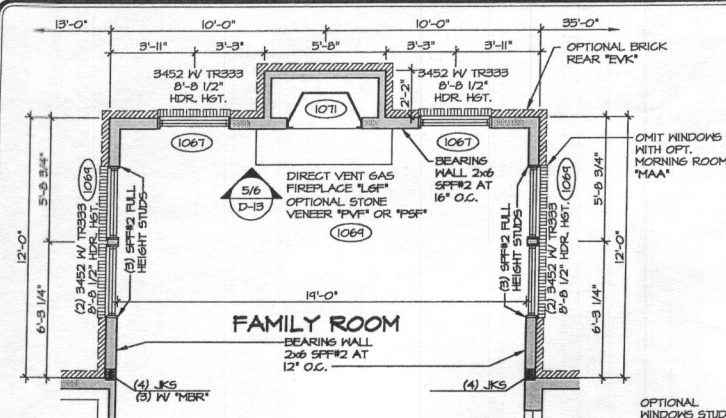


2 FIRST FLOOR PLAN PARTIAL
SCALE: 1/4" = 1'-0" OPT. 4'-0" EXT. TO FAMILY ROOM "EEN"

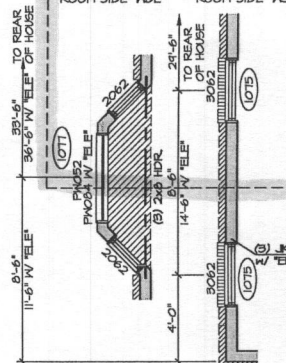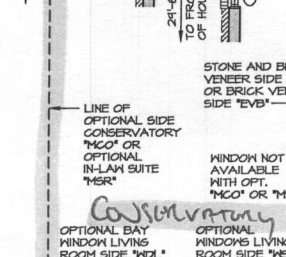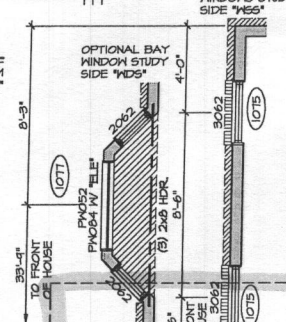

- NOTES:**
- ALL HEADERS ARE (3) 2x6, UNLESS OTHERWISE NOTED.
 - ALL EXTERIOR WALLS ARE 6" UNLESS OTHERWISE NOTED.
 - ALL INTERIOR WALLS ARE 5 1/2" UNLESS OTHERWISE NOTED.
 - HATCHED AREAS INDICATE DROPPED CEILINGS.
 - ALL CASED OPENINGS AT T-11, UNLESS OTHERWISE NOTED.
 - WASHER ALWAYS ON THE LEFT PER PLAN OR REVERSE PLAN (WHERE APPLICABLE).
 - JACKS MUST EXTEND THROUGH TOP PLATES OF WALL TO BEAR DIRECTLY ON BOTTOM CHORD OF GIRDER TRUSS AT LOCATIONS NOTED.


NOTE:
SEE SHEET S-5 FOR BRACED WALL PANEL LOCATIONS

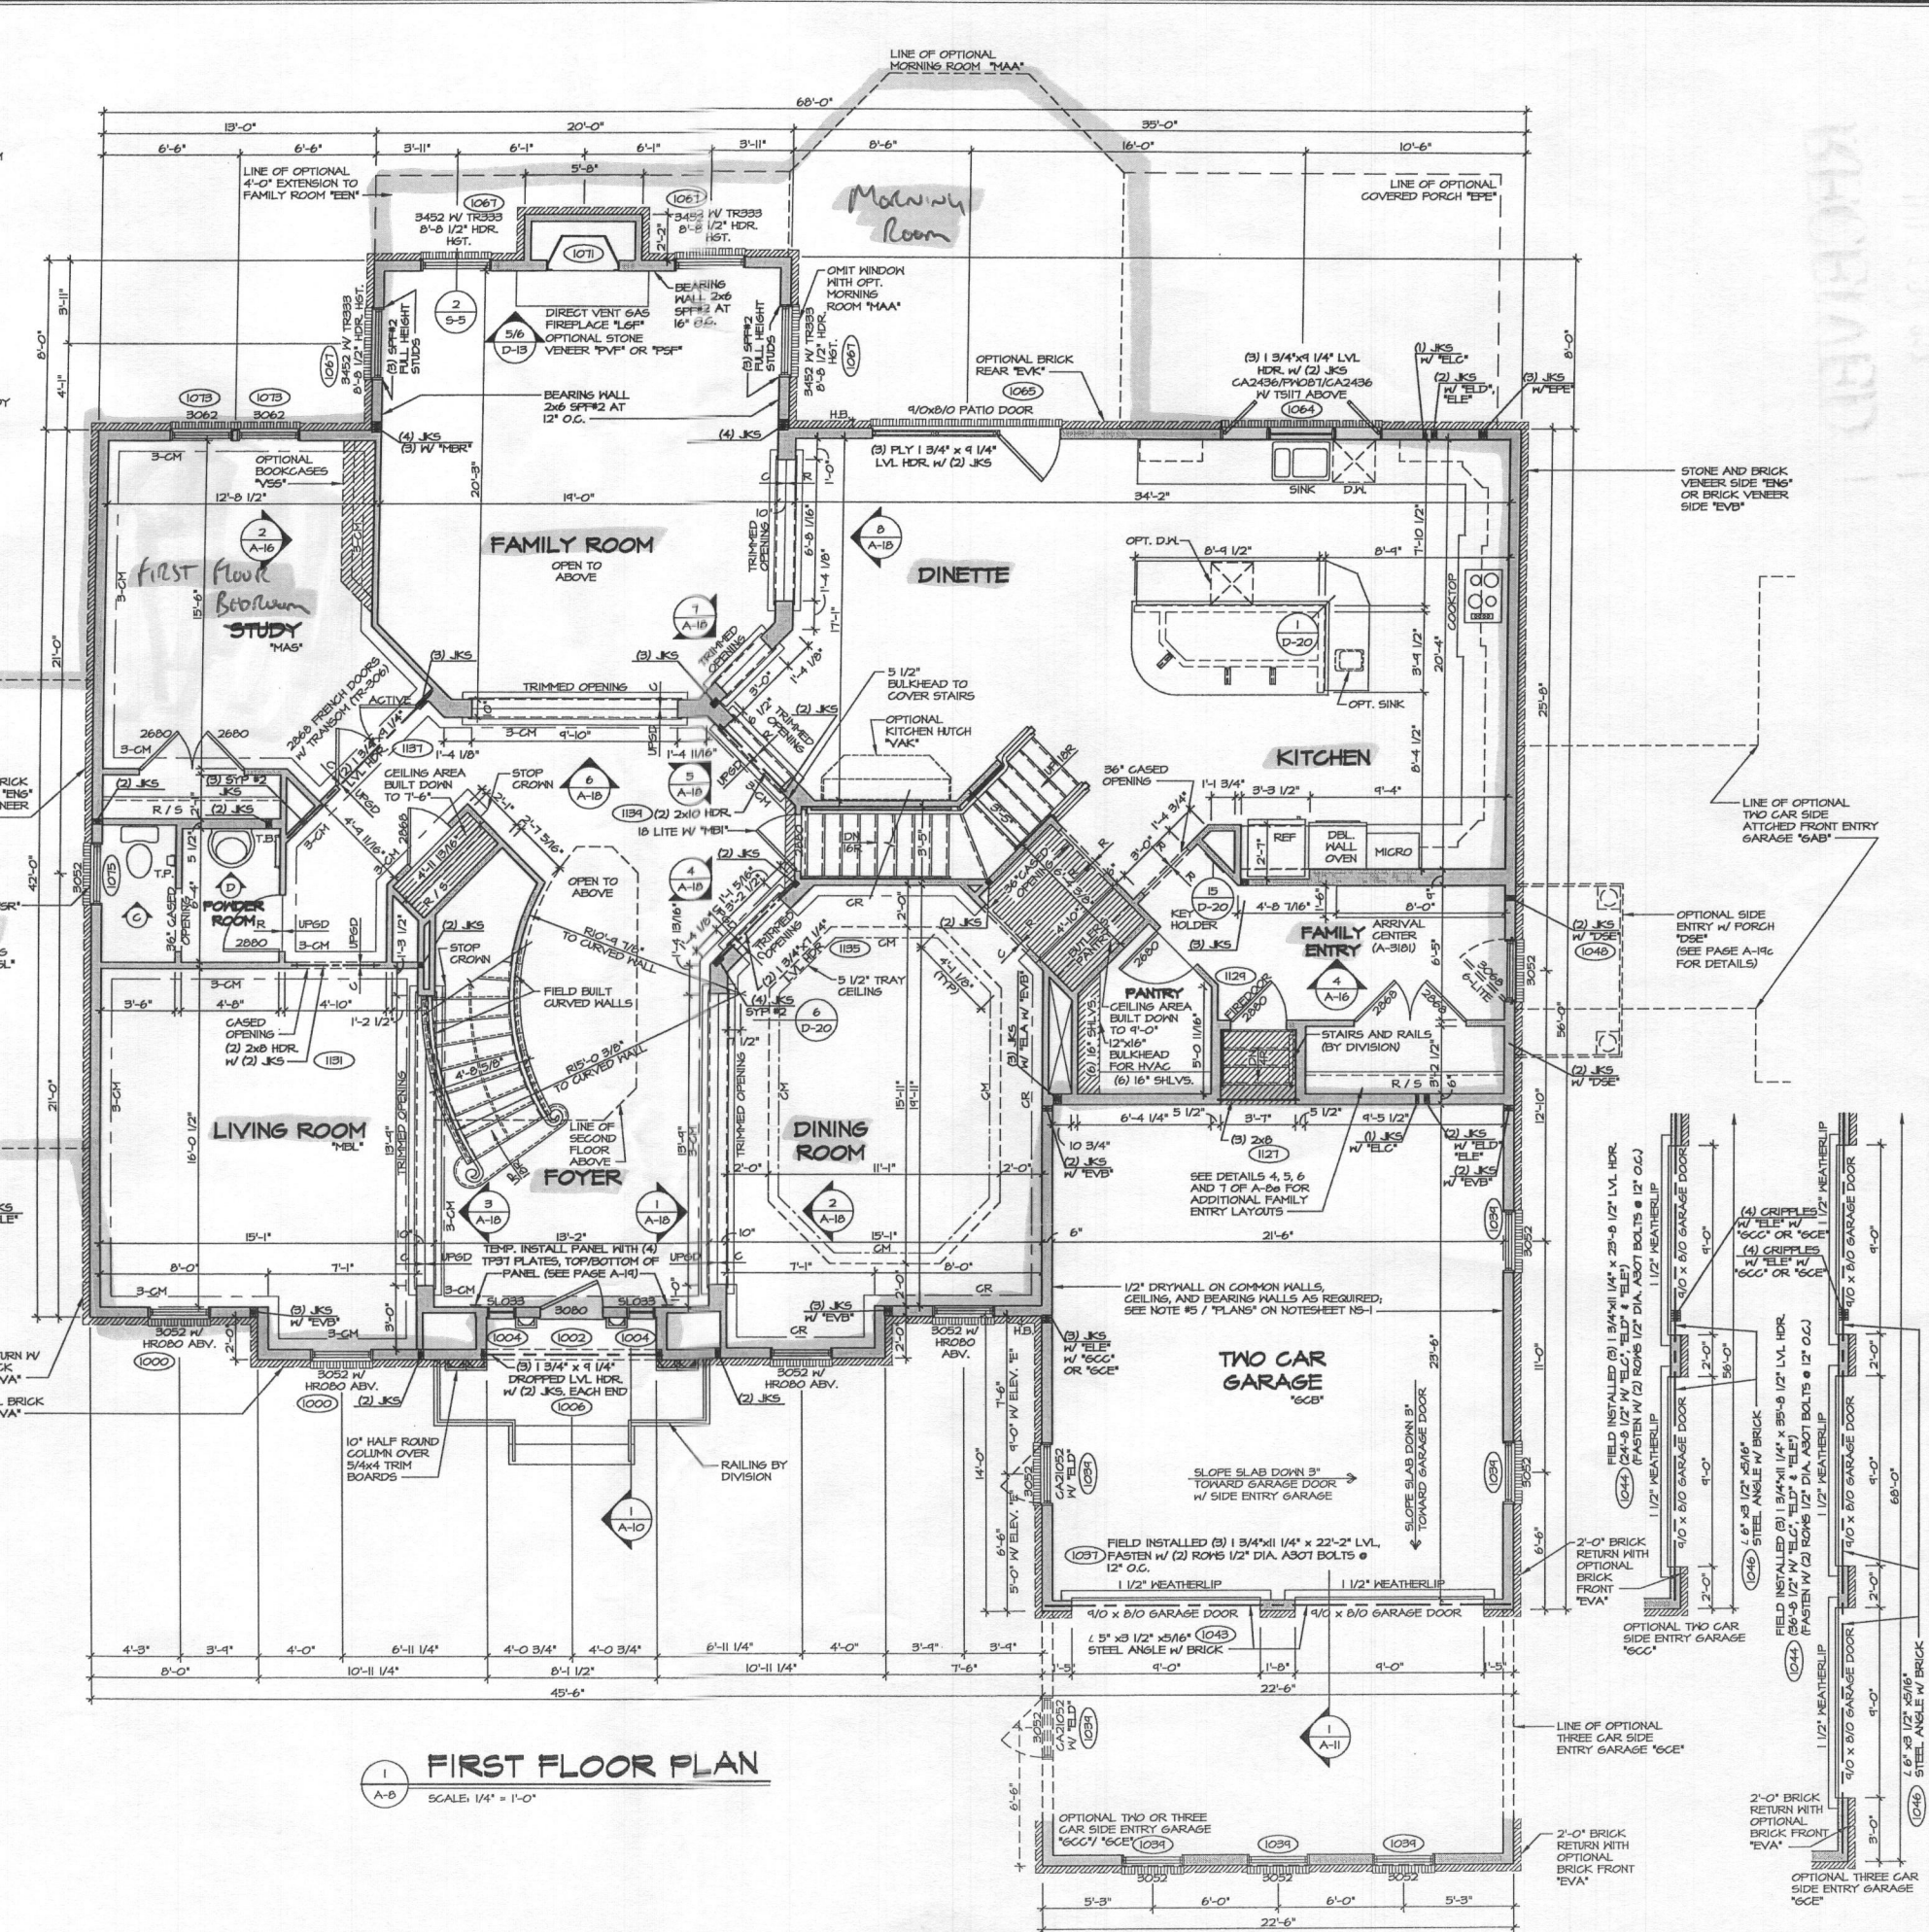

REV. NO.	DATE	REMARKS
1	6/19/95	60E - PLANT BUILT ARRIVAL CENTER PROJECTIONS
2	7/14/95	60E - REVISED SIZE OF GARAGE ACCESS DOOR (PAR 83014)
3	9/14/95	60E - REVISED KITCHEN WINDOW (PAR 84546)
4	12/9/95	60E - ADJUSTED MALL AT FRIDGE 2-1/4" (PAR 85516)
5	9/9/96	60E - RELOCATED IN CASE OF CASEMENT WINDOWS W/ ELEV. 1" (PAR 85716)
6	7/24/96	60E - RELOCATED IN CASE OF CASEMENT WINDOWS W/ ELEV. 1" (PAR 85716)
7	12/14/96	60E - DRS #621 REVISED GARAGE DOOR TO FIRE RATED 8' DOORS
8	12/9/96	60E - DRS #621 REVISED GARAGE DOOR TO FIRE RATED 8' DOORS






MODEL MONTICELLO II DRAWING TITLE FIRST FLOOR PLAN SHEET NO. A-8	SET NO. 10100 VERSION 2 DRAWN BY JPS DATE 11/15/12 OPTION
--	--

REVISIONS 1. ALL HEADERS ARE (3) 2x6, UNLESS OTHERWISE NOTED. 2. ALL EXTERIOR WALLS ARE 6" UNLESS OTHERWISE NOTED. 3. ALL INTERIOR WALLS ARE 5 1/2" UNLESS OTHERWISE NOTED. 4. HATCHED AREAS INDICATE DROPPED CEILINGS. 5. ALL CASED OPENINGS AT T-11, UNLESS OTHERWISE NOTED. 6. WASHER ALWAYS ON THE LEFT PER PLAN OR REVERSE PLAN (WHERE APPLICABLE). 7. JACKS MUST EXTEND THROUGH TOP PLATES OF WALL TO BEAR DIRECTLY ON BOTTOM CHORD OF GIRDER TRUSS AT LOCATIONS NOTED.	REVISIONS 1. ALL HEADERS ARE (3) 2x6, UNLESS OTHERWISE NOTED. 2. ALL EXTERIOR WALLS ARE 6" UNLESS OTHERWISE NOTED. 3. ALL INTERIOR WALLS ARE 5 1/2" UNLESS OTHERWISE NOTED. 4. HATCHED AREAS INDICATE DROPPED CEILINGS. 5. ALL CASED OPENINGS AT T-11, UNLESS OTHERWISE NOTED. 6. WASHER ALWAYS ON THE LEFT PER PLAN OR REVERSE PLAN (WHERE APPLICABLE). 7. JACKS MUST EXTEND THROUGH TOP PLATES OF WALL TO BEAR DIRECTLY ON BOTTOM CHORD OF GIRDER TRUSS AT LOCATIONS NOTED.
---	---

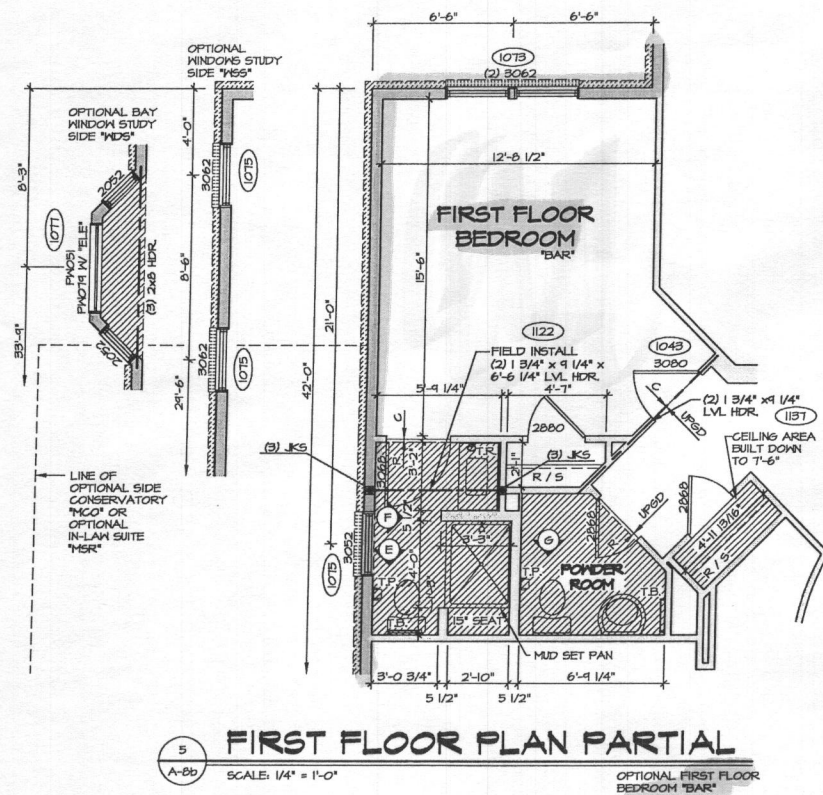

- NOTES:**
1. ALL HEADERS ARE (3) 2x6,
UNLESS OTHERWISE NOTED.
 2. ALL EXTERIOR WALLS ARE 6"
UNLESS OTHERWISE NOTED.
ALL INTERIOR WALLS ARE 3 1/2"
UNLESS OTHERWISE NOTED.
 3. HATCHED AREAS INDICATE
DROPPED CEILINGS.
 4. ALL CASED OPENINGS AT T-11",
UNLESS OTHERWISE NOTED.
 5. WASHER ALWAYS ON THE LEFT
PER PLAN OR REVERSE PLAN
(WHERE APPLICABLE).

NOTE:
SEE SHEET S-5 FOR BRACED
WALL PANEL LOCATIONS

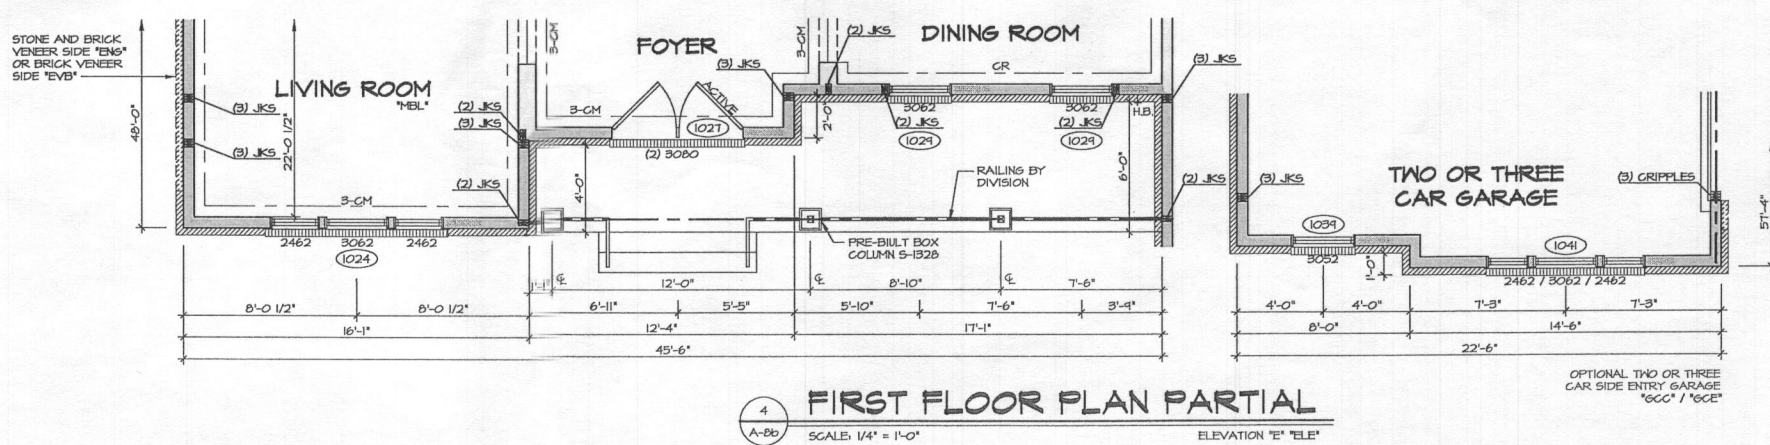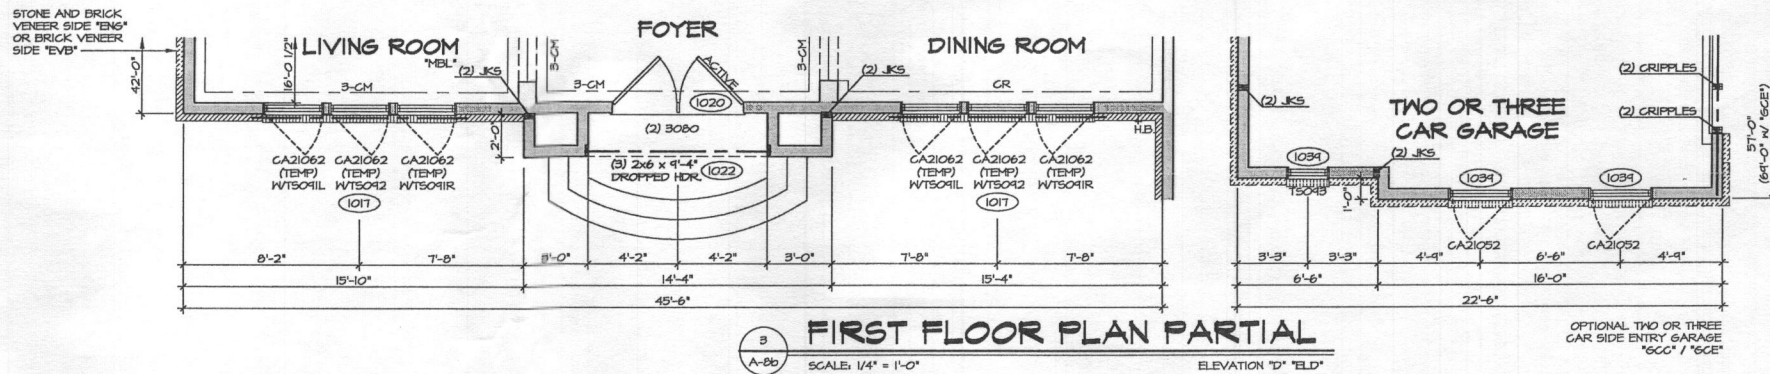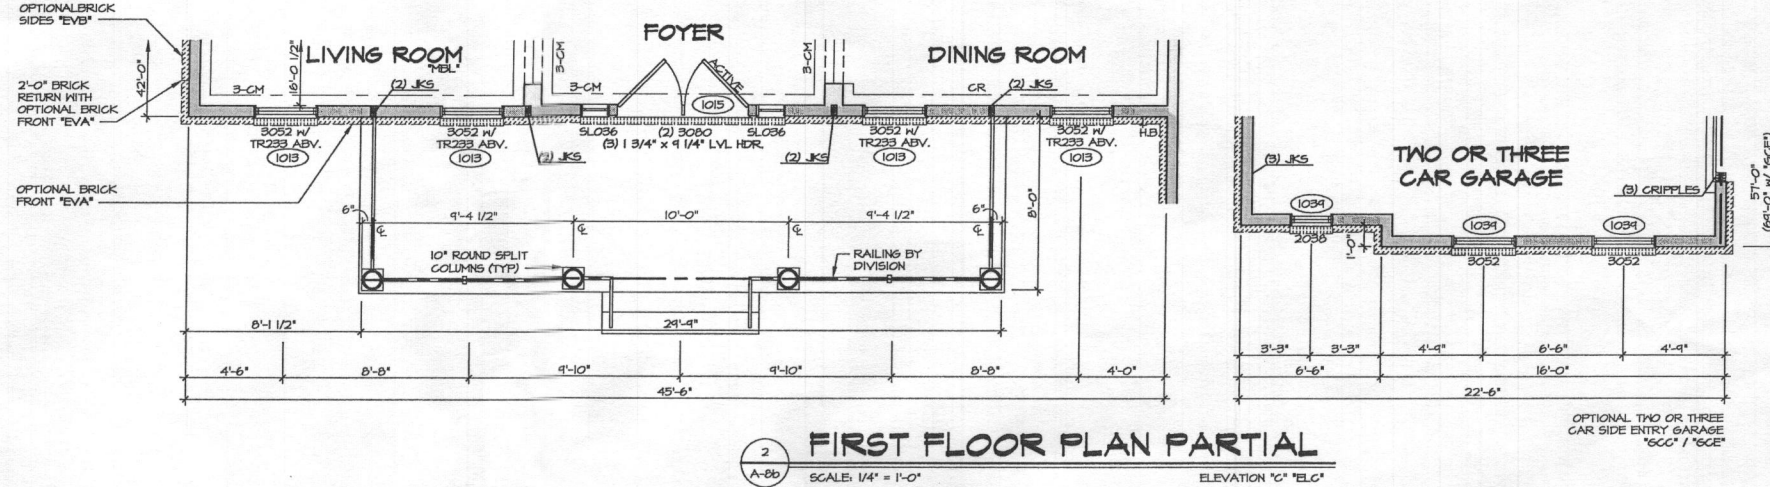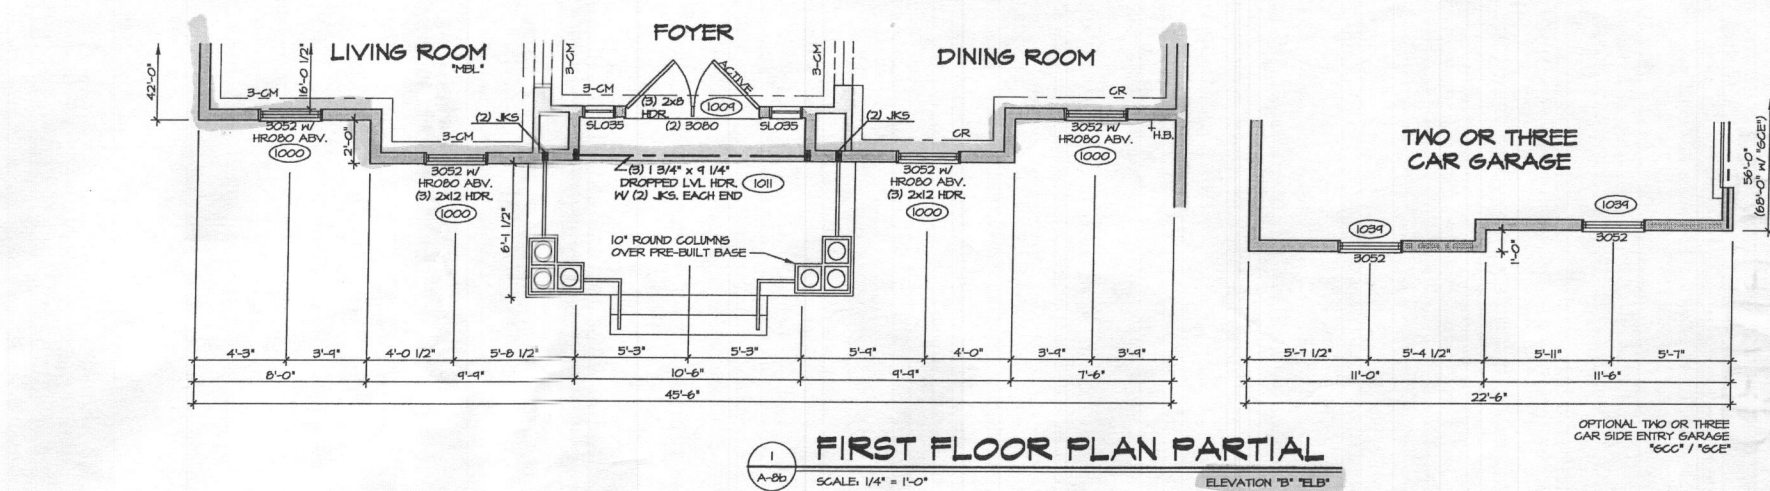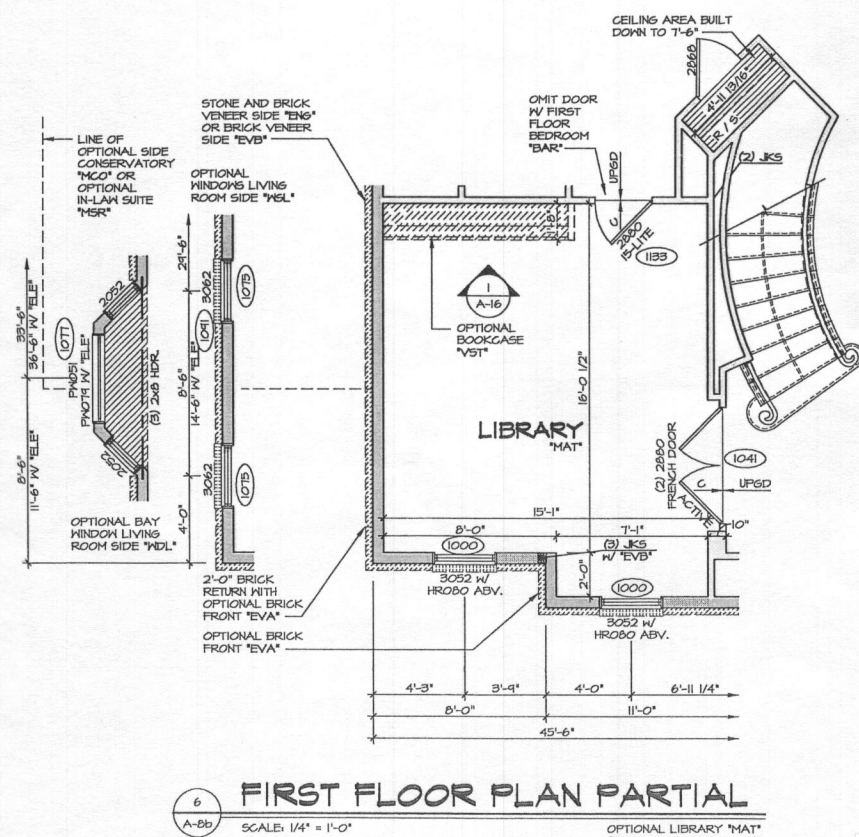




REV. NO.	DATE	REMARKS
I	4/7/71	CL - ADDED SHOP DRAWING A-356A FOR BLD FRONT WINDOWS (PAR ID 45157)
II	5/01/71	BE3 - REMOVED STEEL LINTEL OVER ELEVATION 1' (B) CRST WINDOWS (PAR 45157)
12	6/4/71	BON - MODIFIED "BLD" FRONT WINDOWS TO BE TEMPERED (PAR4446-458)
13	4/08/64	CEL - FRAMING TRG CONVERSION
5	12/20/14	BE4 - INCREASED CHASE IN "BARK" AND "KCO" OPTION (PAR 20495)
6	1/10/15	JDS - FIELD ADIT
7	8/01/15	REP - VA CODE UPDATE
8	5/15/16	JDS - RELOCATED HOSE BIB CLOSER TO GARAGE PARK SHEDS
4	2/21/17	KAO - PROJECT HUBS - ADDED CONTESTOR LAYOUTS FOR OWNERS BATH

NVR, Inc., owner, expressly reserves its common law copyright and other property rights in these plans. These plans are not to be reproduced, changed, or copied in any form or manner whatsoever, nor are they to be assigned to any third party, without first obtaining the expressed written consent of NVR, Inc.



NVR, Inc.
Architectural Services
Architects
11 Byte Court, Suite A
Frederick, MD 21702


SHEET NO.	MODEL	SET NO. 10100 VERSION 01
A-8b	MONTICELLO II DRAWING TITLE FIRST FLOOR PLAN PARTIALS	DRAWN BY JDS DATE: 11/20/12
49	OPTION DESCRIPTION ELEVATION PARTIALS FIRST FLOOR BEDROOM FIRST FLOOR LIBRARY	OPTION ELB/E/C/FIELD/E BAR MAT

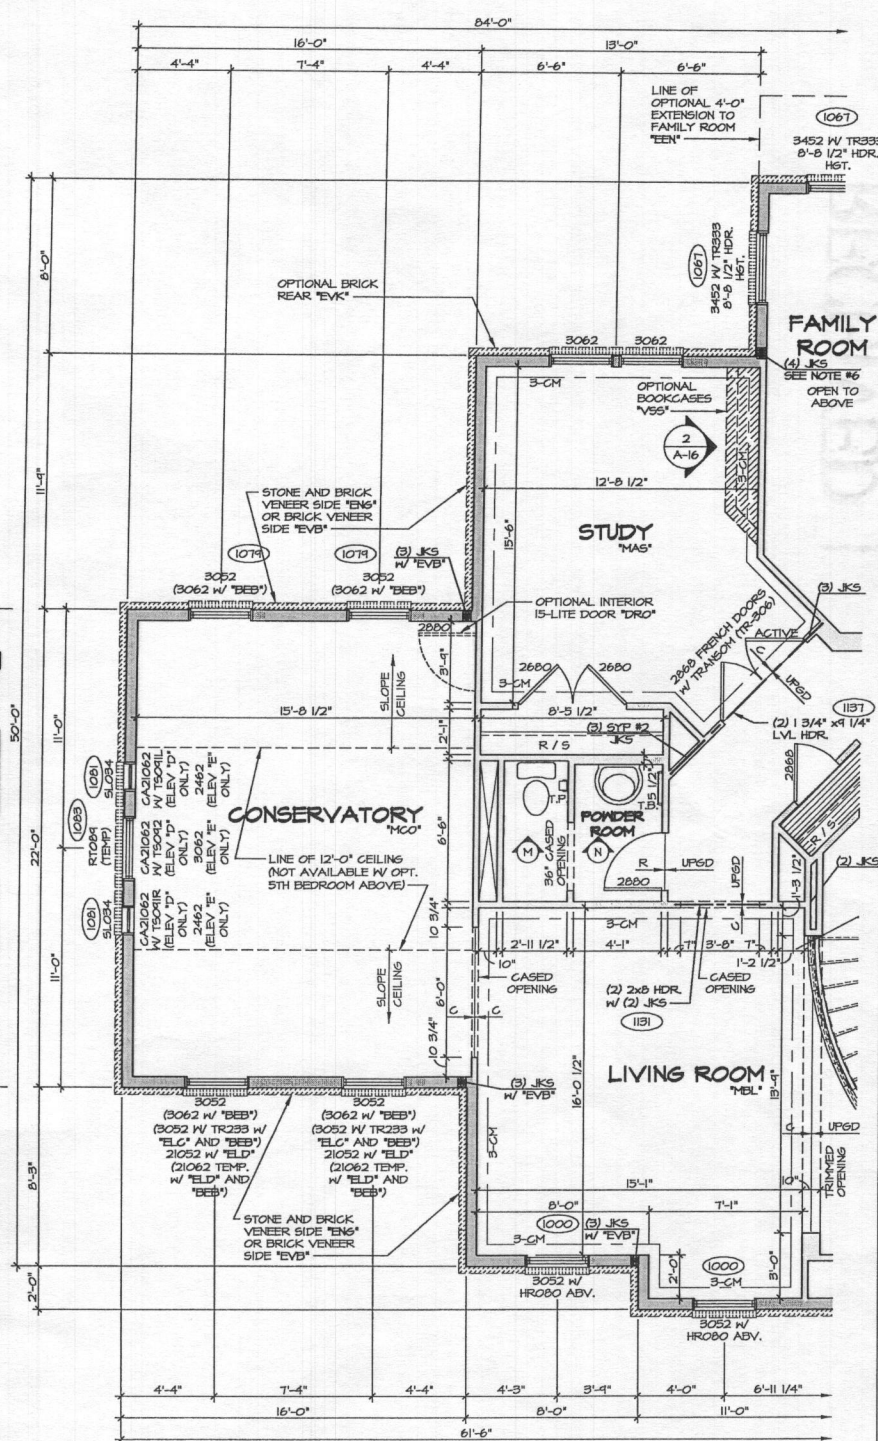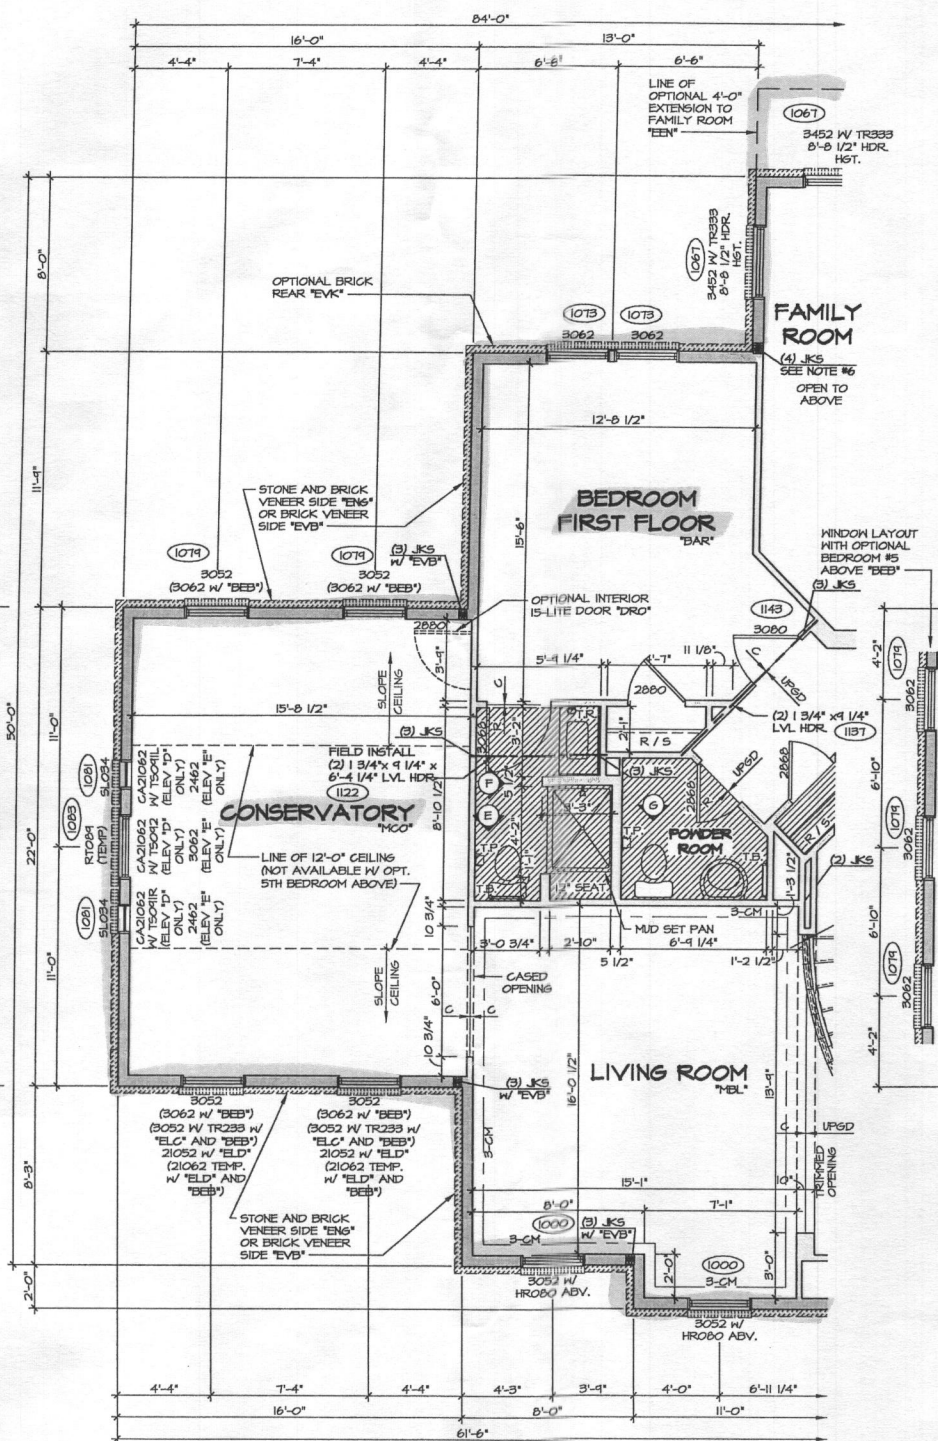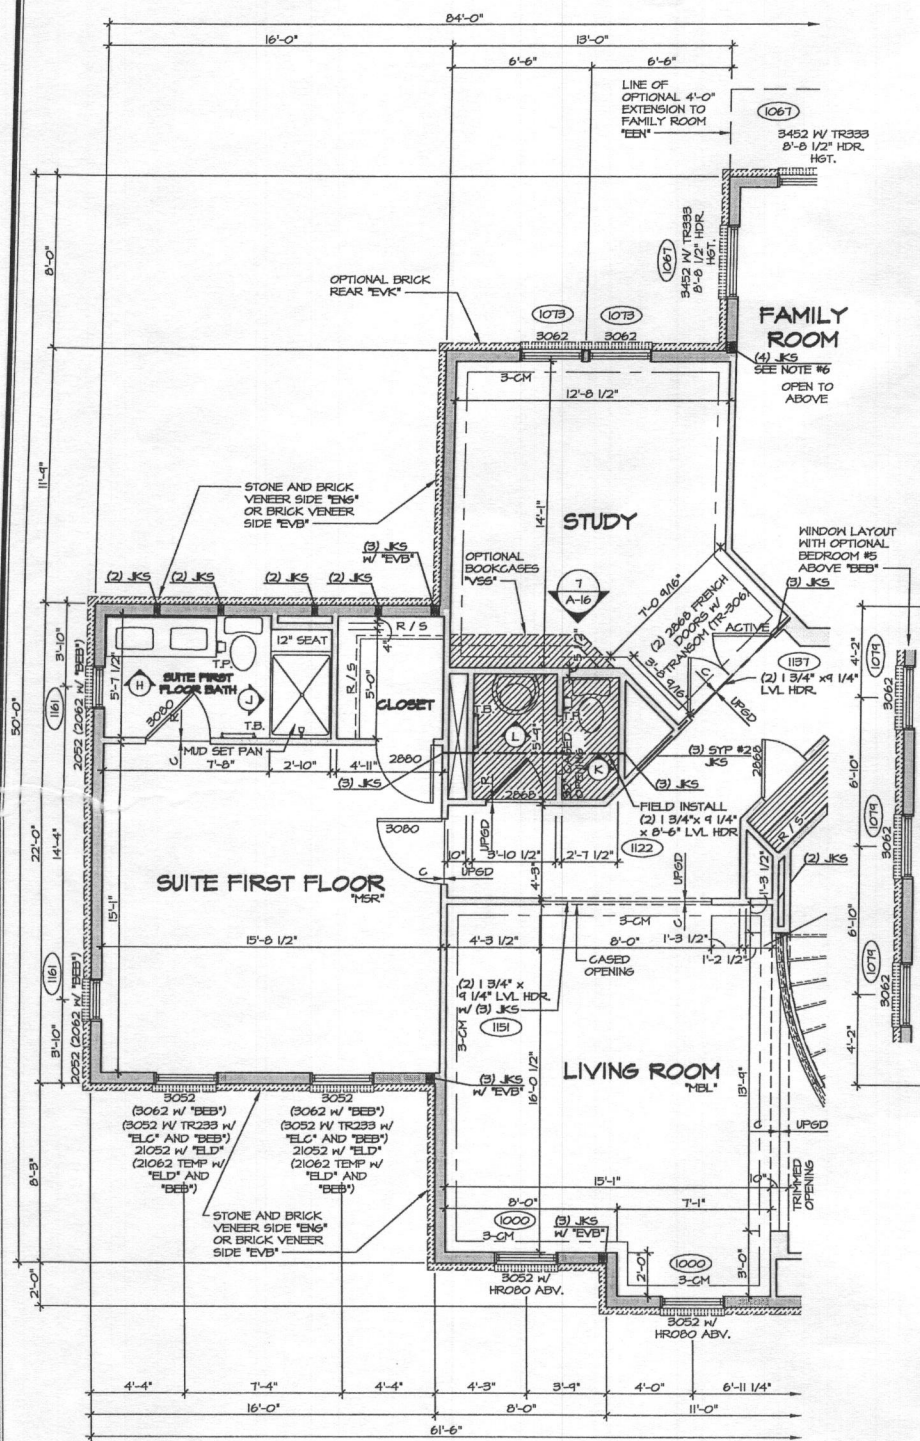

- NOTES:**
- ALL HEADERS ARE (B) 2x6, UNLESS OTHERWISE NOTED.
 - ALL EXTERIOR WALLS ARE 6" UNLESS OTHERWISE NOTED.
 - ALL INTERIOR WALLS ARE 5 1/2" UNLESS OTHERWISE NOTED.
 - HATCHED AREAS INDICATE DROPPED CEILING.
 - ALL CASED OPENINGS AT 7'-11", UNLESS OTHERWISE NOTED.
 - WASHER ALWAYS ON THE LEFT PER PLAN OR REVERSE PLAN (WHERE APPLICABLE).
 - JACKS MUST EXTEND THROUGH TOP PLATES OF WALL TO BEAR DIRECTLY ON BOTTOM CHORD OF GIRDER TRUSS AT LOCATIONS NOTED.

NOTE:
 SEE SHEET S-5 FOR BRACED WALL PANEL LOCATIONS

SHEET NO.	MODEL	DRAWING TITLE	DATE	OPTION	DESCRIPTION	REMARKS
A-8c	MONTICELLO II	FIRST FLOOR PLAN PARTIALS	11/2/12	MCO / BAR	CONSERVATORY FIRST FLOOR BEDROOM IN-LAW SUITE	1 8/27/13 DAG - PROTOTYPE REVISIONS 2 9/2/13 DAG - CREATED VERSION C1 3 11/2/13 RLC - ADD 3 PIECE CROWN TO STUDY 4 12/1/14 GEL - PRAXIS TUB CONVERSION 5 12/20/14 SKM - INCREASED CHASE IN "BAR" AND "MCO" OPTION COMBINATION PAR 24619 6 12/1/15 BPP - VA CODE UPDATE 7 2/2/17 KAD - PROJECT #199 - ADDED COUNTERTOP LAYOUTS FOR OWNER'S BATH 8 6/4/17 BRN - MODIFIED TYPED FRONT WINDOWS TO BE TYPED (PARM44439)

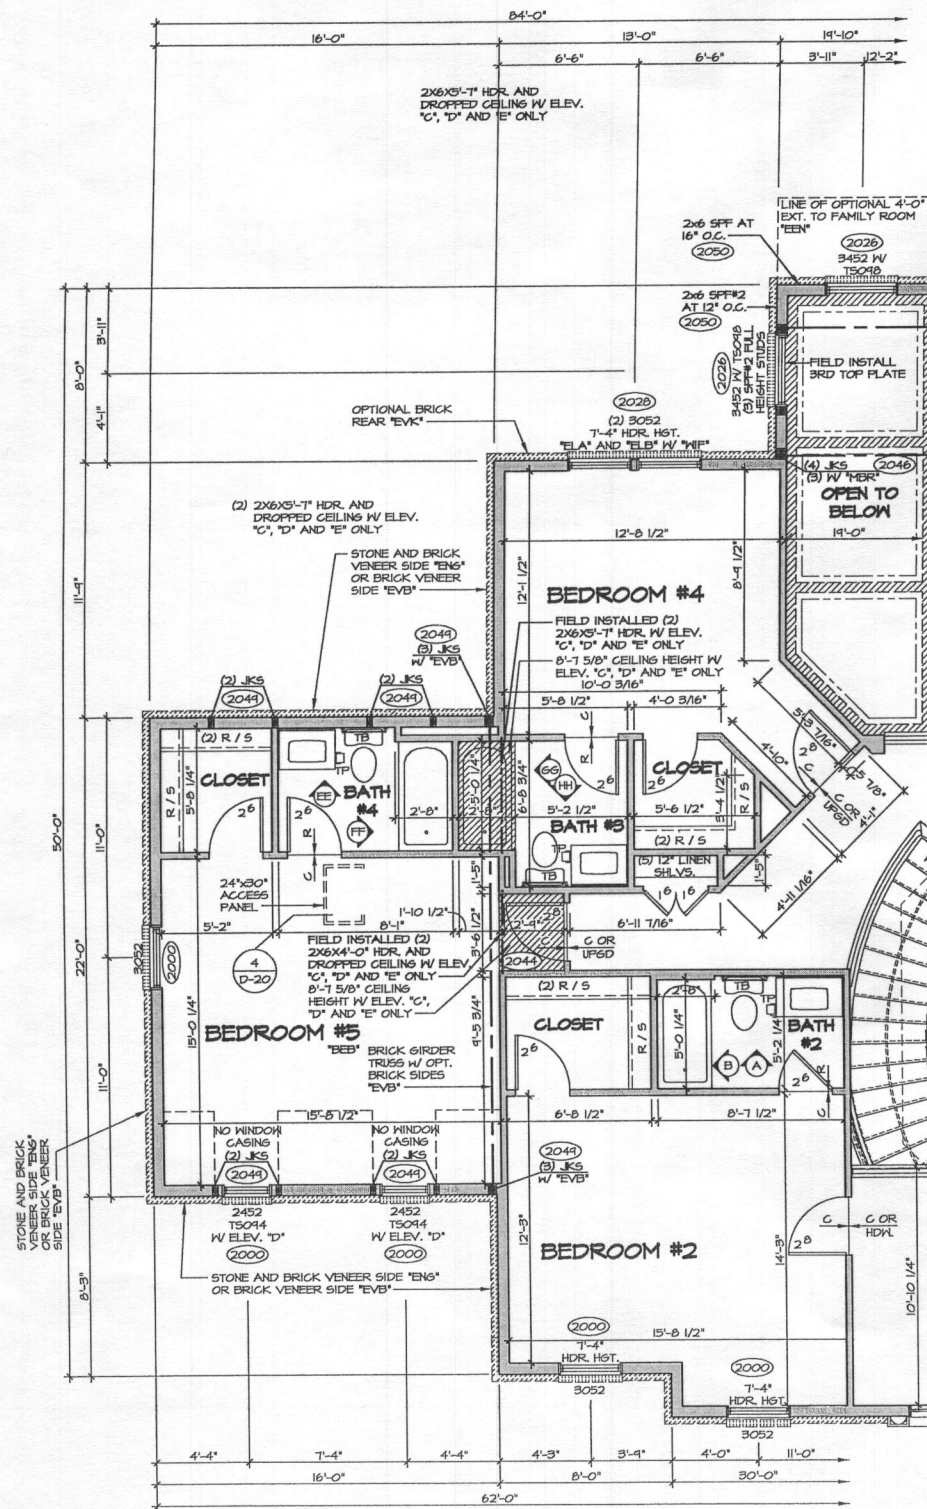


1
A-9c

SECOND FLOOR PLAN PARTIAL

SCALE: 1/4" = 1'-0"

SHOWN WITH ELEVATION "A"

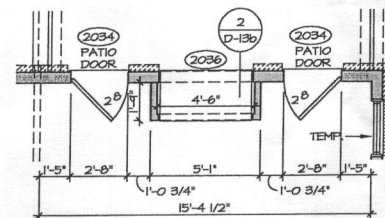

4 PARTIAL FLOOR PLAN


SCALE: 1/4" = 1'-0" OPT. DIRECT VENT GAS
FIREPLACE INT. / EXT.
SITTING AREA "LHR"

NOTE:

SEE SHEET S-5C FOR BRACED
WALL PANEL LOCATIONS

NOTES:

1. ALL HEADERS ARE (3) 2x6,
UNLESS OTHERWISE NOTED.
2. ALL EXTERIOR WALLS ARE 6"
UNLESS OTHERWISE NOTED.
ALL INTERIOR WALLS ARE 3 1/2"
UNLESS OTHERWISE NOTED.
3. HATCH AREAS INDICATE
DROPPED CEILING.
4. ALL CASED OPENINGS AT "I-II",
UNLESS OTHERWISE NOTED.
5. HATCH ALWAYS ON THE LEFT
PER PLAN OR REVERSE PLAN
(WHERE APPLICABLE).
6. JACKS MUST EXTEND THROUGH
TOP FLATES OF WALL TO BEAR
DIRECTLY ON BOTTOM CHORD
OF GIRDER TRUSS
AT LOCATIONS NOTED

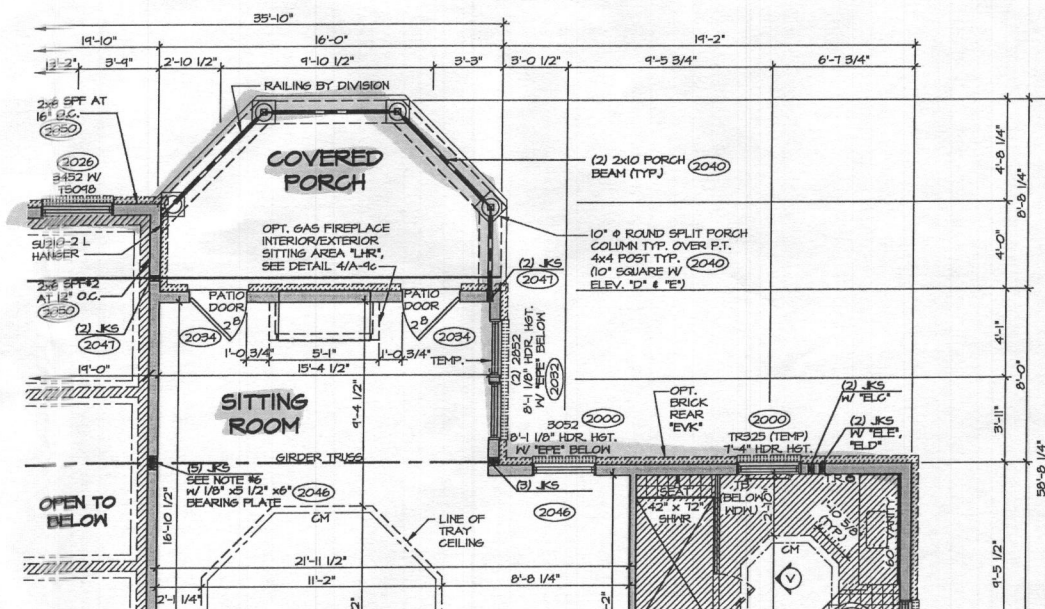


3
A-9c

SECOND FLOOR PLAN PARTIAL

SCALE: 1/4" = 1'-0"

OPTIONAL SITTING ROOM W/ COVERED PORCH TERRACE

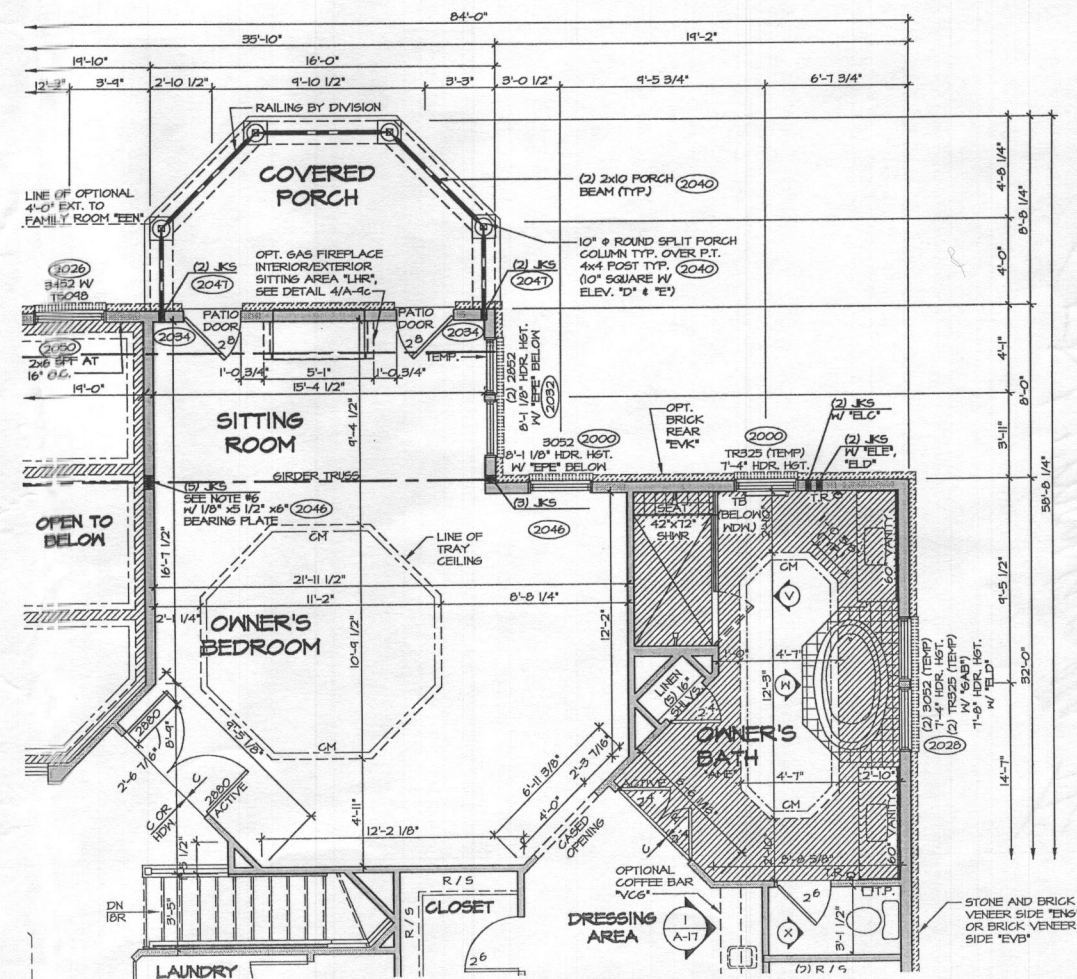

2
A-9c

SECOND FLOOR PLAN PARTIAL

SCALE: 1/4" = 1'-0"

OPTIONAL SITTING ROOM W/ COVERED PORCH "MB"
SHOWN WITH OWNER'S BATH WITH SOAKING TUB AND SHOWER "ANE"

REV. NO.	DATE	REMARKS
0	10/21/14	CLS - ADD NOTE, NO WINDOW CASINGS DOOR/DR WINDOW/ BEDROOM 1W (PAR 20512)
1	4/6/15	555 - ADDED NOTE FOR SQUARE COLUMNS W/ ELD # FLE (PAR #932046)
11	8/16/15	CLS - REVISED THE TUB DECK IN "NAME" BATH FOR FULL OVERTLAY (PAR ID 54463)
13	11/2/15	19K1 - ADDED ATTIC ACCESS (PAR 59540)
14	2/26/16	19K4 - REVISED NOTES AT FIELD INSTALLED HORS W/ OPT. "BBB" PAR 57410
15	4/16/16	555 - PAR #94052 - REVISED HEIGHT OF BATH WINDOW WITH ELD
16	7/2/17	KAD - PROJECT #1955 - ADDED COUNTERTOP LAYOUTS FOR OWNER'S BATH
8	8/26/14	EMS - EXTERIOR PREFACE LOCATION
9	9/6/14	MBT - REVISED HANDRAIL LOCATION


NVR, Inc., owner, expressly reserves its common law copyright and other proprietary rights in these plans. These plans are not to be reproduced, changed, or copied in any form or manner whatsoever, nor are they to be assigned to any third party, without first obtaining the expressed written consent of NVR, Inc.



NVR, Inc.
Architectural Services
Architects
21 Byle Court, Suite A
Frederick, MD 21702

SET NO.	0100
VERSION	Q
DRAWN BY	JEA
DATE:	11/20/12
OPTION	DESCRIPTION
BEB	BEDROOM #5
NBR	SITTING AREA W/ COVERED PORCH

5032 *Lindera* count

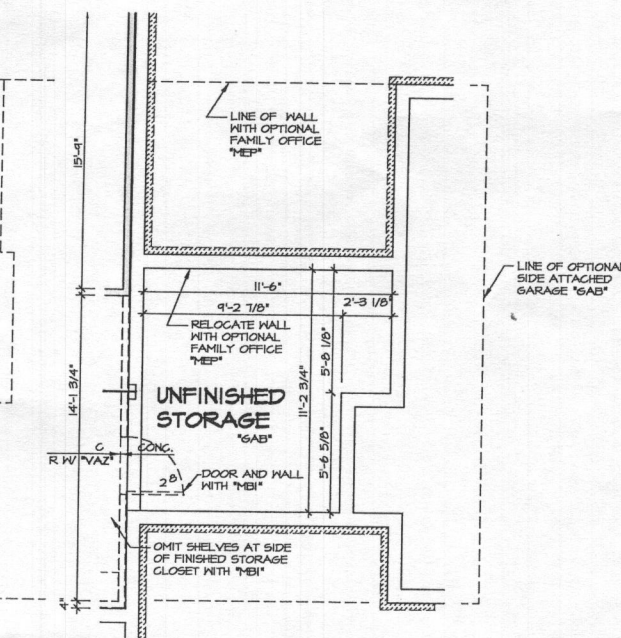

REV. NO.	DATE	REMARKS
1	6/27/78	DAS - PROTOTYPE REVISIONS
2	6/28/78	DRA - CREATED VERSION OF
3	3/20/81	DRA - AUDIT REVISIONS
4	4/18/81	CEL - PRAXIS TUB CONVERSION
5	4/29/81	DRA - ADDED "50" NOTE
6	10/28/84	DLS - REVISED EGRESS WINDOW LOCATION TO MATCH FOUNDATION (PAR ID 208984)
7	3/22/85	DLS - REVISED LVL. AT ANGLED PART OF STAIR FOR HEADROOM (PAR ID 311727)
8	7/24/85	98M - ADDED NOTE TO EGRESS WINDOW FANS 48194
9	4/19/87	DLS - ADDED DIMENSIONS FOR BULKHEAD IN MEDIA AND EGRESS CASE HEADS TO 485404

NVG, Inc. owns, expressly reserves the common law copyright and other property rights in, and does not intend to be reproduced, changed, or copied in any form or manner, nor are they to be assigned to any third party, without first obtaining the expressed written consent of NVG, Inc.



NVR, Inc.
Architectural Services
Architects
21 Byte Court, Suite A
Frederick, MD 21702

SHEET NO.	MODEL	SET NO. 10100
A-7	DRAWING TITLE	VERSION 01
	BASEMENT FLOOR PLAN	DRAWN BY JEA
		DATE: 11/15/12
46	OPTION DESCRIPTION	OPTION

Dwg \nv\DETACHED\MONTICELLO_IL10100_01\BSMTFB.dwg 04/13/17 - 11:46 am


WITH OPTION "SGI" - DRYWALL
UNFINISHED BASEMENT CEILING AREA

NOTES:

- 1/2" GYPSUM WALL BOARD REQUIRED ON CEILING IN UNFINISHED AREAS WHEN NO SPRINKLER SYSTEM IS INSTALLED
- A MAXIMUM AREA OF 80 SQ FT MAY BE OMITTED AS NEEDED FOR INSTALLATION OF PLUMBING, ELECTRICAL, AND/OR HVAC (TYPICALLY AN 8'-0" X 8'-0" CEILING SPACE AROUND MECHANICAL AREA)
- PROVIDE FIRE BLOCKING AS REQUIRED AT PERIMETER OF ANY AREAS WHERE DRYWALL HAS BEEN OMITTED.

NOTES:

1. ALL HEADERS ARE 2x6,
UNLESS OTHERWISE NOTED.
2. ALL EXTERIOR WALLS ARE 6"
UNLESS OTHERWISE NOTED.
ALL INTERIOR WALLS ARE 3 1/2"
UNLESS OTHERWISE NOTED.
3. HATCHED AREAS INDICATE
DROPPED CEILING.
4. ALL CASED OPENINGS AT "4"-11",
UNLESS OTHERWISE NOTED.
5. WASHER ALWAYS ON THE LEFT
PER PLAN OR REVERSE PLAN
(WHERE APPLICABLE).

 

- ### NOTES:
1. ALL HEADERS ARE (3) 2x6,
UNLESS OTHERWISE NOTED.
 2. ALL EXTERIOR WALLS ARE 6"
UNLESS OTHERWISE NOTED.
ALL INTERIOR WALLS ARE 3 1/2"
UNLESS OTHERWISE NOTED.
 3. HATCHED AREAS INDICATE
DROPPED CEILINGS.
 4. ALL CASED OPENINGS AT T-11",
UNLESS OTHERWISE NOTED.
 5. WASHER ALWAYS ON THE LEFT
PER PLAN OR REVERSE PLAN
(WHERE APPLICABLE).

WITH OPTION "SGI" - DRYTAK
UNFINISHED BASEMENT CEILING AREA

NOTES:

- 1/2" GYPSUM HALF BOARD REQUIRED ON CEILING IN UNFINISHED AREAS WHEN NO SPRINKLER SYSTEM IS INSTALLED
- A MAXIMUM AREA OF 80 SQ FT MAY BE OMITTED AS NEEDED FOR INSTALLATION OF PLUMBING, ELECTRICAL, AND/OR HVAC (TYPICALLY AN 8'-0"X8'-0" CEILING SPACE ABOVE MECHANICAL AREA)
- 1" TYPE I FIRE BOARD IS REQUIRED AT PERIMETER OF ANY AREAS WHERE DRYTAK HAS BEEN OMITTED.


NVR, Inc., owner, expressly reserves its common law copyright and other property rights in these plans. These plans are not to be reproduced, changed, or copied in any form or manner whatsoever, nor are they to be assigned to any third party, without first obtaining the expressed written consent of NVR, Inc.

NVR

SHEET NO.	MODEL	SET NO. 10100
A-7b	MONTICELLO II	VERSION C1
	DRAWING TITLE	DRAWN BY JEA
	BASEMENT FLOOR PLAN PARTIAL	DATE: 1/18/15
	OPTION DESCRIPTION	OPTION
47	4' EXTENSION TO FAMILY ROOM, MORNING ROOM, CONSERVATORY, INLAWS SUITE	EEN MAA MCO, MSR

U: Dwg \N\ DETACHED MONTICELLO II 10100_01_BSMTFB_CON MR.dwg 11/20/15 - 9:02 am

5032 *Lindera* Count

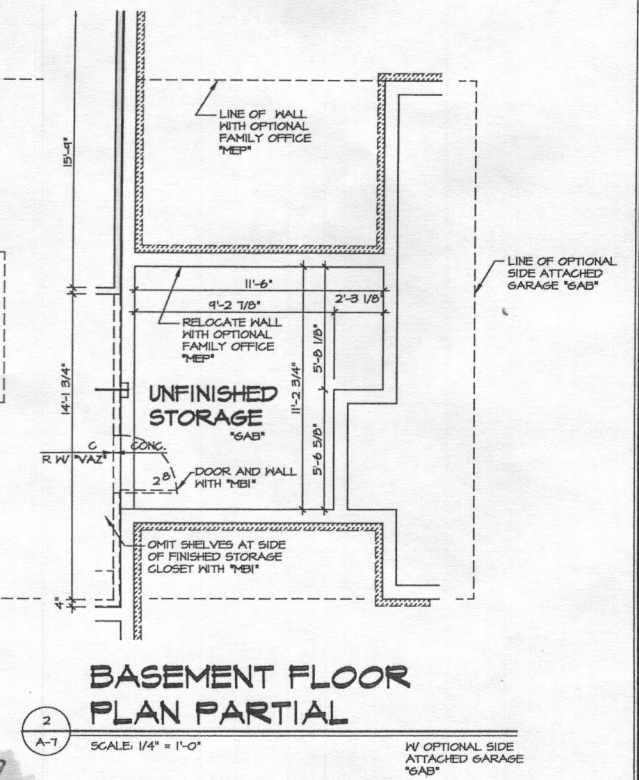

LOT 132
0 Bedrooms

WITH OPTION "SCI" - DRYWALL
UNFINISHED BASEMENT CEILING AREA

NOTES:

- 1/2" GYPSUM WALL BOARD REQUIRED ON CEILING IN UNFINISHED AREAS WHEN NO SPRINKLER SYSTEM IS INSTALLED
- A MAXIMUM AREA OF 80 SQ FT MAY BE OMITTED AS NEEDED FOR INSTALLATION OF WIRING, ELECTRICAL, AND/OR HVAC (TYPICALLY AN 8'-0"X8'-0" CEILING SPACE ABOVE MECHANICAL AREA).
- PROVIDE FIRE BLOCKING AS REQUIRED AT PERIMETER OF ANY AREAS WHERE DRYWALL HAS BEEN OMITTED.

NOTES:

1. ALL HEADERS ARE 2x6,
UNLESS OTHERWISE NOTED.
2. ALL EXTERIOR WALLS ARE 6"
UNLESS OTHERWISE NOTED.
ALL INTERIOR WALLS ARE 3 1/2"
UNLESS OTHERWISE NOTED.
3. HATCHED AREAS INDICATE
DROPPED CEILINGS.
4. ALL CASED OPENINGS AT 7"-11",
UNLESS OTHERWISE NOTED.
5. HATCHER ALWAYS ON THE LEFT
PER PLAN OR REVERSE PLAN
(WHERE APPLICABLE).

SHEET NO. A-7	MODEL MONTICELLO II	SET NO. 10100 VERSION 01	 NVR, Inc. Architectural Services 21 Byrd Court, Suite A Frederick, MD 21702	NVR, Inc. owner, expressly reserves its common law copyright and all other intellectual property rights in this drawing and the information reproduced, changed, or copied in any form or manner whatsoever, nor use thereof is to be assigned to any third party, without first obtaining the expressed written consent of NVR, Inc.																														
	DRAWING TITLE BASEMENT FLOOR PLAN	DRAWN BY JEA																																
	OPTION	DATE: 11/15/12																																
46				<table><tr><th>REV. NO.</th><th>DATE</th><th>REMARKS</th></tr><tr><td>1</td><td>6/27/18</td><td>DWG - PROTOTYPE REVISIONS</td></tr><tr><td>2</td><td>4/6/19</td><td>DWG - CREATED VERSION 01</td></tr><tr><td>3</td><td>9/20/14</td><td>DWG - AUDIT REVISIONS</td></tr><tr><td>4</td><td>4/16/14</td><td>CEL - PRAXIS TUB CONVERSION</td></tr><tr><td>5</td><td>4/26/14</td><td>DWG - ADDED "6'1" NOTE</td></tr><tr><td>6</td><td>10/28/14</td><td>CL5 - REVISED EGRESS WINDOW LOCATION TO MATCH FOUNDATION (PAR ID 242954)</td></tr><tr><td>7</td><td>9/25/15</td><td>CL5 - SHIFTED LVL AT ANGLED PART OF STAIR FOR HEADROOM (PAR ID 212717)</td></tr><tr><td>8</td><td>1/24/15</td><td>SKM - ADDED NOTE AT EGRESS WINDOW PARS 34184</td></tr><tr><td>9</td><td>4/18/17</td><td>CL5 - ADDED DIMENSIONS FOR BULKHEAD IN MEDIA AND EGRESS/SEE (PAR ID 403941)</td></tr></table>	REV. NO.	DATE	REMARKS	1	6/27/18	DWG - PROTOTYPE REVISIONS	2	4/6/19	DWG - CREATED VERSION 01	3	9/20/14	DWG - AUDIT REVISIONS	4	4/16/14	CEL - PRAXIS TUB CONVERSION	5	4/26/14	DWG - ADDED "6'1" NOTE	6	10/28/14	CL5 - REVISED EGRESS WINDOW LOCATION TO MATCH FOUNDATION (PAR ID 242954)	7	9/25/15	CL5 - SHIFTED LVL AT ANGLED PART OF STAIR FOR HEADROOM (PAR ID 212717)	8	1/24/15	SKM - ADDED NOTE AT EGRESS WINDOW PARS 34184	9	4/18/17	CL5 - ADDED DIMENSIONS FOR BULKHEAD IN MEDIA AND EGRESS/SEE (PAR ID 403941)
REV. NO.	DATE	REMARKS																																
1	6/27/18	DWG - PROTOTYPE REVISIONS																																
2	4/6/19	DWG - CREATED VERSION 01																																
3	9/20/14	DWG - AUDIT REVISIONS																																
4	4/16/14	CEL - PRAXIS TUB CONVERSION																																
5	4/26/14	DWG - ADDED "6'1" NOTE																																
6	10/28/14	CL5 - REVISED EGRESS WINDOW LOCATION TO MATCH FOUNDATION (PAR ID 242954)																																
7	9/25/15	CL5 - SHIFTED LVL AT ANGLED PART OF STAIR FOR HEADROOM (PAR ID 212717)																																
8	1/24/15	SKM - ADDED NOTE AT EGRESS WINDOW PARS 34184																																
9	4/18/17	CL5 - ADDED DIMENSIONS FOR BULKHEAD IN MEDIA AND EGRESS/SEE (PAR ID 403941)																																

PA-DWG-10A-DE-ACHED-MONTICELLO II-10100-01A-BSM-FB-DWG 04/13/17 - 11:48 am

U:\Dwg\nv\DETACHED\MONTICELLO II\10100_01\BSMTFB_CON_MR.dwg 11/20/15 - 9:02 am