

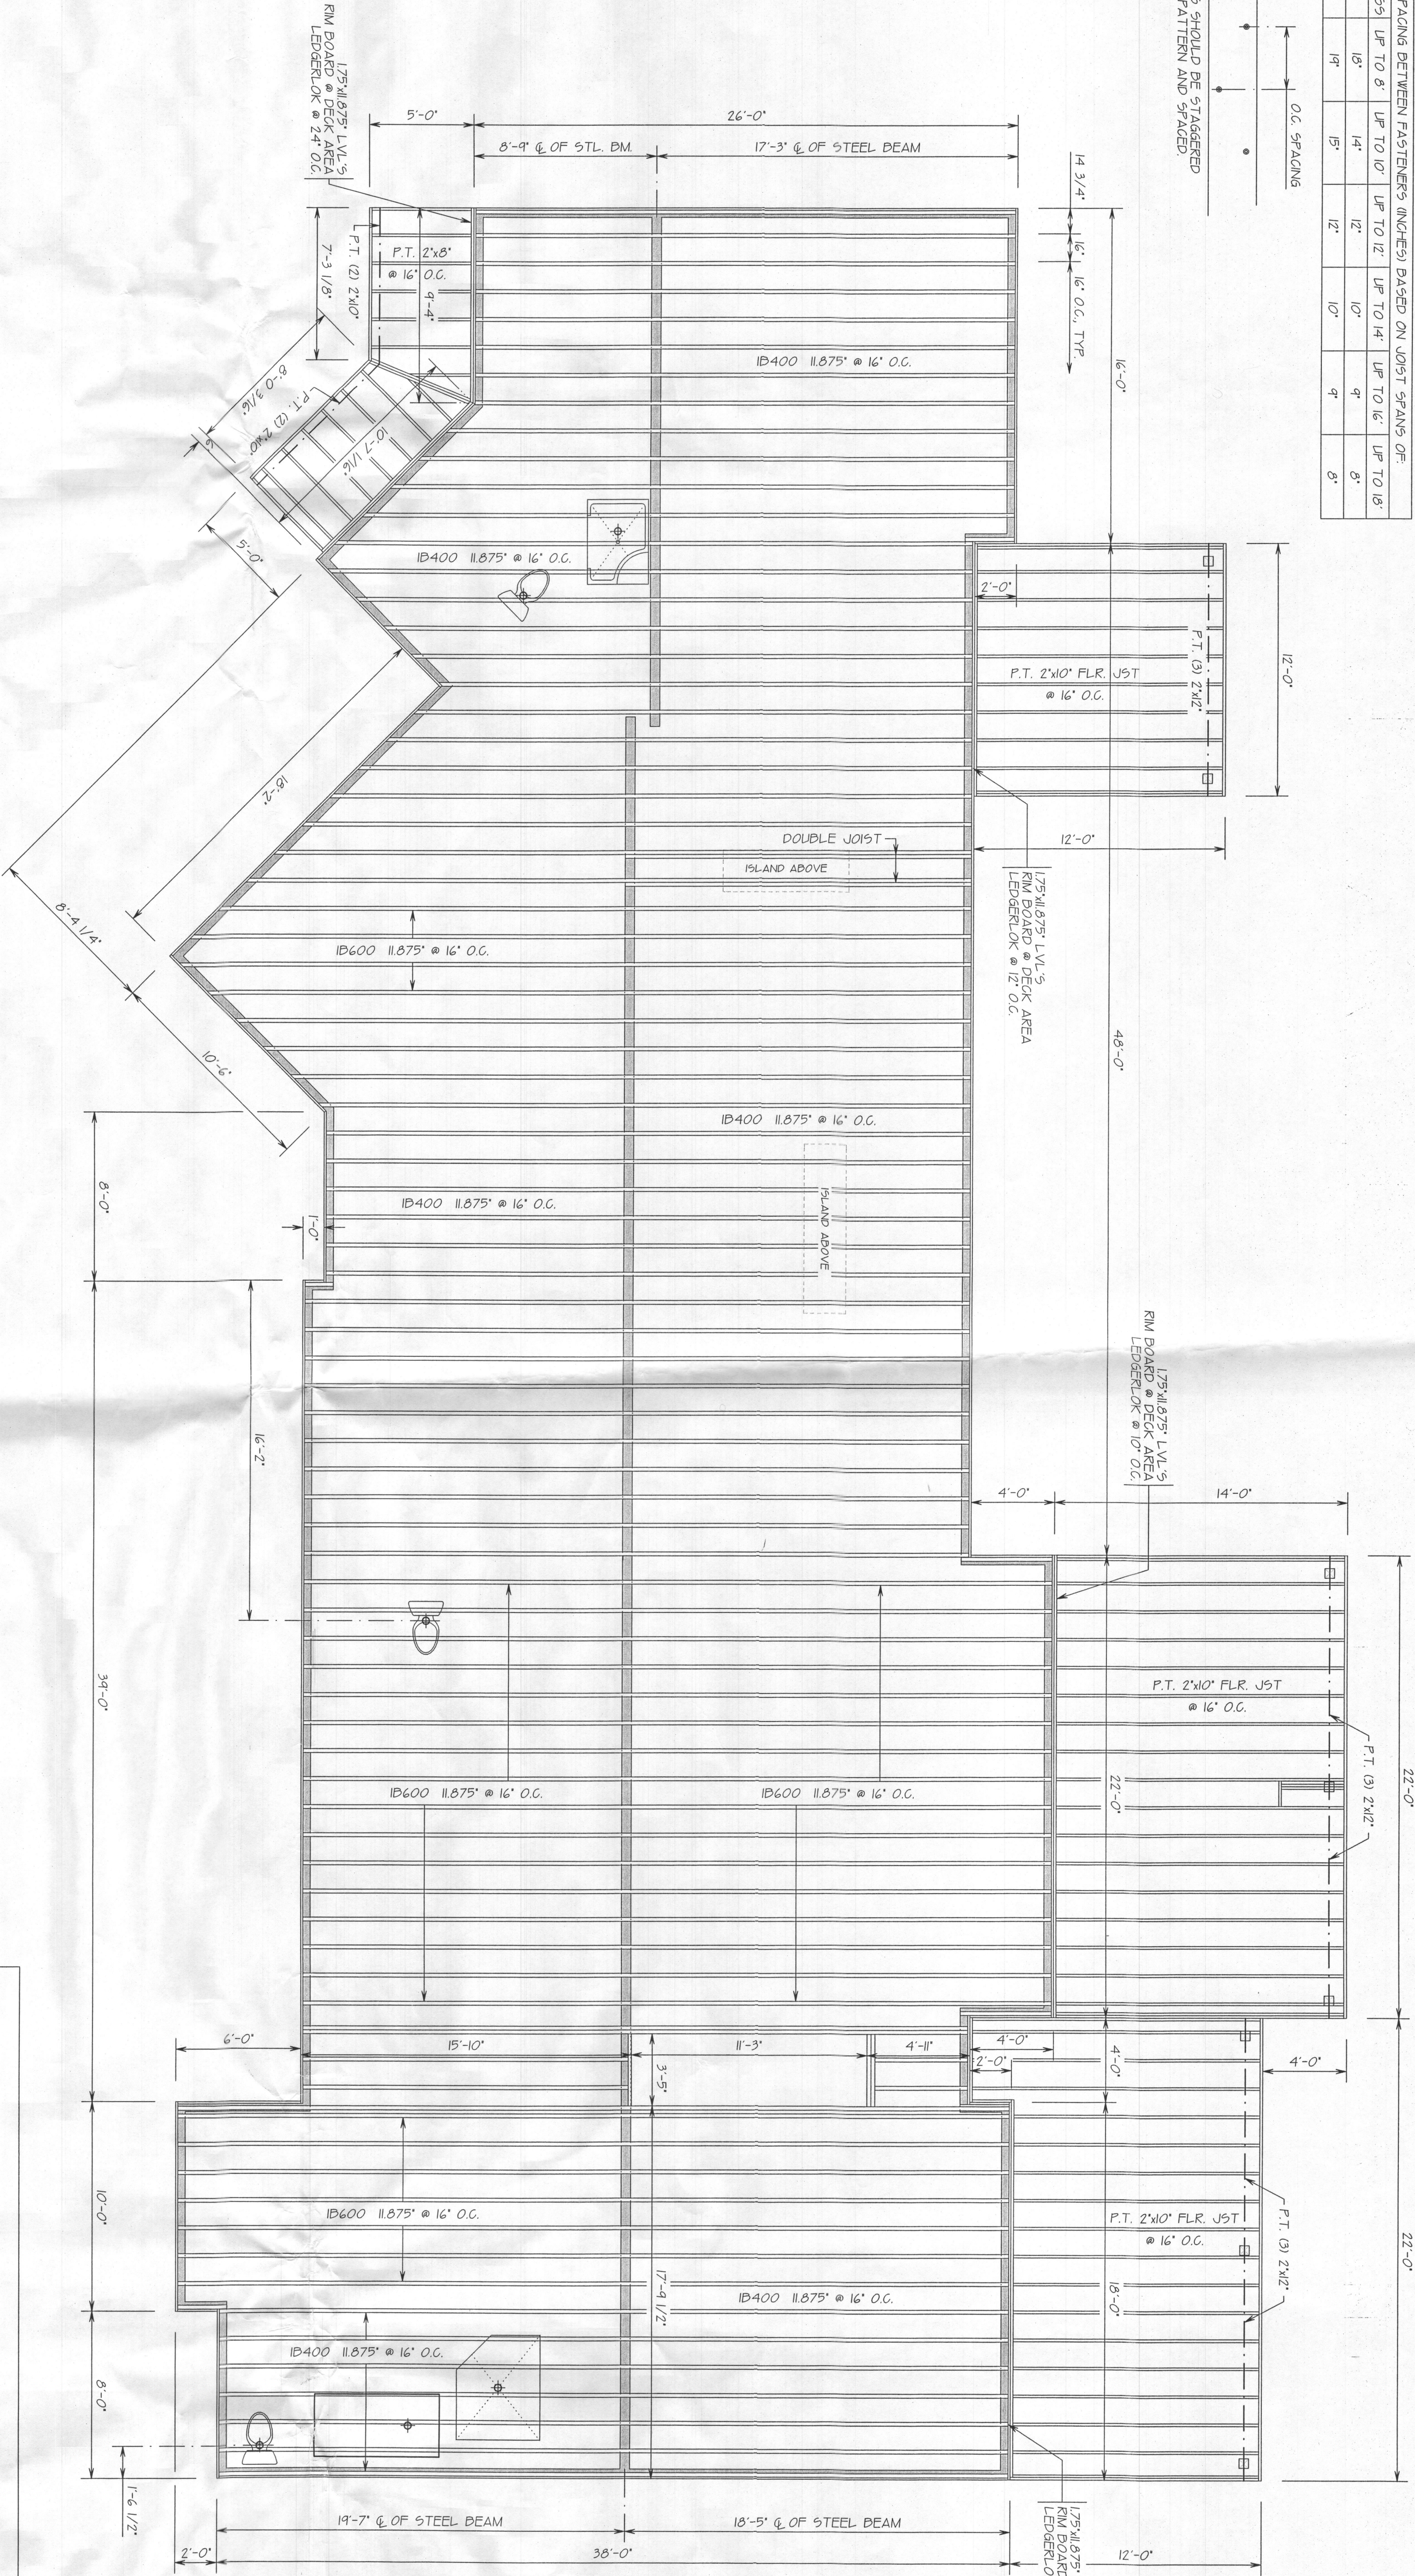
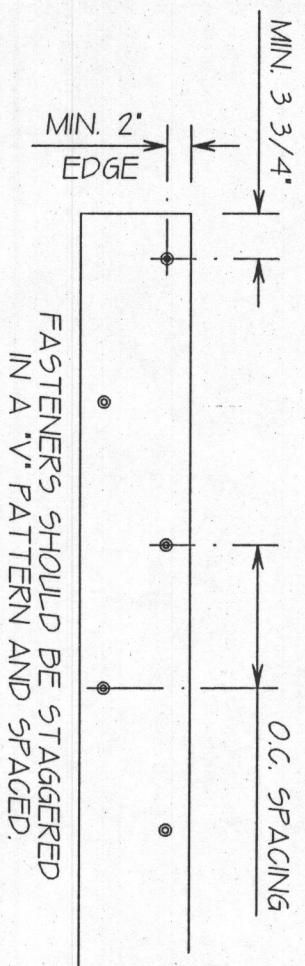
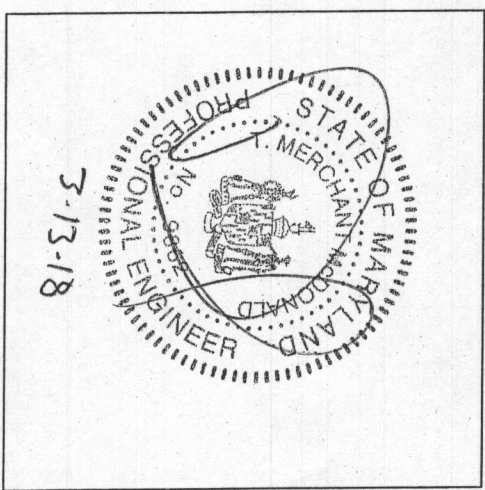
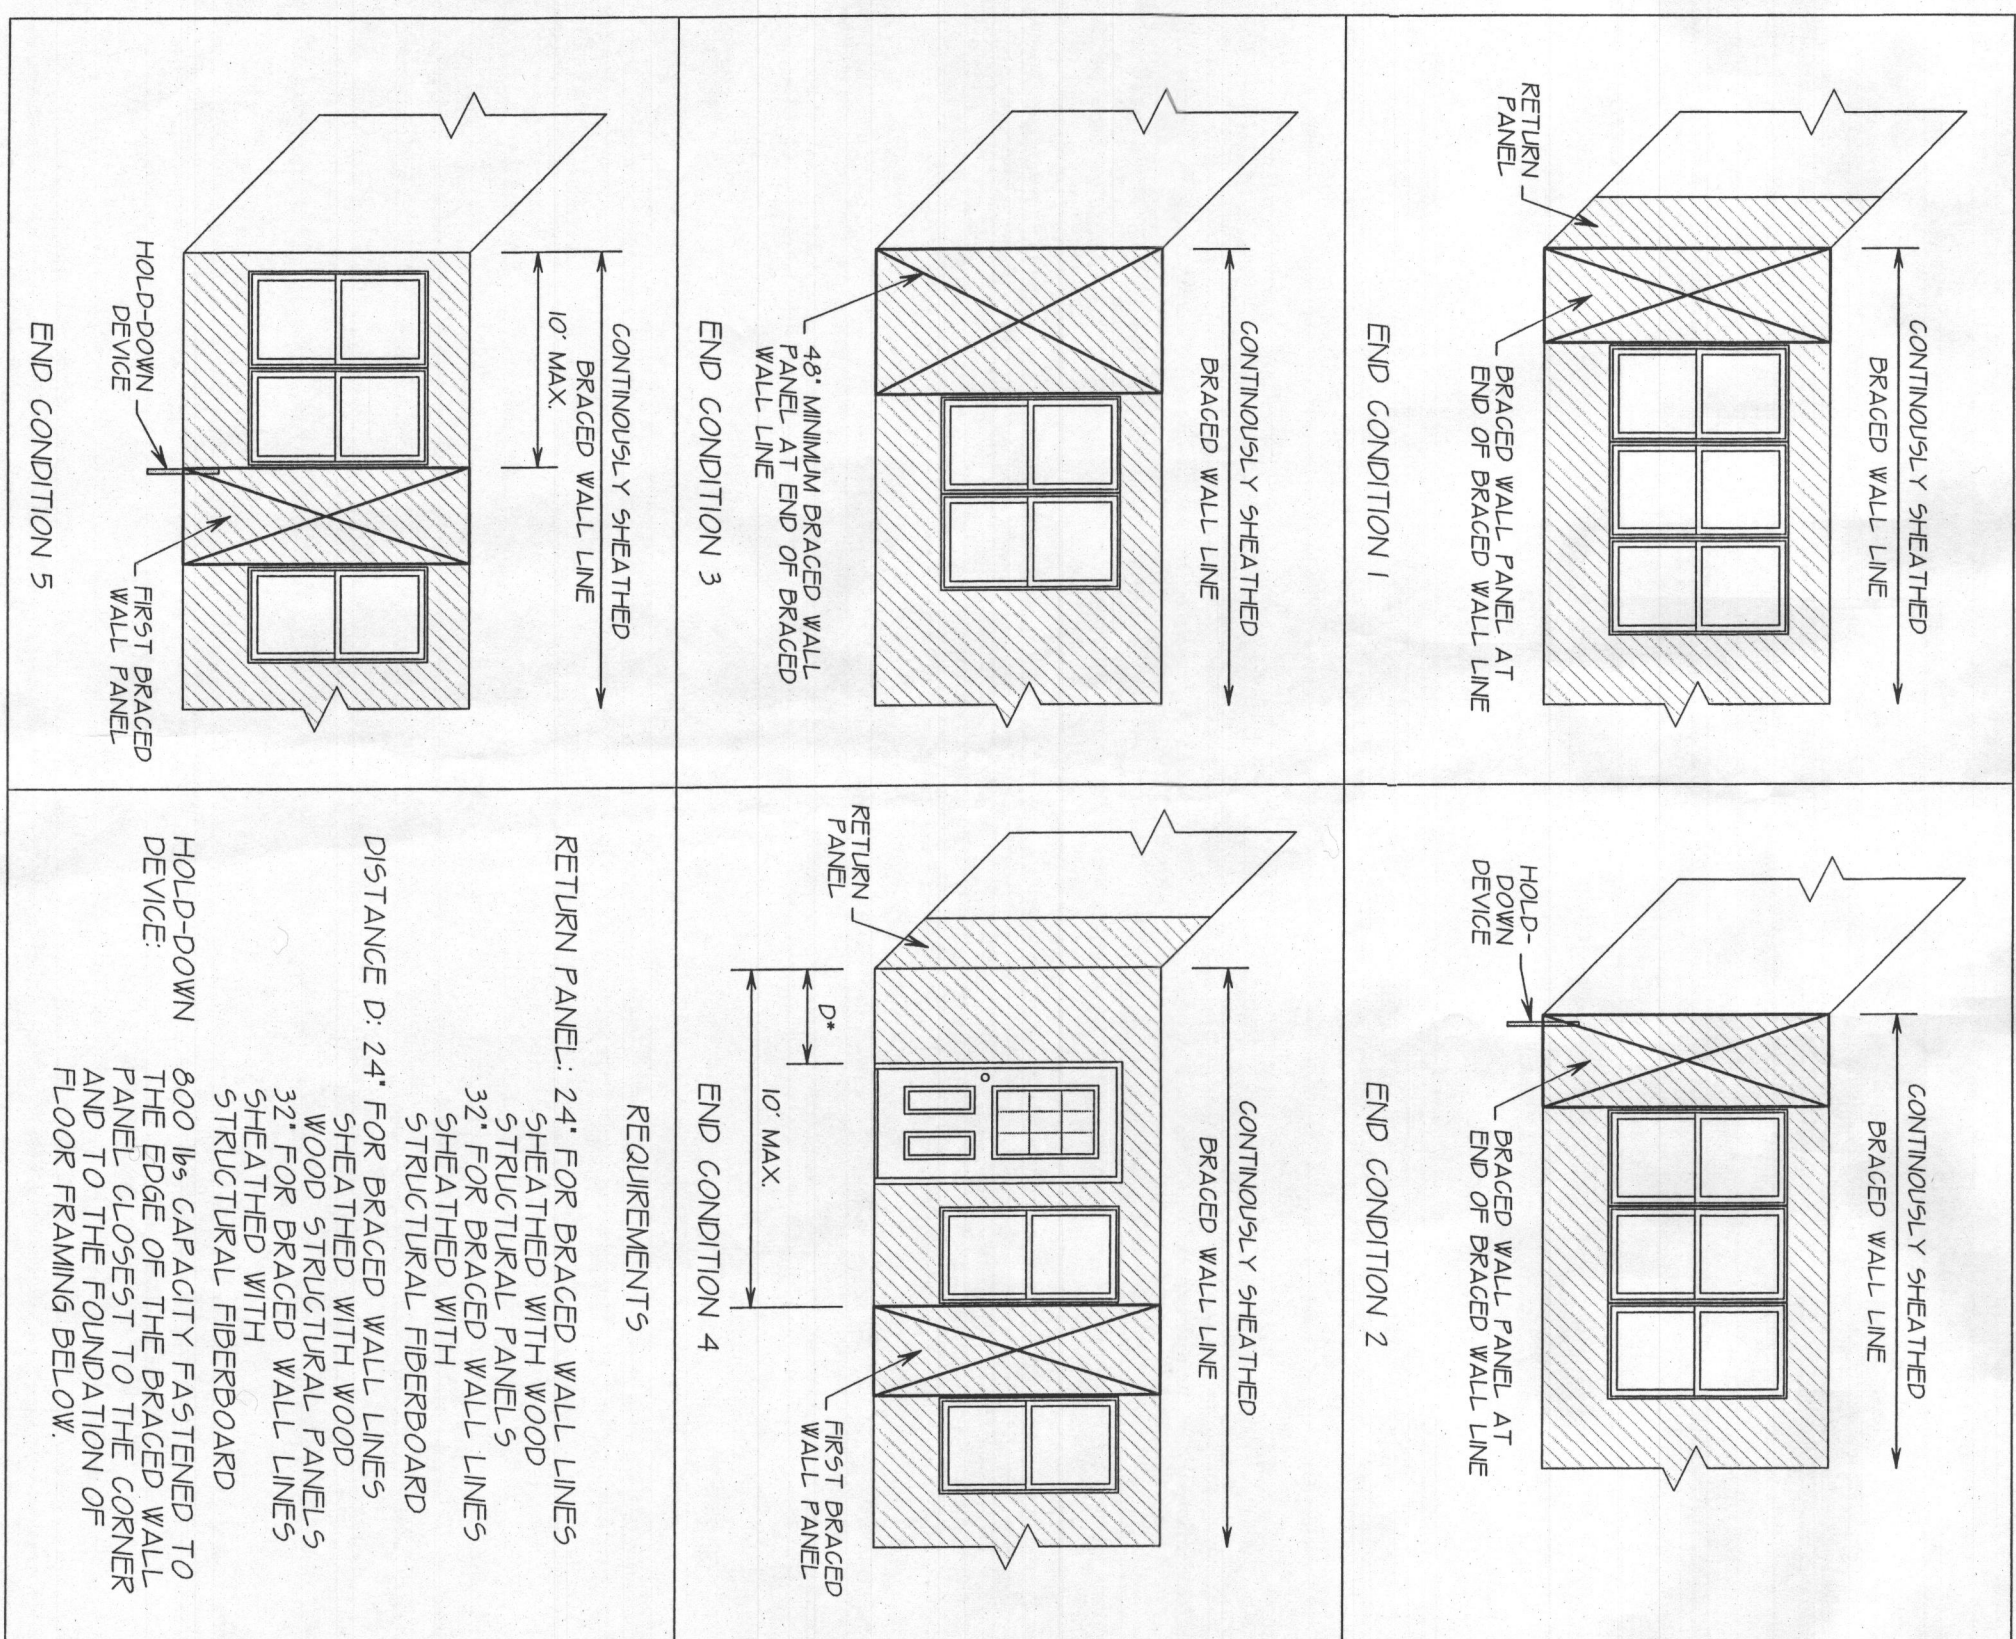
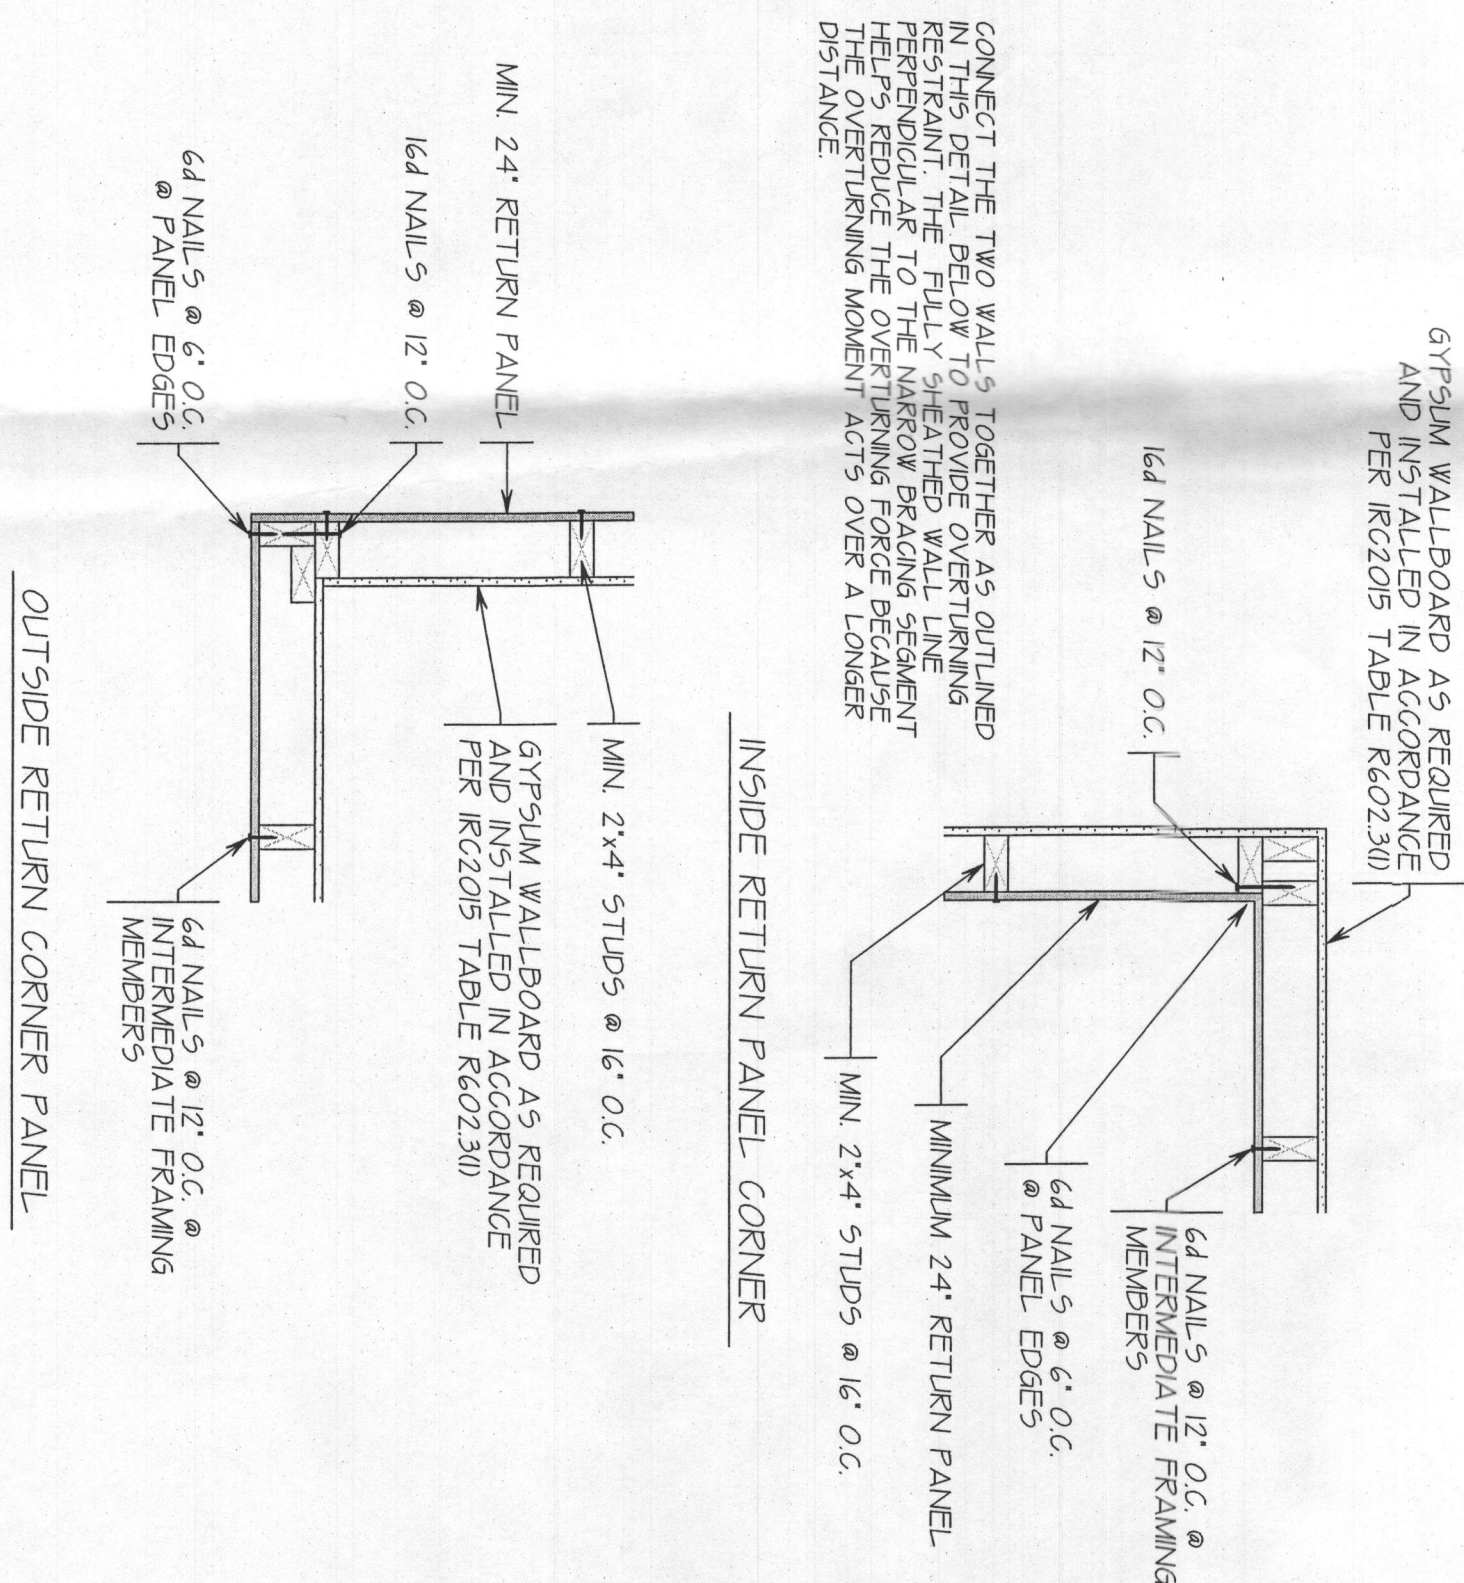


LIVE LOAD MATERIAL	SPACING BETWEEN FASTENERS (INCHES) BASED ON JOIST SPANS OF:							
	6' OR LESS	UP TO 8'	UP TO 10'	UP TO 12'	UP TO 14'	UP TO 16'	UP TO 18'	
40 psf	24"	24"	24"	24"	24"	24"	24"	
2x LAMBER	24"	24"	24"	24"	24"	24"	24"	
LVL	25"	19"	19"	12"	12"	9"	8"	

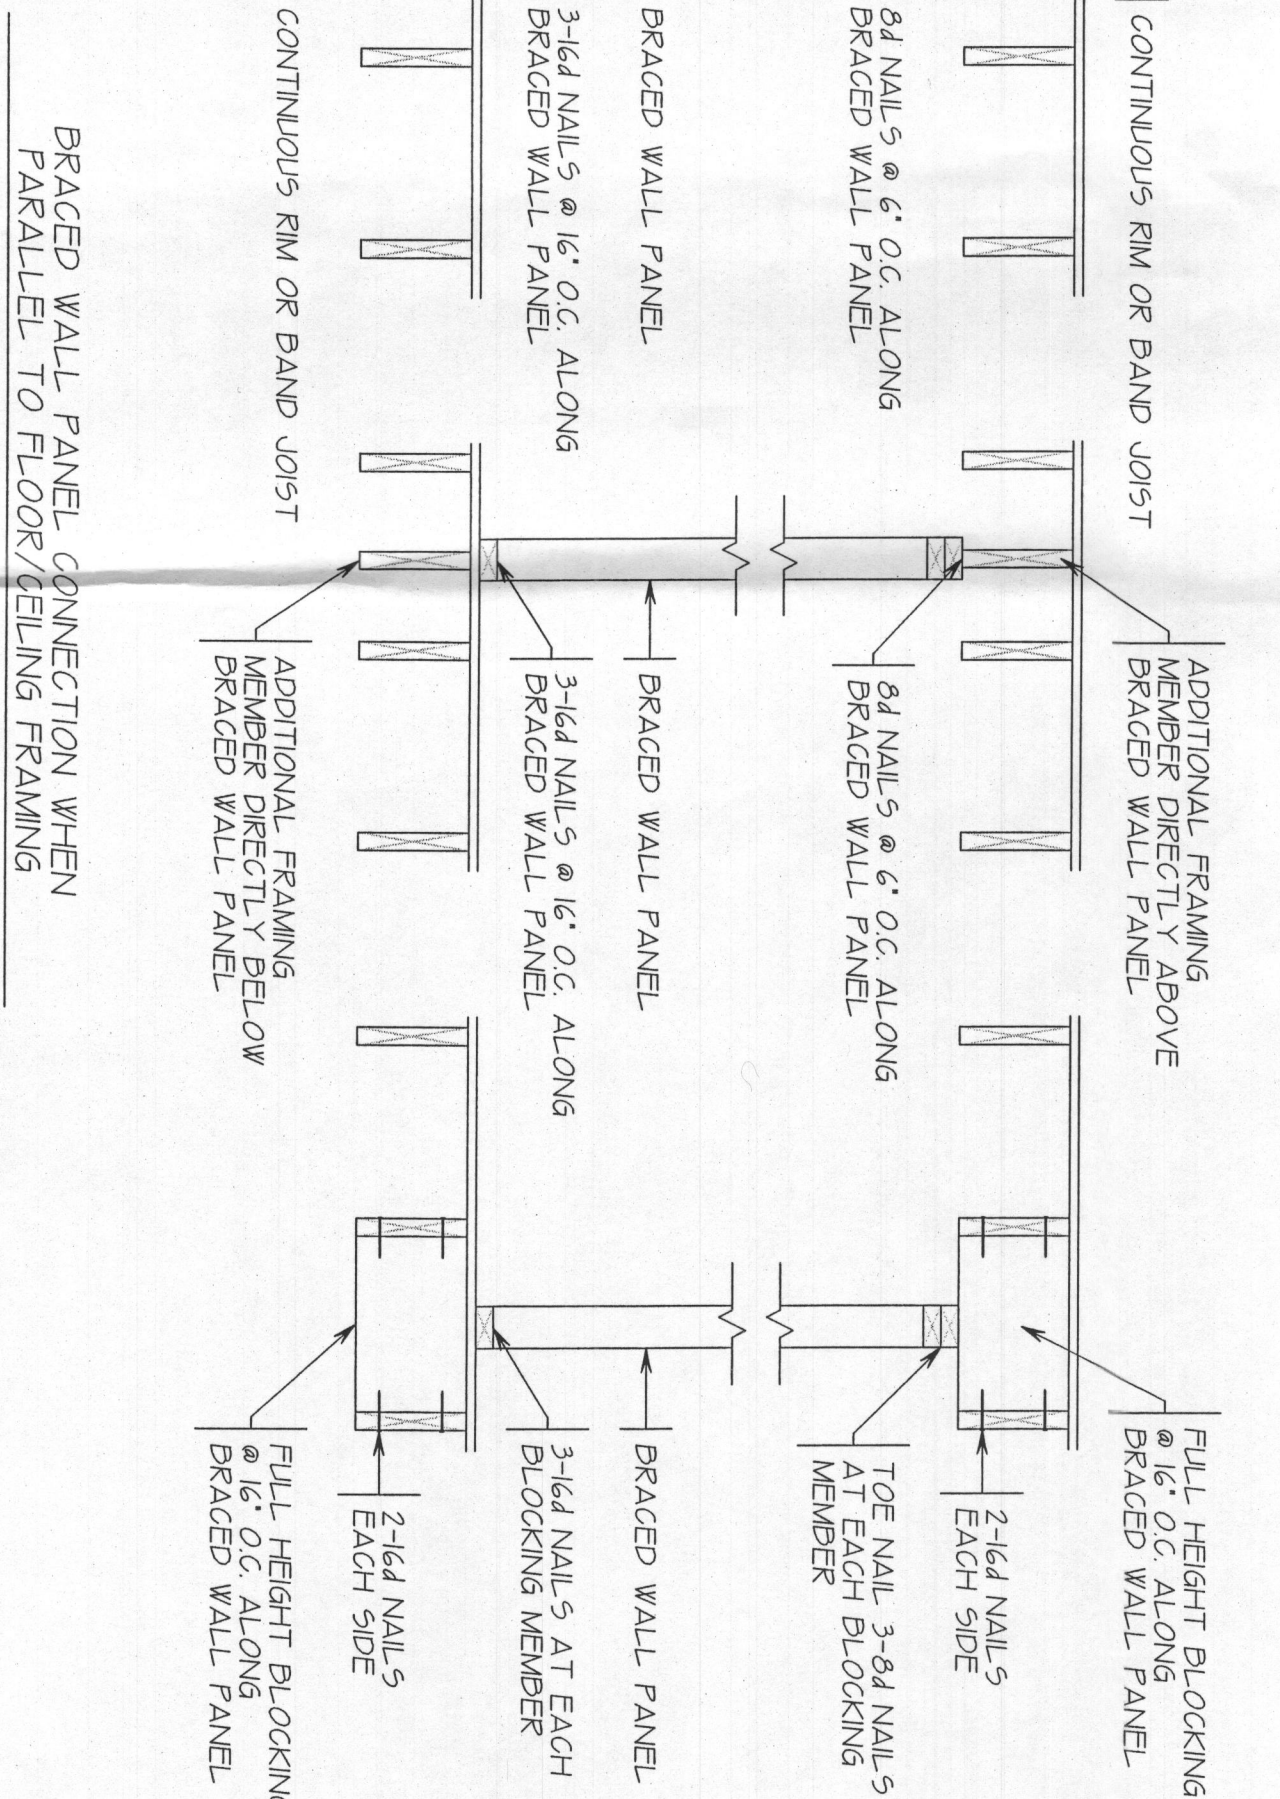

- NOTE
1. OPENING GREATER THAN 4'-0" REQUIRED
 2. DOUBLE 2x6 JACK STUDS AT EACH END
 3. TRUSS CONFIGURATION SHOWN DIAGRAMATICALLY ONLY
 4. ACTUAL CONFIGURATION OF TRUSS SHALL BE DETERMINED BY THE TRUSS MANUFACTURER
 5. PROVIDE BRACE ICE AND WATER SHIELD (OR EQUAL) ALONG EDGE AND VALLEY
 6. FLOOR & ROOF MANUFACTURER SHALL VERIFY LAYOUT & SIZES

FIRST FLOOR FRAMING LAYOUT

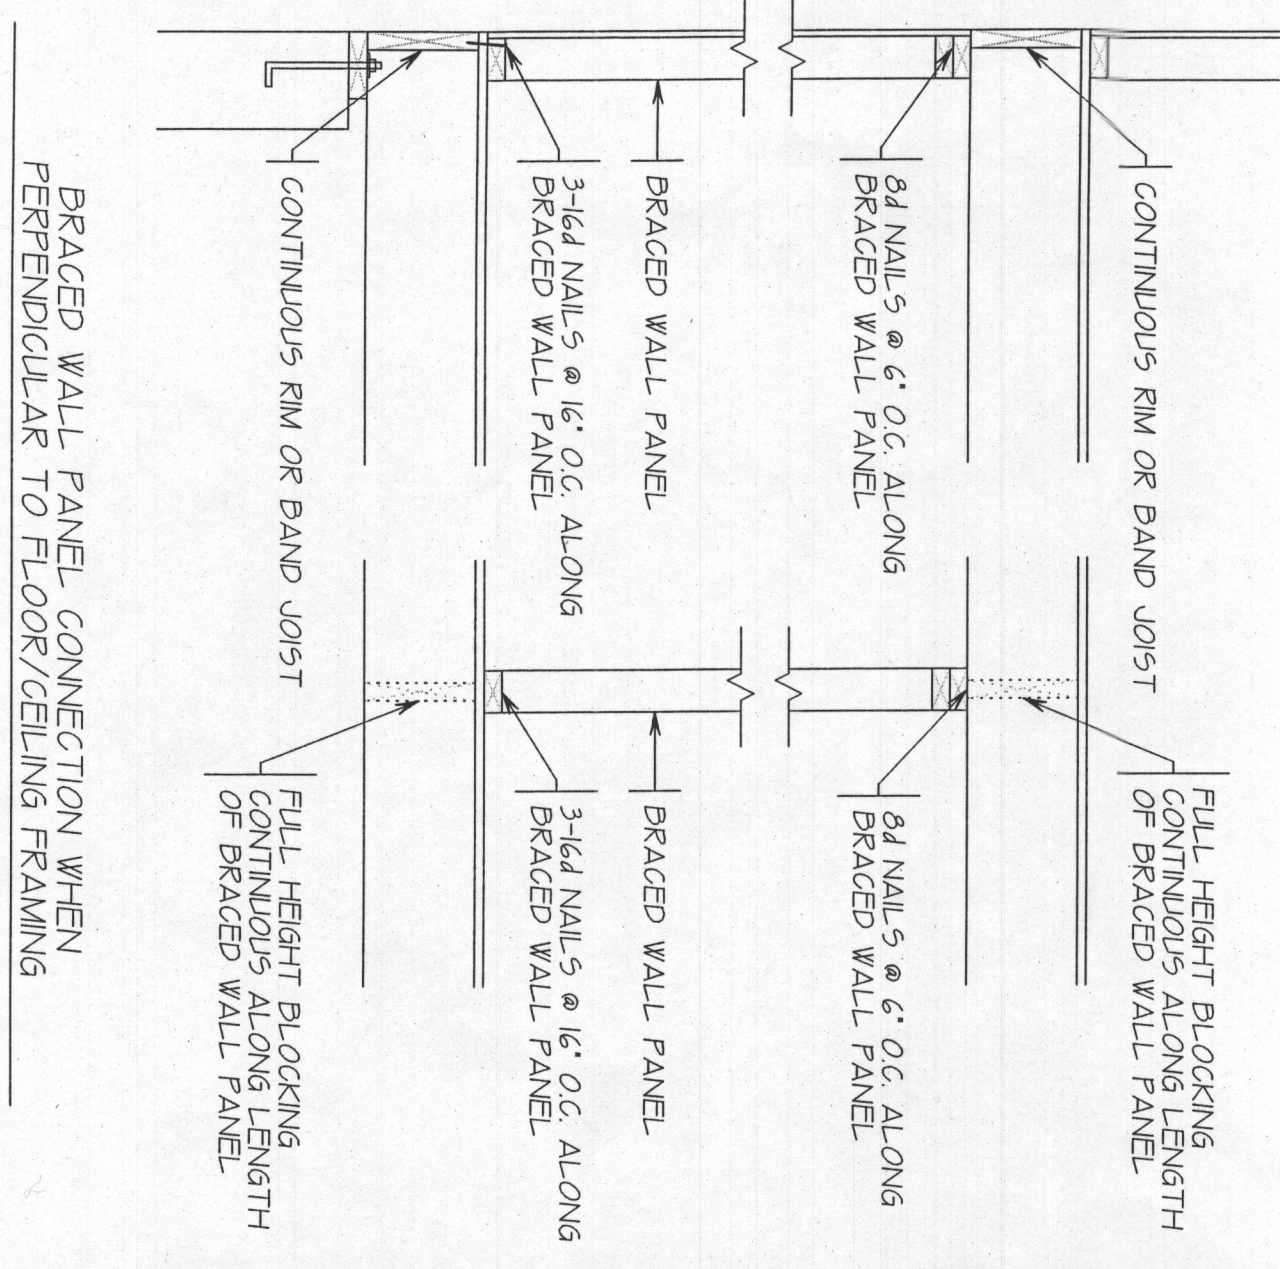

7-13-18

REVIEWED FOR STRUCTURAL SUPPORT
FOUNDATION, STEEL BEAMS, MICRO-PILES,
HEADERS & WALL BRACING ONLY.
Foundation documents were prepared or approved by me and I am a duly licensed professional engineer under the laws
of the State of Maryland. My Commission Expires: 5-17-18
TMM CONSULTING SERVICES, LLC
7941 HOLLOMAN RD.
MIDDLETON, MD 21134
240-955-5060



Authorization/Limitations for Use of Plans
This set of drawings, the design itself, and any accompanying specifications are solely owned by Creative Outlooks, LLC. A copy of these drawings and specifications will be provided to the Client for the use of construction. It is understood and agreed that these drawings are not to be copied, modified and/or redrawn without the written permission of Creative Outlooks, LLC.
Copyright Creative Outlooks, LLC.
All rights reserved 2016

CREATIVE OUTLOOKS, LLC
PHILIP F. GUGLIUZZA
CUSTOM HOME PLANNING & DESIGN
HOME ADDITION-REMODELING DESIGN
COMPLETE CONSTRUCTION PLANS
PHONE: 410-546-1062 P6CREATE@QIS.NET

FIRST FLOOR FRAMING LAYOUT & WIND BRACING DETAILS
PROJECT FOR:
STEPHEN PETTIT
2600 MCKENDREE RD.
GLENWOOD, MARYLAND 21738
DATE: MARCH 12, 2016 SCALE: 1/4" = 1'-0" FILE NAME: P-FINAL DRAWN BY: P. GUGLIUZZA


NOTE
1. CARBON MONOXIDE ALARMS REQUIRED FOR DWELLINGS THAT USE FOSAL FUELS
2. EXTERIOR DIMENSIONS ARE FROM OUTSIDE OF WALL SHEATHING (6" THICKNESS)
3. INTERIOR DIMENSIONS ARE FROM INSIDE OF WALL SHEATHING (6" THICKNESS)
4. INTERIOR DOORS ARE SHOWN 5' FROM ADJACENT WALL

FIRST LEVEL FLOOR PLAN

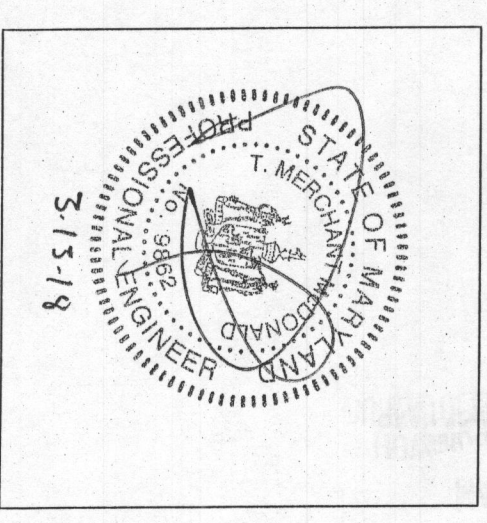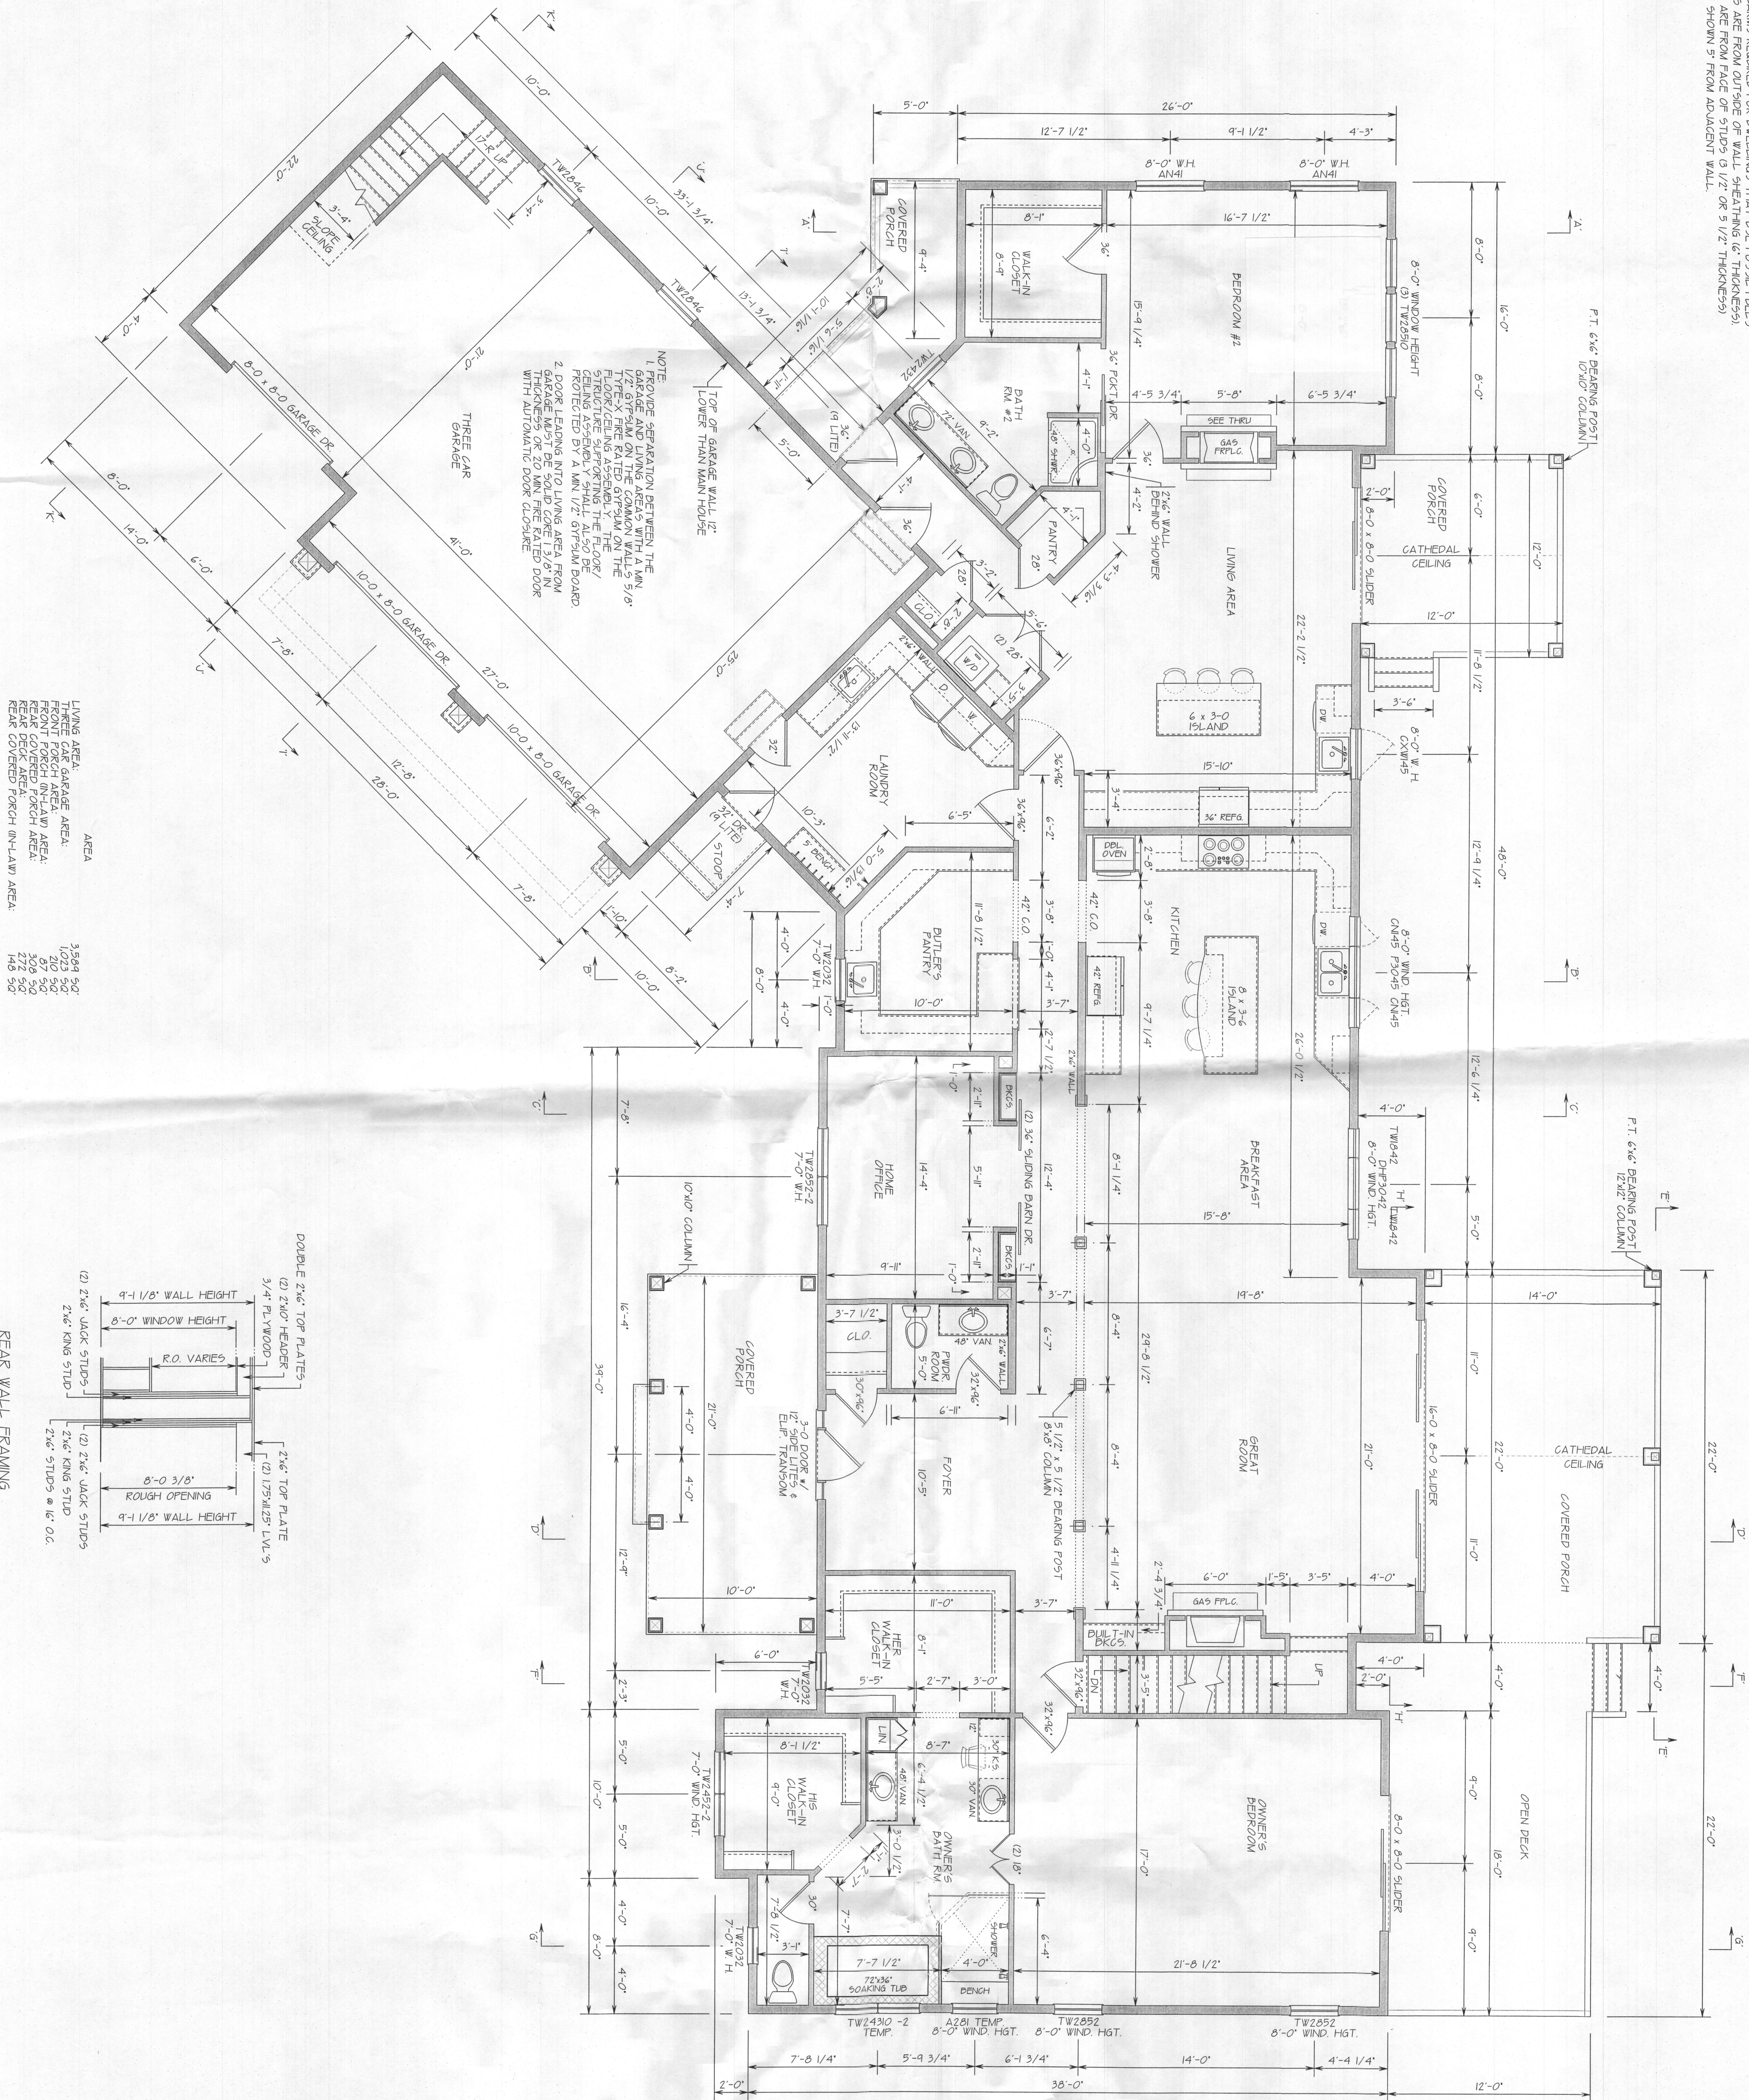

REVIEWED FOR STRUCTURAL SUPPORT:
FOUNDATION, STEEL BEAMS, MICRO-PILES,
Professional Certification is hereby given that these documents were prepared or approved by me, and that I am a duly licensed professional engineer under the laws of the State of Maryland.
License No. 9862
TMM CONSULTING SERVICES, LLC
7741 HOLLOW RD.
MD 20643-4314-906

Authorization/Limitations for Use of Plans This set of drawings, the design itself, and any accompanying specifications are solely owned by Creative Outlooks, LLC. A copy of these drawings and specifications will be provided to the Client for the use of construction. It is understood and agreed that these drawings are not to be copied, modified and/or redrawn without the written permission of Creative Outlooks, LLC. Copyright Creative Outlooks, LLC. All rights reserved 2018		CREATIVE OUTLOOKS, LLC PHILIP F. GUGLIZZA CUSTOM HOME PLANNING & DESIGN HOME ADDITION-REMODELING DESIGN COMPLETE CONSTRUCTION PLANS PHONE: 410-596-1062 PGCREATOR@GMAIL.COM		FIRST LEVEL FLOOR PLAN PROJECT FOR: STEPHEN PETTIT 2600 MCKENDREE RD. GLENWOOD, MARYLAND 21738 DATE: MARCH 12, 2018 SCALE: 1/4" = 1'-0" FILE NAME: P-FINAL DRAWN BY: P. GUGLIZZA	
--	--	--	--	--	--

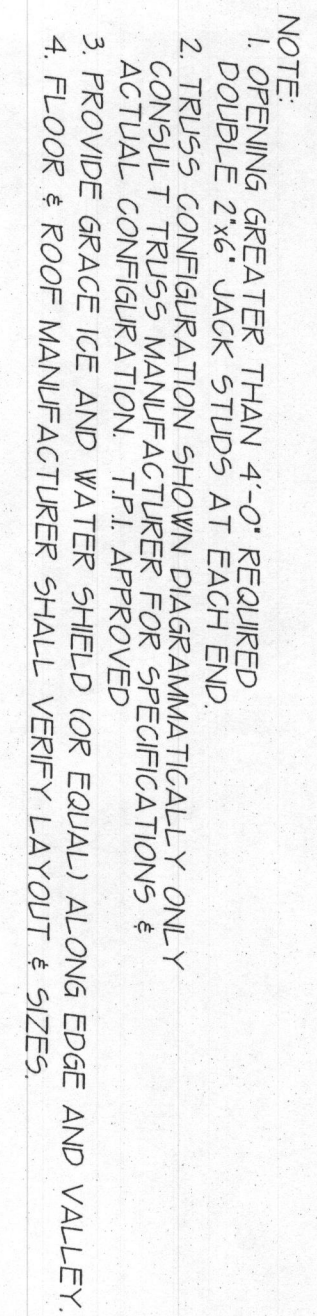


CREATIVE OUTLOOKS, LLC
PHILIP F. GUGLIUZZA

CUSTOM HOME PLANNING & DESIGN
HOME ADDITION-REMODELING DESIGN
COMPLETE CONSTRUCTION PLANS

PHONE: 410-596-1062 PGCREATE@QIS.NET

SECOND FLOOR FRAMING LAYOUT			
PROJECT FOR: STEPHEN PETTIT 2600 McKENDREE RD. GLENWOOD, MARYLAND 21738			
DATE MARCH 12, 2018	SCALE 1/4" = 1'-0"	FILE NAME P-FINAL	DRAWN BY P. GUGLIUZZA

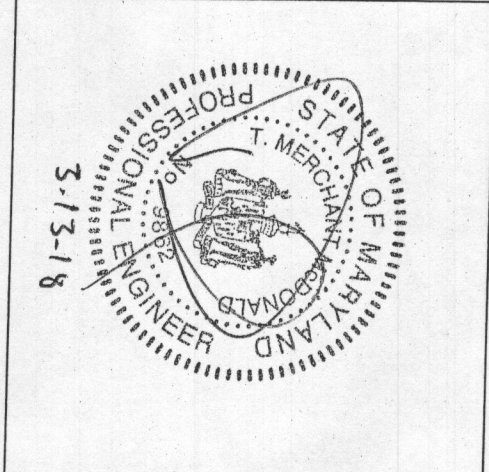

RENEWED FOR STRUCTURAL SUPPORT
FOUNDATION, STEEL BEAMS, MICRO-PILES,
HEADERS & WALL BRACING ONLY.
Professional Certification. I hereby certify that these
documents were prepared or approved by me, and that
I am a duly licensed professional engineer under the law
of the State of Maryland.
License No. 3662, Expiration Date 5-17-16

TMM CONSULTING SERVICES, LLC
7941 HOLLOW RD.
MIDDLETOWN, MD 21764
240-434-4566