




NOTES:

WOOD COLLING SPECIFIED MAY BE BUILT UP OF 2x4 MEMBERS, FASTENED TOGETHER AS REQUIRED UNLESS NOTED.

ALL EXTERIOR WALLS TO BE 2x6 @ 16".

NOTE: SUBSTITUTION OF ENGINEERED JOISTS (2x10 OR 2x12) BY OTHERS IN LIEU OF DIMENSIONAL JOISTS IS NOT PERMITTED FOR FLOOR FINISHES ACCEPTABLE.

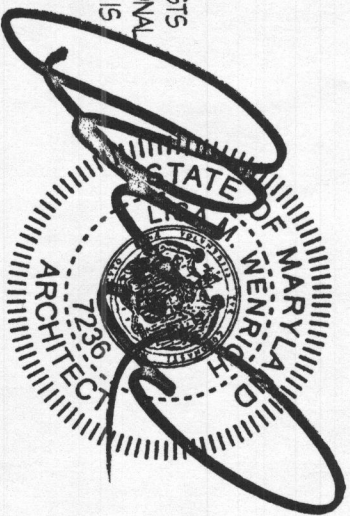

4/13R

BID AND PERMIT SET 11/27/19

Drawing: SECOND FLOOR PLAN

Project: WILLIAMSBURG GROUP
THE RUTLEDGE
WESTLAND FARM LOT 5

Date: 10/19

Scale: 1/4"=1'-0"

Drawn: TIM

DATE: REVISION:


DATE: REVISION:

Plymouth Road Architects

640 Plymouth Road, Catonsville, MD 21229 410-788-0281


4

W19.06
Project No.

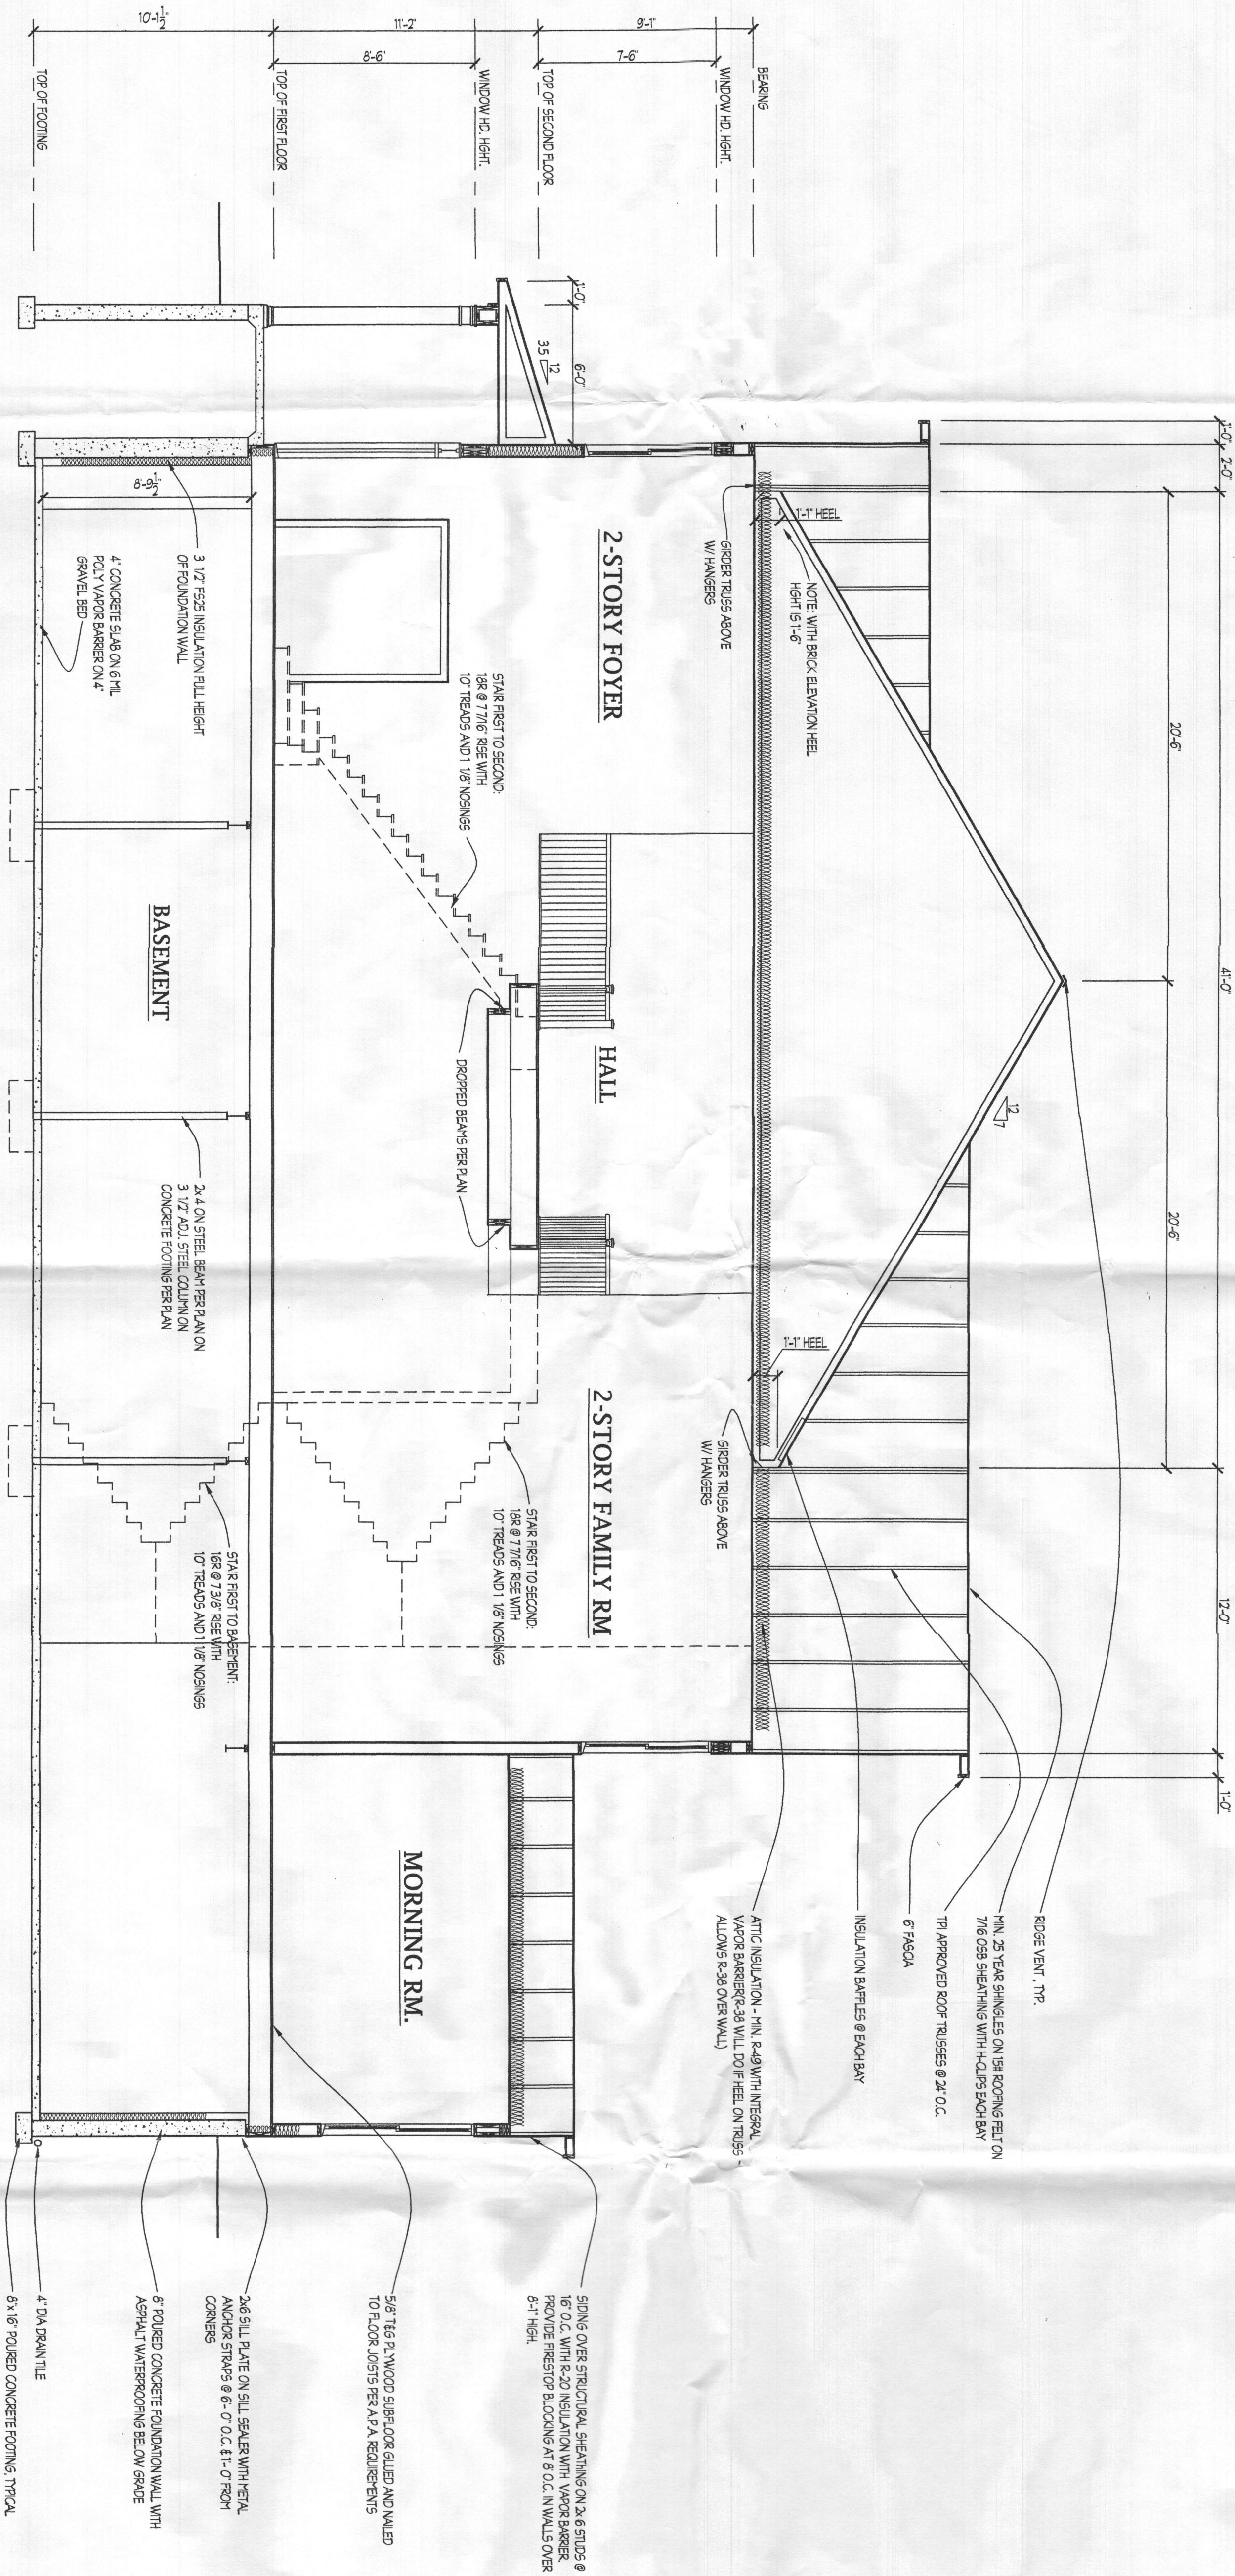

SECTION-A

BID AND PERMIT SET 11/27/19

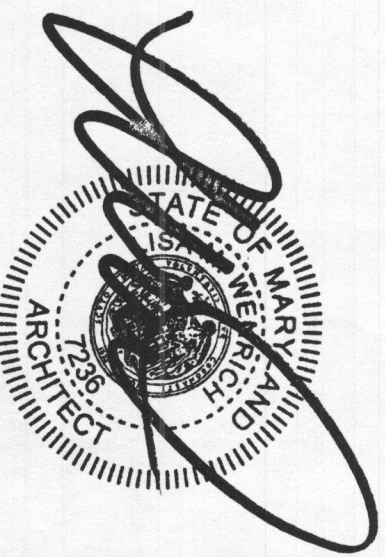

5


W19.06
Project No.

Drawing: SECTION A
Project: WILLIAMSBURG GROUP
THE RUTLEDGE
WESTLAND FARM LOT 5


Date: 10/19
Scale: 1/4"=1'-0"
Drawn: TIM

DATE:	REVISION:	DATE:	REVISION:


Plymouth Road Architects
640 Plymouth Road, Catonsville, MD 21229 410-788-0281

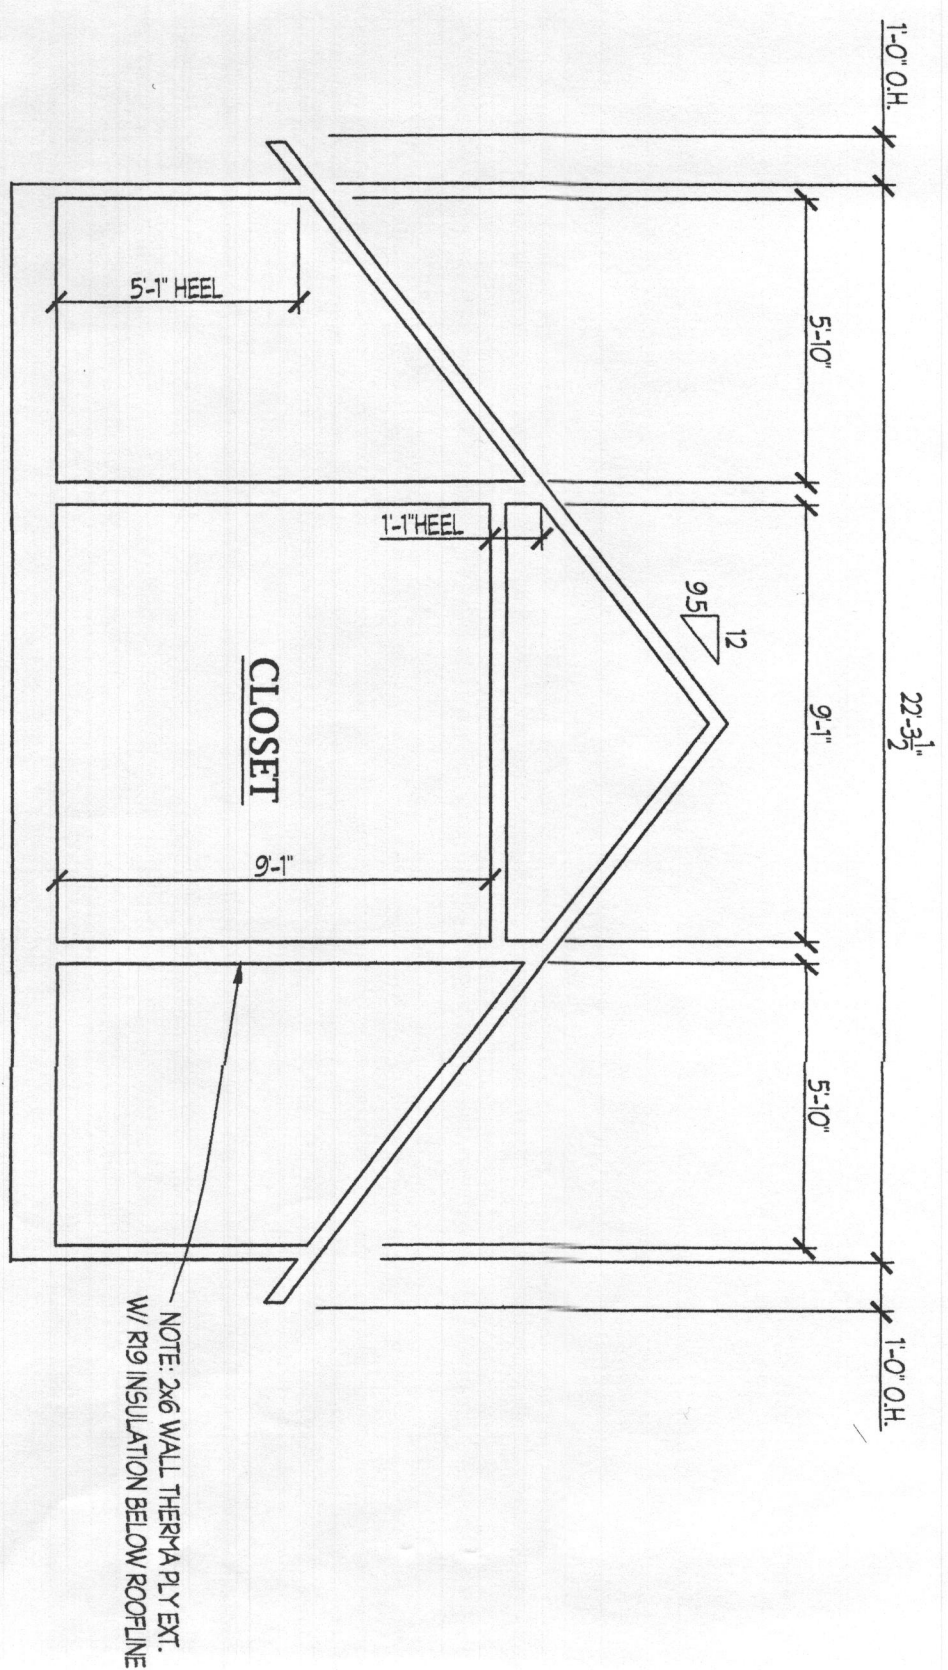

GARAGE TRUSS DIAGRAM
FOR STANDARD ELEVATION ADJUST ACCORDINGLY FOR
OTHER ELEVATIONS

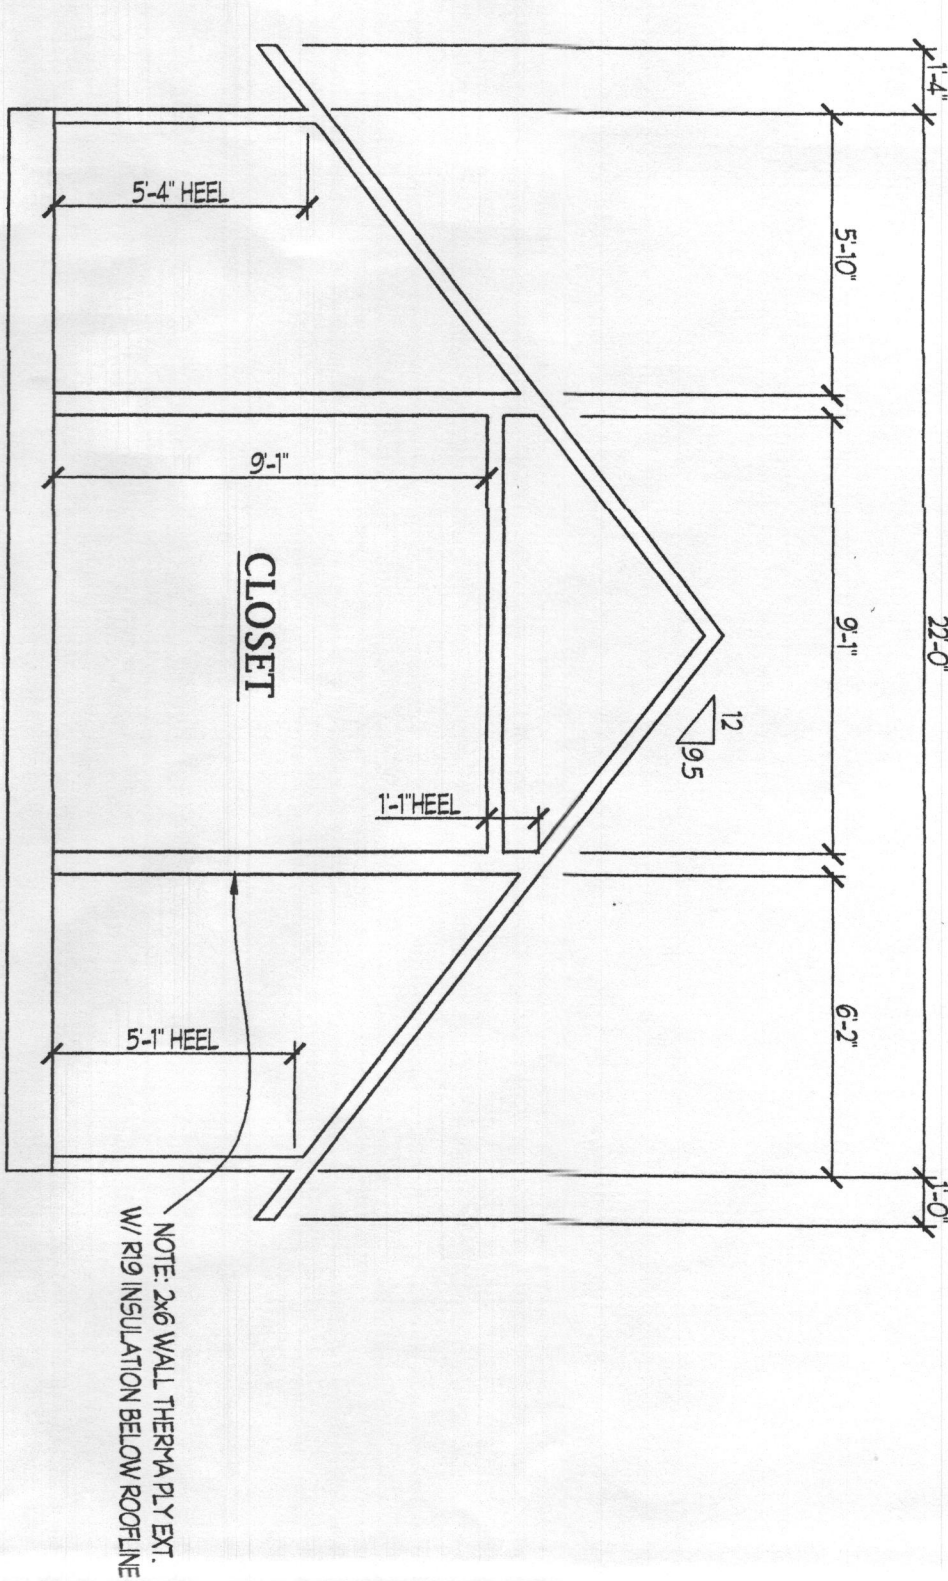

GARAGE TRUSS DIAGRAM
(ON FRONT OF OFFSET FOR BRICK FRONT)

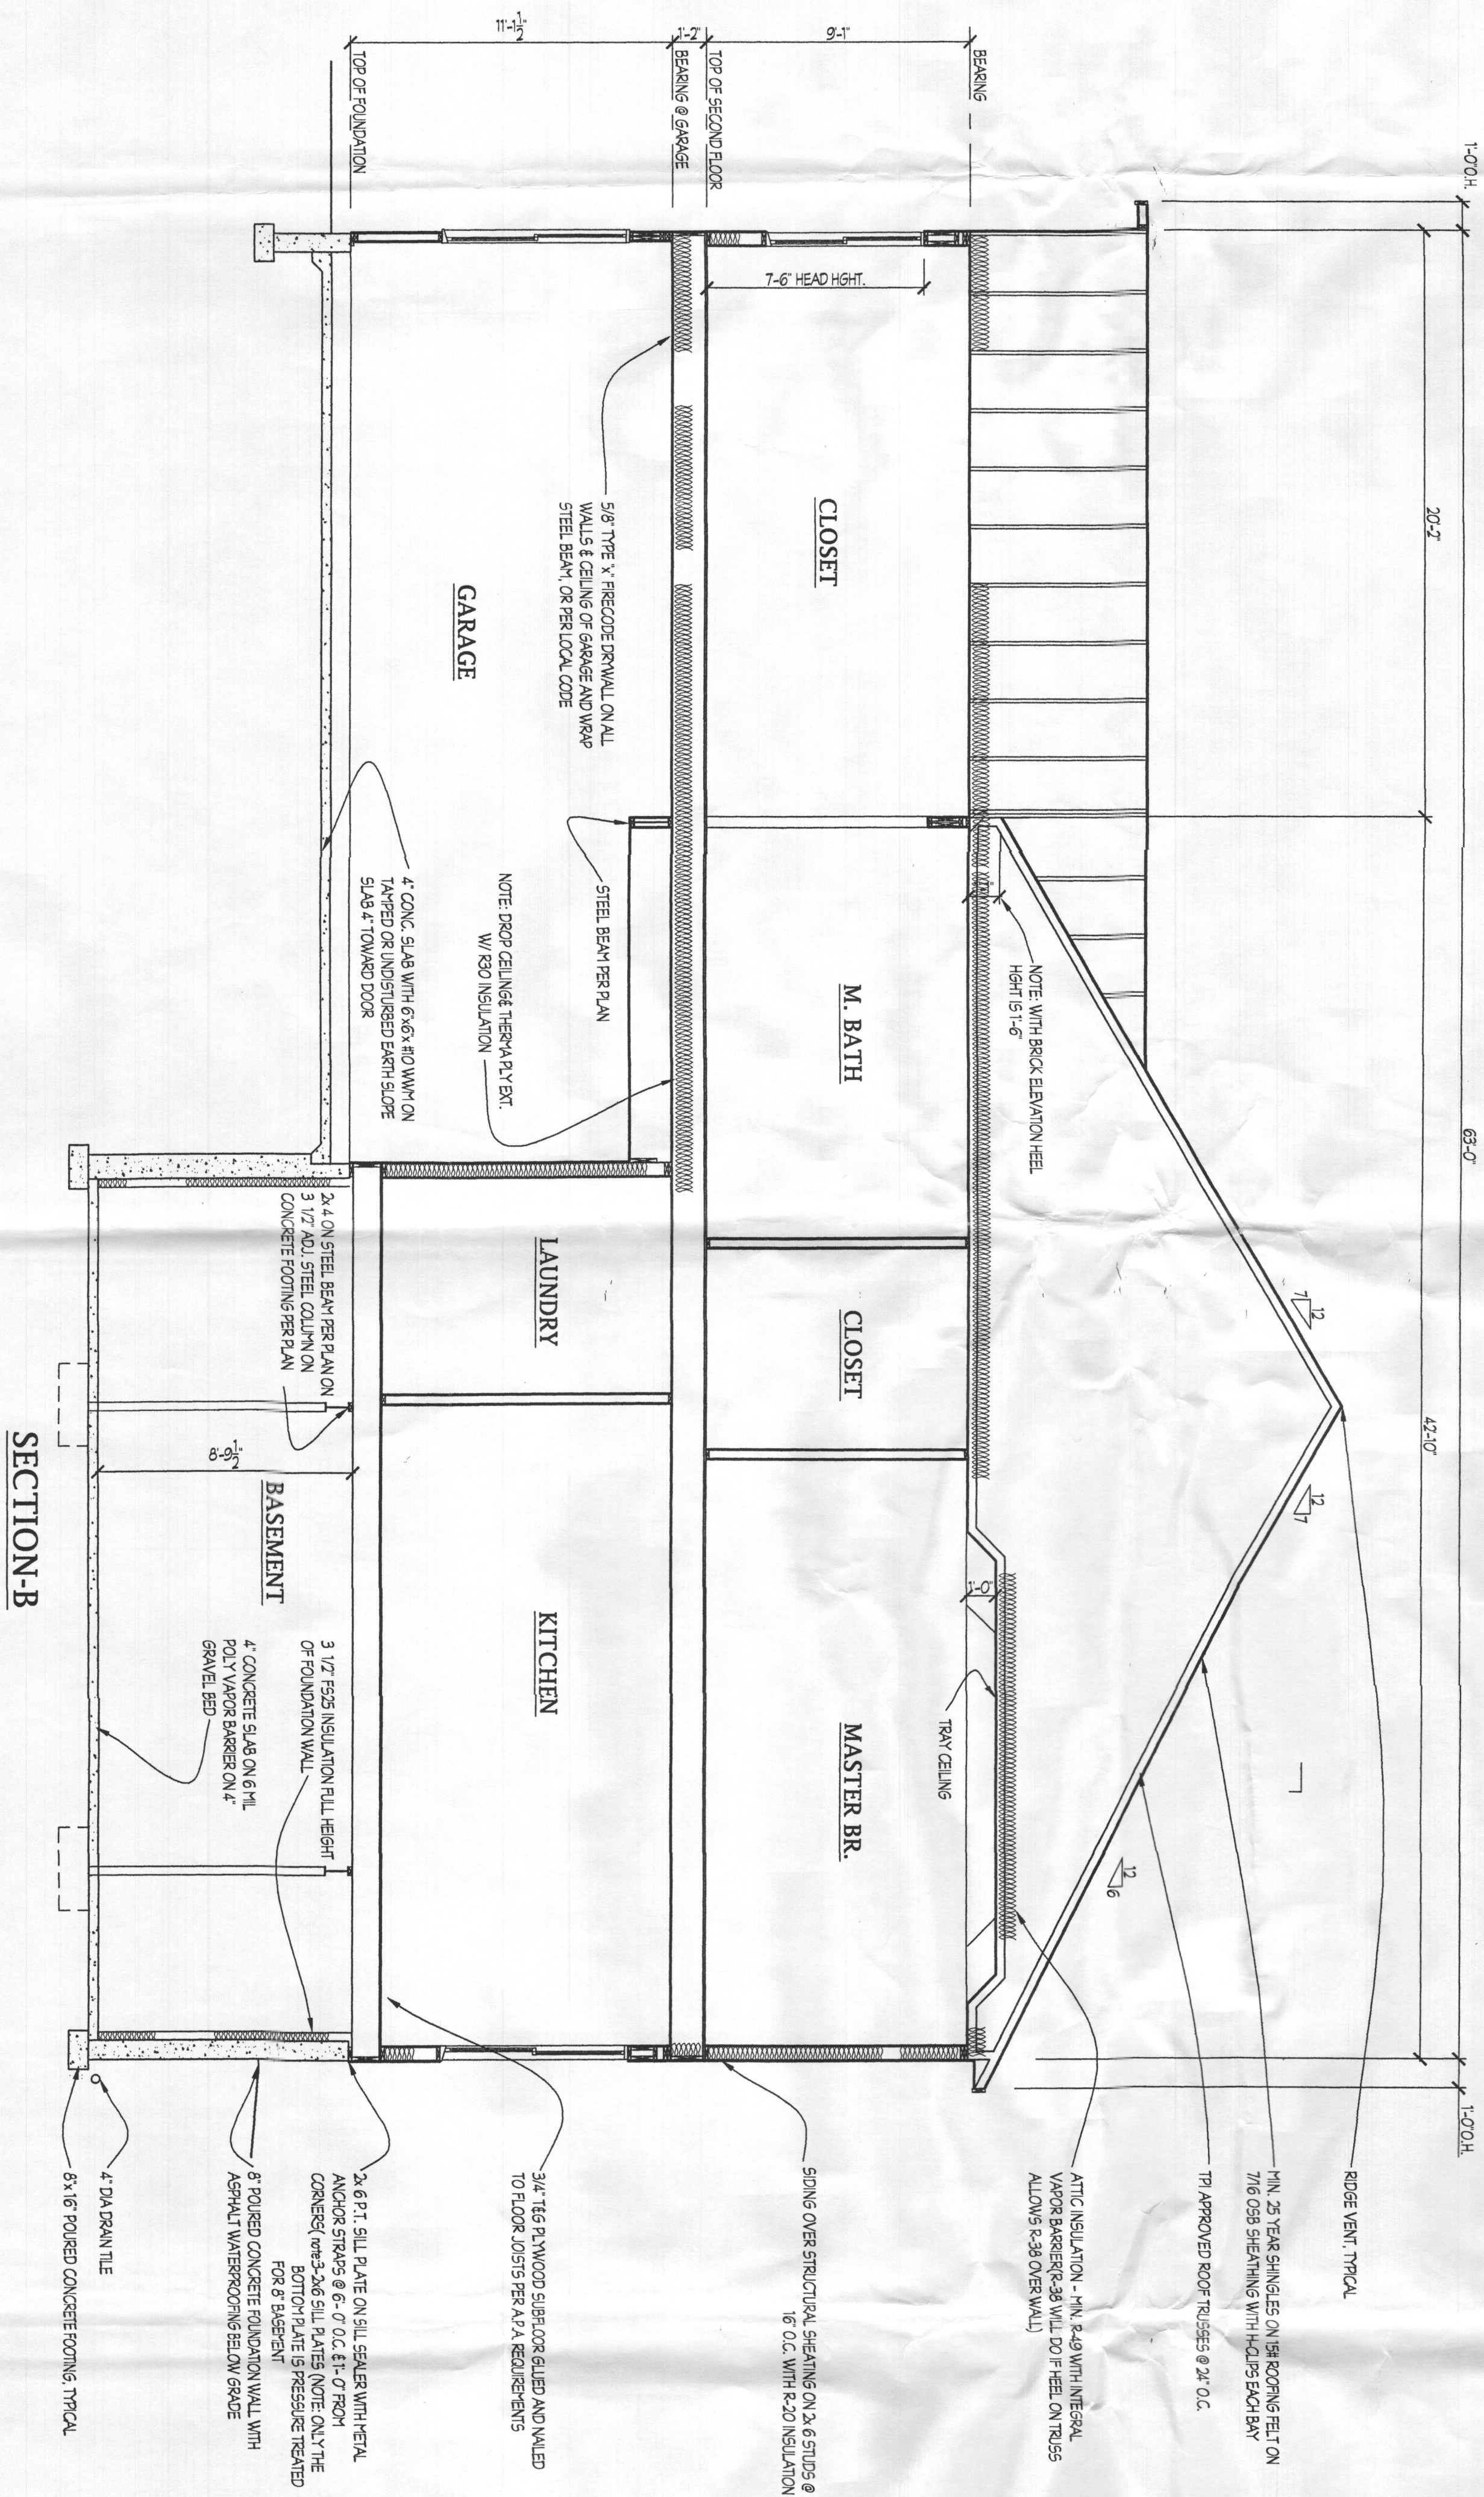

SECTION B

Plymouth Road Architects

640 Plymouth Road, Catonsville, MD 21229 410-788-0281

DATE:	REVISION:	DATE:	REVISION:

Date: 10/19
Scale: 1/4"=1'-0"
Drawn: TIM

Drawing: SECTION B

Project: WILLIAMSBURG GROUP
THE RUTLEDGE
WESTLAND FARM LOT 5

W19.06
Project No.

