
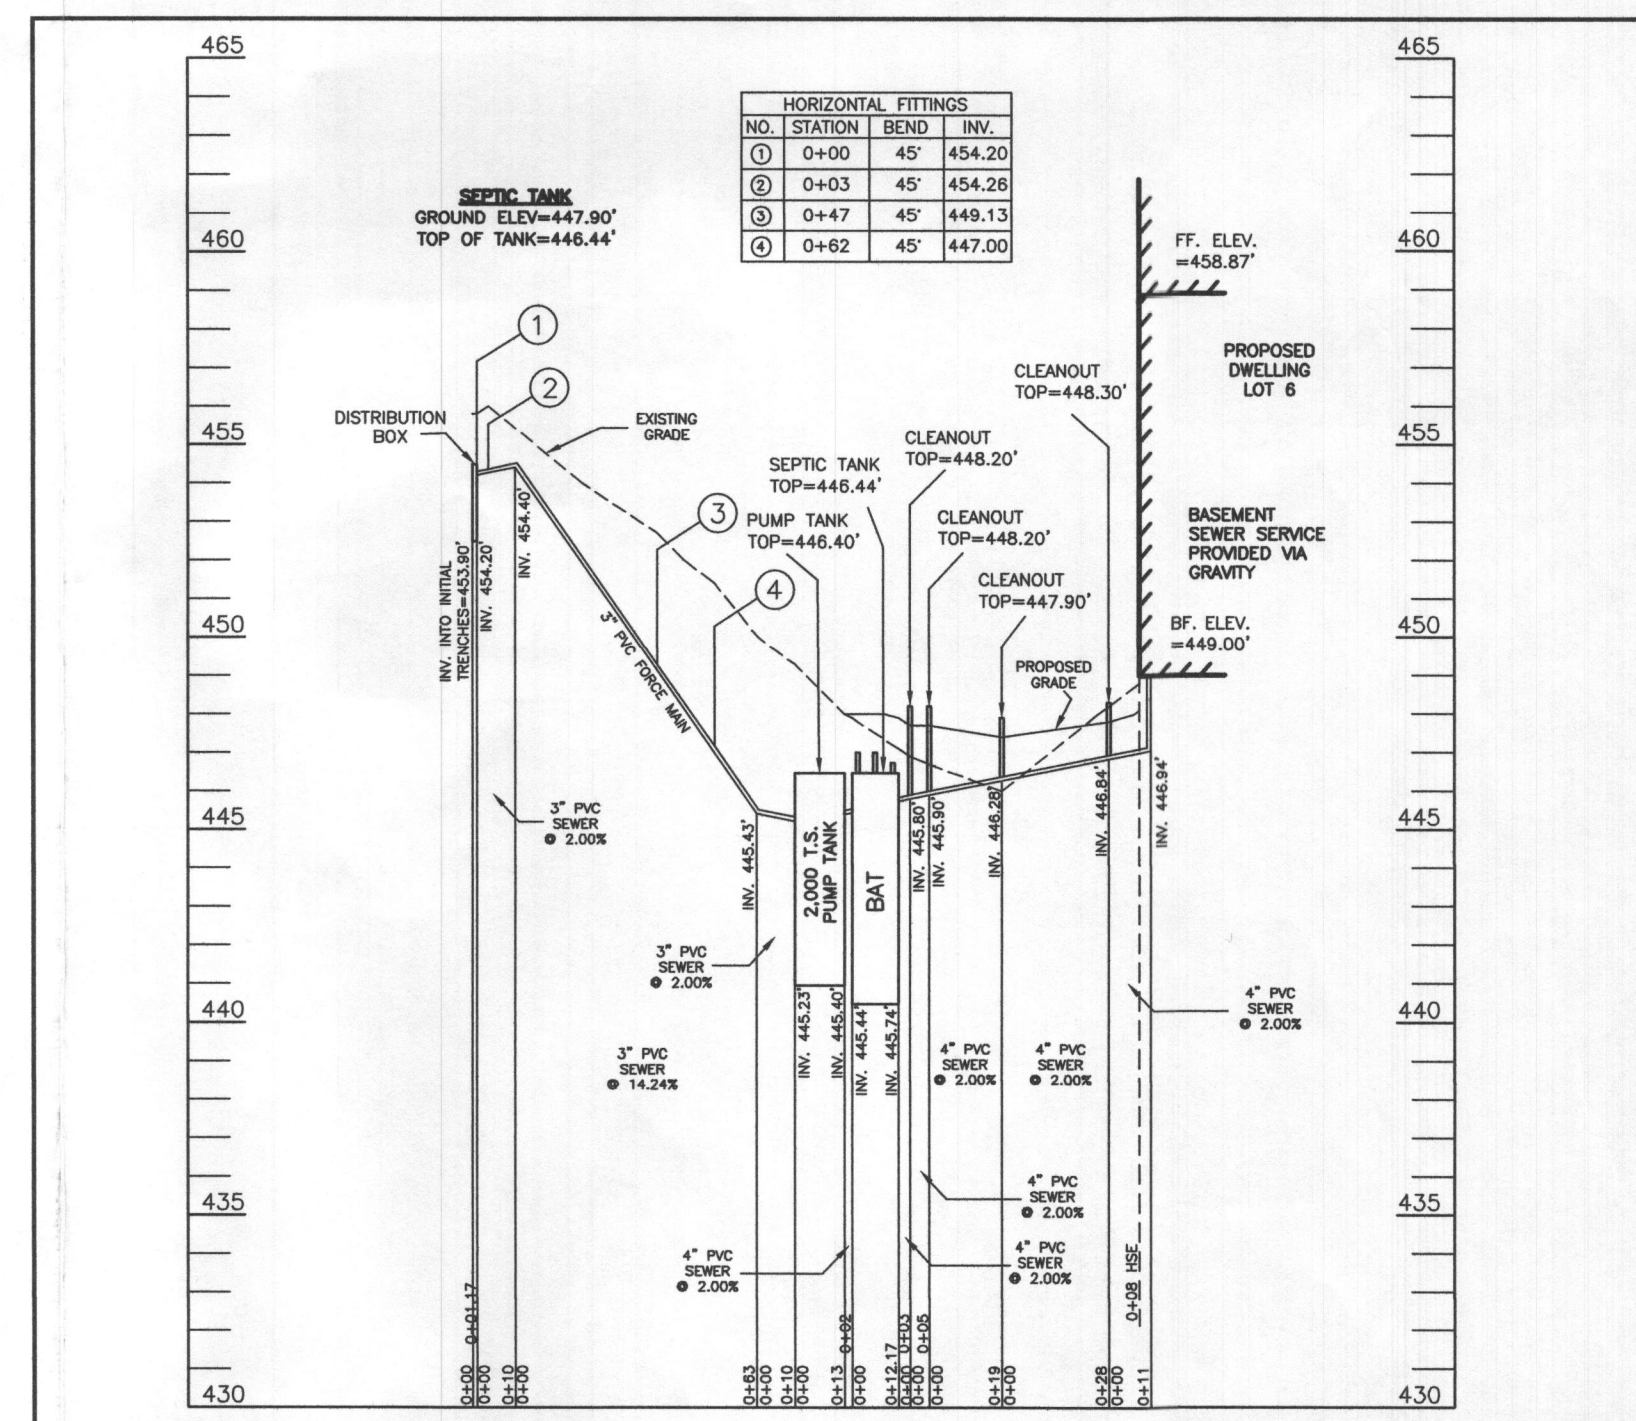
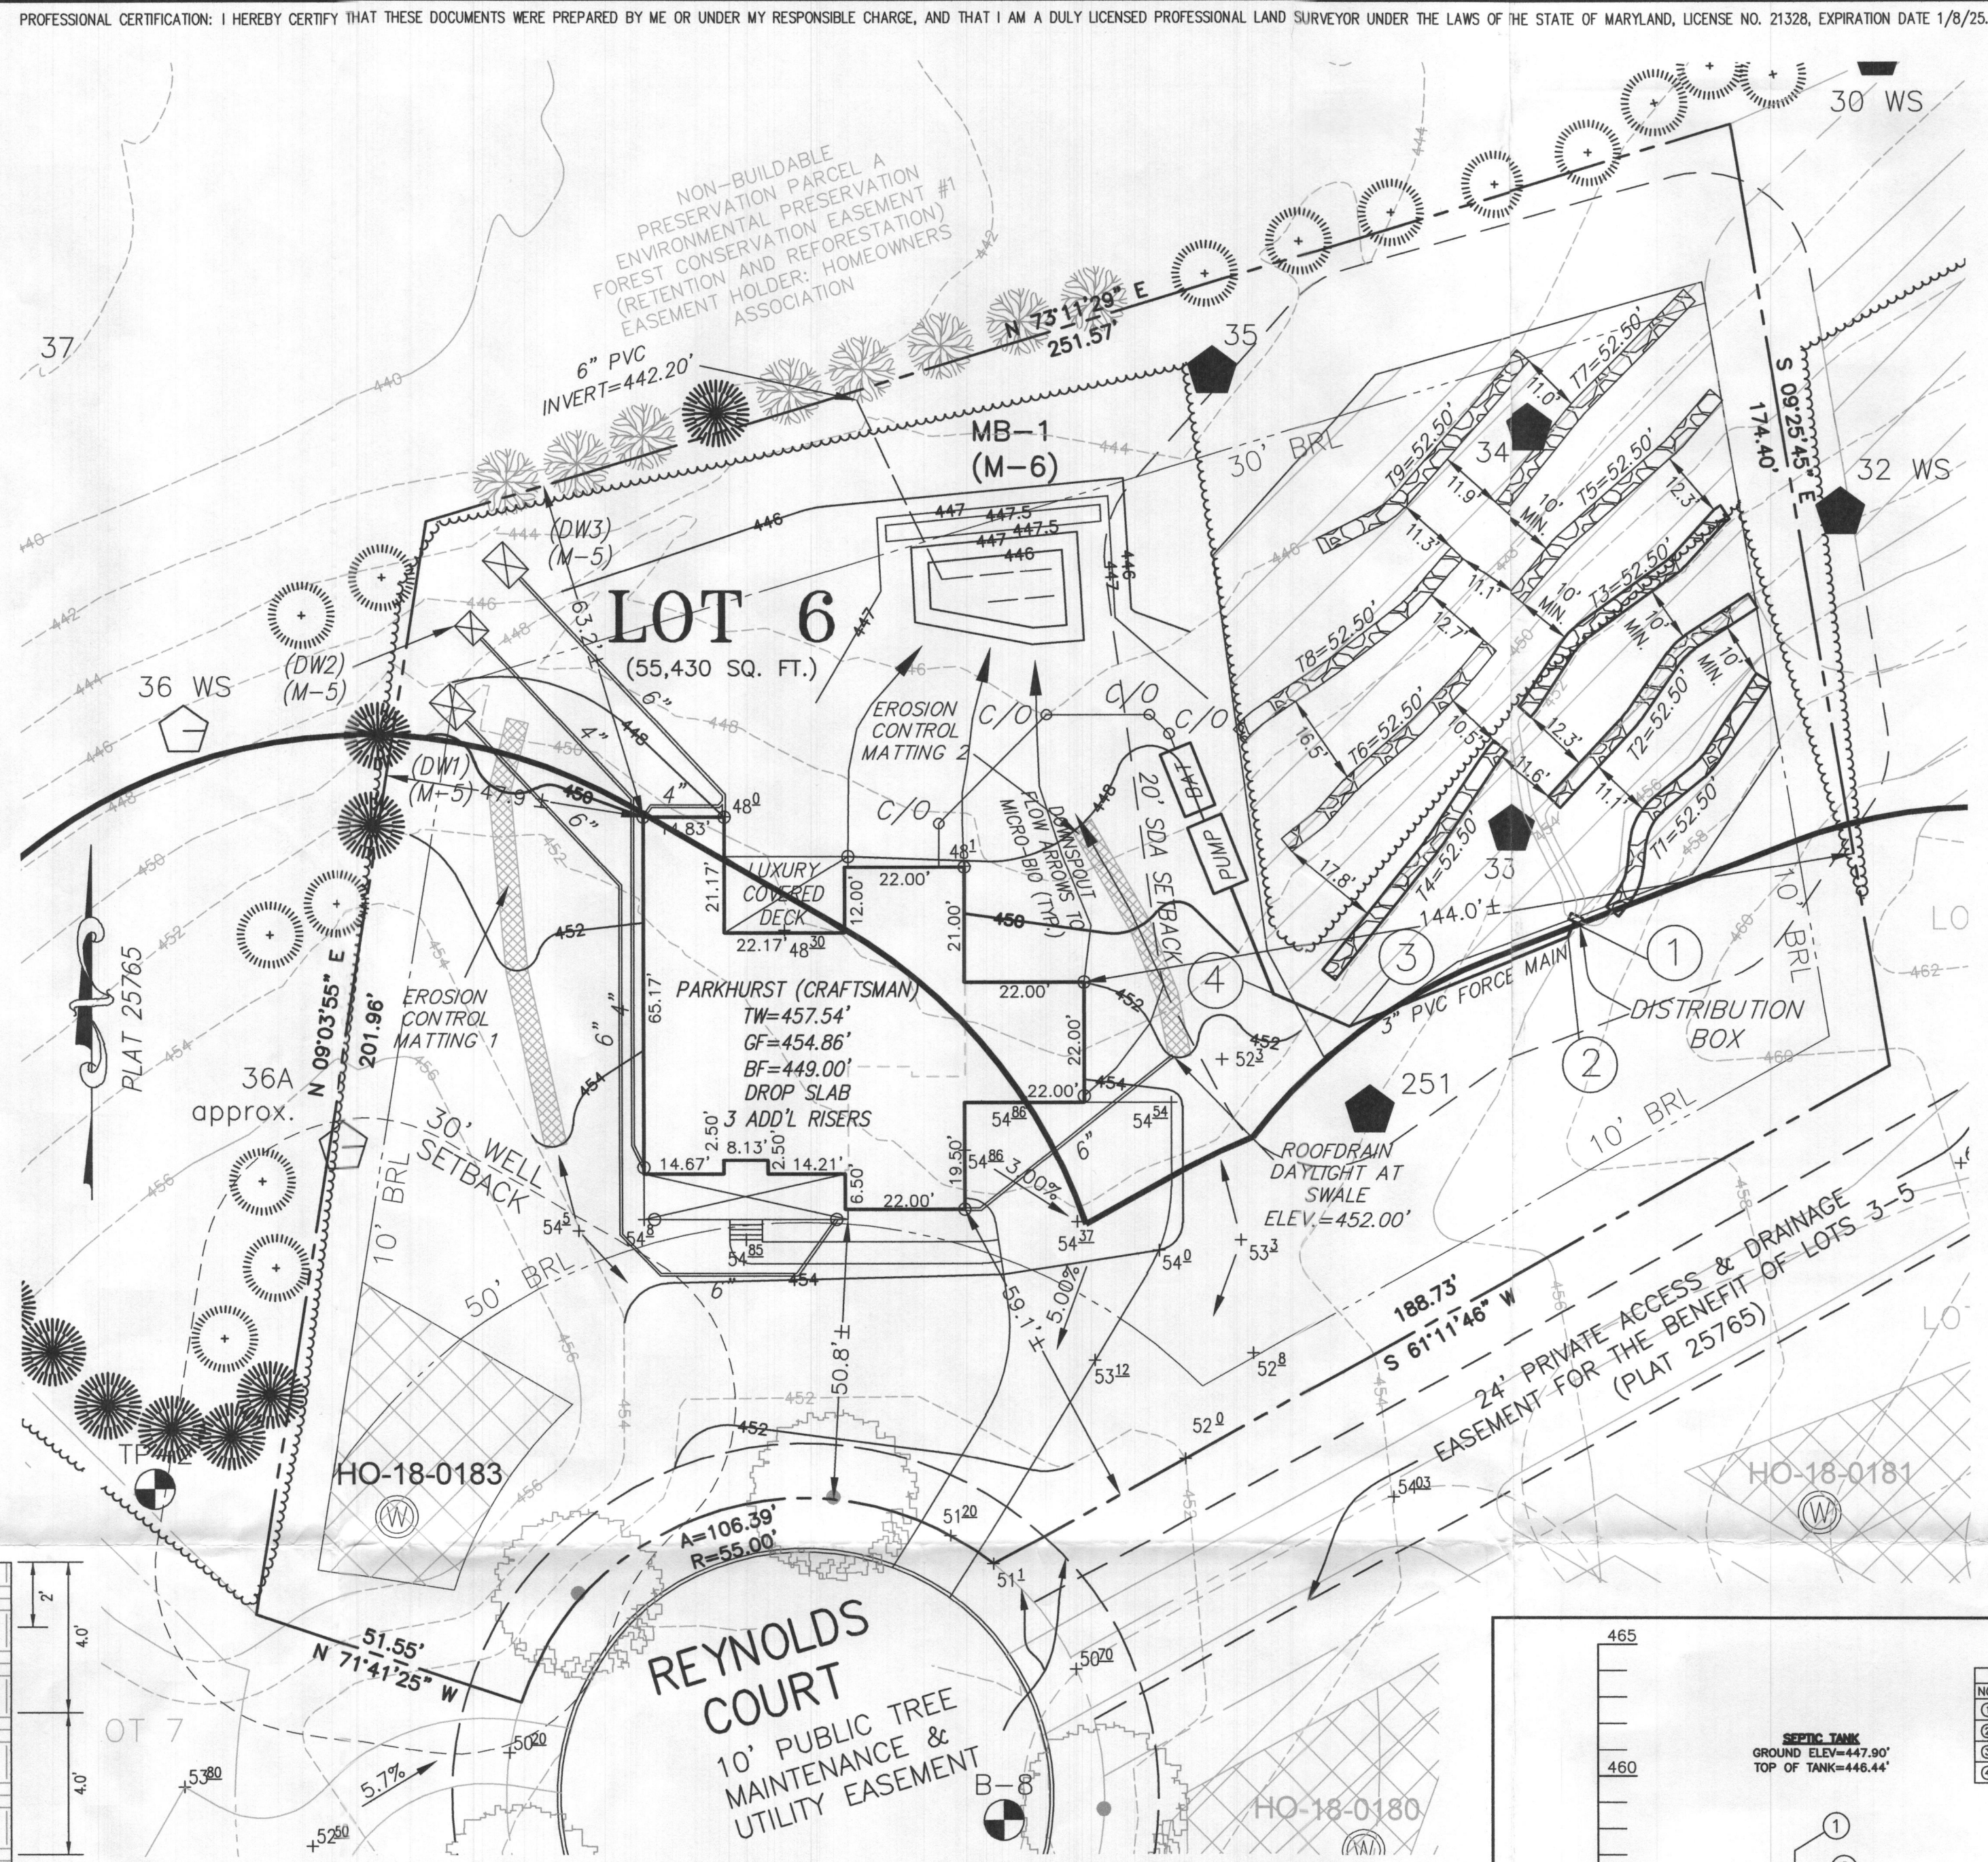
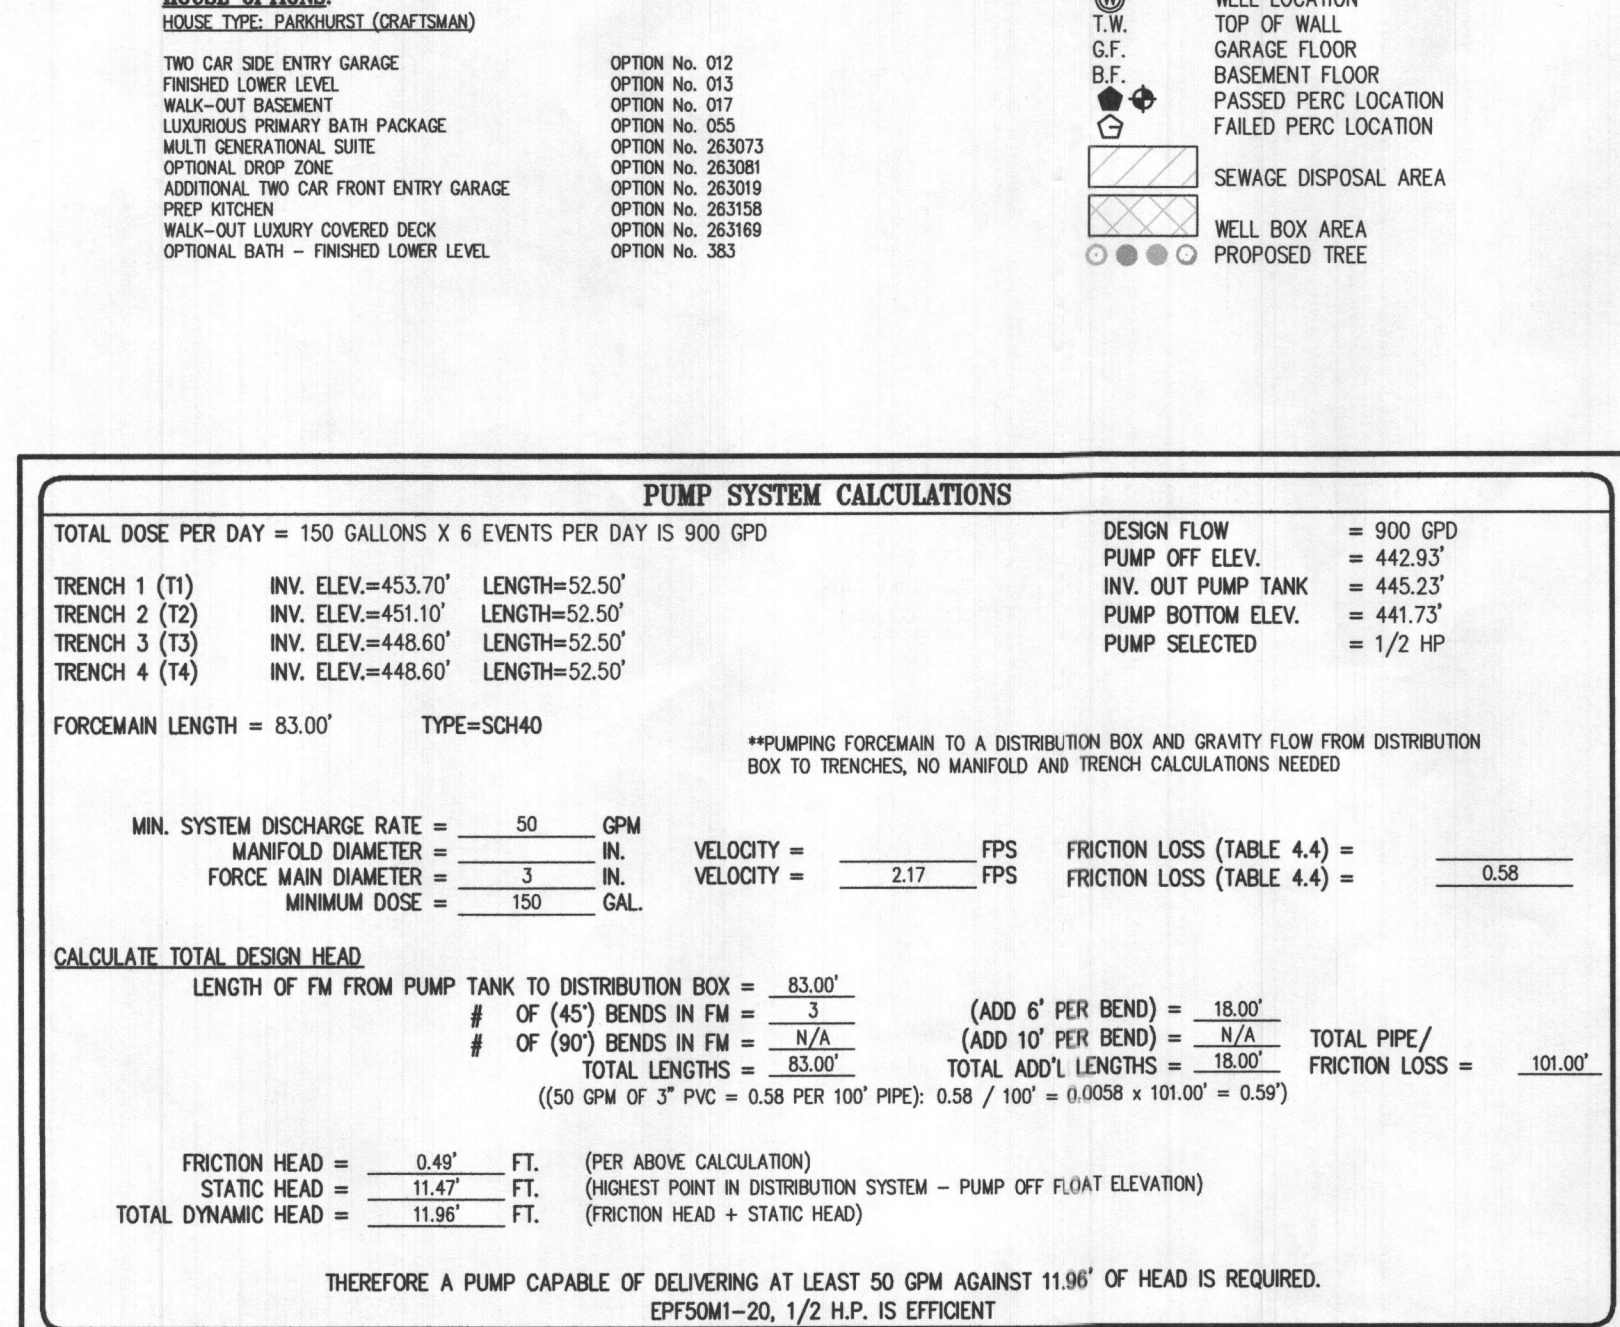
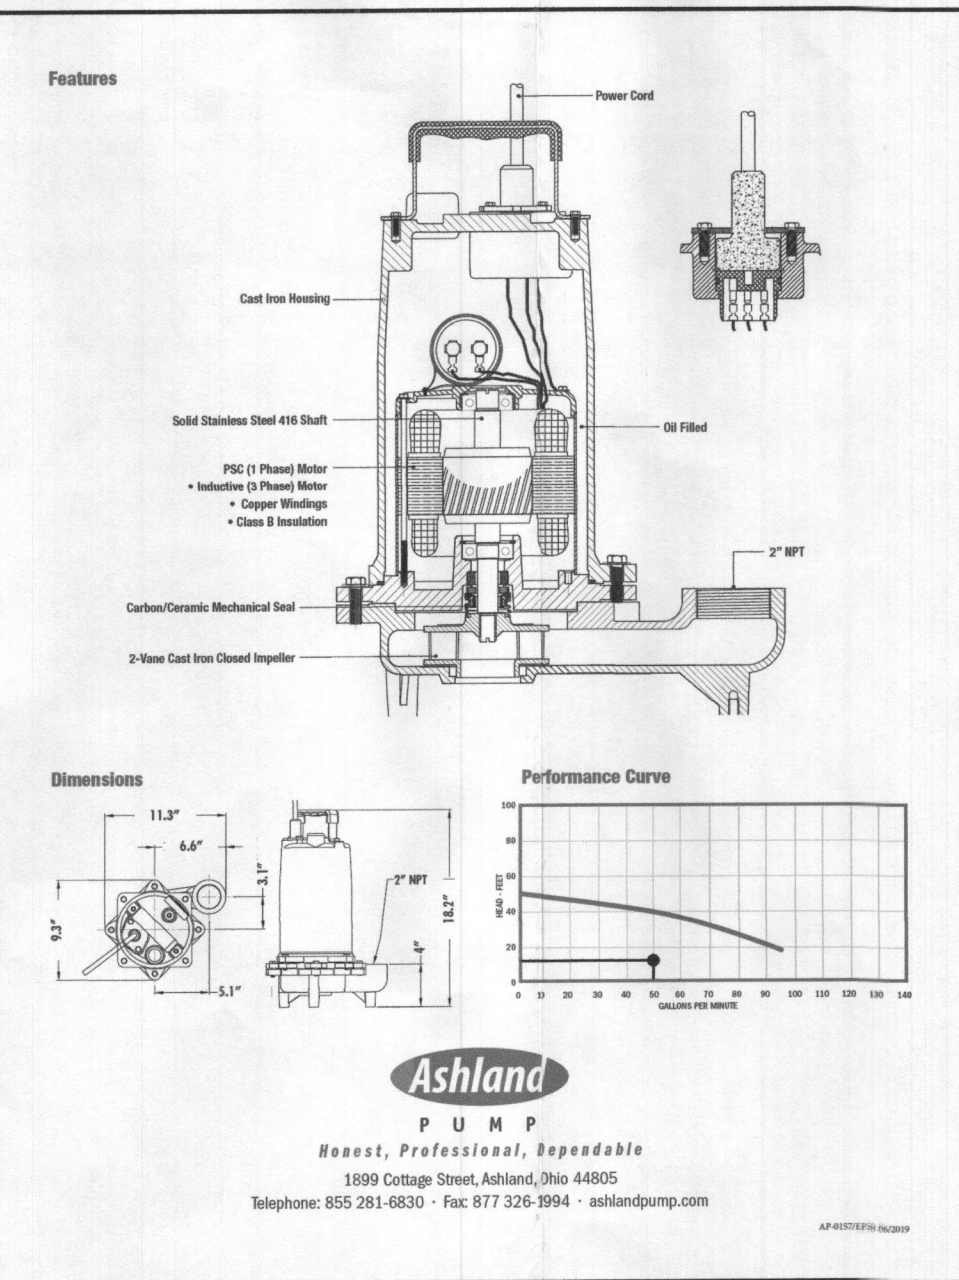
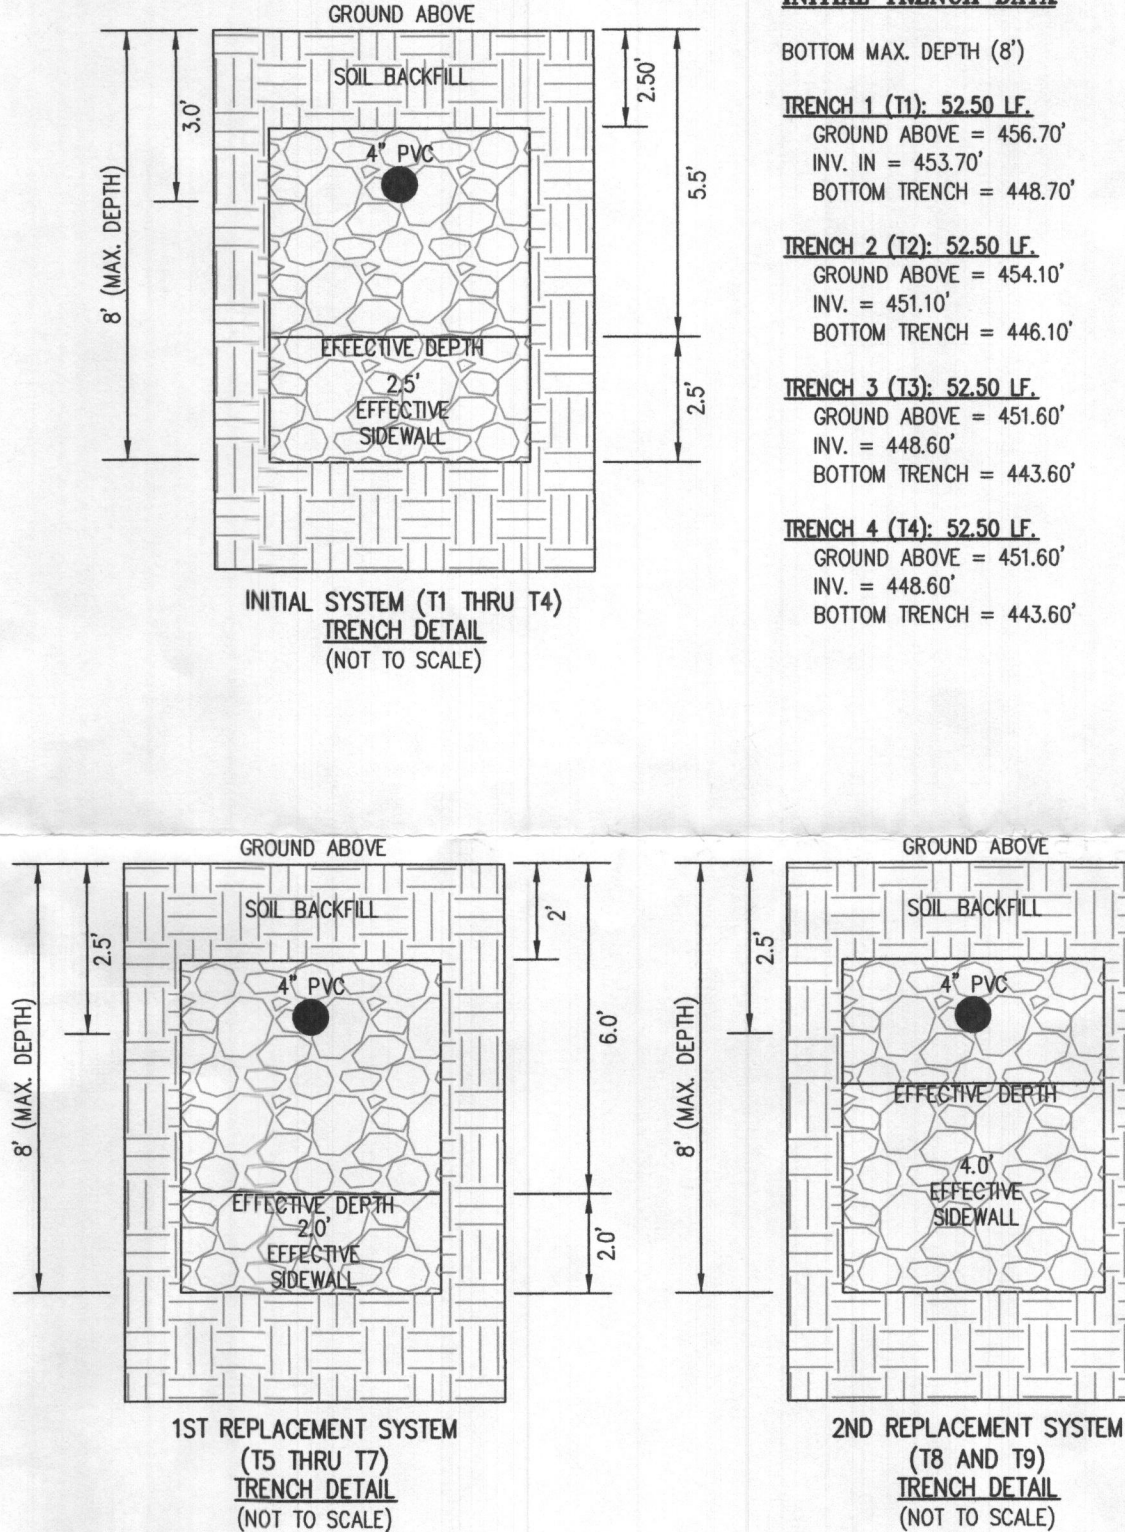


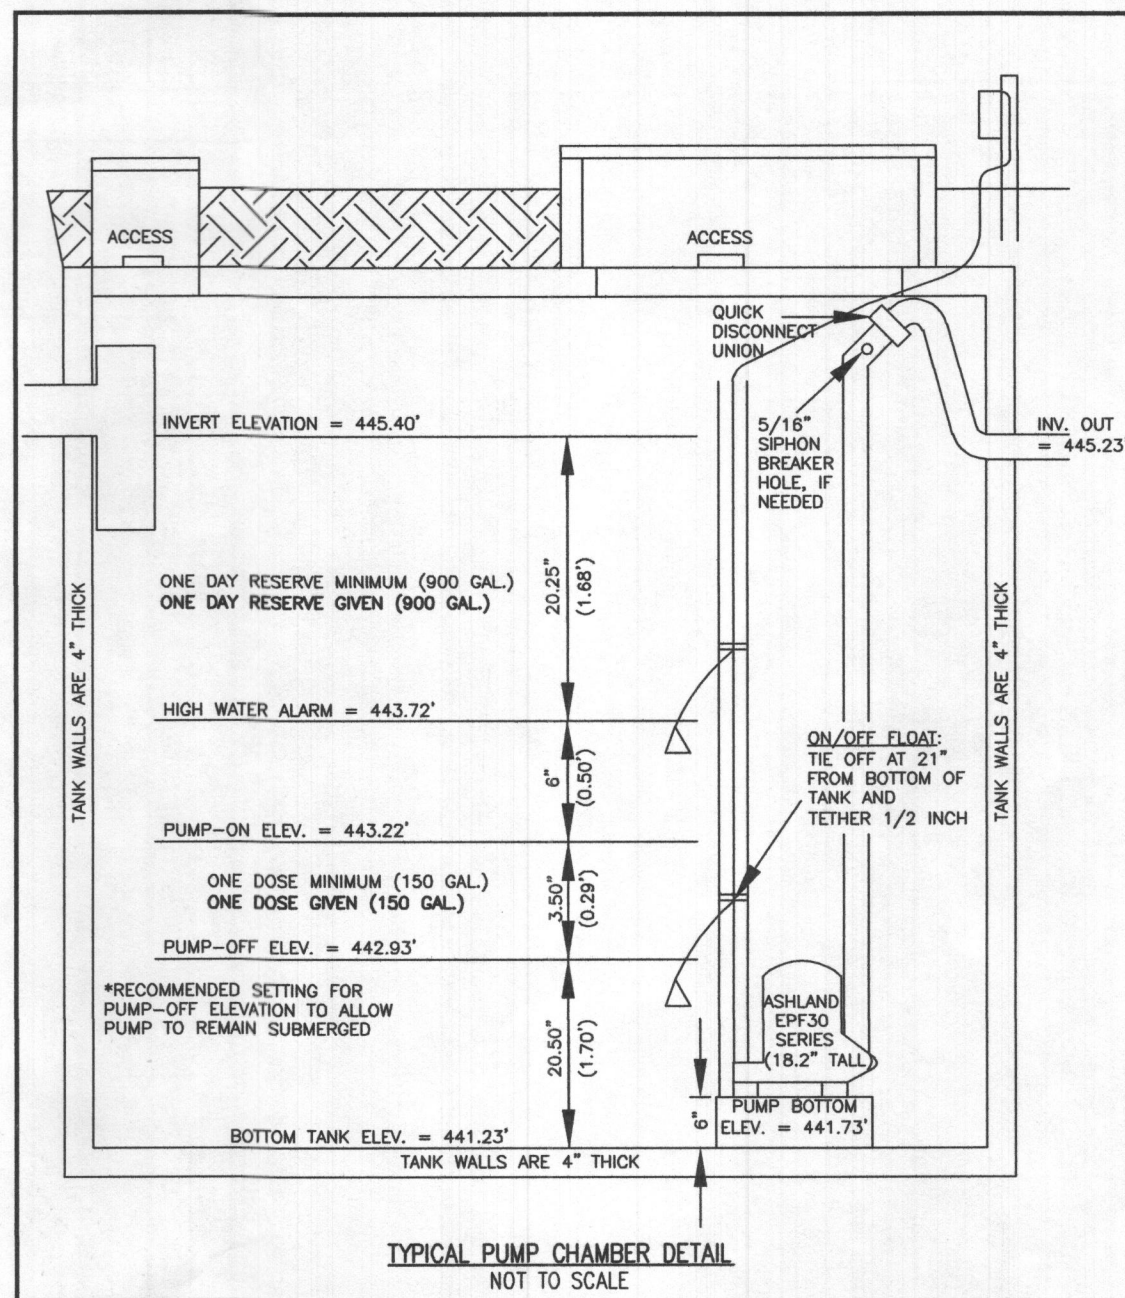

WELL LOCATION CERTIFICATION:

THE EXISTING WELL SHOWN FOR LOT 6 (TAG NO. HO-18-0183)
HAS BEEN FIELD LOCATED AND IS ACCURATELY SHOWN HEREON.







SITE PLAN FOR BAT INSTALLATION
LOT 6
KINGS FOREST
LIBER 20039, FOLIO 212
PLAT NO. 25765
ELECTION DISTRICT No. 2
HOWARD COUNTY, MARYLAND
ADDRESS: 10637 REYNOLDS COURT
ELLICOTT CITY, MARYLAND 21042

ESE CONSULTANTS

ENGINEERING • PLANNING • SURVEYING • ENVIRONMENTAL

ESE Consultants, Inc.
6731 Columbia Gateway Drive • Suite 120 • Columbia, MD 21046
T: 410-872-9105


DATE: 05/23/2023 SCALE: 1"=30' FILE: BAT LOT 6
CHK'D: M.J.B JOB NO: 4520 DRAWN: R.C.K

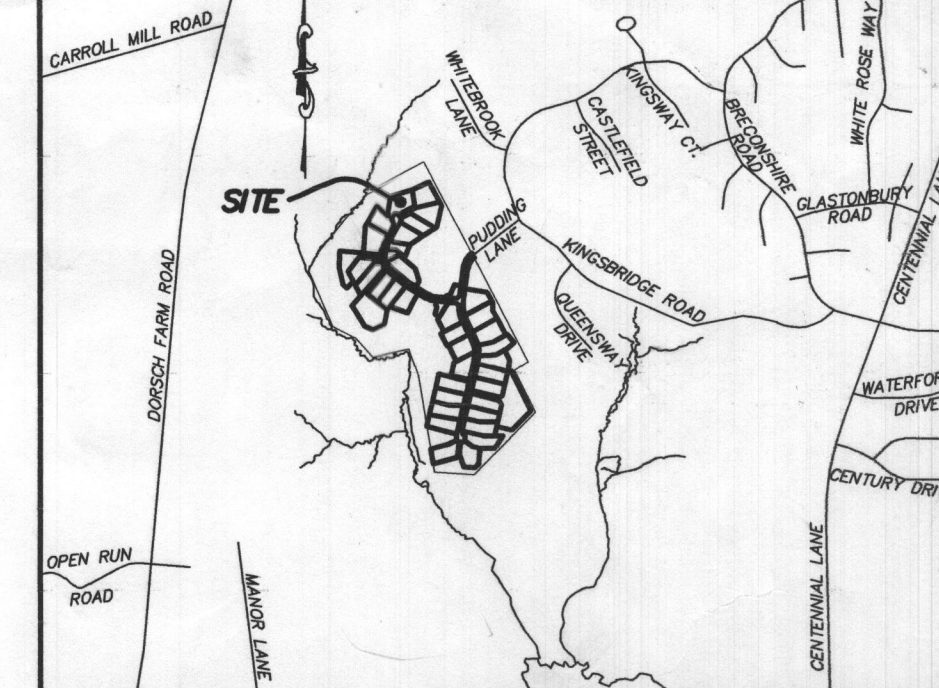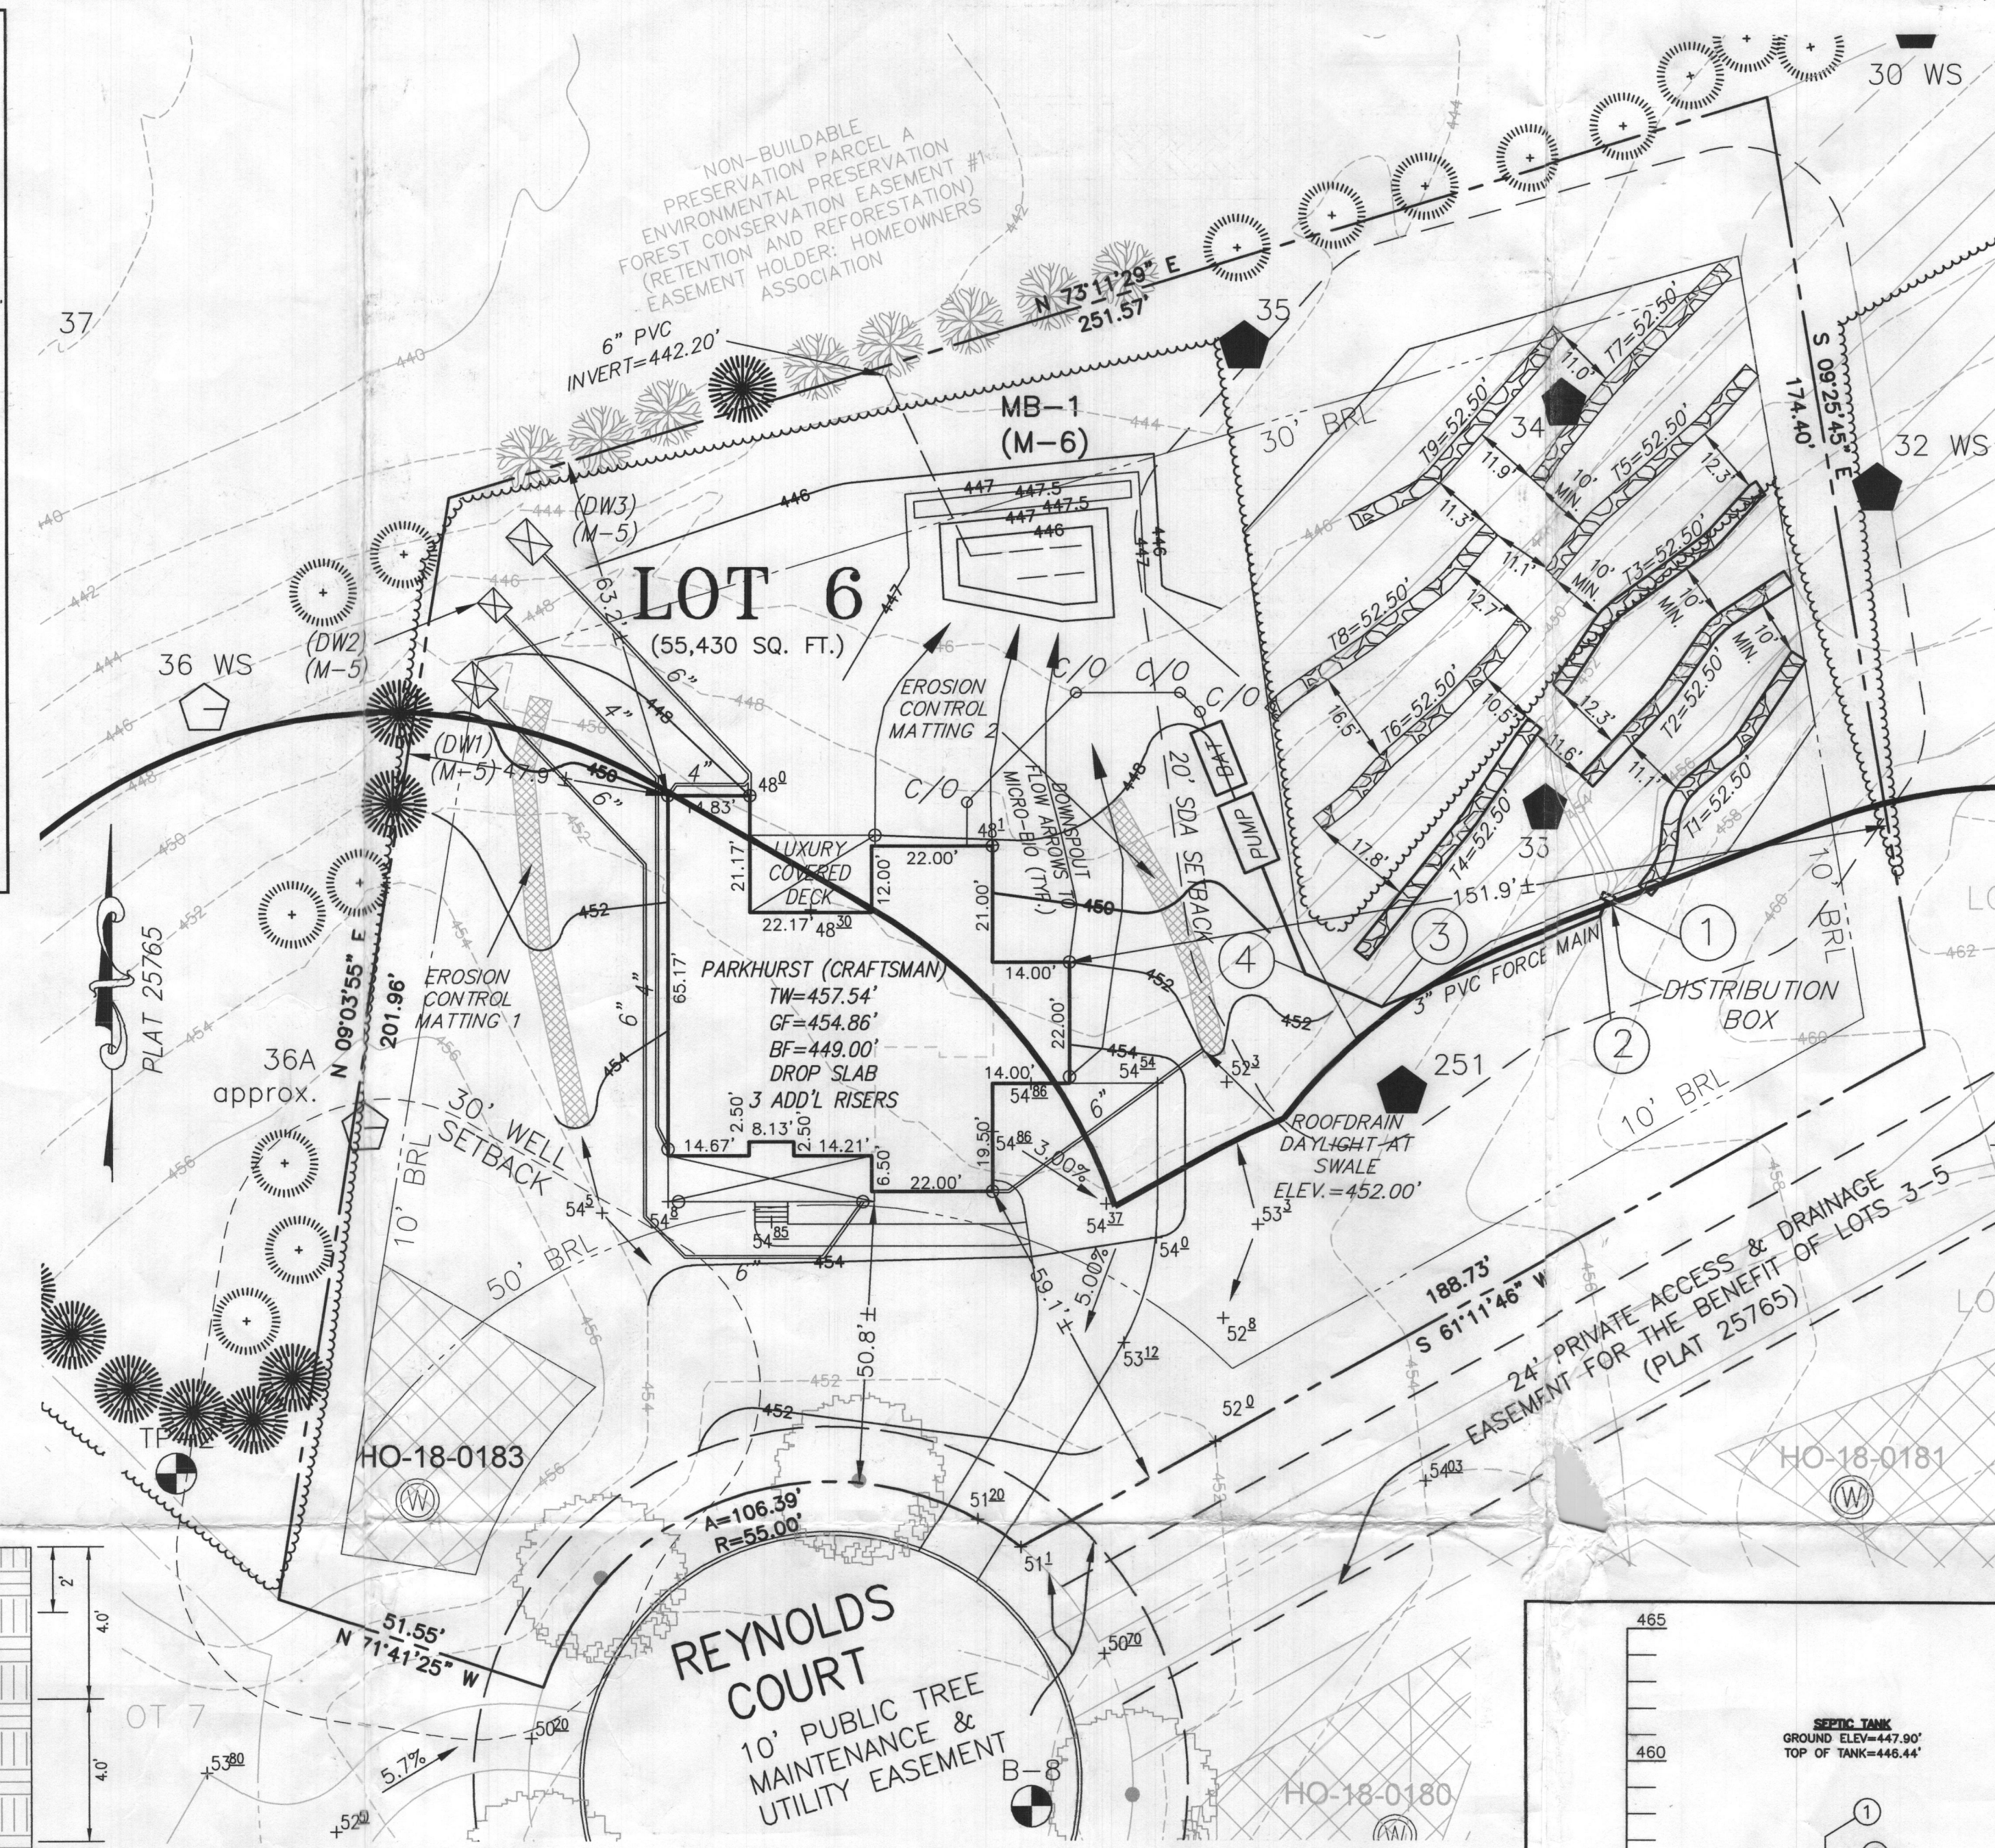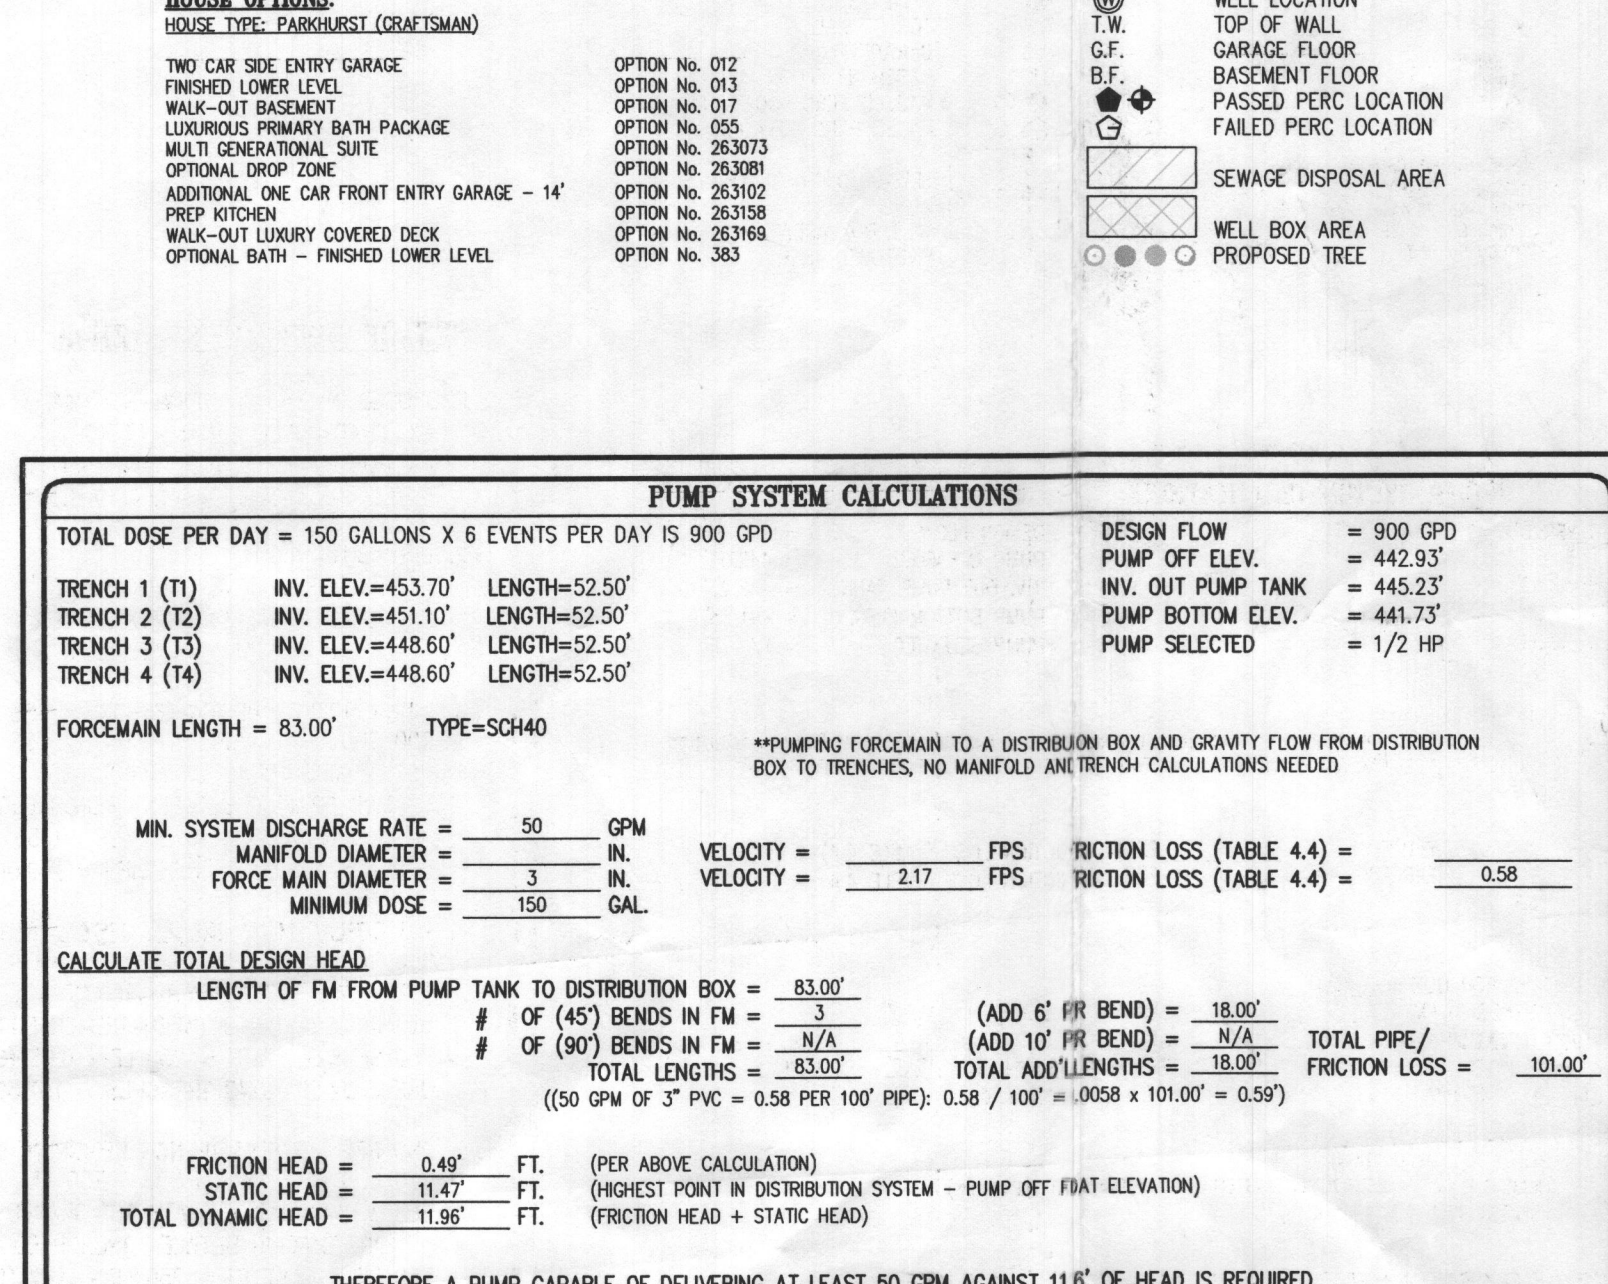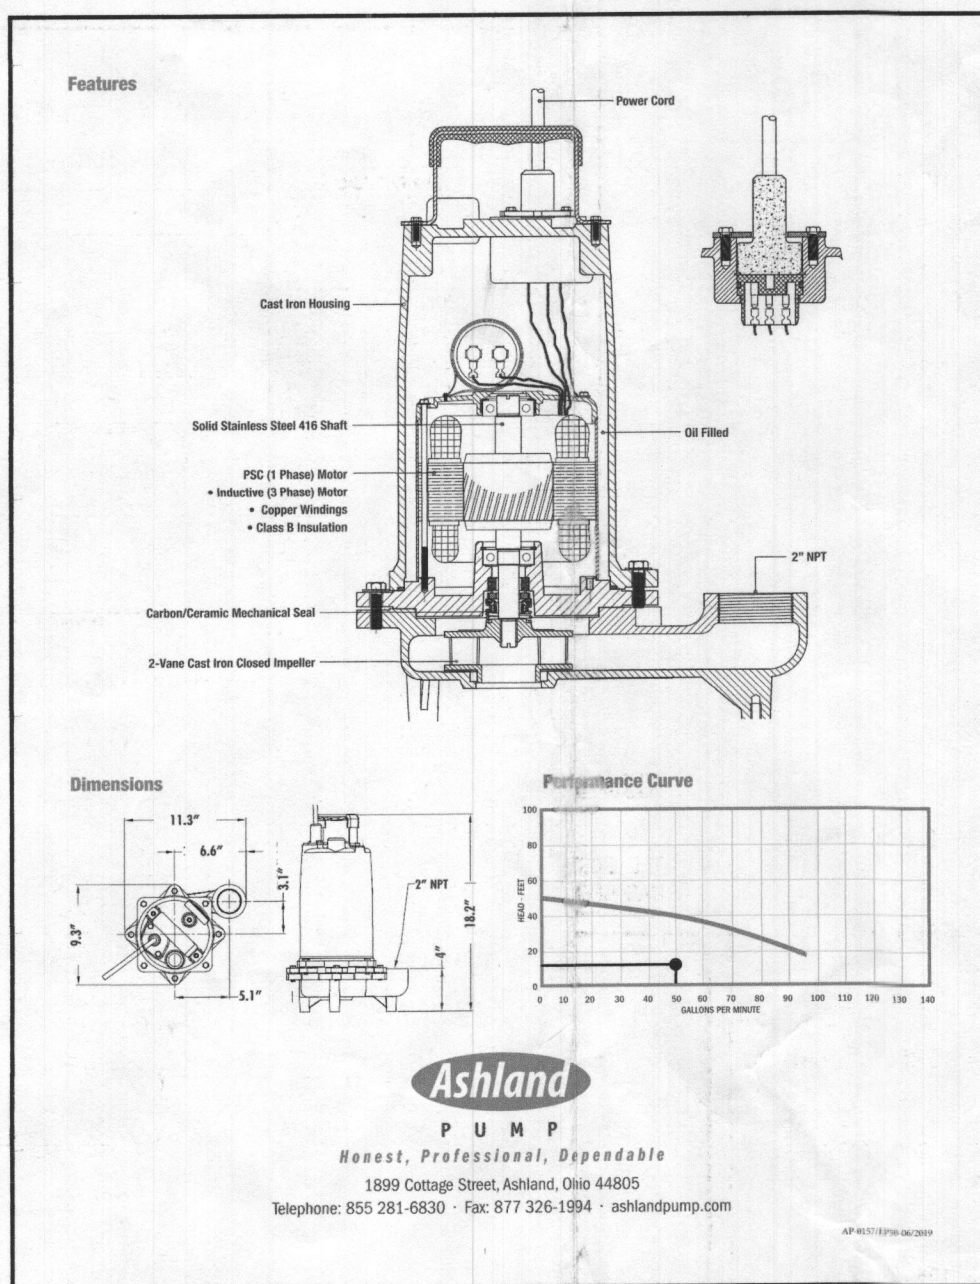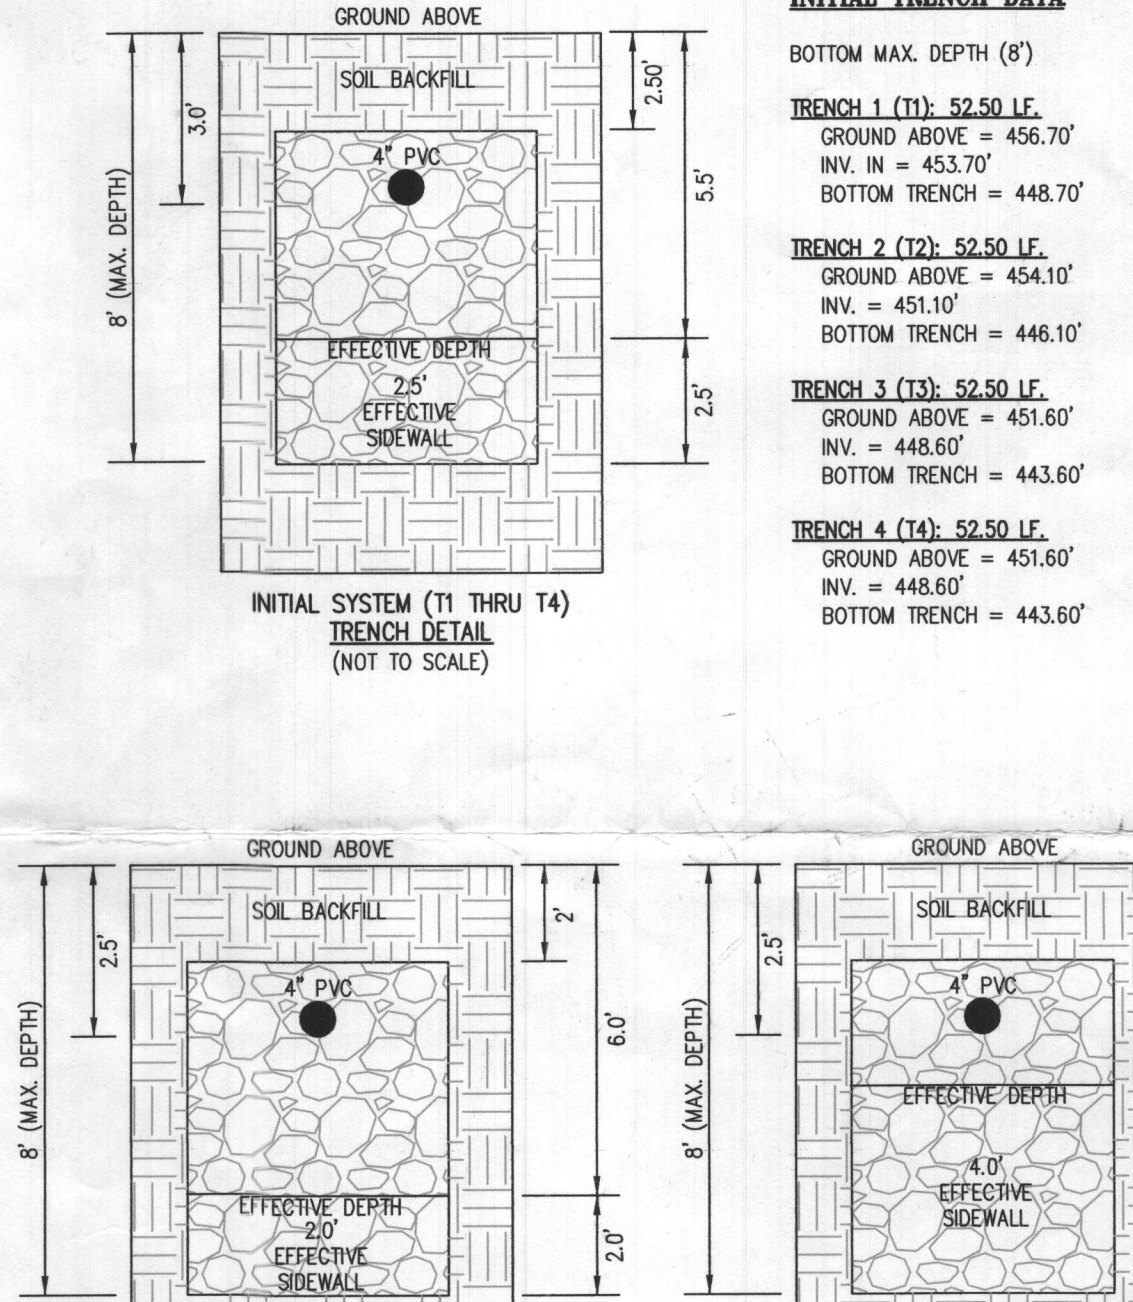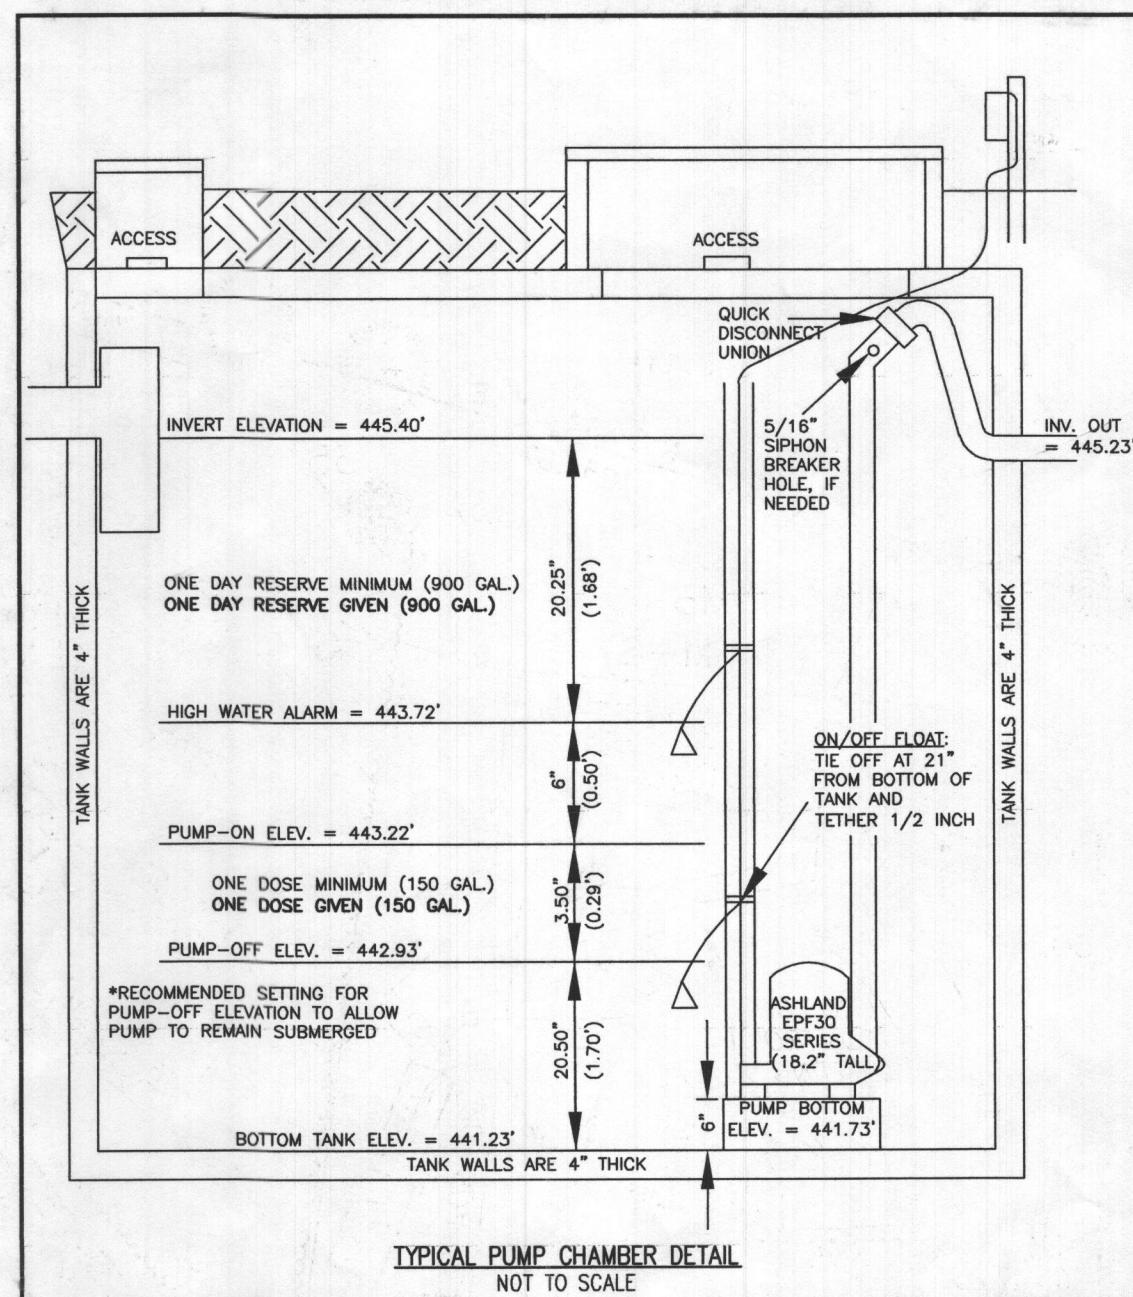

VICINITY MAP

1" = 1000'

GENERAL NOTES:

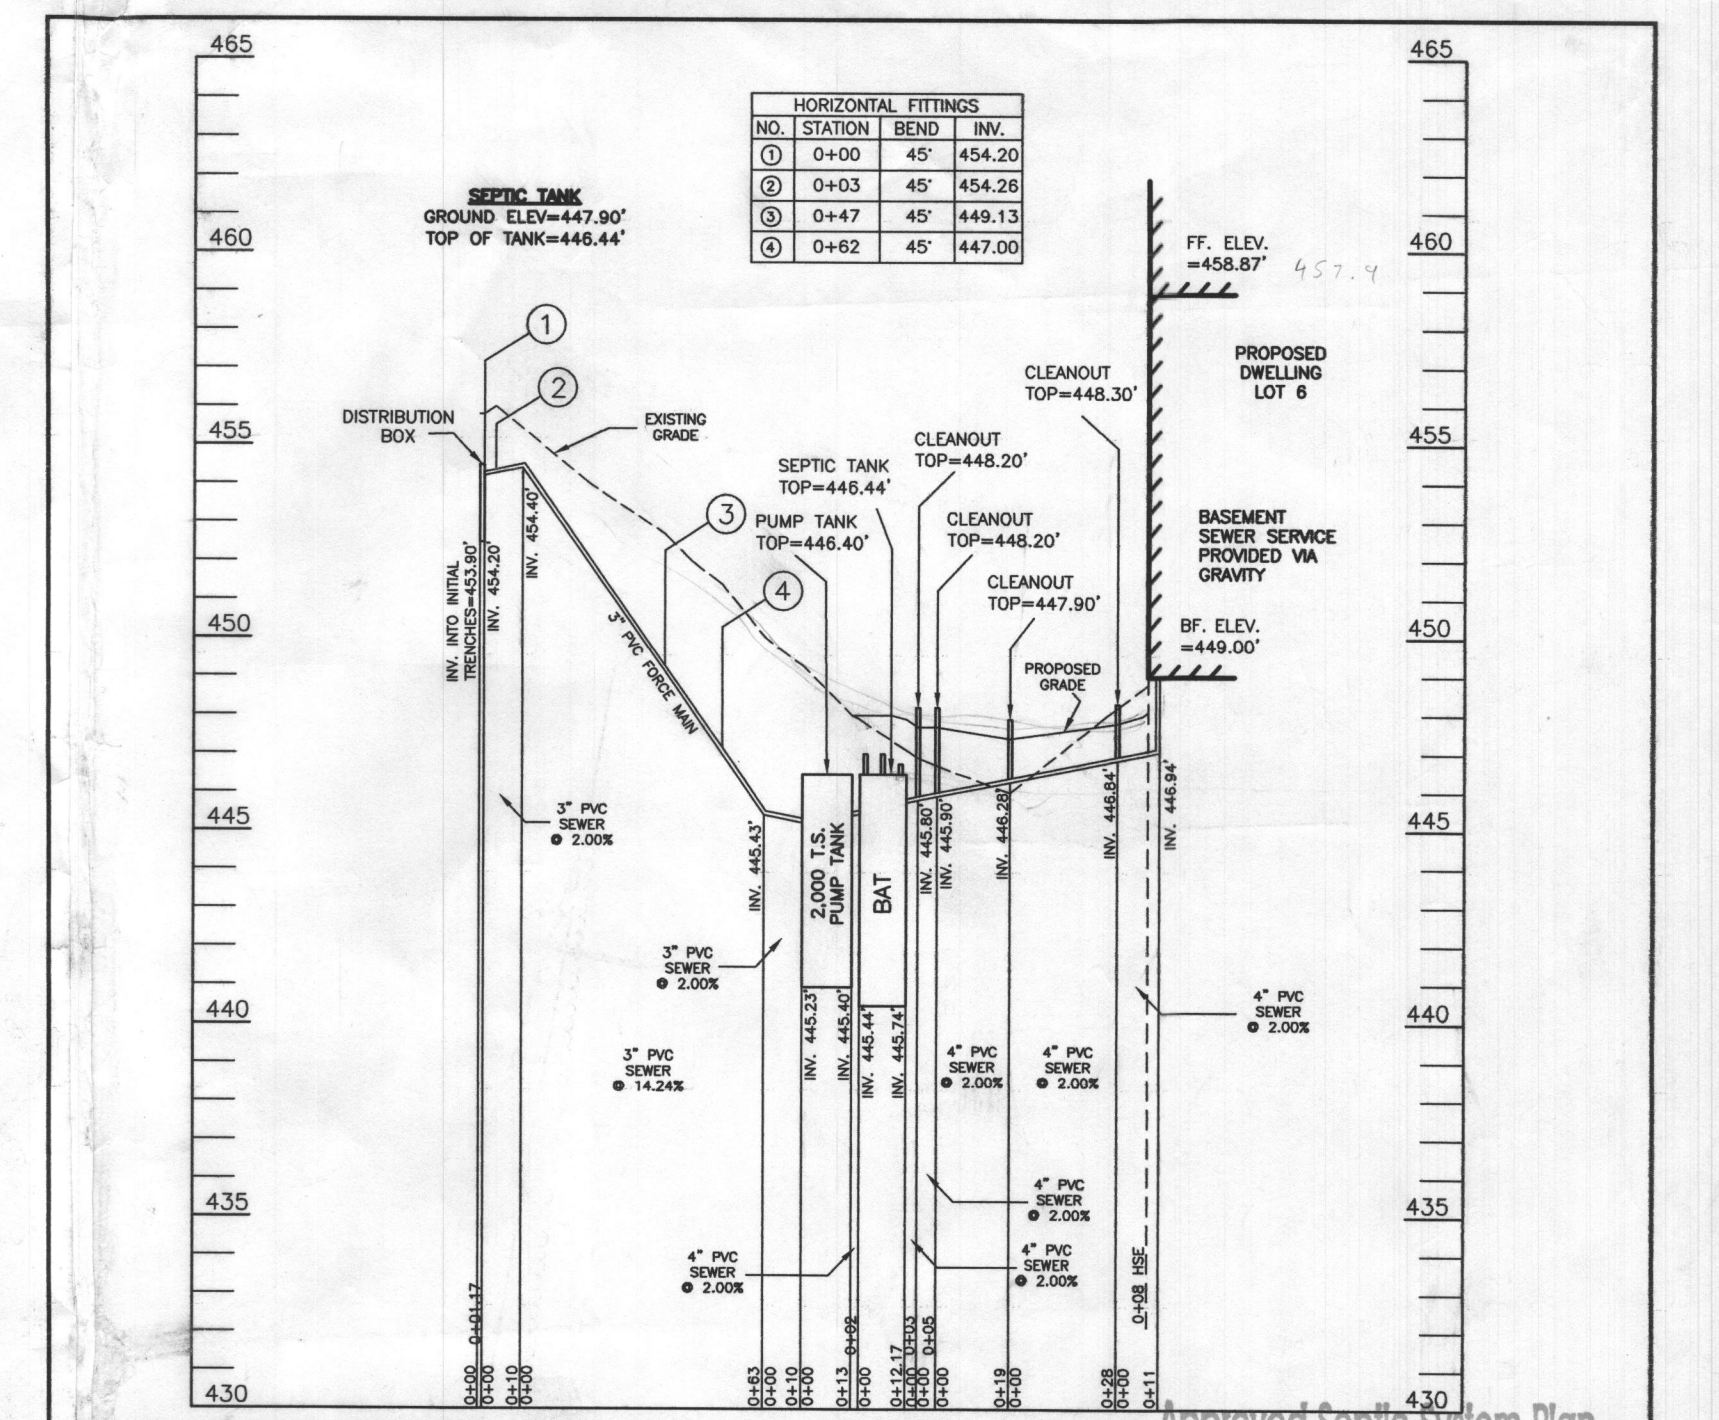

WELL LOCATION CERTIFICATION:

THE EXISTING WELL SHOWN FOR LOT 6 (TAG NO. HO-18-0183) HAS BEEN FIELD LOCATED AND IS ACCURATELY SHOWN HEREON.

STE PLAN FOR BAT INSTALLATION
LOT 6 *10639*
KINGS FOREST *Reynolds*
LIBER 20039, FOLIO 212 *Count*
PLAT NO. 25765
ELECTION DISTRICT No. 2
HOWARD COUNTY, MARYLAND
ADDRESS: 10637 REYNOLDS COURT
ELICOTT CITY, MARYLAND 21043

ESE CONSULTANTS

ENGINEERING • PLANNING • SURVEYING • ENVIRONMENTAL

ESE Consultants, Inc.
6731 Columbia Gateway Drive • Suite 120 • Columbia, MD 21046
T: 410-872-9105


DATE: 01/10/2023 SCALE: 1"=30' FILE: BAT LOT 6
CHK'D: MJB JOB NO: 4520 DRAWN: RCK

PROFESSIONAL CERTIFICATION: I HEREBY CERTIFY THAT THESE DOCUMENTS WERE PREPARED BY ME OR UNDER MY RESPONSIBLE CHARGE, AND THAT I AM A DULY LICENSED PROFESSIONAL LAND SURVEYOR UNDER THE LAWS OF THE STATE OF MARYLAND, LICENSE NO. 21328, EXPIRATION DATE 1/8/25.


LEGEND:

BRL BUILDING RESTRICTION LINE
WELL LOCATION
T.W. TOP OF WALL

SEWAGE DISPOSAL AREA
WELL BOX AREA

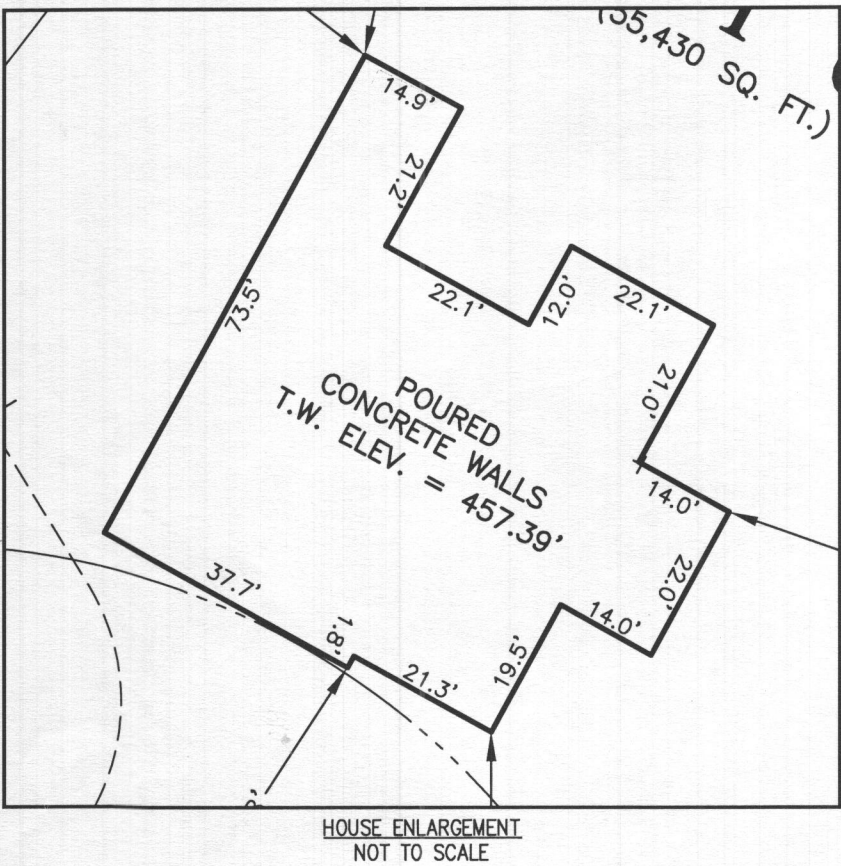

WELL NUMBER: HO-18-0183
ADDRESS: 10637 REYNOLDS COURT
ELLICOTT CITY, MD 21042
PERMIT No.: B23000187

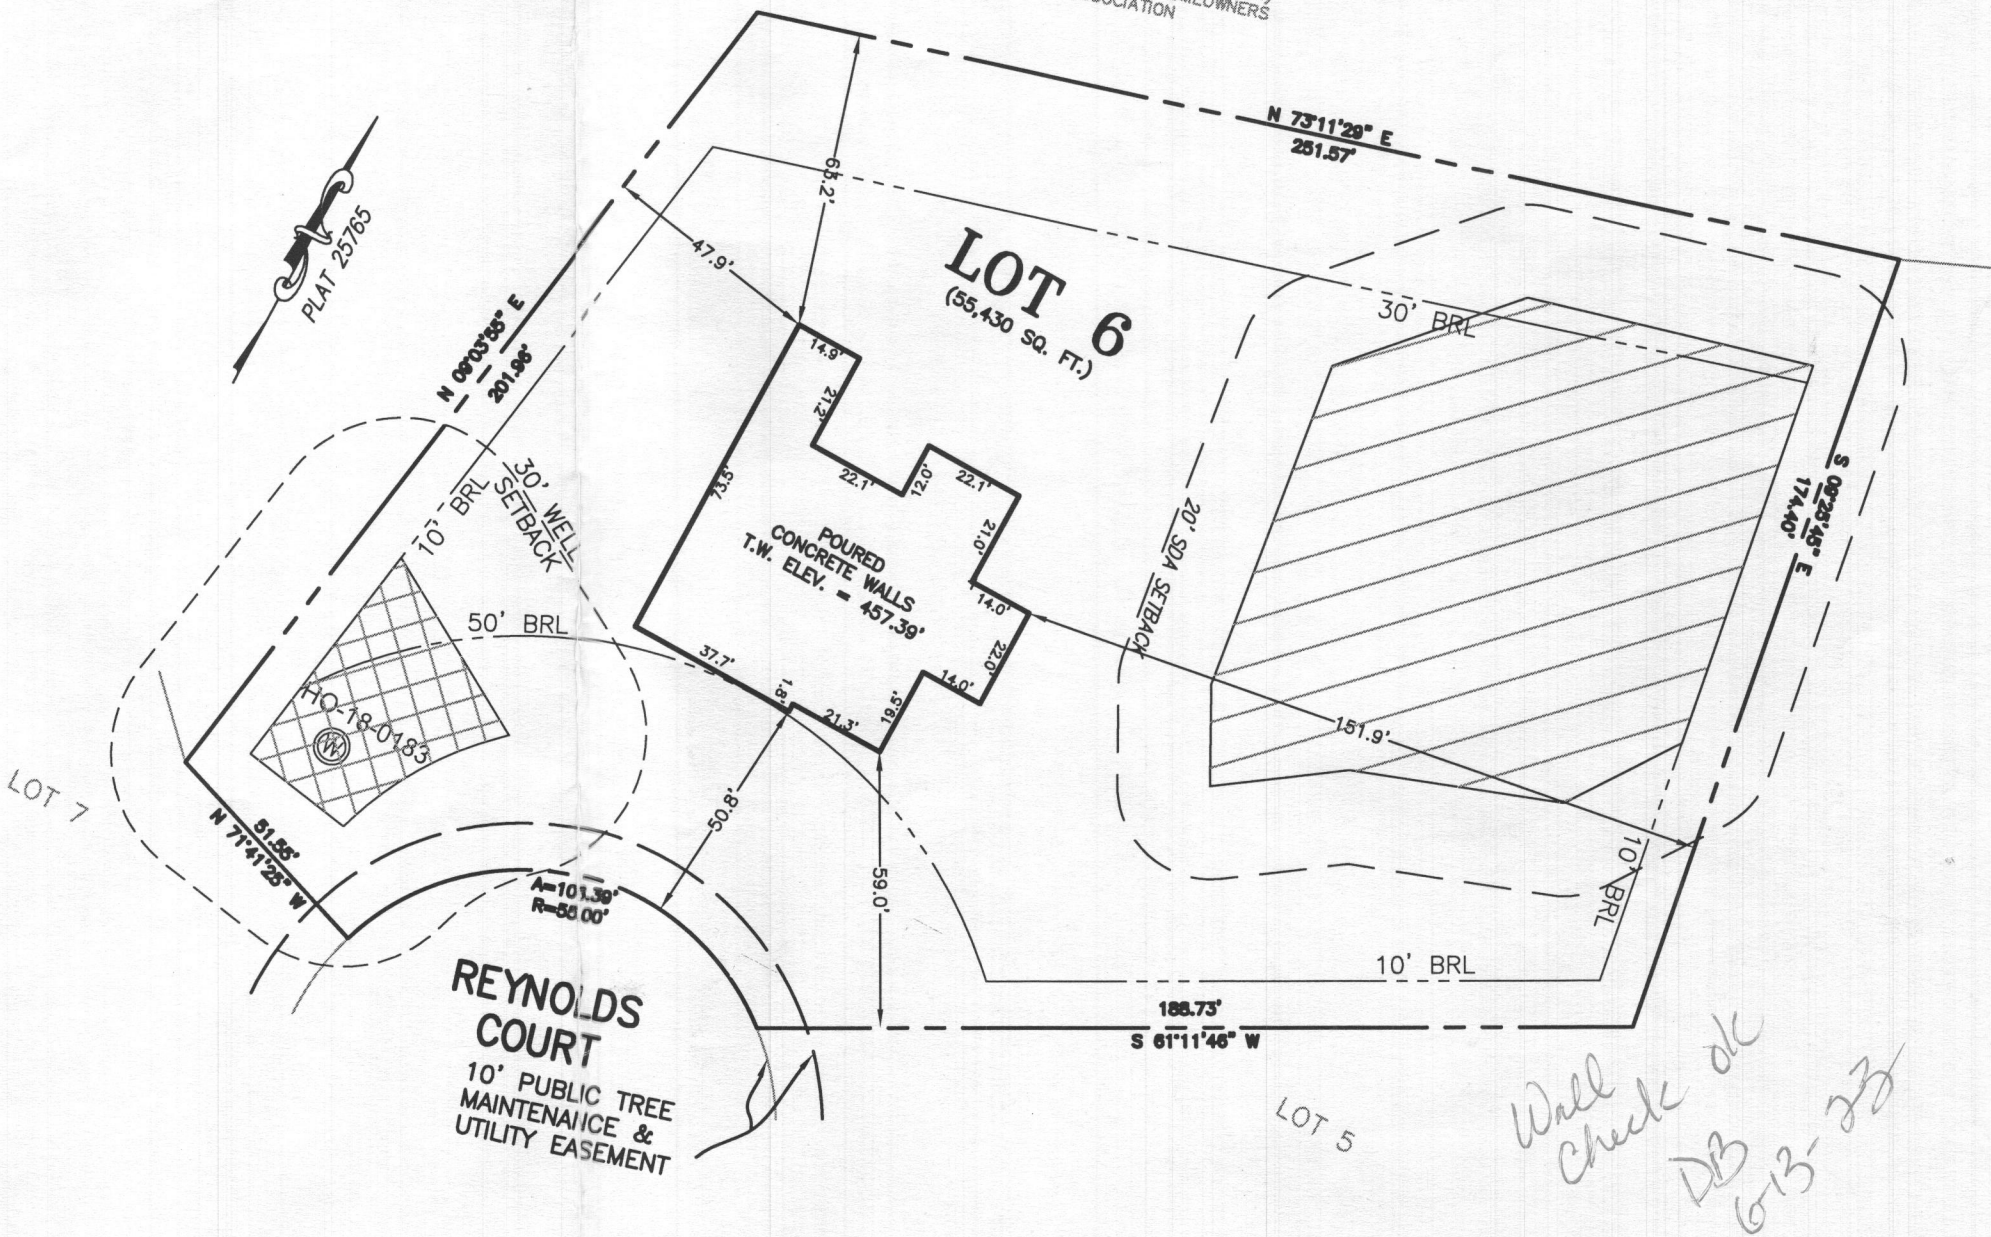

BUILDING SETBACKS (B.R.L.'s) SHOWN HEREON PER SITE DEVELOPEMENT PLAN
SETBACK DISTANCES SHOWN HEREON AS "±" HAVE AN ACCURACY OF ±0.1' FOOT.

SURVEYOR'S CERTIFICATE

THIS WALLCHECK WAS PREPARED WITHOUT THE BENEFIT OF A CURRENT TITLE REPORT. THIS PROPERTY IS SUBJECT TO ANY AND ALL EASEMENTS, RIGHT-OF-WAYS, COVENANTS, AND RESTRICTIONS, ETC. OF RECORD, SOME OR ALL OF WHICH MAY OR MAY NOT BE SHOWN AND/OR REFERENCED HEREON. BEARINGS AND DISTANCES OF THE PROPERTY BOUNDARY LINES SHOWN HEREON ARE PER AVAILABLE RECORDS AND HAVE NOT BEEN FIELD VERIFIED.
THIS IS NOT A "LOCATION DRAWING" AND IS NOT TO BE USED FOR SETTLEMENT PURPOSES.

SIGNATURE: MICHAEL JOE BOYCE 21328 04/28/23
MD. LIC NO. DATE

WALLCHECK
LOT 6
KINGS FOREST
LIBER 20039, FOLIO 212
PLAT NO. 25765
2nd ELECTION DISTRICT
HOWARD COUNTY, MARYLAND

ESE CONSULTANTS

ENGINEERING • PLANNING • SURVEYING • ENVIRONMENTAL

ESE Consultants, Inc.
6731 Columbia Gateway Drive • Suite 120 • Columbia, MD 21046
T: 410-872-9105

DATE: 04/28/2023 SCALE: 1"= 40' FILE: WC LOT 6
CHK'D: M.J.B. JOB NO: 3502 DRAWN: V.X.P.

