


List of Drawings

- | | |
|----|---------------------------------------|
| A1 | Existing / Demolition Floor Plans |
| A2 | Existing / Demolition Elevation Plans |
| A3 | Floor Plans |
| A4 | Elevation Plans |
| A5 | Elevation Plans |
| S1 | Foundation Plan |
| S2 | Elevation Cross Section Plans |
| S3 | Framing / Floor / Roof Framing Plans |

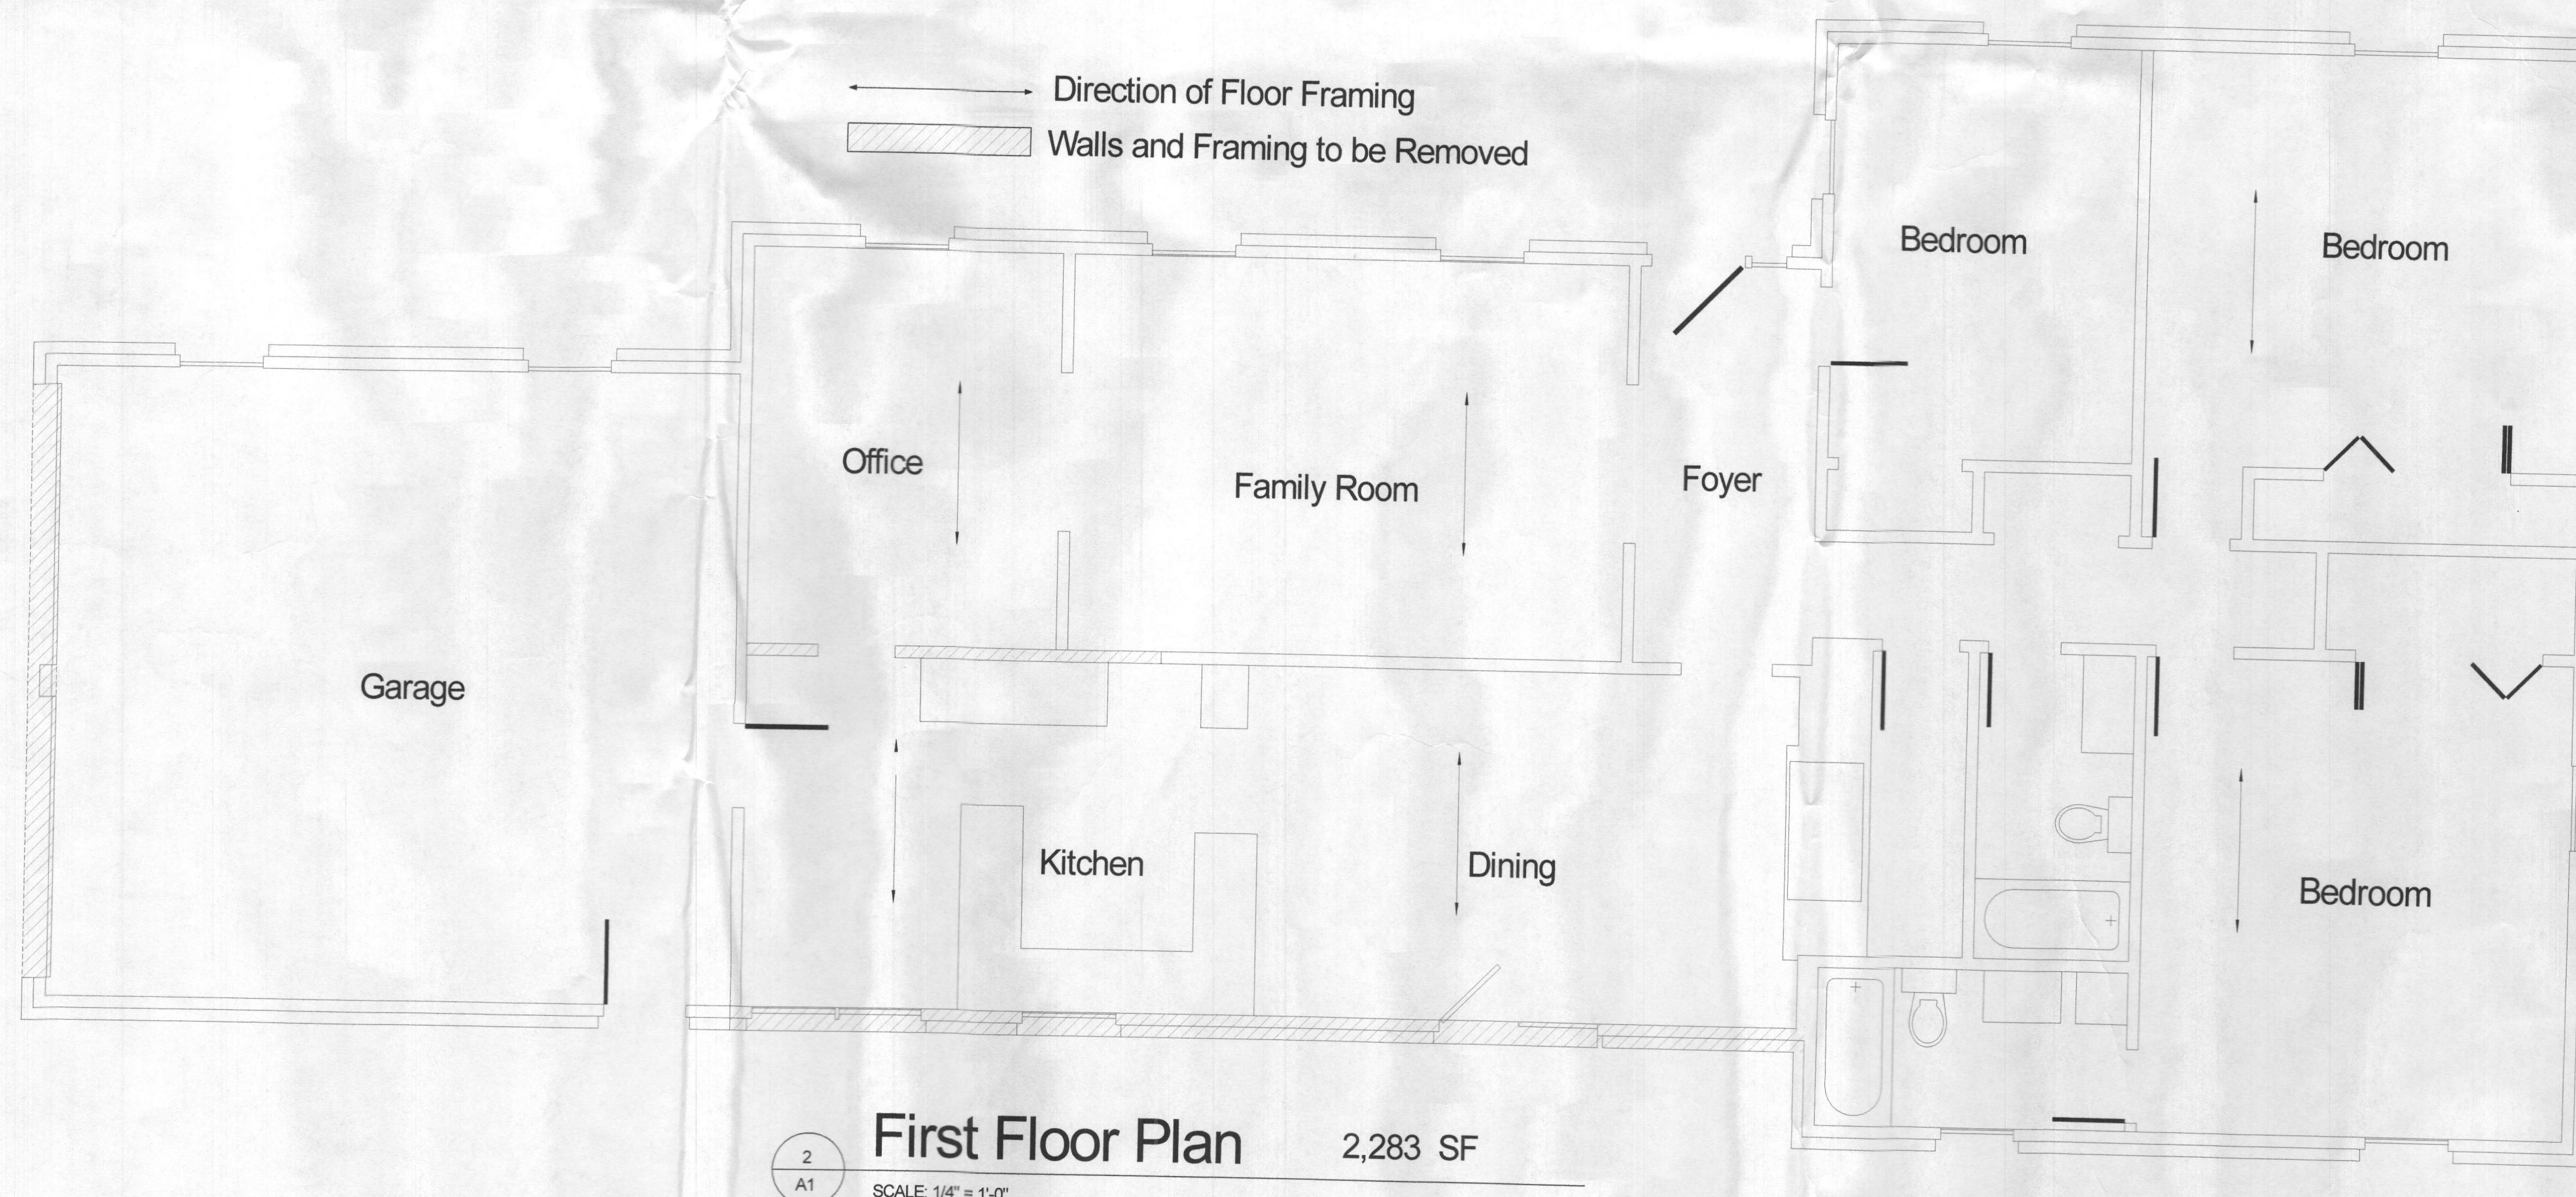


MAGUIRE BUILDING & REMODELING, INC.
6701 Surrey Lane, MD. 21029 301 520-7251

Addition
Van Buren / Maguire
12010 Simpson Road, Clarksville MD 21029

Existing / Demolition Floor Plan

Scale: 1/4" = 1'-0" Unless Otherwise Noted


A1

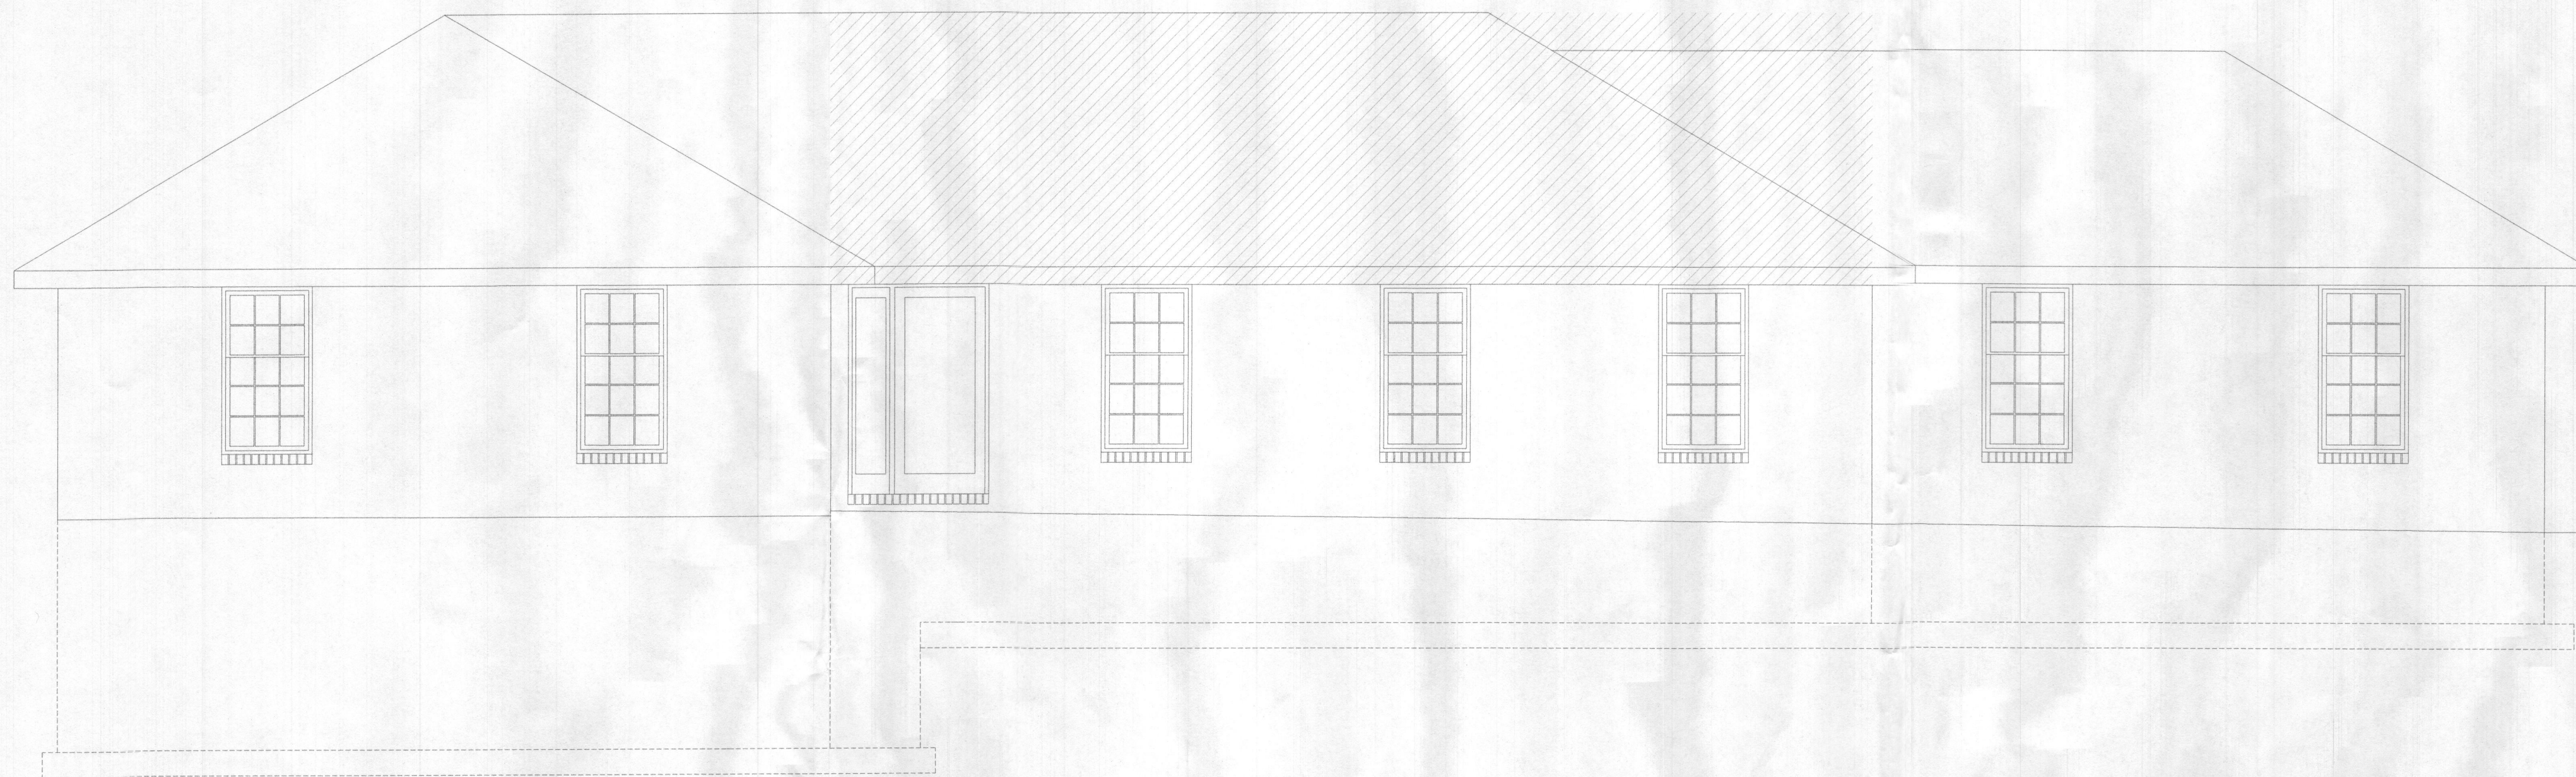


1
A2

Existing South Elevation

SCALE: 1/4" = 1'-0"

 

Walls and Framing to be Removed

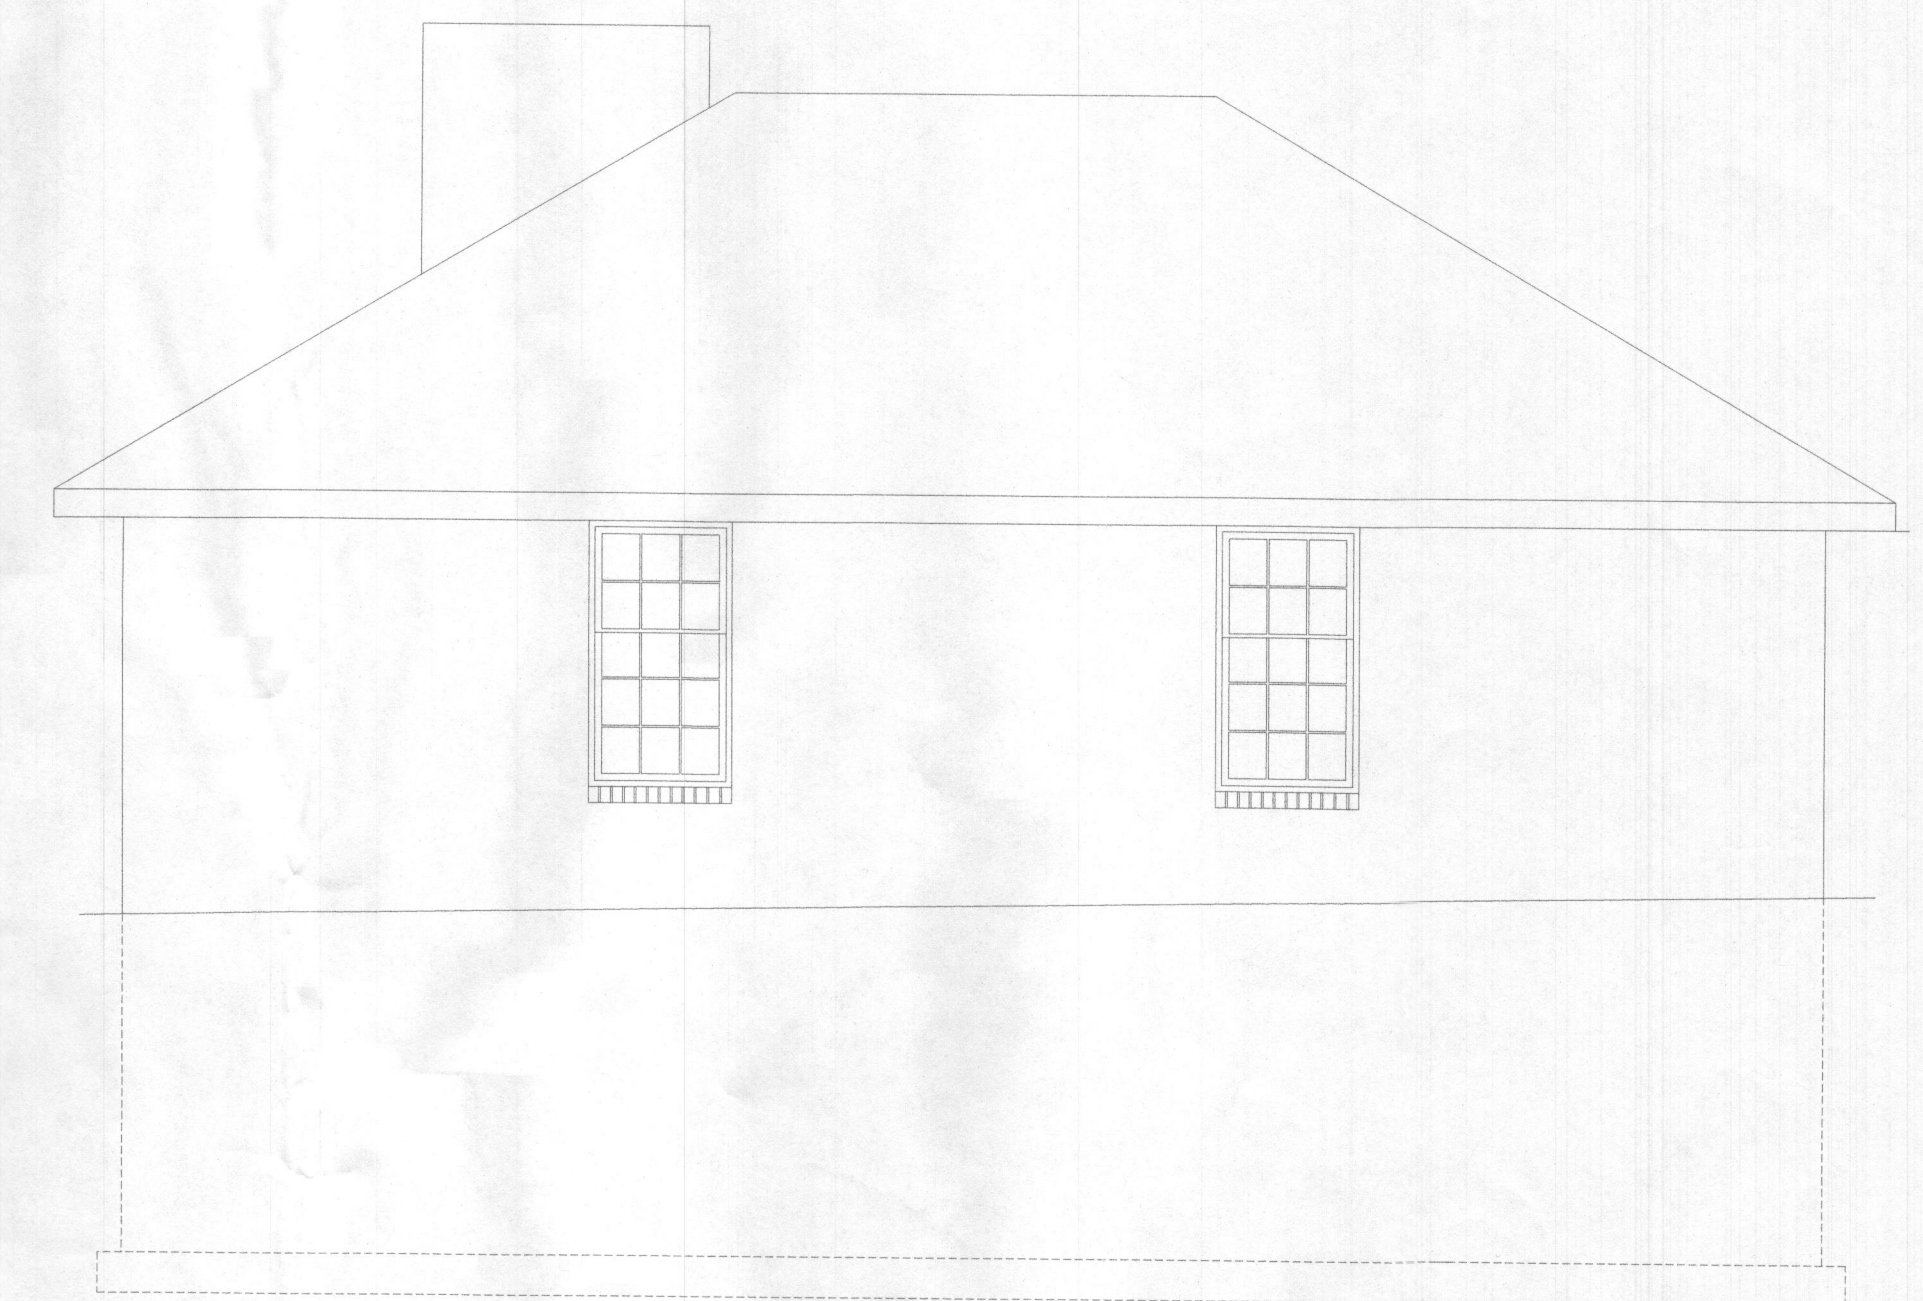

2
A2

Existing West Elevation


SCALE: 1/4" = 1'-0"



3
A2

Existing North Elevation

SCALE: 1/4" = 1'-0"

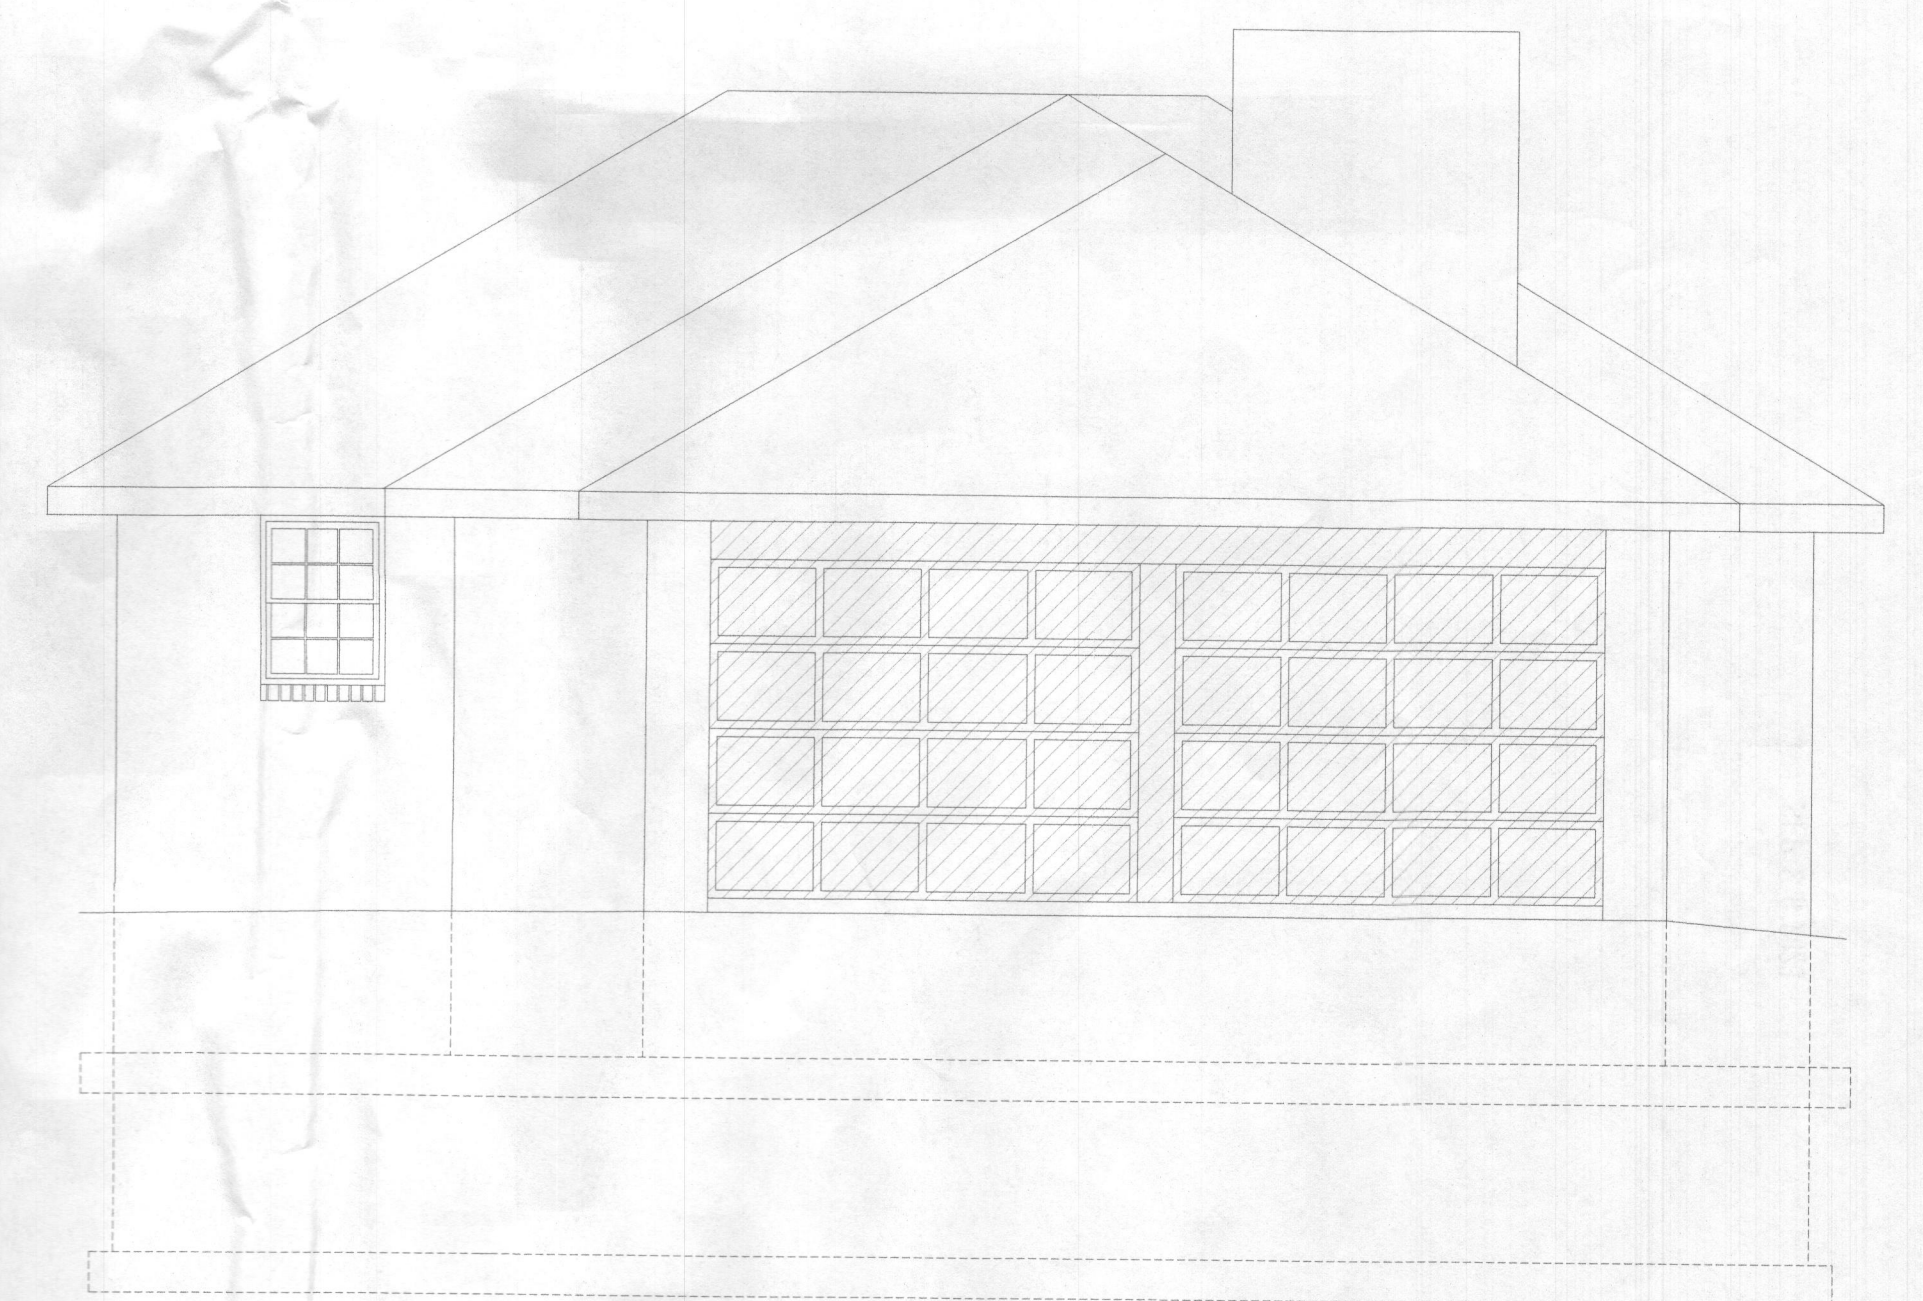

4
A2

Existing East Elevation


SCALE: 1/4" = 1'-0"

MAGUIRE BUILDING & REMODELING, INC.
6701 Surrey Lane, MD. 21029 301 520-7251

Addition
Van Buren / Maguire
12010 Simpson Road, Clarksville MD 21029

Existing Elevations/Demo
Scale: 1/4" = 1'-0" Unless Otherwise Noted


A2

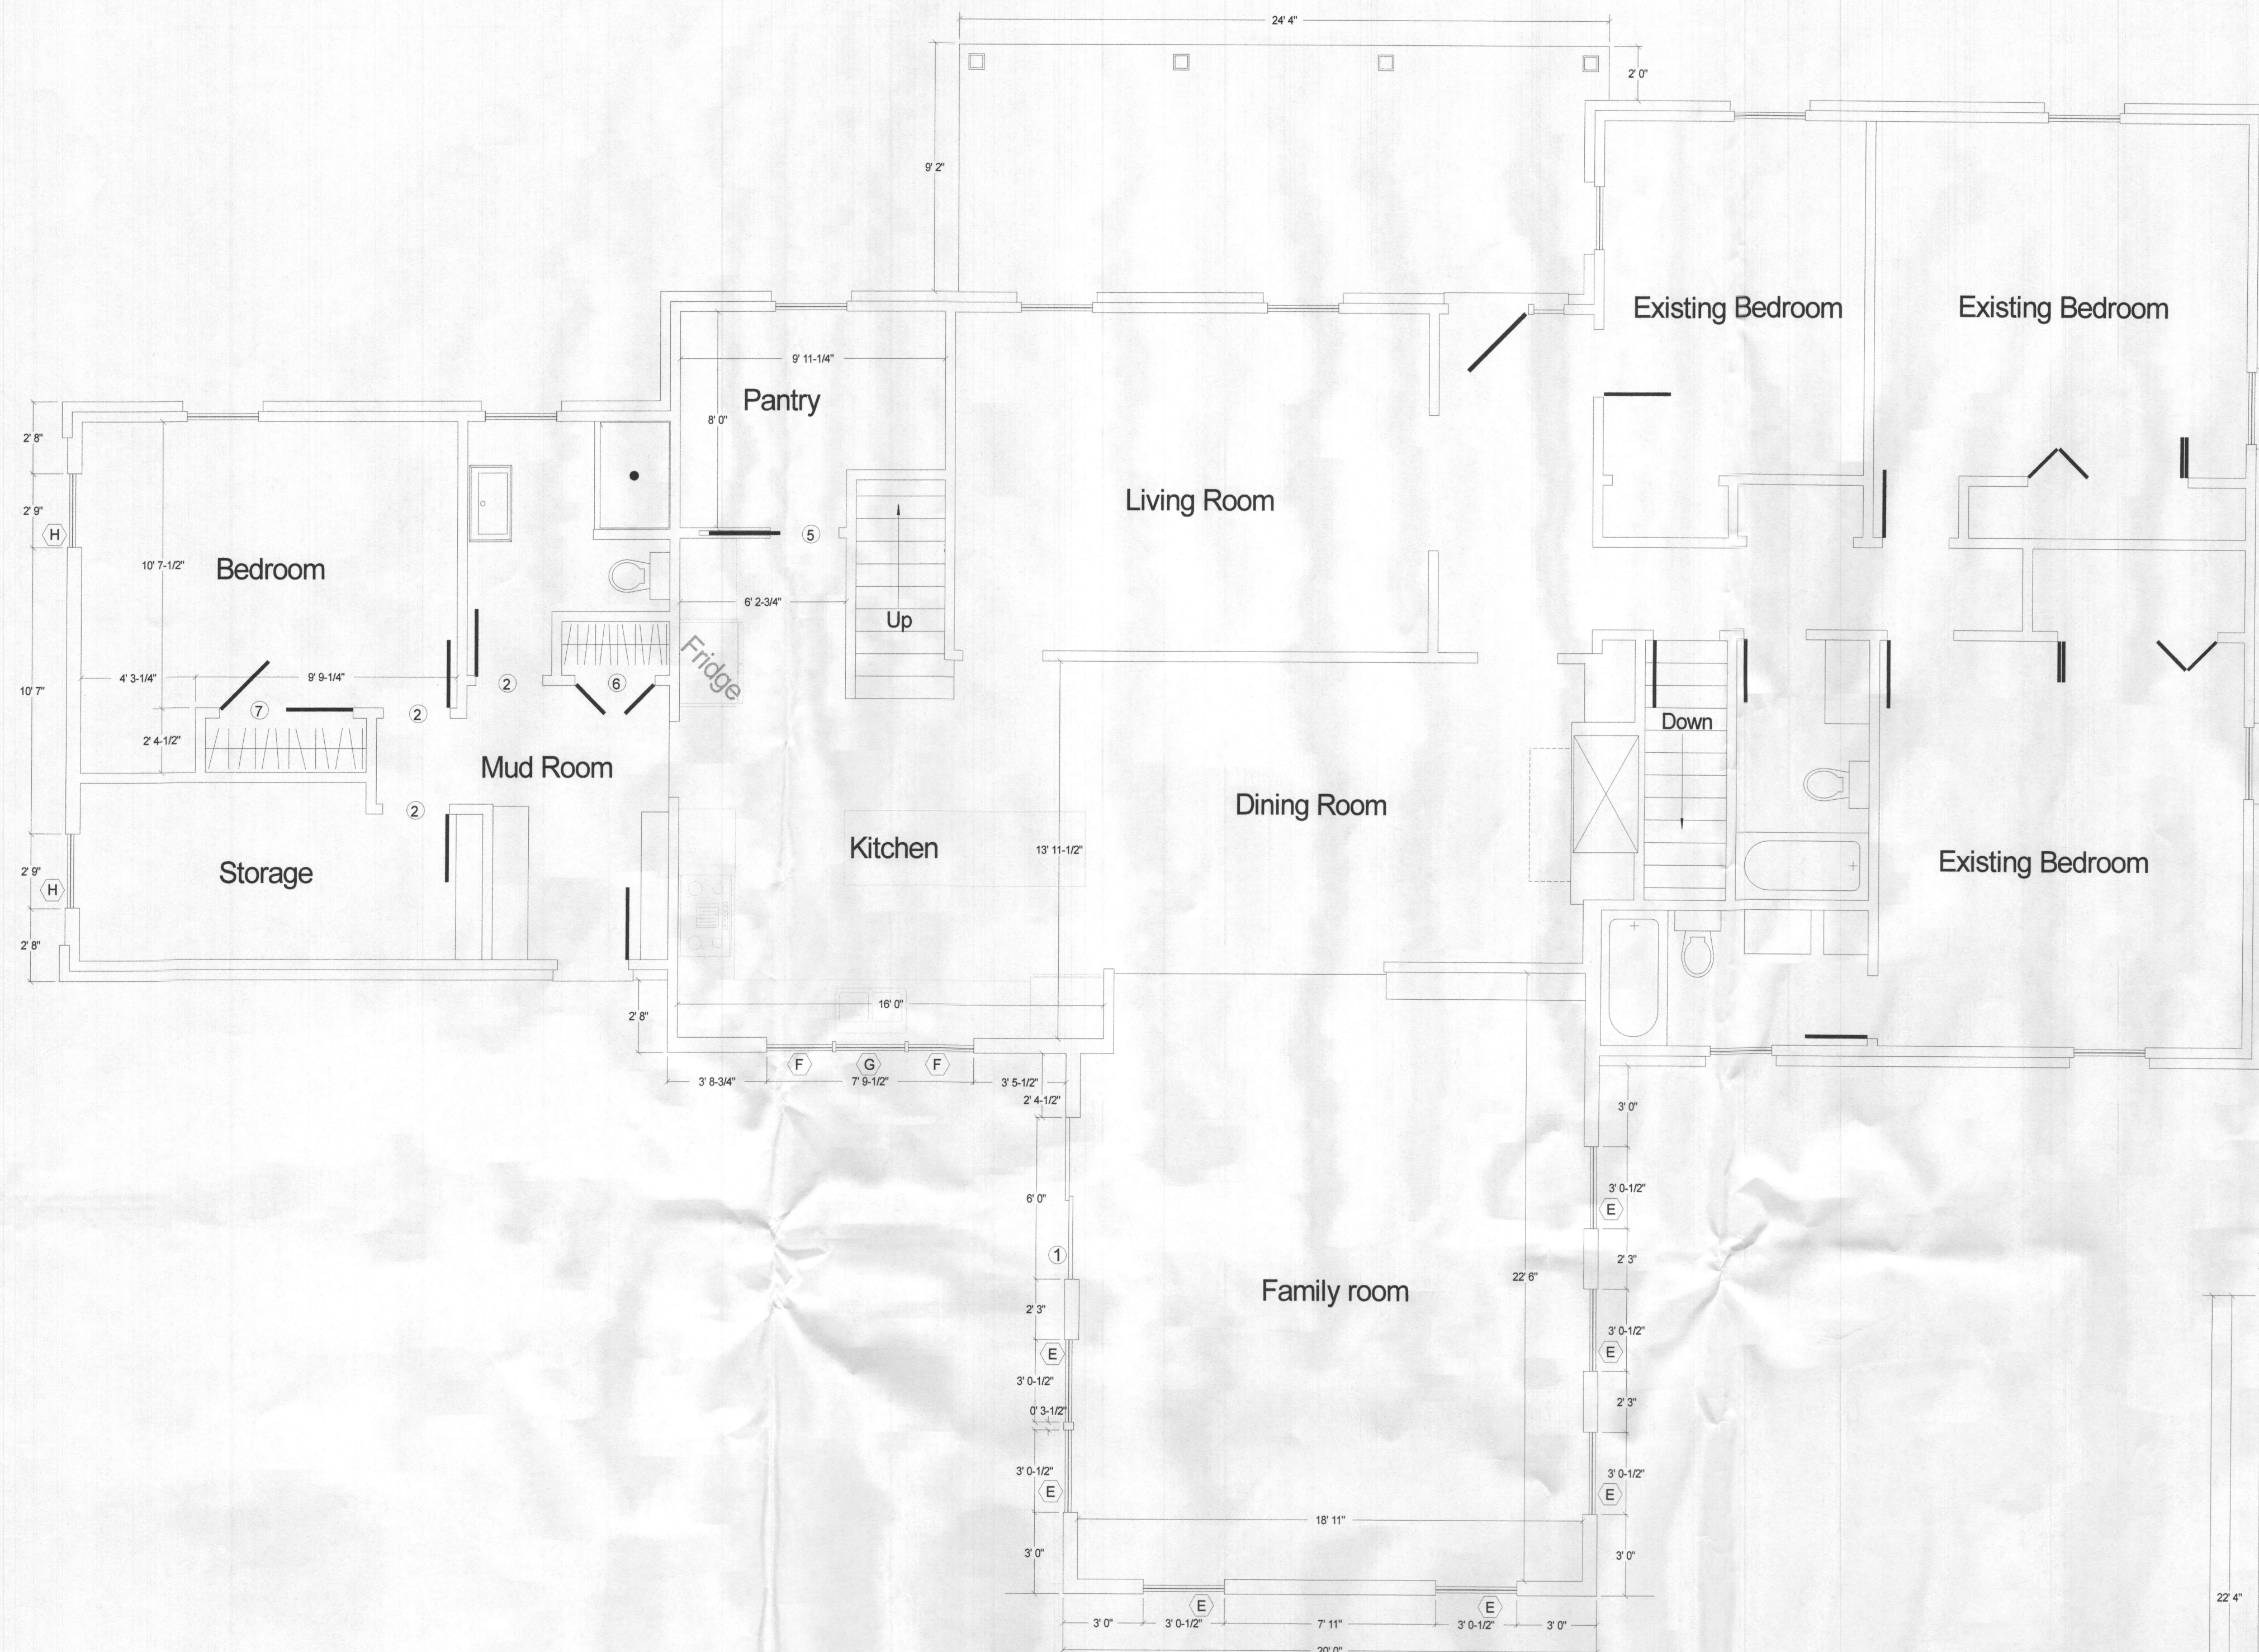

1
A3
First Floor Plan 2,775 GSF
SCALE: 1/4" = 1'-0"

WINDOW SCHEDULE								
MARK	A	B	C	D	E	F	G	H
WIDTH (R.O.)	2'-10 1/2"	2'-9"	2'-9"	2'-9"	3'-0 1/2"	2'-6 1/2"	2'-8 1/2"	2'-9"
HEIGHT (R.O.)	4'-8 1/4"	4'-7 5/8"	2'-11 5/8"	2'-11 5/8"	5'-8 1/4"	4'-0 1/4"	4'-0 1/4"	3'-11 5/8"
TYPE	DOUBLE-HUNG	CASEMENT EGRESS	AWNING	AWNING	DOUBLE-HUNG	DOUBLE-HUNG	DOUBLE-HUNG	CASEMENT EGRESS
MODEL/LINE #	MARVIN ELCH3466	MARVIN ELCA3365 EGRESS	MARVIN ELAWA3335 TEMPERED	MARVIN ELAWA3335	MARVIN ELCH3688	MARVIN ELCH3048	MARVIN ELCH3248	ELCA3347 EGRESS
SHGC Value	0.28	0.27	0.27	0.27	0.28	0.28	0.28	0.27
U-Value	0.28	0.27	0.27	0.27	0.28	0.28	0.28	0.27
NOTES								

DOOR SCHEDULE							
MARK	1	2	3	4	5	6	7
WIDTH (R.O.)	6'-0"	2'-6"	2'-8"	2'-6"	2'-8"	3'-0"	5'-0"
HEIGHT (R.O.)	6'-10 1/2"	6'-8"	6'-8"	6'-8"	6'-8"	6'-8"	6'-8"
TYPE	SLIDING FRENCH DOOR	SINGLE HINGED	SINGLE HINGED	SINGLE POCKET	SINGLE POCKET	DOUBLE HINGED	DOUBLE HINGED
MODEL/LINE #	MARVIN ELSD6070	INTERIOR HOLLOW CORE	INTERIOR HOLLOW CORE	INTERIOR HOLLOW CORE	INTERIOR HOLLOW CORE	INTERIOR HOLLOW CORE	INTERIOR HOLLOW CORE
SHGC Value	0.28	N/A	N/A	N/A	N/A	N/A	N/A
U-Value	0.28	N/A	N/A	N/A	N/A	N/A	N/A
NOTES							

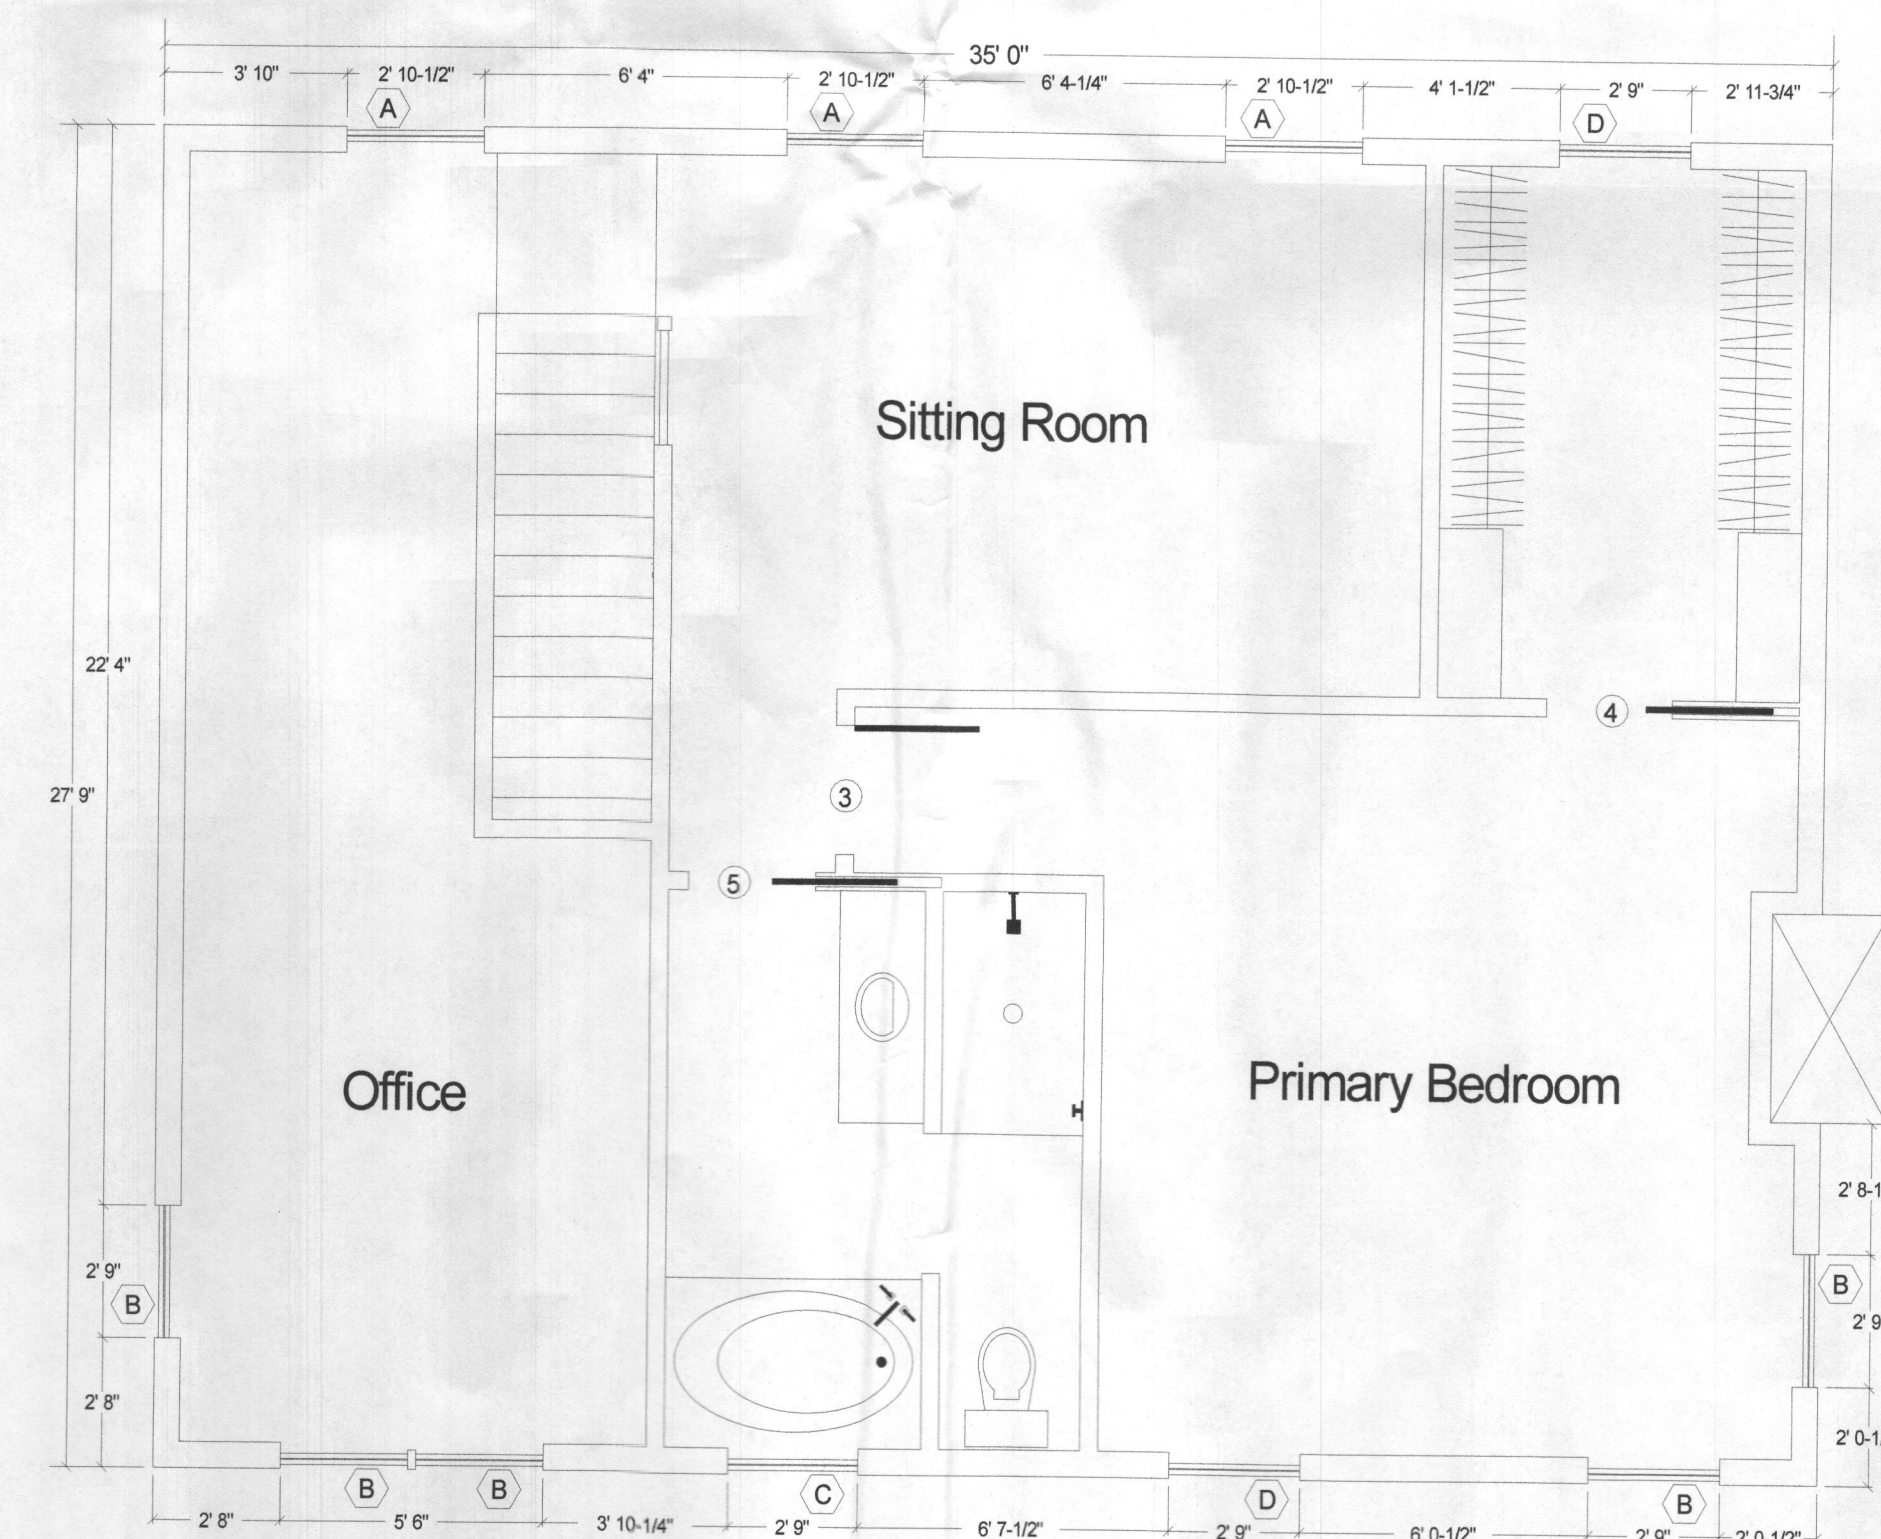

2
A3
Second Floor Plan 966 GSF
SCALE: 1/4" = 1'-0"



1
A4
South Elevation
SCALE: 1/4" = 1'-0"




2
A4
East Elevation
SCALE: 1/4" = 1'-0"

WINDOW SCHEDULE

MARK	A	B	C	D	E	F	G	H
WIDTH (R.O.)	2'-10 1/2"	2'-9"	2'-9"	2'-9"	3'-0 1/2"	2'-6 1/2"	2'-8 1/2"	2'-9"
HEIGHT (R.O.)	4'-8 1/4"	4'-7 5/8"	2'-11 5/8"	2'-11 5/8"	5'-8 1/4"	4'-0 1/4"	4'-0 1/4"	3'-11 5/8"
TYPE	DOUBLE-HUNG	CASEMENT EGRESS	AWNING	AWNING	DOUBLE-HUNG	DOUBLE-HUNG	DOUBLE-HUNG	CASEMENT EGRESS
MODEL/LINE #	MARVIN ELDH456	MARVIN ELCA3355 EGRESS	MARVIN ELAWN3335 TEMPERED	MARVIN ELAWN3335	MARVIN ELDH3668	MARVIN ELDH3048	MARVIN ELDH3248	ELCA3347 EGRESS
SHGC Value	0.28	0.27	0.27	0.27	0.28	0.28	0.28	0.27
U-Value	0.28	0.27	0.27	0.27	0.28	0.28	0.28	0.27
NOTES								

DOOR SCHEDULE

MARK	1	2	3	4	5	6	7
WIDTH (R.O.)	6'-0"	2'-6"	2'-9"	2'-6"	2'-6"	3'-0"	5'-0"
HEIGHT (R.O.)	6'-10 1/2"	6'-8"	6'-8"	6'-8"	6'-8"	6'-8"	6'-8"
TYPE	SLIDING FRENCH DOOR	SINGLE HINGED	SINGLE HINGED	SINGLE POCKET	SINGLE POCKET	DOUBLE HINGED	DOUBLE HINGED
MODEL/LINE #	MARVIN ELSP0670	INTERIOR HOLLOW CORE	INTERIOR HOLLOW CORE	INTERIOR HOLLOW CORE	INTERIOR HOLLOW CORE	INTERIOR HOLLOW CORE	INTERIOR HOLLOW CORE
SHGC Value	0.28	N/A	N/A	N/A	N/A	N/A	N/A
U-Value	0.28	N/A	N/A	N/A	N/A	N/A	N/A
NOTES							

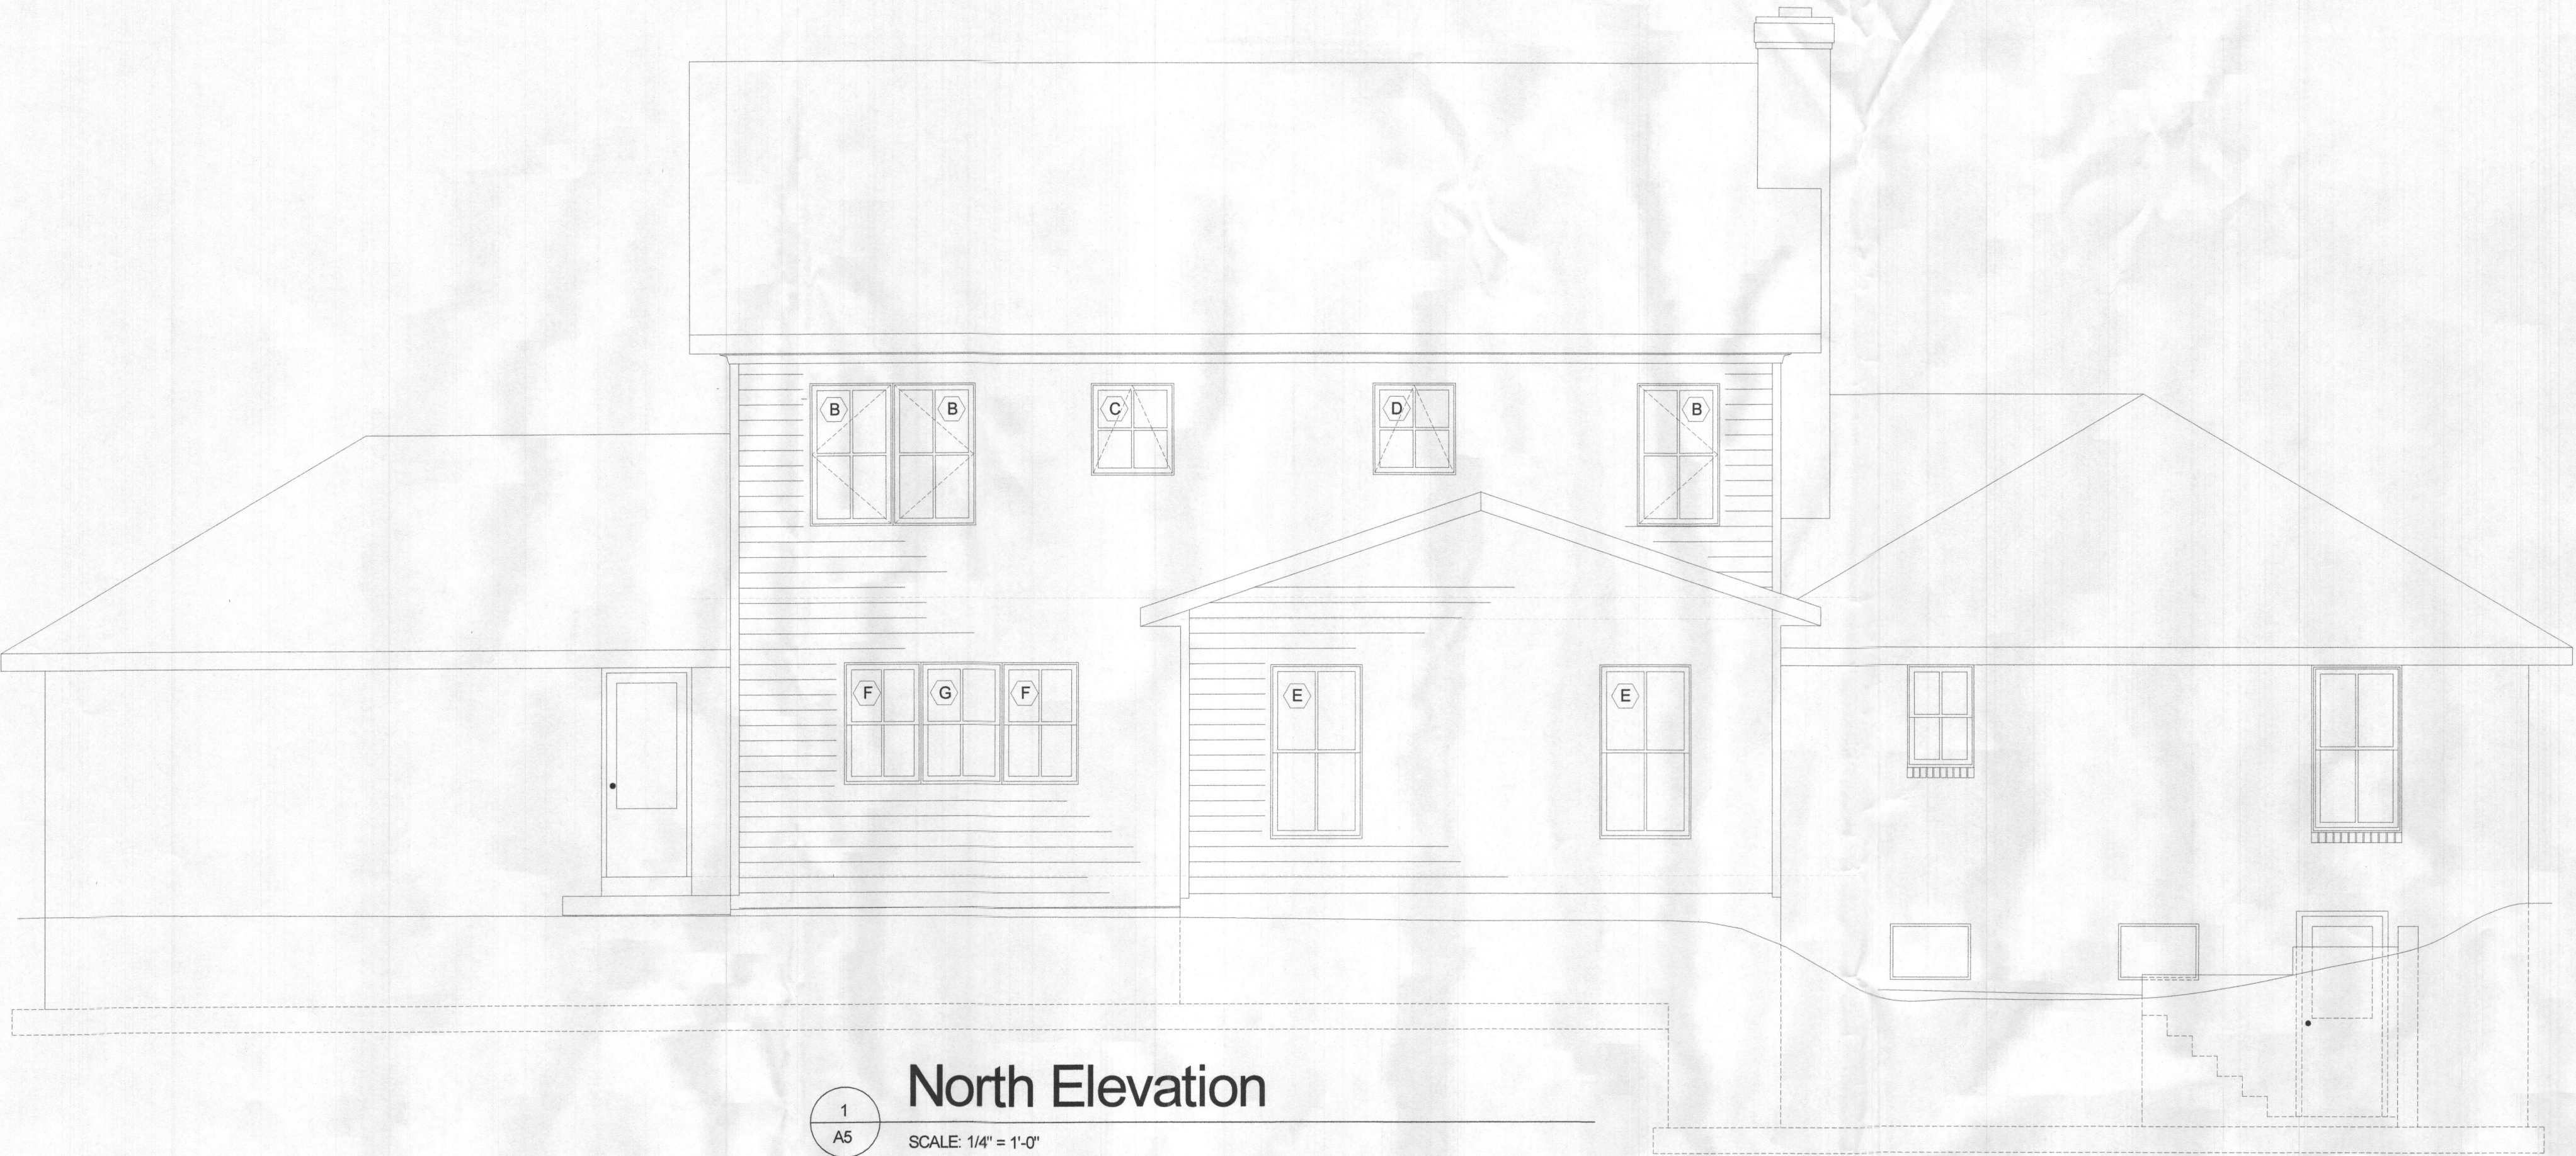


1
A5
North Elevation
SCALE: 1/4" = 1'-0"



2
A5
West Elevation
SCALE: 1/4" = 1'-0"


WINDOW SCHEDULE								
MARK	A	B	C	D	E	F	G	H
WIDTH (R.O.)	2'-10 1/2"	2'-9"	2'-9"	2'-9"	3'-0 1/2"	2'-6 1/2"	2'-8 1/2"	2'-9"
HEIGHT (R.O.)	4'-8 1/4"	4'-7 5/8"	2'-11 5/8"	2'-11 5/8"	5'-8 1/4"	4'-0 1/4"	4'-0 1/4"	3'-11 5/8"
TYPE	DOUBLE-HUNG	CASEMENT EGRESS	AWNING	AWNING	DOUBLE-HUNG	DOUBLE-HUNG	DOUBLE-HUNG	CASEMENT EGRESS
MODEL/ LINE #	MARVIN ELDH6495	MARVIN ELCA3385 EGRESS	MARVIN ELAWN3335 TEMPERED	MARVIN ELAWN3335	MARVIN ELDH6665	MARVIN ELDH6048	MARVIN ELDH6248	ELCA3347 EGRESS
SHGC Value	0.28	0.27	0.27	0.27	0.28	0.28	0.28	0.27
U-Value	0.28	0.27	0.27	0.27	0.28	0.28	0.28	0.27
NOTES								

DOOR SCHEDULE							
MARK	1	2	3	4	5	6	7
WIDTH (R.O.)	6'-0"	2'-6"	2'-8"	2'-6"	2'-8"	3'-0"	5'-0"
HEIGHT (R.O.)	6'-10 1/2"	6'-8"	6'-8"	6'-8"	6'-8"	6'-8"	6'-8"
TYPE	SLIDING FRENCH DOOR	SINGLE HINGED	SINGLE HINGED	SINGLE POCKET	SINGLE POCKET	DOUBLE HINGED	DOUBLE HINGED
MODEL/ LINE #	MARVIN ELSPD6070	INTERIOR HOLLOW CORE	INTERIOR HOLLOW CORE	INTERIOR HOLLOW CORE	INTERIOR HOLLOW CORE	INTERIOR HOLLOW CORE	INTERIOR HOLLOW CORE
SHGC Value	0.28	N/A	N/A	N/A	N/A	N/A	N/A
U-Value	0.28	N/A	N/A	N/A	N/A	N/A	N/A
NOTES							

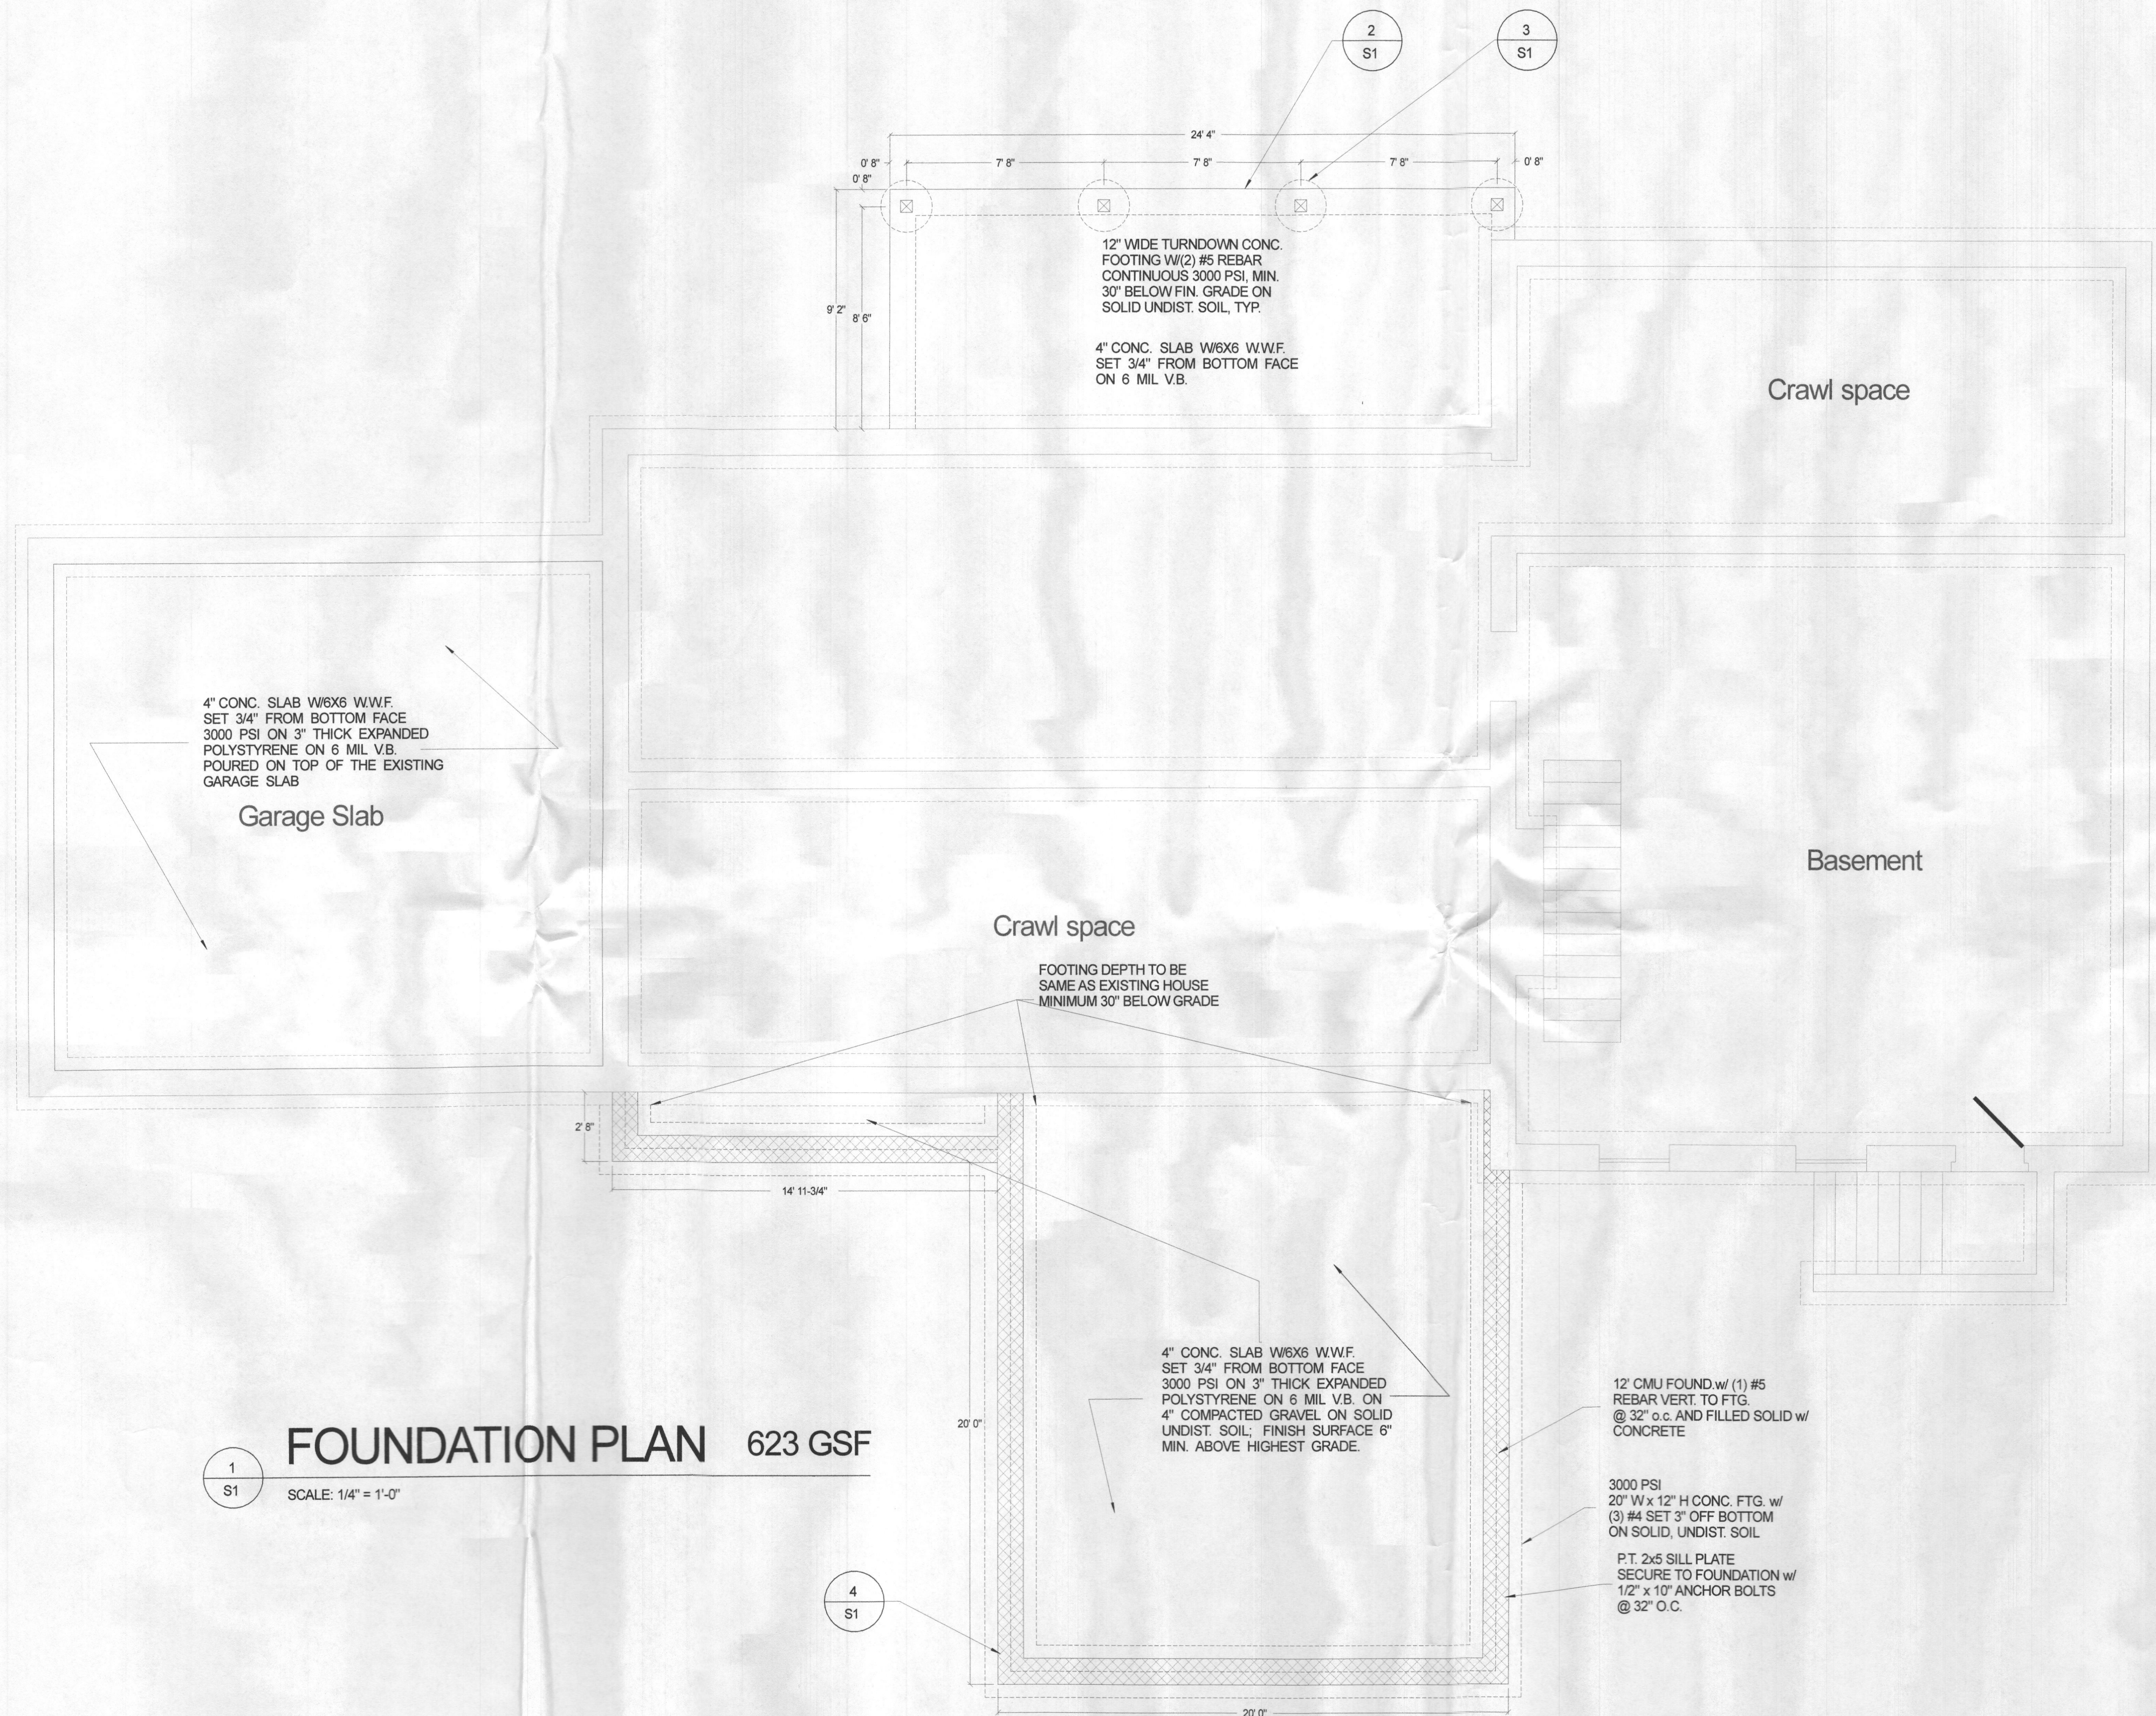


FOUNDATION PLAN 623 GSF

SCALE: 1/4" = 1'-0"

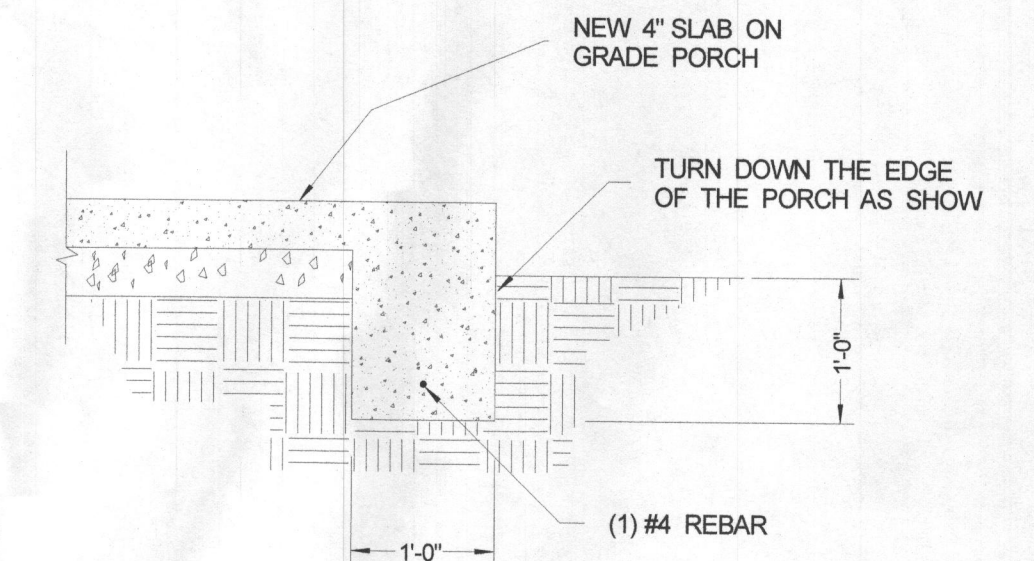


TURNDOWN SLAB DETAIL

SCALE: 3/4" = 1'-0"

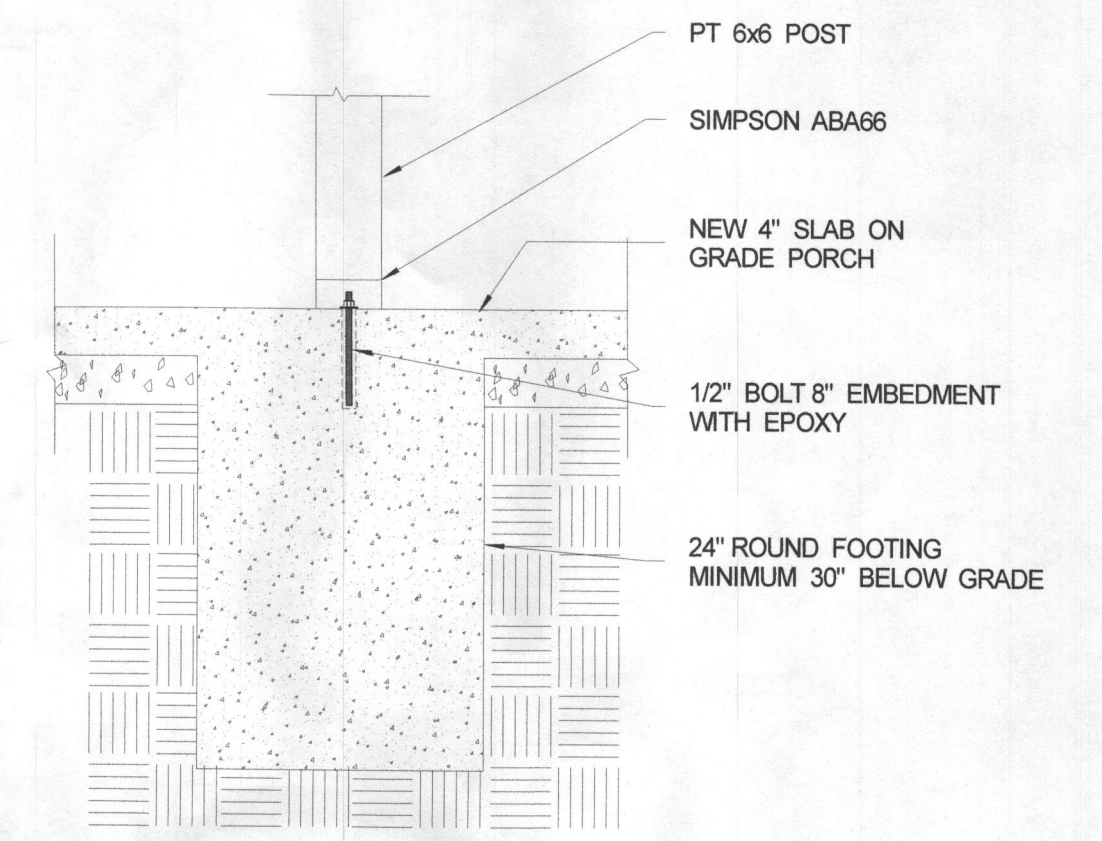

POST TO FOOTING DETAIL

SCALE: 3/4" = 1'-0"

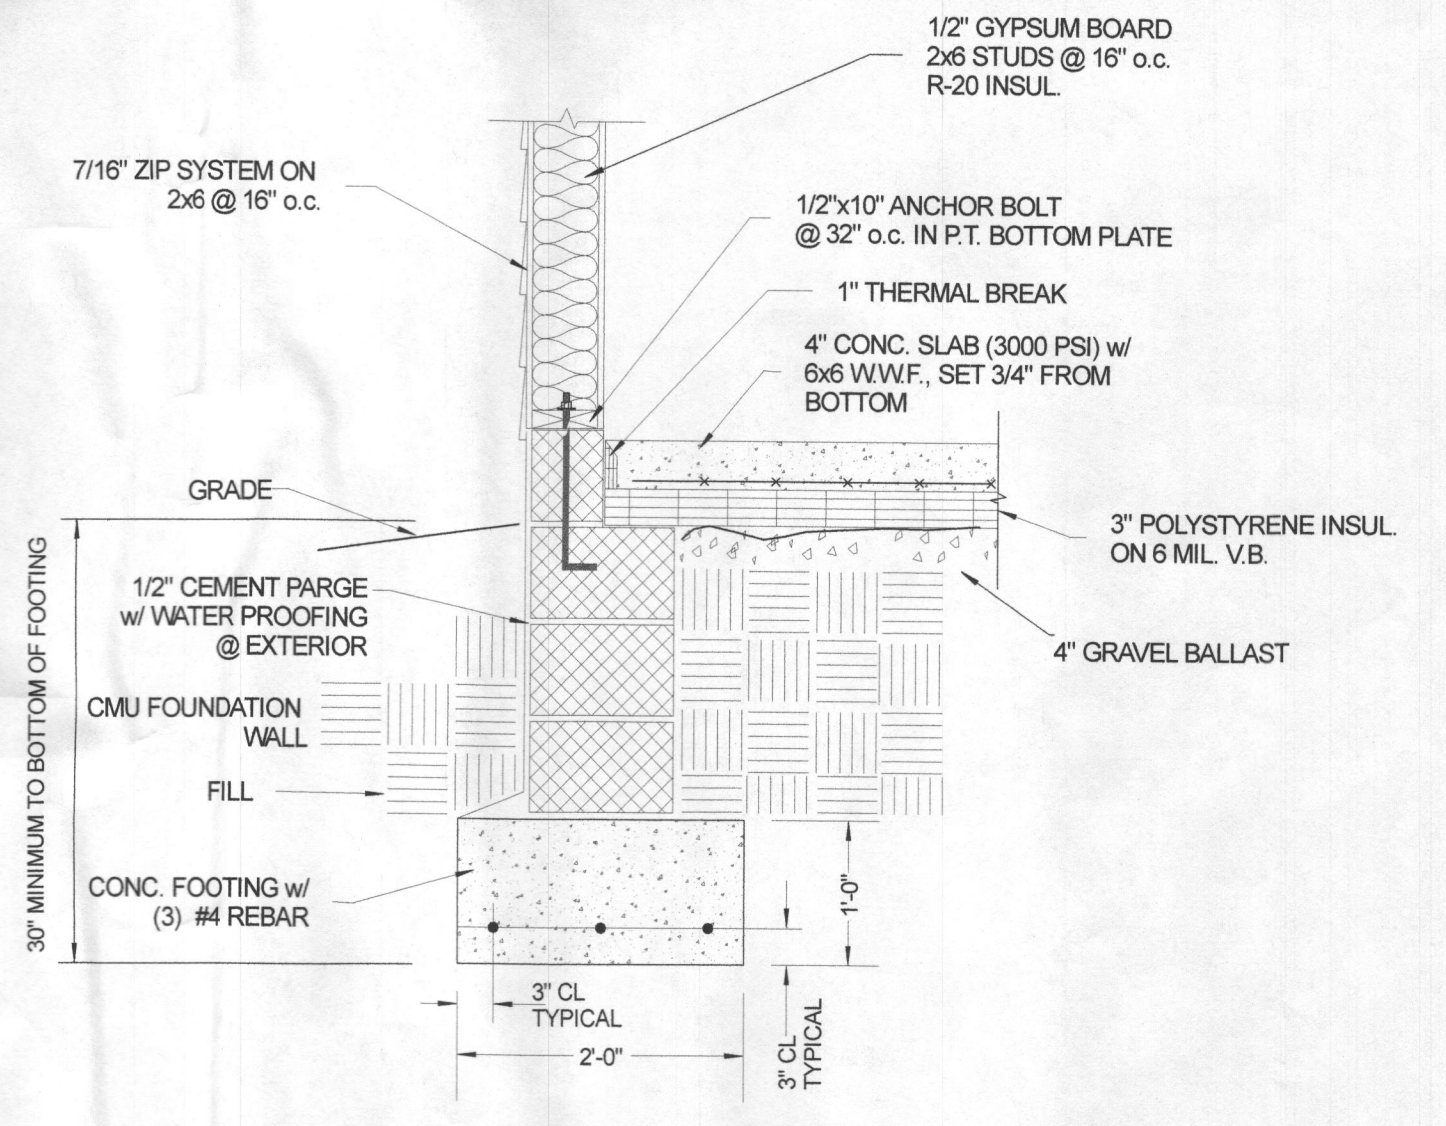

FOUNDATION DETAIL

SCALE: 3/4" = 1'-0"