

THIS STRUCTURE TO BE BUILT IN STRICT COMPLIANCE WITH GOVERNING CODES—THAT OF CITY, COUNTY, STATE, NATIONAL.

CALCULATED DIMENSIONS TAKE PRECEDENCE OVER SCALED LENGTHS ON DRAWINGS.

DIMENSIONS ON PLAN ARE FOR ROUGH FRAMING—FINISHED ROOM SIZES WILL BE 1" LESS THAN THE INDICATED LENGTHS WIDTHS.

DIMENSIONS MAY VARY ON ROOM SIZES DUE TO CODE COMPLIANCE, APPLIANCE CLEARANCES, & FRAMING VARIATIONS.


STRUCTURAL & FRAMING MEMBERS ARE BASED ON LUMBER SPECIES THAT SATISFY THE SPAN INDICATED.

STRUCTURAL MEMBERS NOT INDICATED TO BE SIZED BY THE CONTRACTOR.


THESE PLANS APPROVED THIS DATE _____

OWNER _____

BUILDER _____

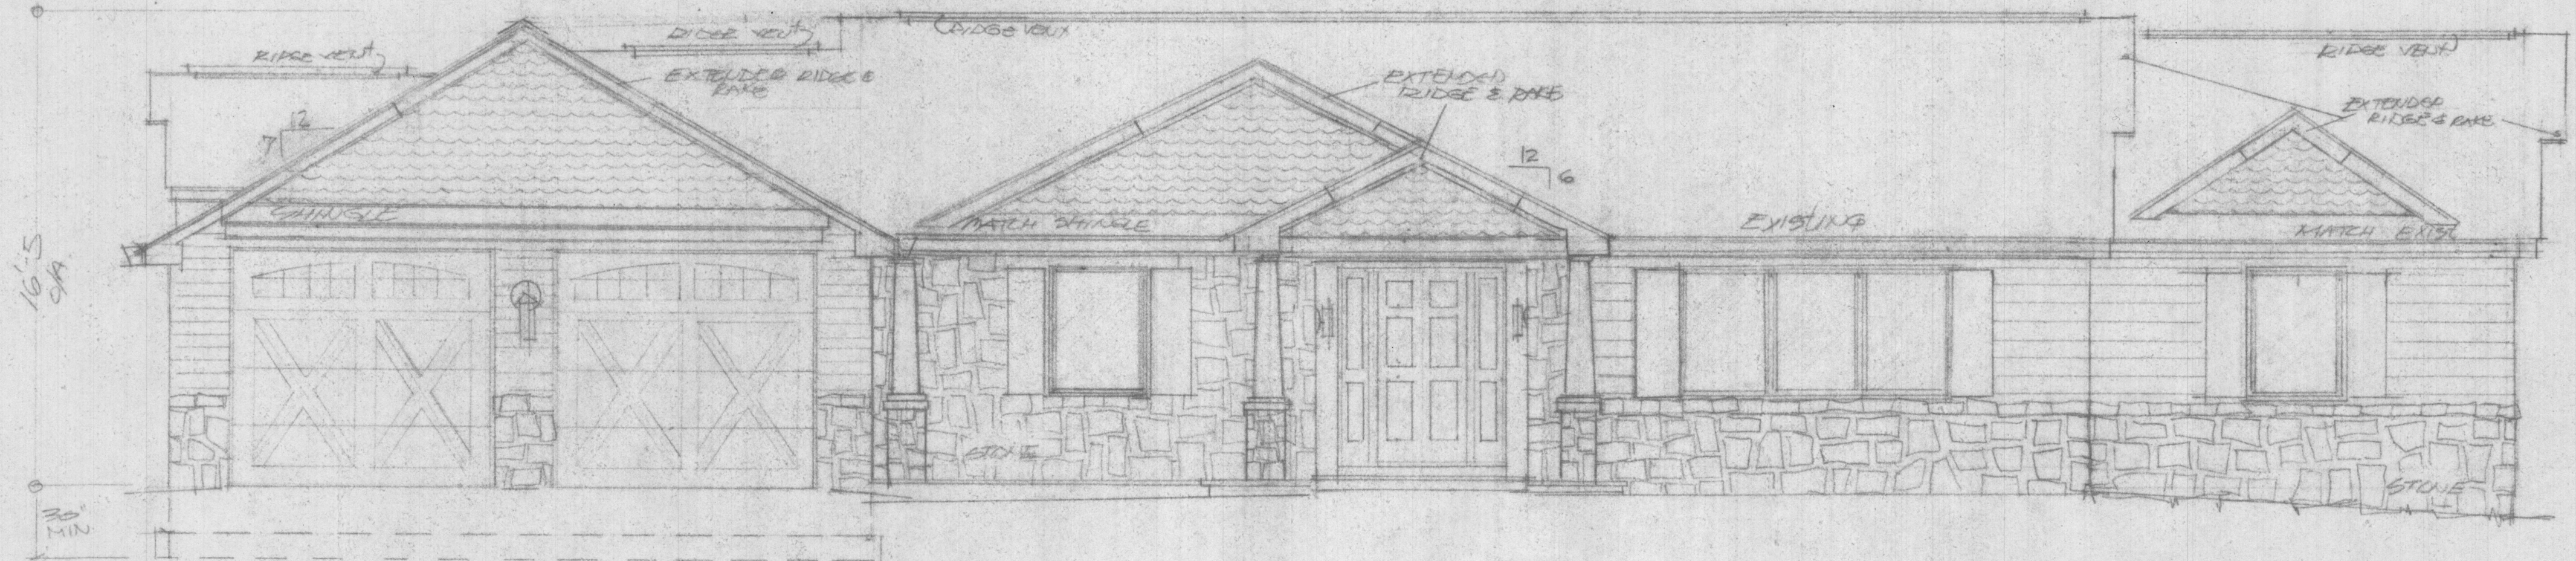

FRONT ELEVATION 1/4"=1'-0"

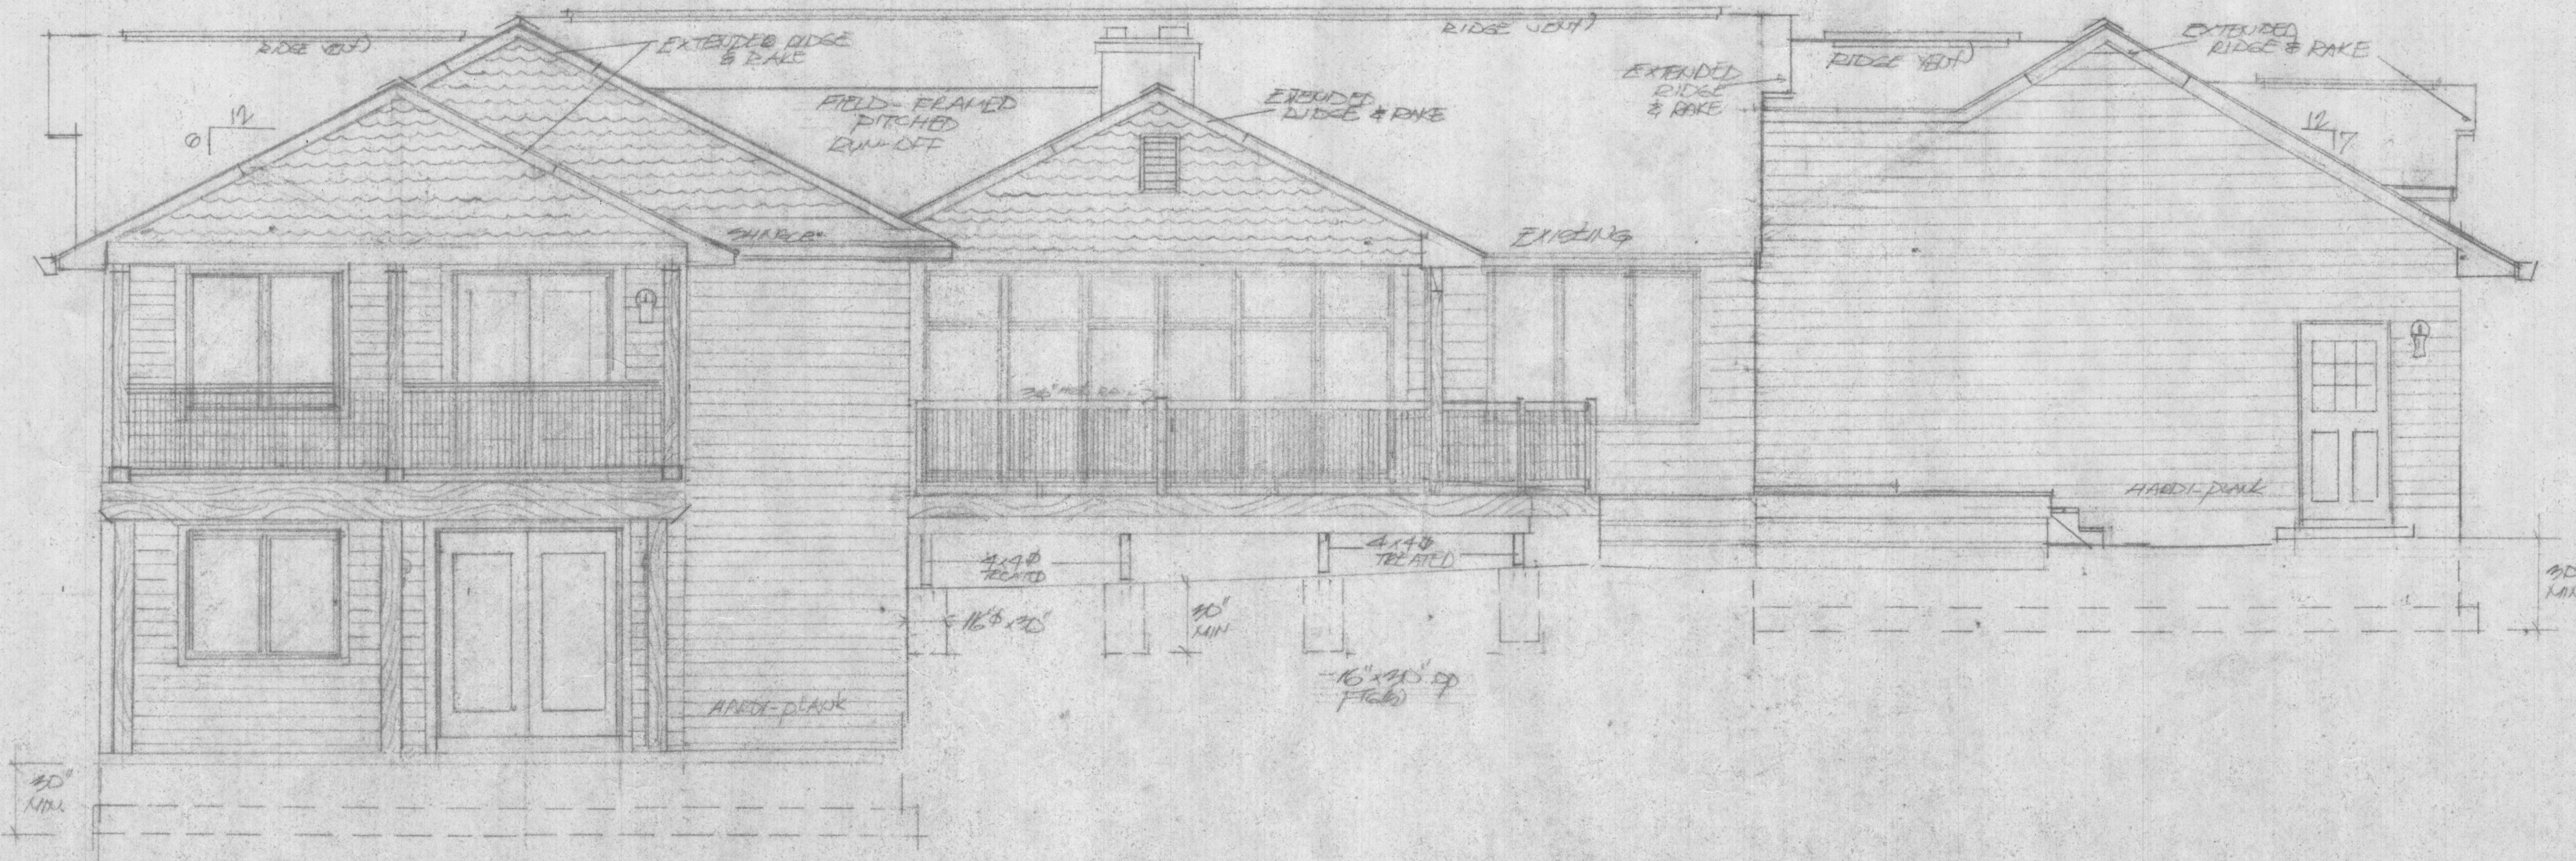


REAR ELEVATION 1/4"=1'-0"


12851 TRIDELPHIA ROAD
 ELLICOTT CITY, MARYLAND 21042
 MR & MS JAMES LAZARIS (OWNERS)

ADDITION & GARAGE TO THE RESIDENCE—
 12851 TRIDELPHIA ROAD
 ELLICOTT CITY, MD. 21042

ELEVATIONS
 SCALE 1/4"=1'-0"
 MR & MS JAMES LAZARIS (OWNERS)

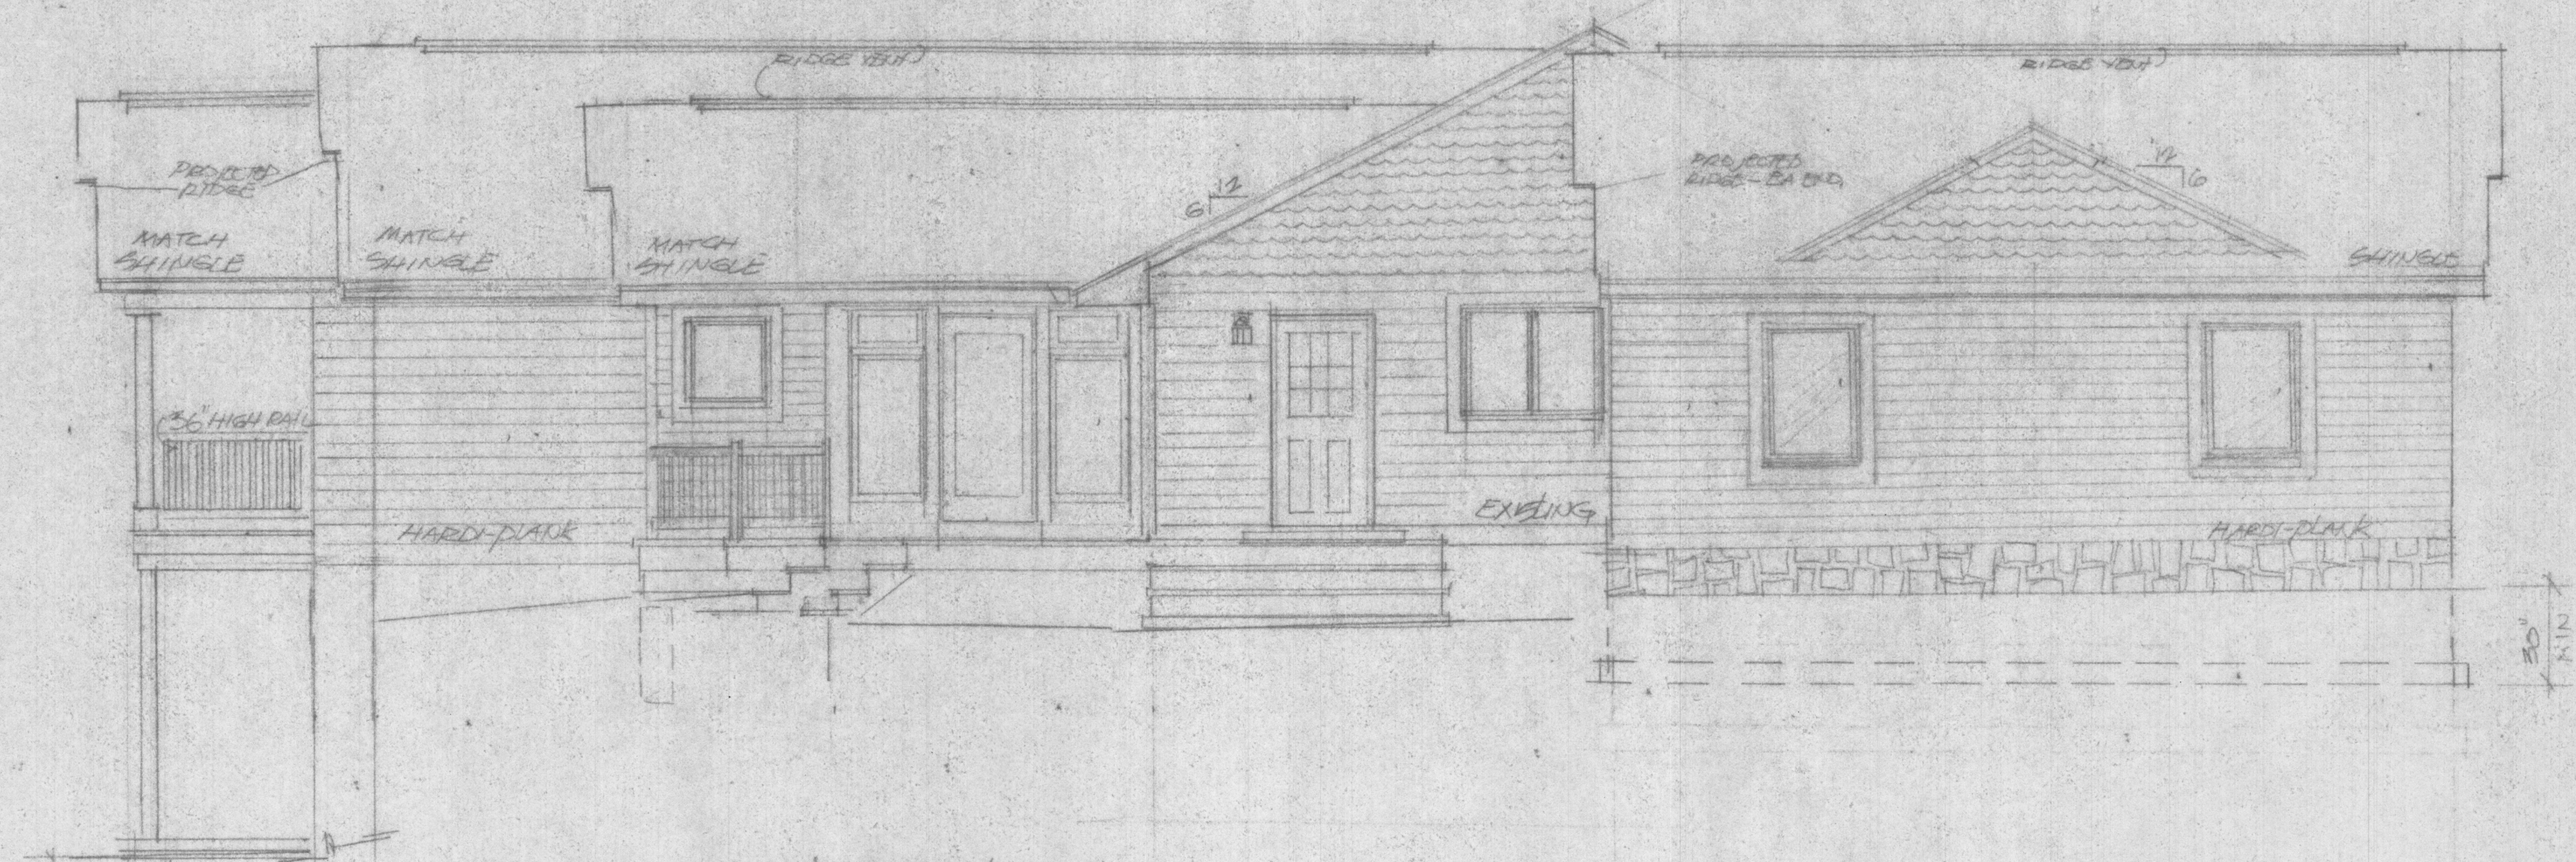

LEFT ELEVATION 1/4"=1'-0"

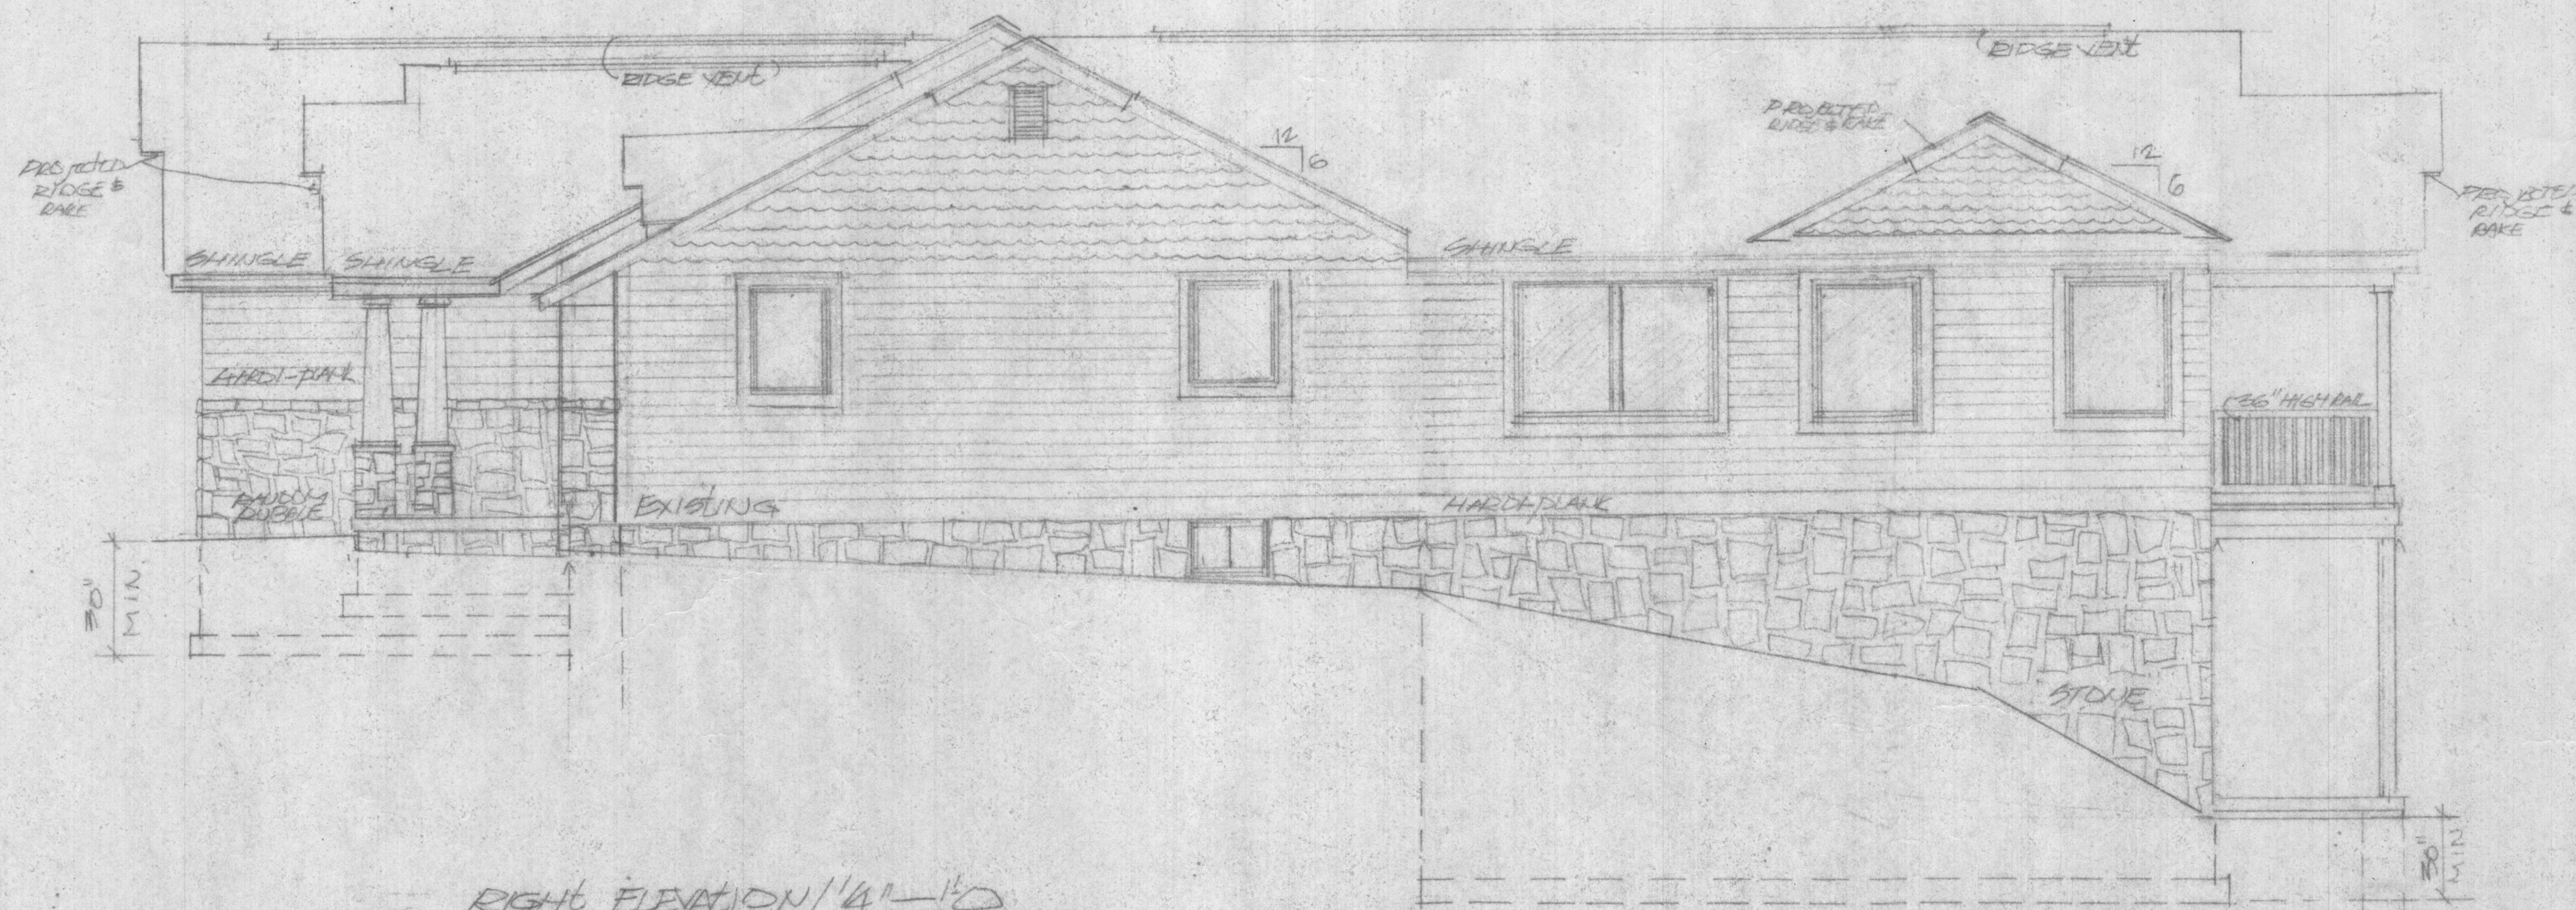

RIGHT ELEVATION 1/4"=1'-0"


ADDITION & GARAGE to the RESIDENCE -
12851 TRIDELPHIA ROAD
ELLICOTT CITY, MD. 21042

ELEVATION(S)
DATE: 1/4"-1'-0"
ME: XE, JAMES
LAZARIS, OWNER

A2

NOTES

1. ALL CONCRETE SLABS THAT COME IN CONTACT WITH THE GROUND SHALL BE LAID OVER A GAS PERMEABLE MATERIAL MADE UP OF EITHER A MINIMUM 4" THICK UNIFORM LAYER OF CLEAN AGGREGATE OR A MINIMUM 3" THICK UNIFORM LAYER OF SAND, OVERLAIN BY A LAYER OR STRIPS OF MANUFACTURED MATTING DESIGNED TO ALLOW THE LATERAL FLOW OF SOIL GASES.
2. ALL CONCRETE FLOOR SLABS SHALL BE DESIGNED AND CONSTRUCTED IN ACCORDANCE WITH LOCAL BUILDING CODES. ADDITIONAL REFS: AMERICAN CONCRETE INSTITUTE PUBLICATIONS "AC308.1R" & "AC308.2R", OR THE POST TENSIONING INSTITUTE MANUAL "DESIGN AND CONSTRUCTION OF POST-TENSIONED SLABS ON GROUND".
3. ALL OPENINGS, GAPS AND JOINTS IN FLOOR AND WALL ASSEMBLIES IN CONTACT WITH SOIL OR GAPS AROUND PIPES, TOILETS, BATHTUBS OR DRAINS PENETRATING THESE ASSEMBLIES SHALL BE FILLED OR CLOSED WITH MATERIALS THAT PROVIDE A PERMANENT AIR-TIGHT SEAL. SEAL LARGE OPENINGS WITH NON-SHRINK MORTAR, GROUTS OR EXPANDING FOAM MATERIALS AND SMALLER GAPS WITH AN ELASTOMERIC JOINT SEALANT, AS DEFINED IN ASTM C920-87.
4. VENT PIPES SHALL BE INSTALLED SO THAT ANY RAINWATER OR CONDENSATION DRAINS DOWNWARD INTO THE GROUND BENEATH THE SLAB OR SOIL-GAS-RETARDER MEMBRANE.
5. CIRCUITS SHOULD BE A MINIMUM 15 AMP, 115 VOLT.

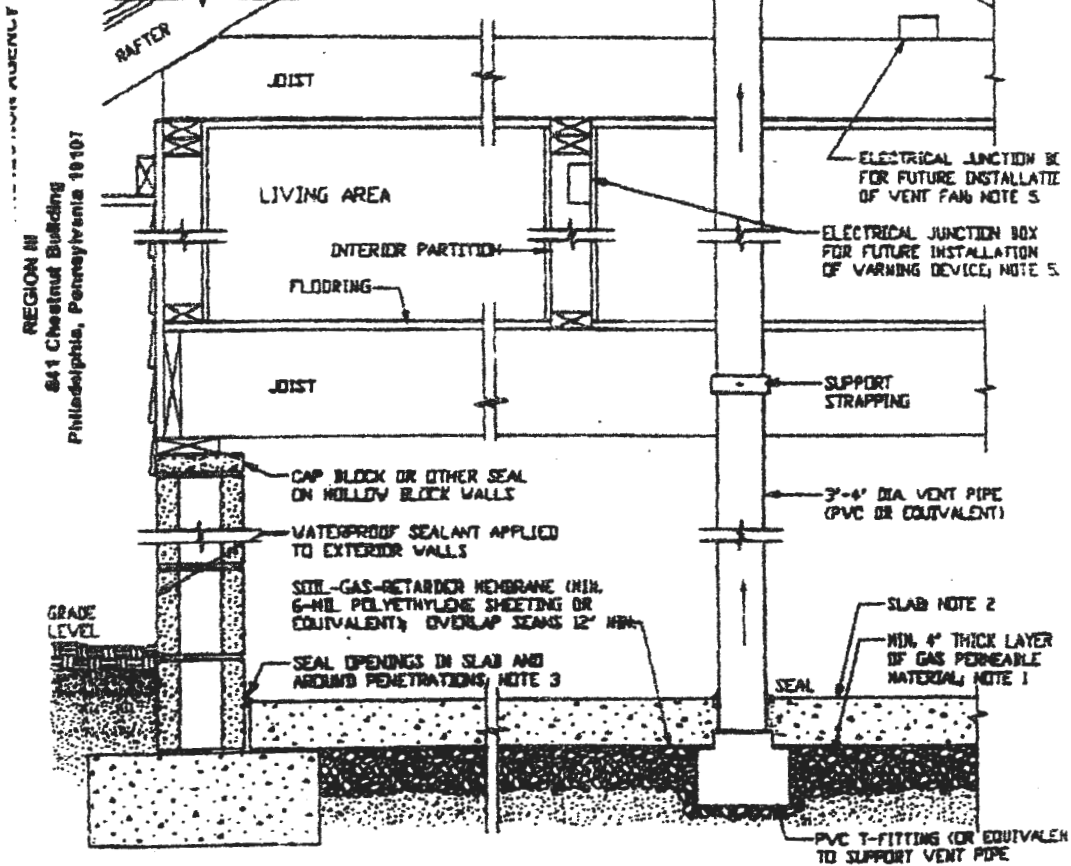

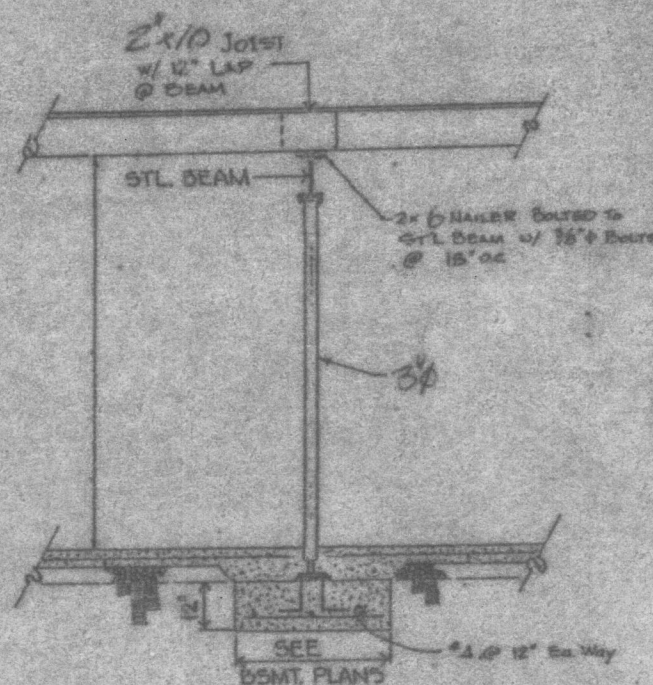



TABLE R401.4.1
PRESUMPTIVE LOAD-BEARING VALUES OF
FOUNDATION MATERIALS^a

CLASS OF MATERIAL	LOAD-BEARING PRESSURE (pounds per square foot)
Crystalline bedrock	12,000
Sedimentary and foliated rock	4,000
Sandy gravel and/or gravel (GW and GP)	3,000
Sand, silty sand, clayey sand, silty gravel and clayey gravel (SW, SP, SM, SC, GM and GC)	2,000
Clay, sandy clay, silty clay, clayey silt, silt and sandy silt (CL, ML, MH and CH)	1,500 ^b

For St: 1 pound per square foot = 0.0479 kN/m²

^a When soil tests are required by Section R401.4, the allowable bearing capacity of the soil shall be part of the recommendations.

^b Where the building official determines that in-place soils with an allowable bearing capacity of less than 1,500 psf are likely to be present at the site, the allowable bearing capacity shall be determined by a soils investigation.


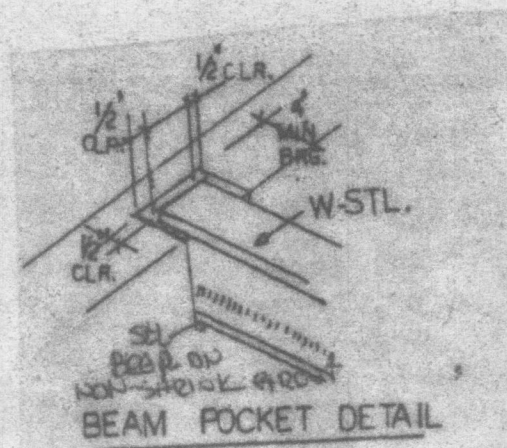


ADJUSTABLE STEEL COLUMNS

THE FOLLOWING ARE APPROVED 11 GAUGE ADJUSTABLE STEEL COLUMNS FOR USE AS SPECIFIED AS "ALL STL. COL." IN THESE CONSTRUCTION DRAWINGS

1. TAPERED - R401.4.1
R401.4.1 REPORT 120-60
2. ATCD - 2 1/2" I.D. 11" H
R401.4.1 REPORT 120-60
3. CIRCULAR - 11" I.D. 11" H
R401.4.1 REPORT 120-60

NOTE: REPORT NUMBERS LISTED REFER TO R401.4.1 EVALUATION SERVICES, INC. RESEARCH REPORTS

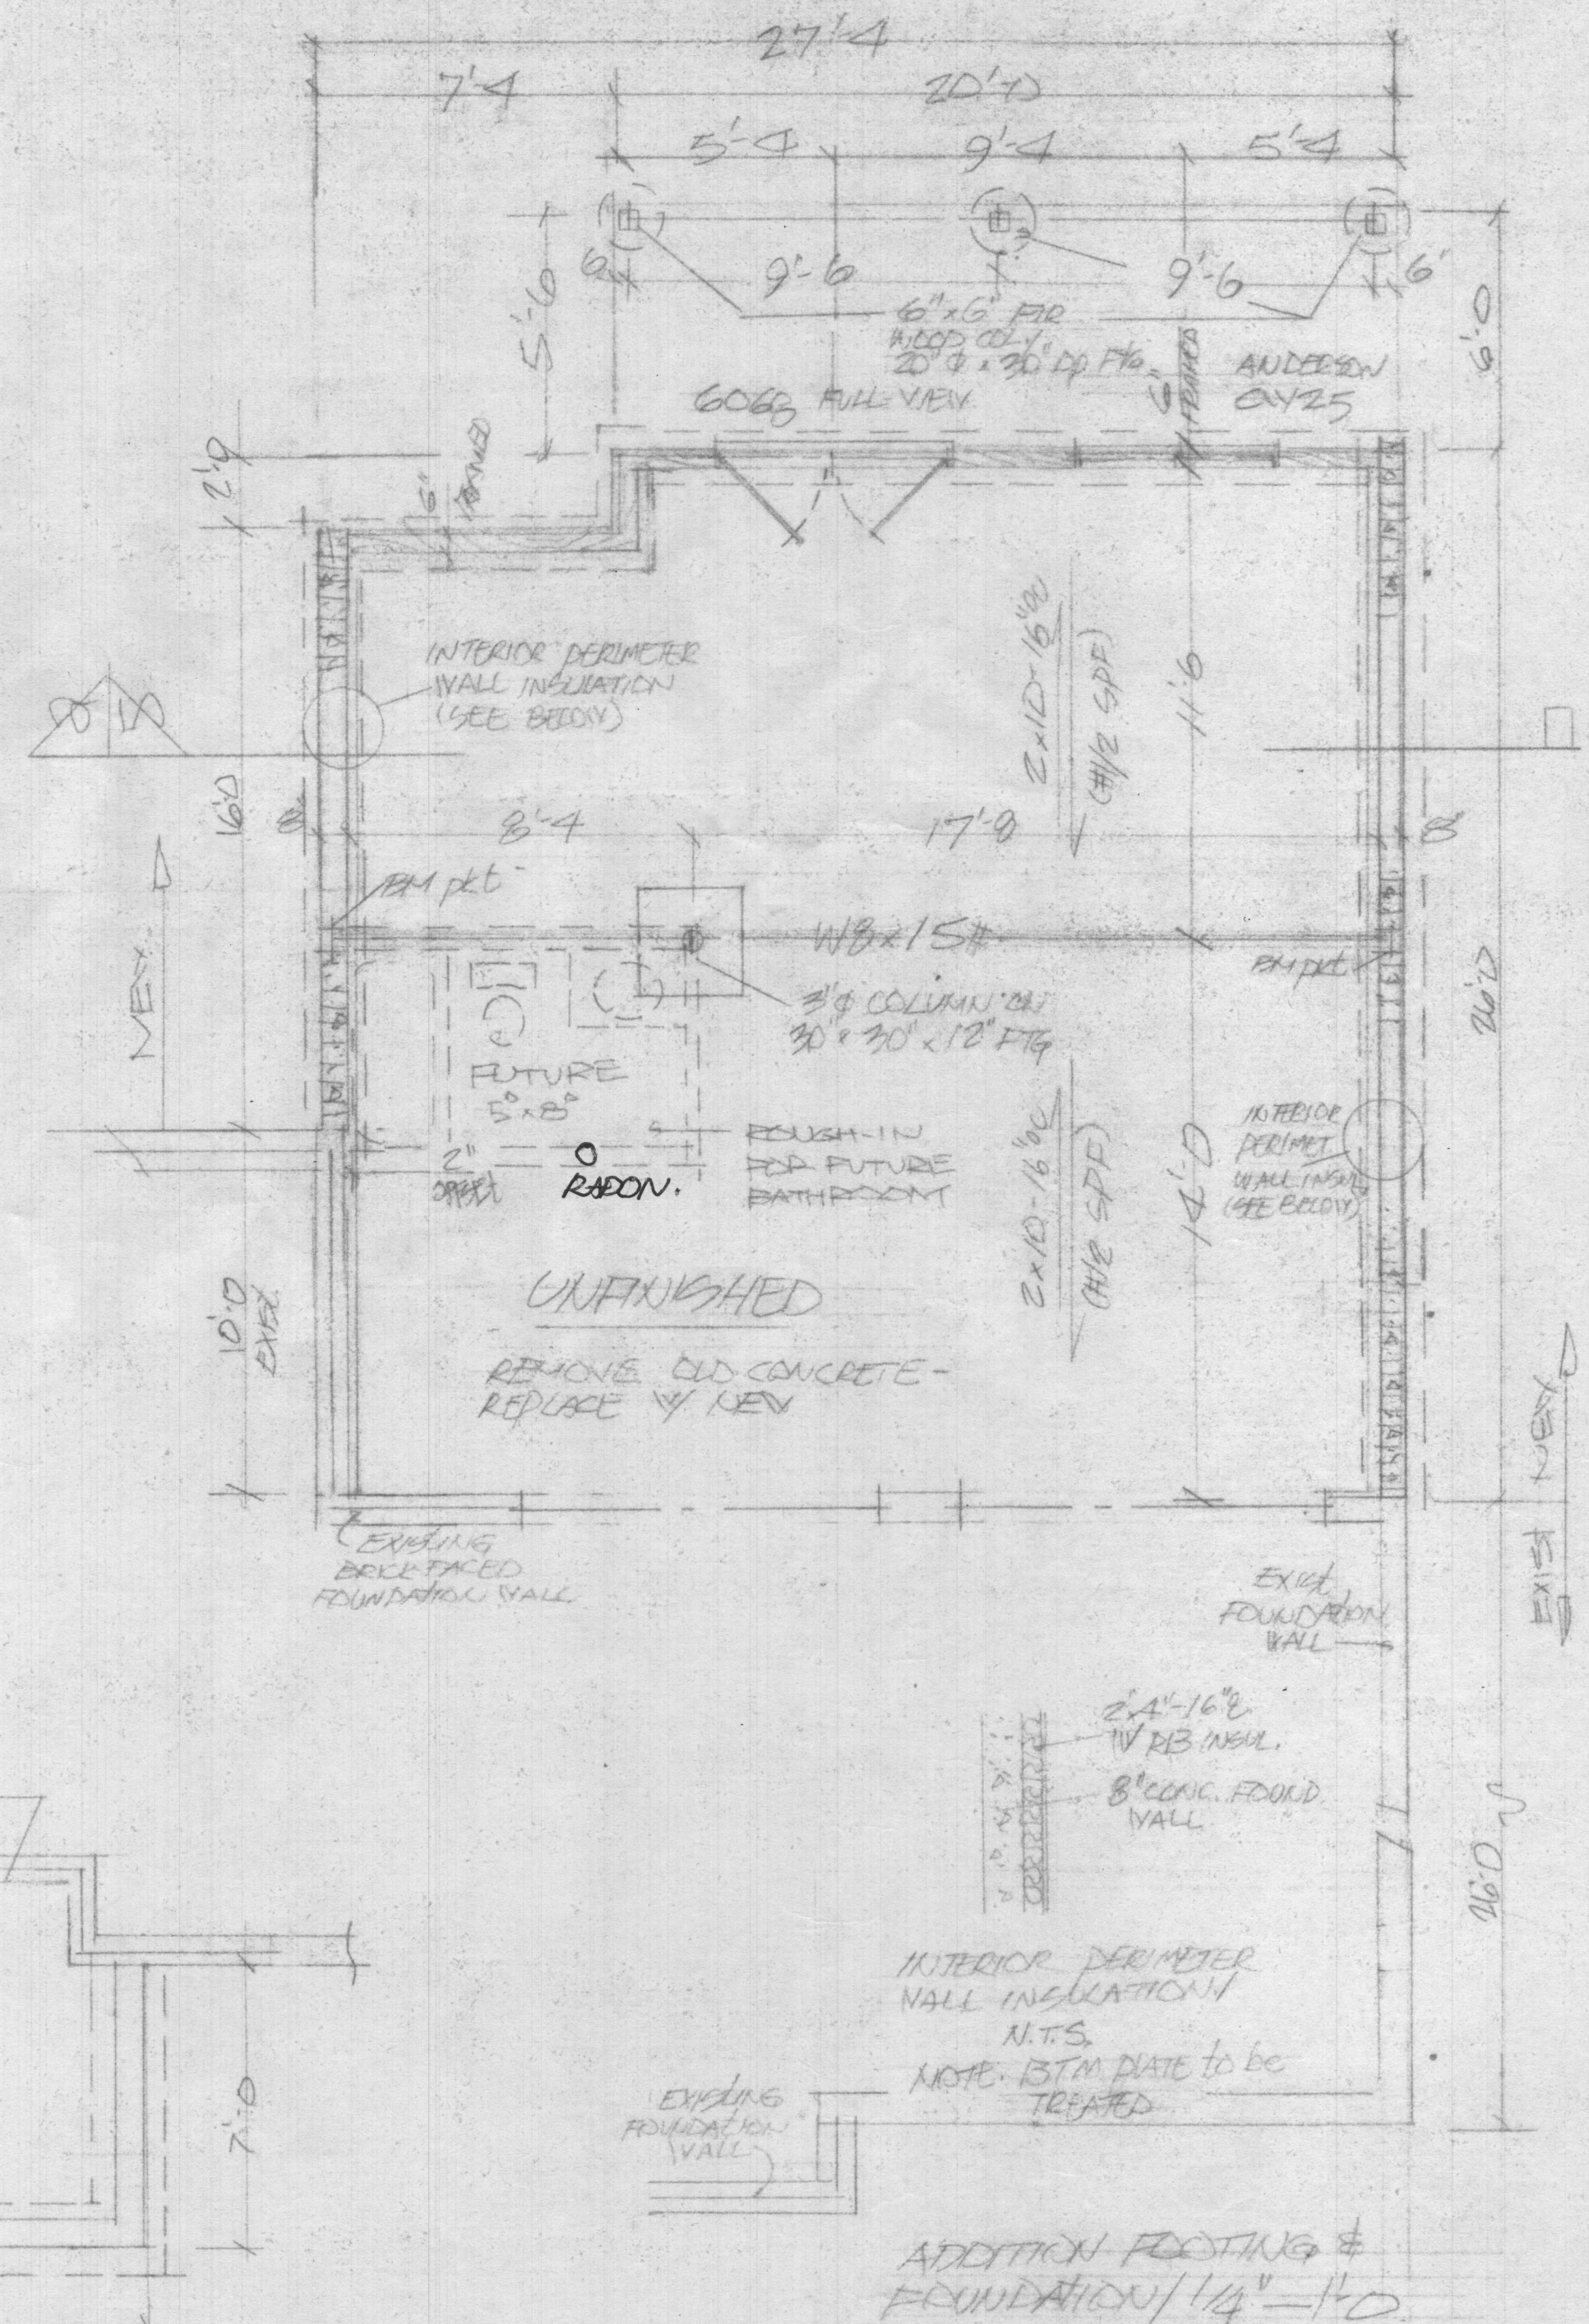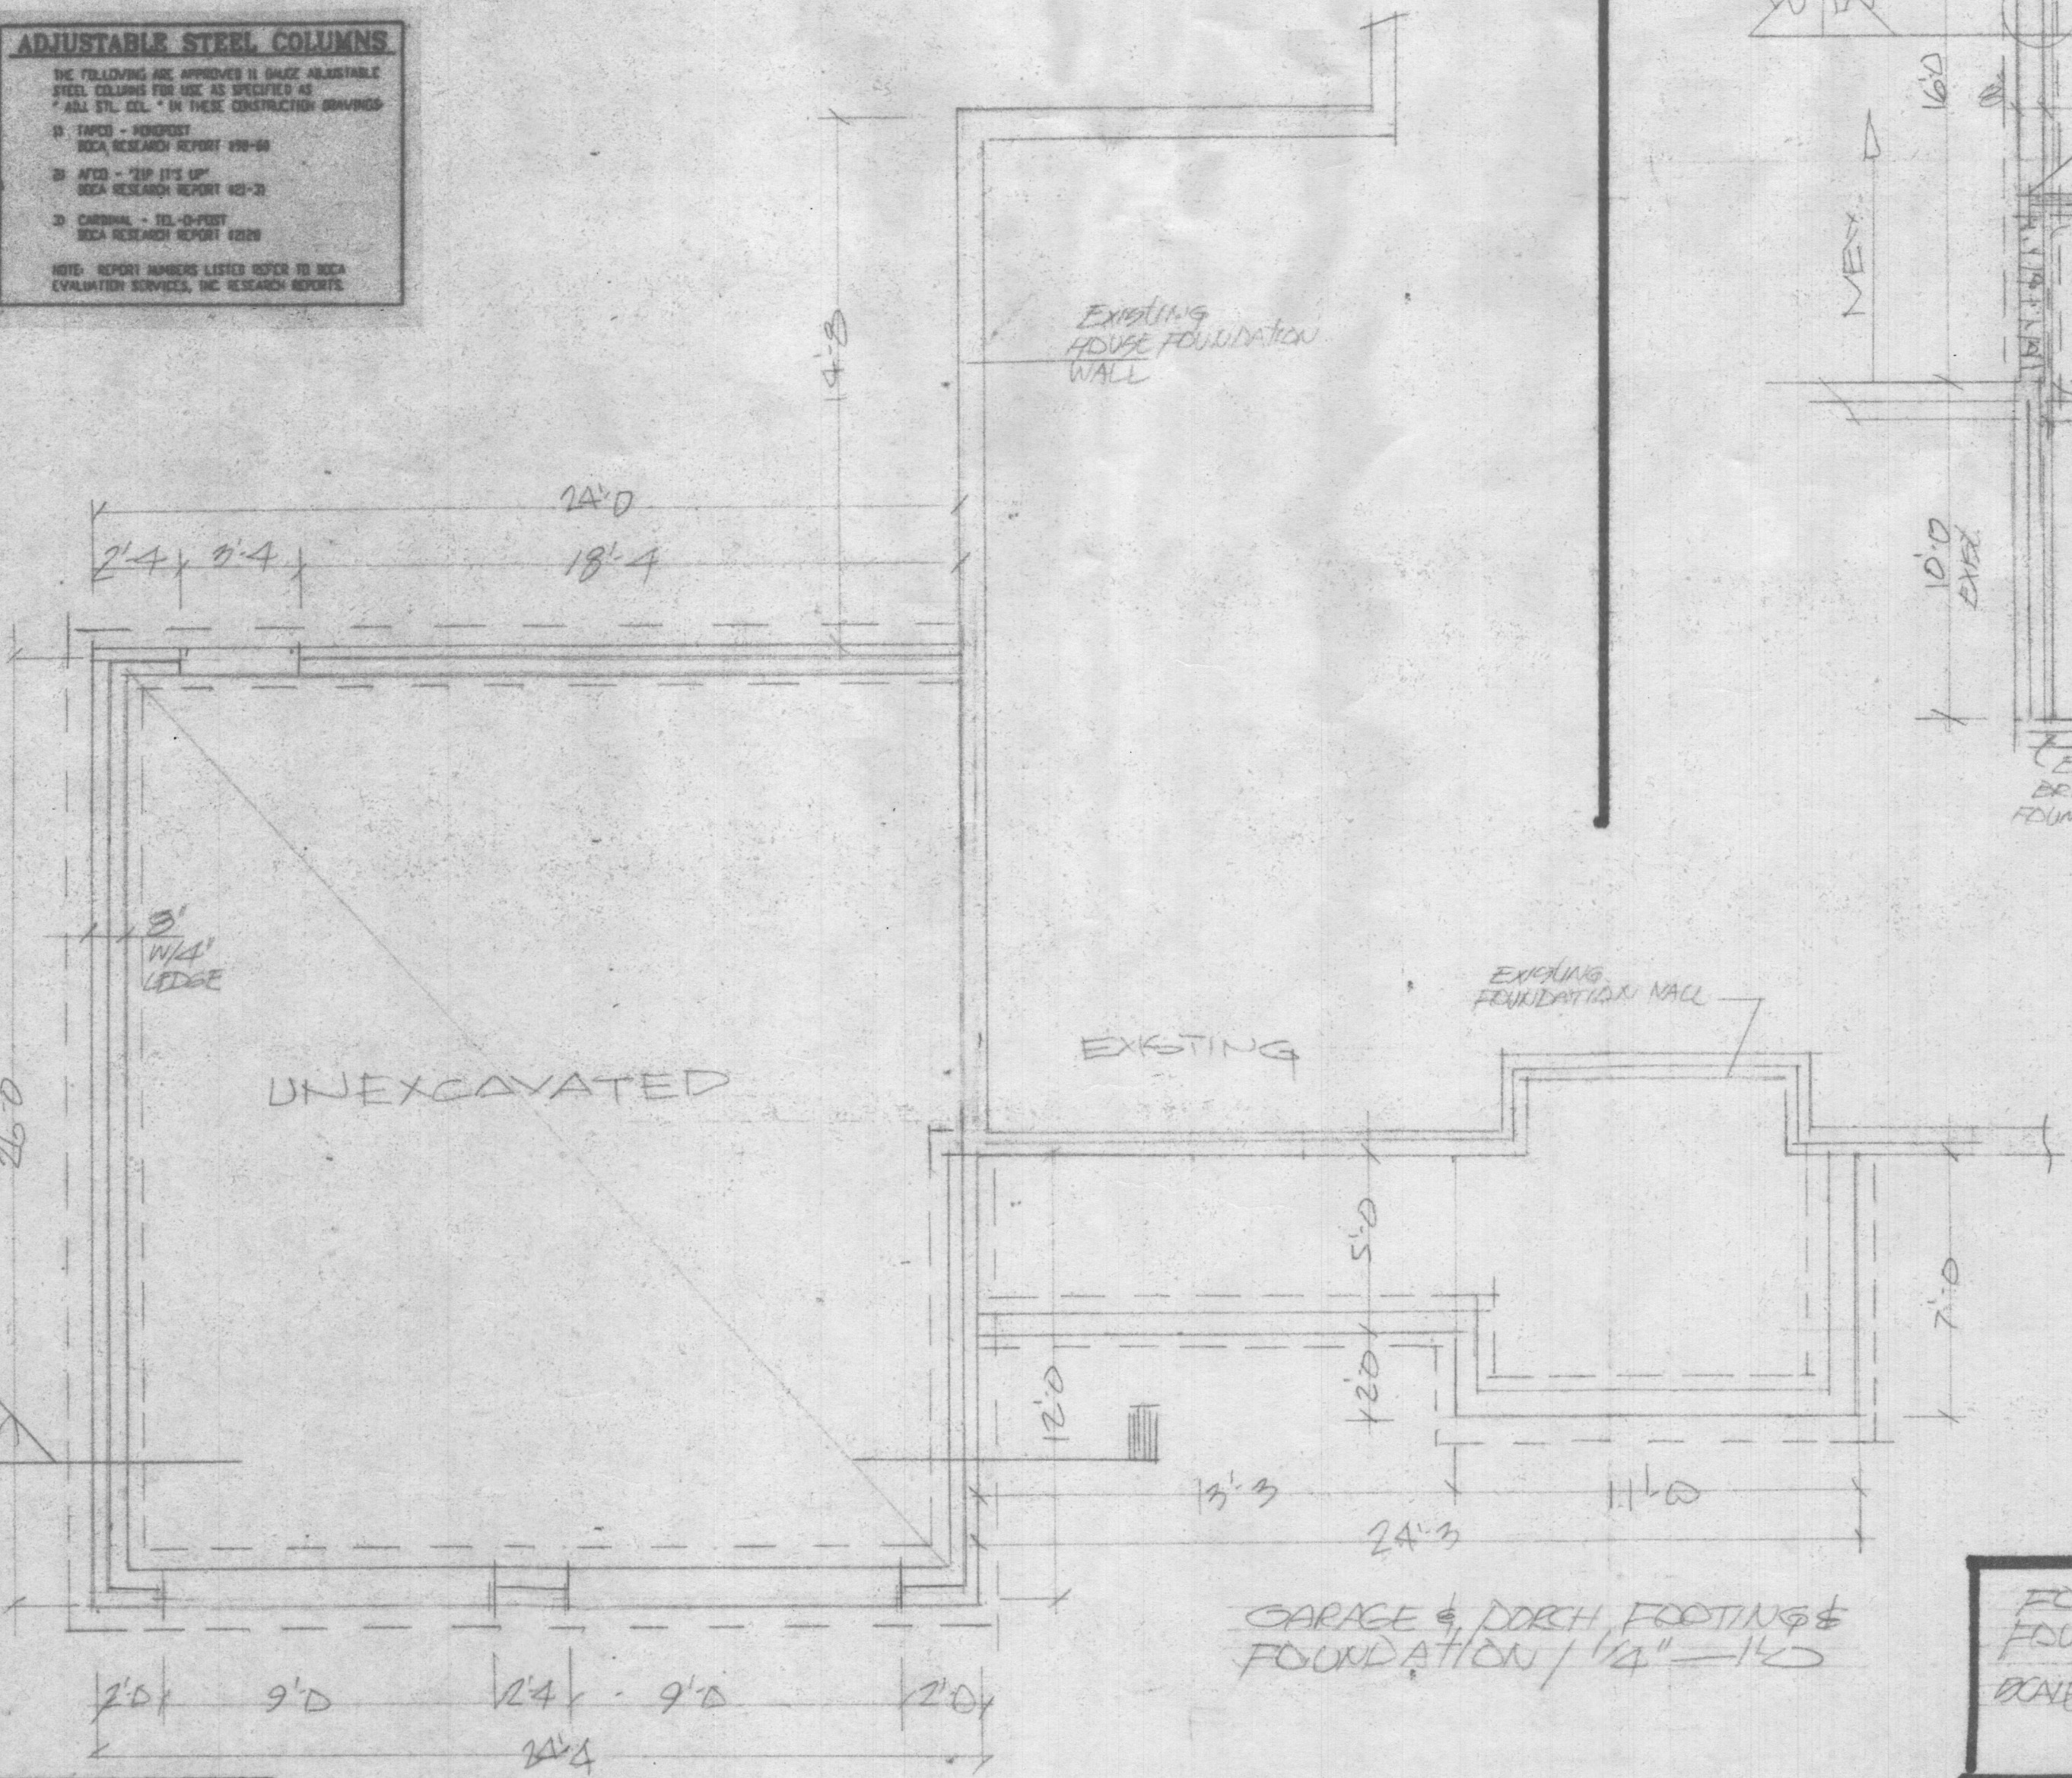

FOOTING & FOUNDATION DONE 1/4"-1'-0"

ADDITION & GARAGE to the RESIDENCE
12851 TRIDELPHIA ROAD
ELLICOTT CITY, MD. 21042
MR & MS JAMES LAZARUS, OWNERS

[illegible]

SECTION THROUGH GARAGE / 1/4" - 1" O

	kg	live load
Existing buildings	60	
Dwell ^a	40	
Ess. occup ^a	40	
Personnel vehicle parking ^a	50 ^b	
Autom. vehicle storage ^a	10	
Autom. vehicle storage ^b	20	
Autom. other than sleeping rooms	40	
Sleeping rooms	30	
Stores	40 ^c	
Churches and hospitals ^a	200	

- c. Estimated garage floor area is capable of supporting a 1,000-pound load spread over a 20 square-foot area.
- d. No storage with net storage use over 3 items in 12 cubic feet.
- e. Individual wall studs shall be designed for the uniformly distributed live load of a 200-pound concentrated load acting over the span of 4 square feet.
- f. A single concentrated load applied in any direction at any point along the top.

Attire connected with wood products shall be designed in accordance with Section R602.2.11.

See Section R602.2.1 for details related to garage walls.

MATERIAL SPECIFICATIONS

5.4" LUMBER: 1000 lb. 18' CORDOLITE TR.
SOUTH RING & CO. BETTER
COLINGS: EASE AS KAYV DINDER
PIU PARALALIASI, 2007 - 1-8E
LIV. ZONING: 2000-20E
GILL AVE: 3500E - 1-8E
FLOOR ROOF TRUSS: PRE-ENGINEERED
PLYWOOD BRIMING: STROUT #1-GRADE C/D
SHEET
STRUCTURAL: 4" - 5000 PSI ASTM A36
BOLTS: HEATHINGTON (ASTM A325) 4000 PSI
REDUCING: 4" - 6000 PSI
ANCHOR BOLTS: 4" - 3000 PSI (ASTM A307)
CONCRETE & MASONRY:
CAST IN PLACE: 4" - 3000 PSI
POUTINGS: REDISTAL: 5000 PSI
FLOOR SLAB ON GRADE: 4000 PSI
CONCRETE BLOCK: 4" - 1800 PSI
MORTAR: TYPE "S"

SECTIONS THRU
SCALE: 1/4" = 100
MR & MS. JAMES CAZARIS, OWN.

ADDITION & GARAGE to the RESIDENCE.
12851 TRIDELPHIA ROAD
ELICOTT CITY, MARYLAND 21042

Figure 1. Recommended construction details for APA portal frame bracing without hold-downs

