


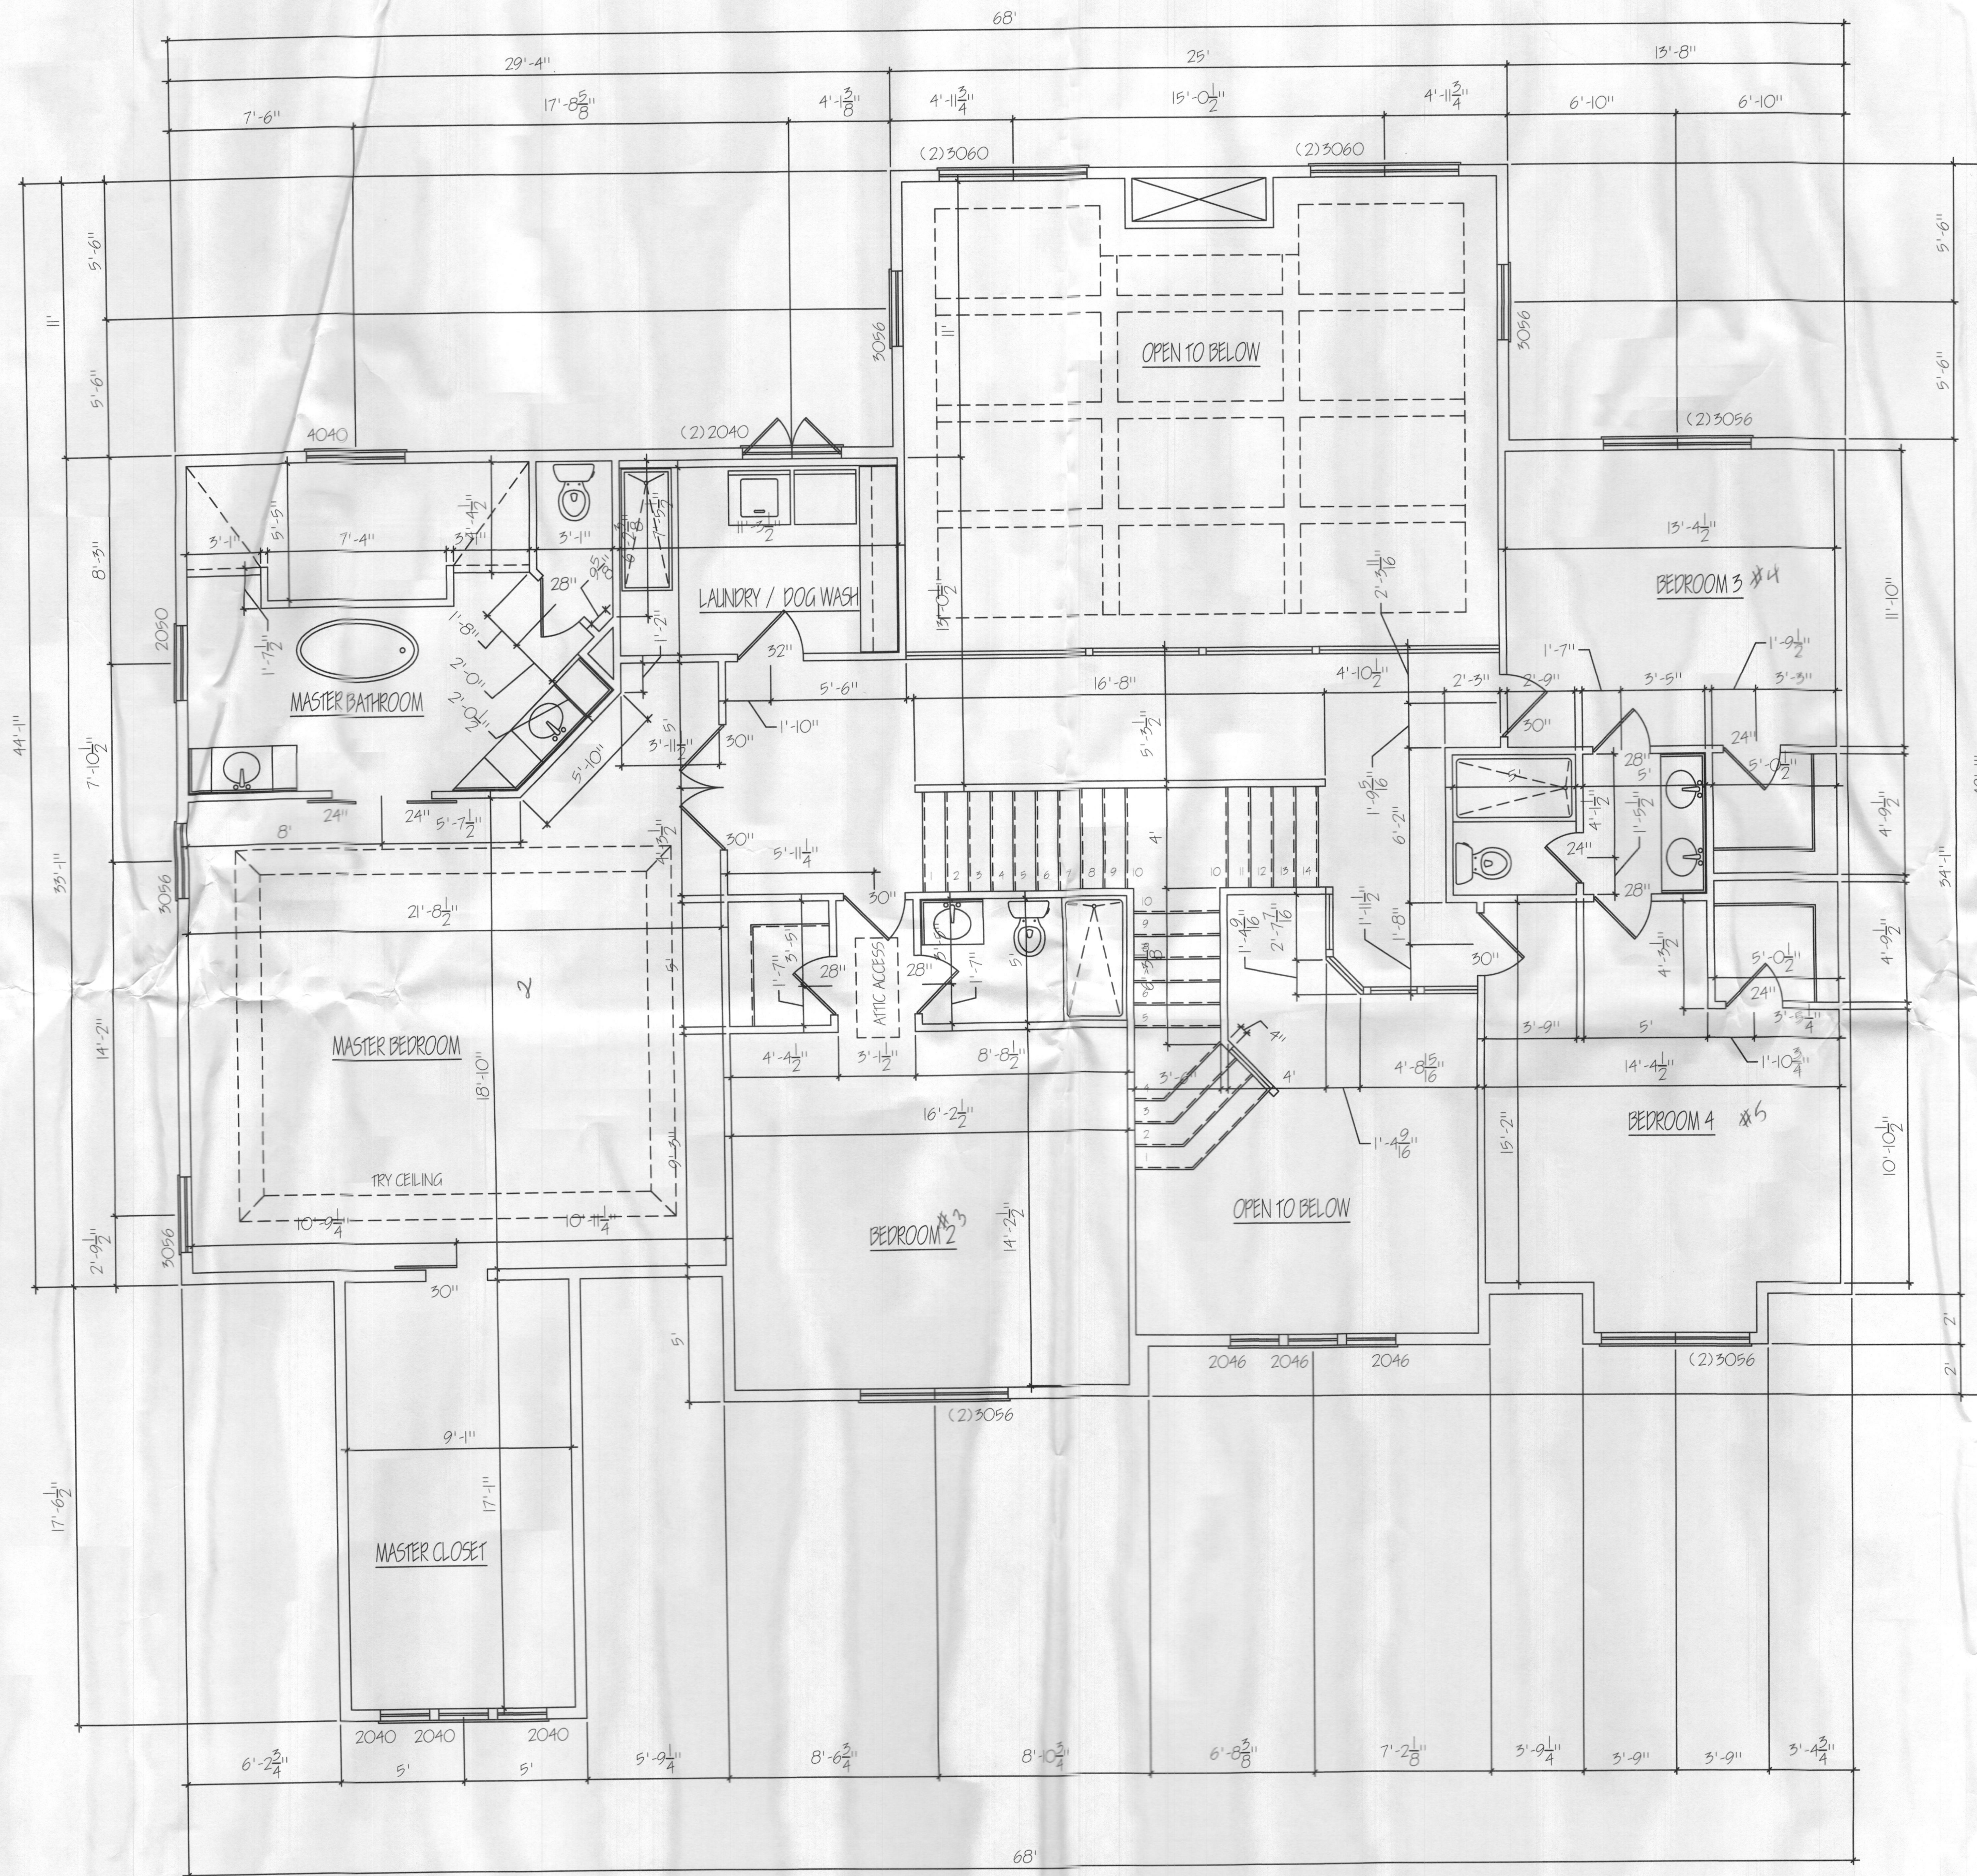

SECOND FLOOR PLAN
SCALE: 1/4" = 1'-0"


SECOND FLOOR PLAN

DWG FILE: GWIN.dwg
DATE: 06/18/20
SCALE: AS NOTED
DRAWN BY: KNU

GWIN NEW HOME CONSTRUCTION
Hopkins Choice
14080 Triadelphia Road
Glenelg, Maryland 21737



REVISIONS

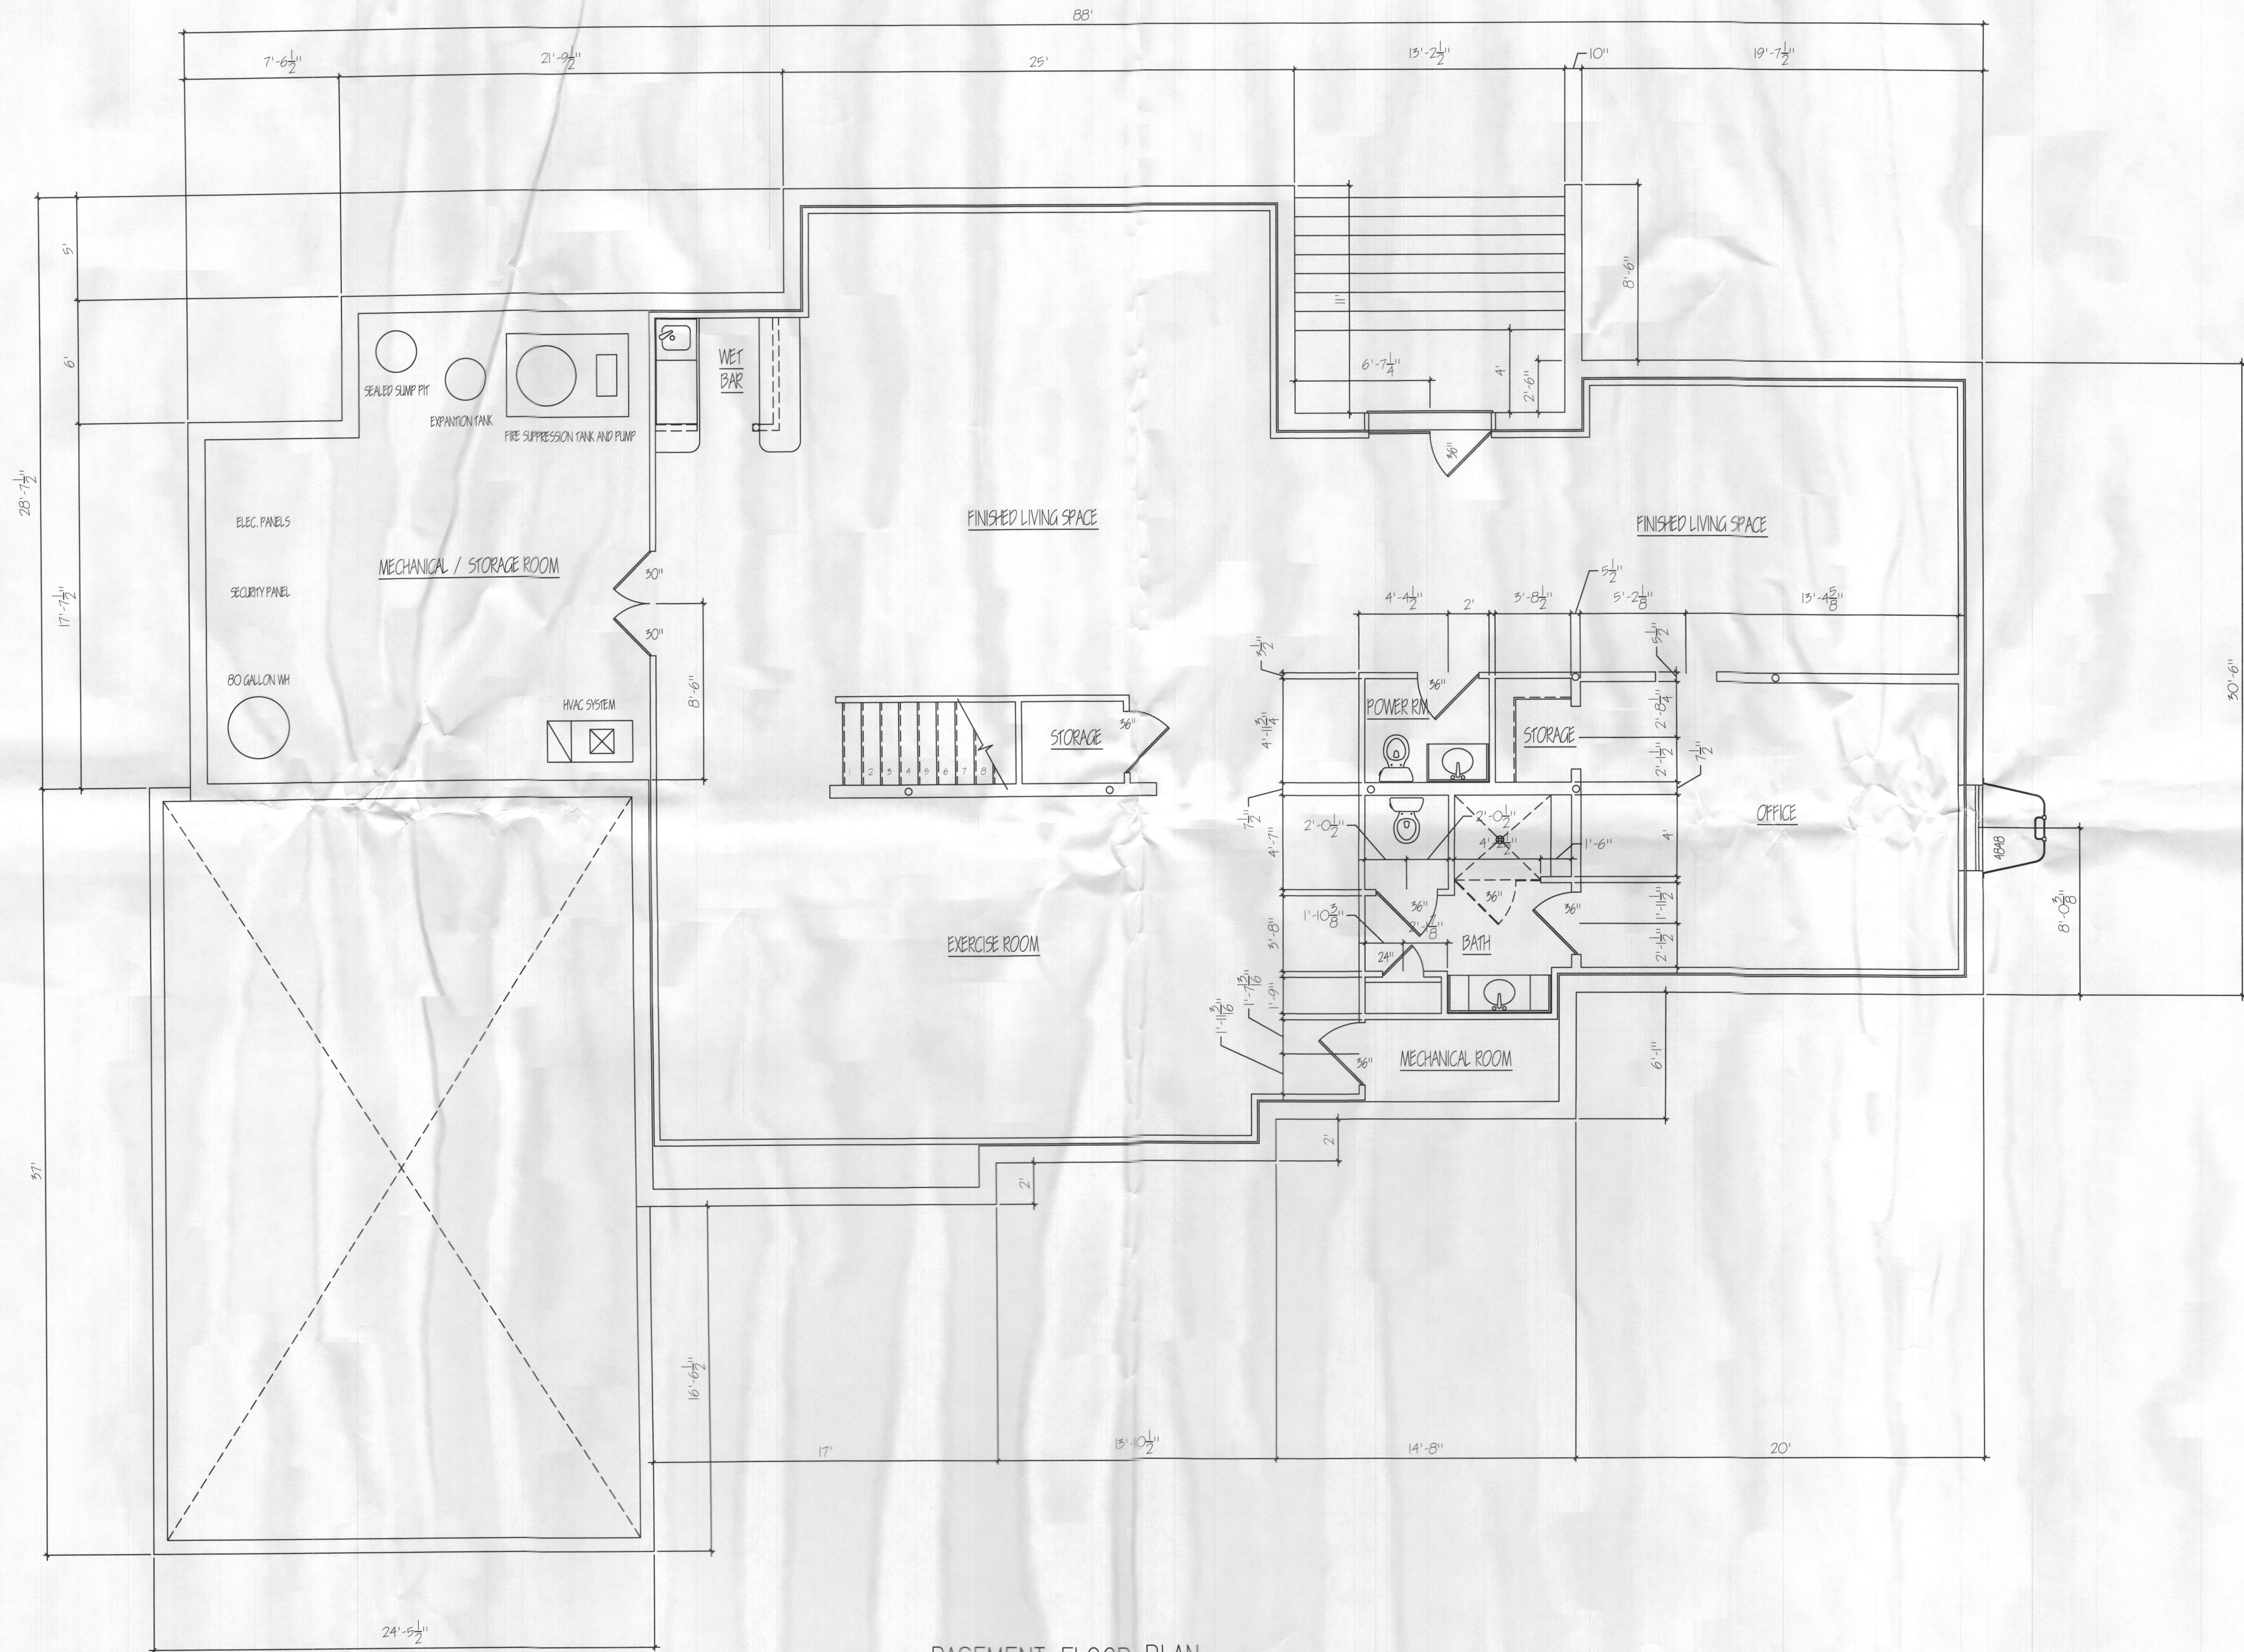

BASEMENT FLOOR PLAN
SCALE: 1/4" = 1'-0"


BASEMENT FLOOR PLAN

DWG FILE: GWIN.dwg
DATE :06/18/20
SCALE : AS NOTED
DRAWN BY: KNJ

GWIN NEW HOME CONSTRUCTION
Hopkins Choice
14080 Triadelphia Road
Glenelg, Maryland 21737

REVISIONS

KNJ
construction
design • build

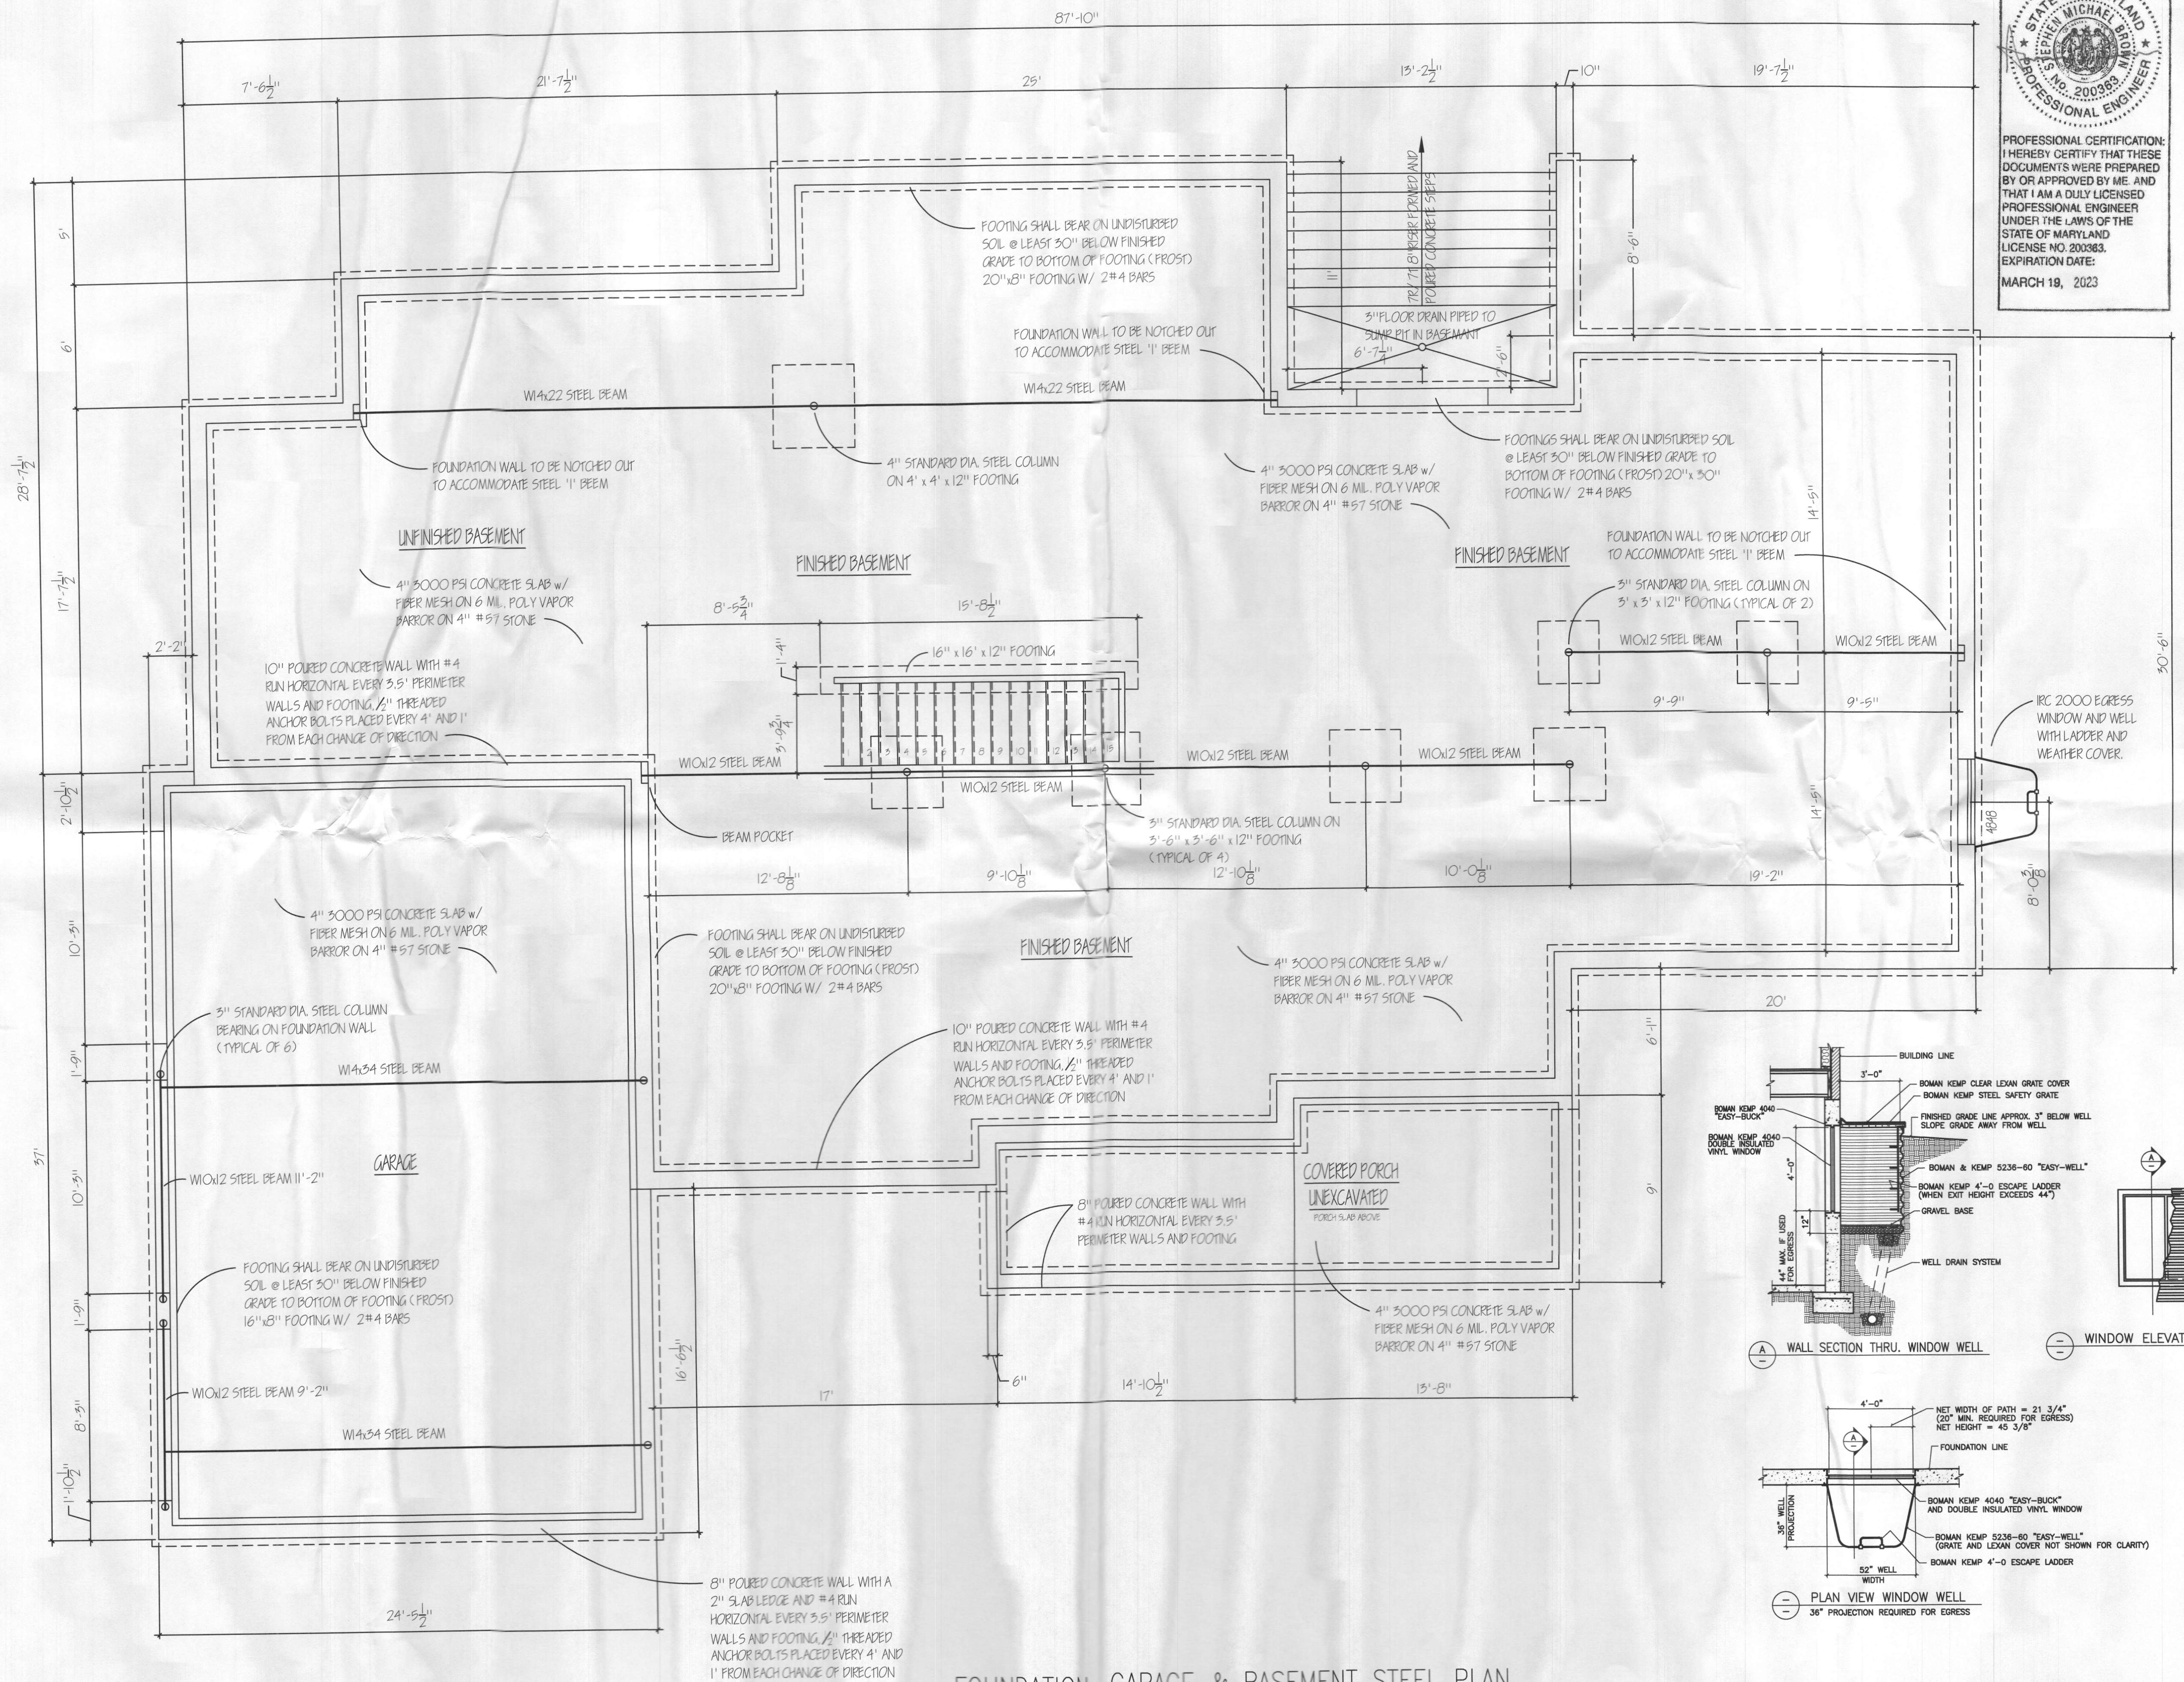

FOUNDATION, GARAGE & BASEMENT STEEL PLAN
 SCALE: 1/4" = 1'-0"

IRC 2000 AREA WELL
 NOT TO SCALE

KN construction design · build	
GWIN NEW HOME CONSTRUCTION Hopkins Choice 14080 Triadelphia Road Glenelg, Maryland 21737	
FOUNDATION PLAN	DWG FILE: GWIN.dwg DATE: 06/18/20
SCALE: AS NOTED	DRAWN BY: KNU
A-4	



FRONT ELEVATION
SCALE: 1/4" = 1'-0"



REAR ELEVATION
SCALE: 1/4" = 1'-0"

REVISIONS

KNJ
construction
design · build

GWIN NEW HOME CONSTRUCTION
Hopkins Choice
14080 Triadelphia Road
Glenelg, Maryland 21737

ELEVATIONS

DWG FILE: GWIN.dwg
DATE: 06/18/20
SCALE: AS NOTED
DRAWN BY: KNJ



SIDE ELEVATION
SCALE: 1/4" = 1'-0"



SIDE ELEVATION
SCALE: 1/4" = 1'-0"


ELEVATIONS

DWG FILE: GWIN.dwg
DATE: 06/18/20
SCALE: AS NOTED
DRAWN BY: KNU

GWIN NEW HOME CONSTRUCTION
Hopkins Choice
14080 Triadelphia Road
Glenelg, Maryland 21737

KNU
construction
design · build

REVISIONS

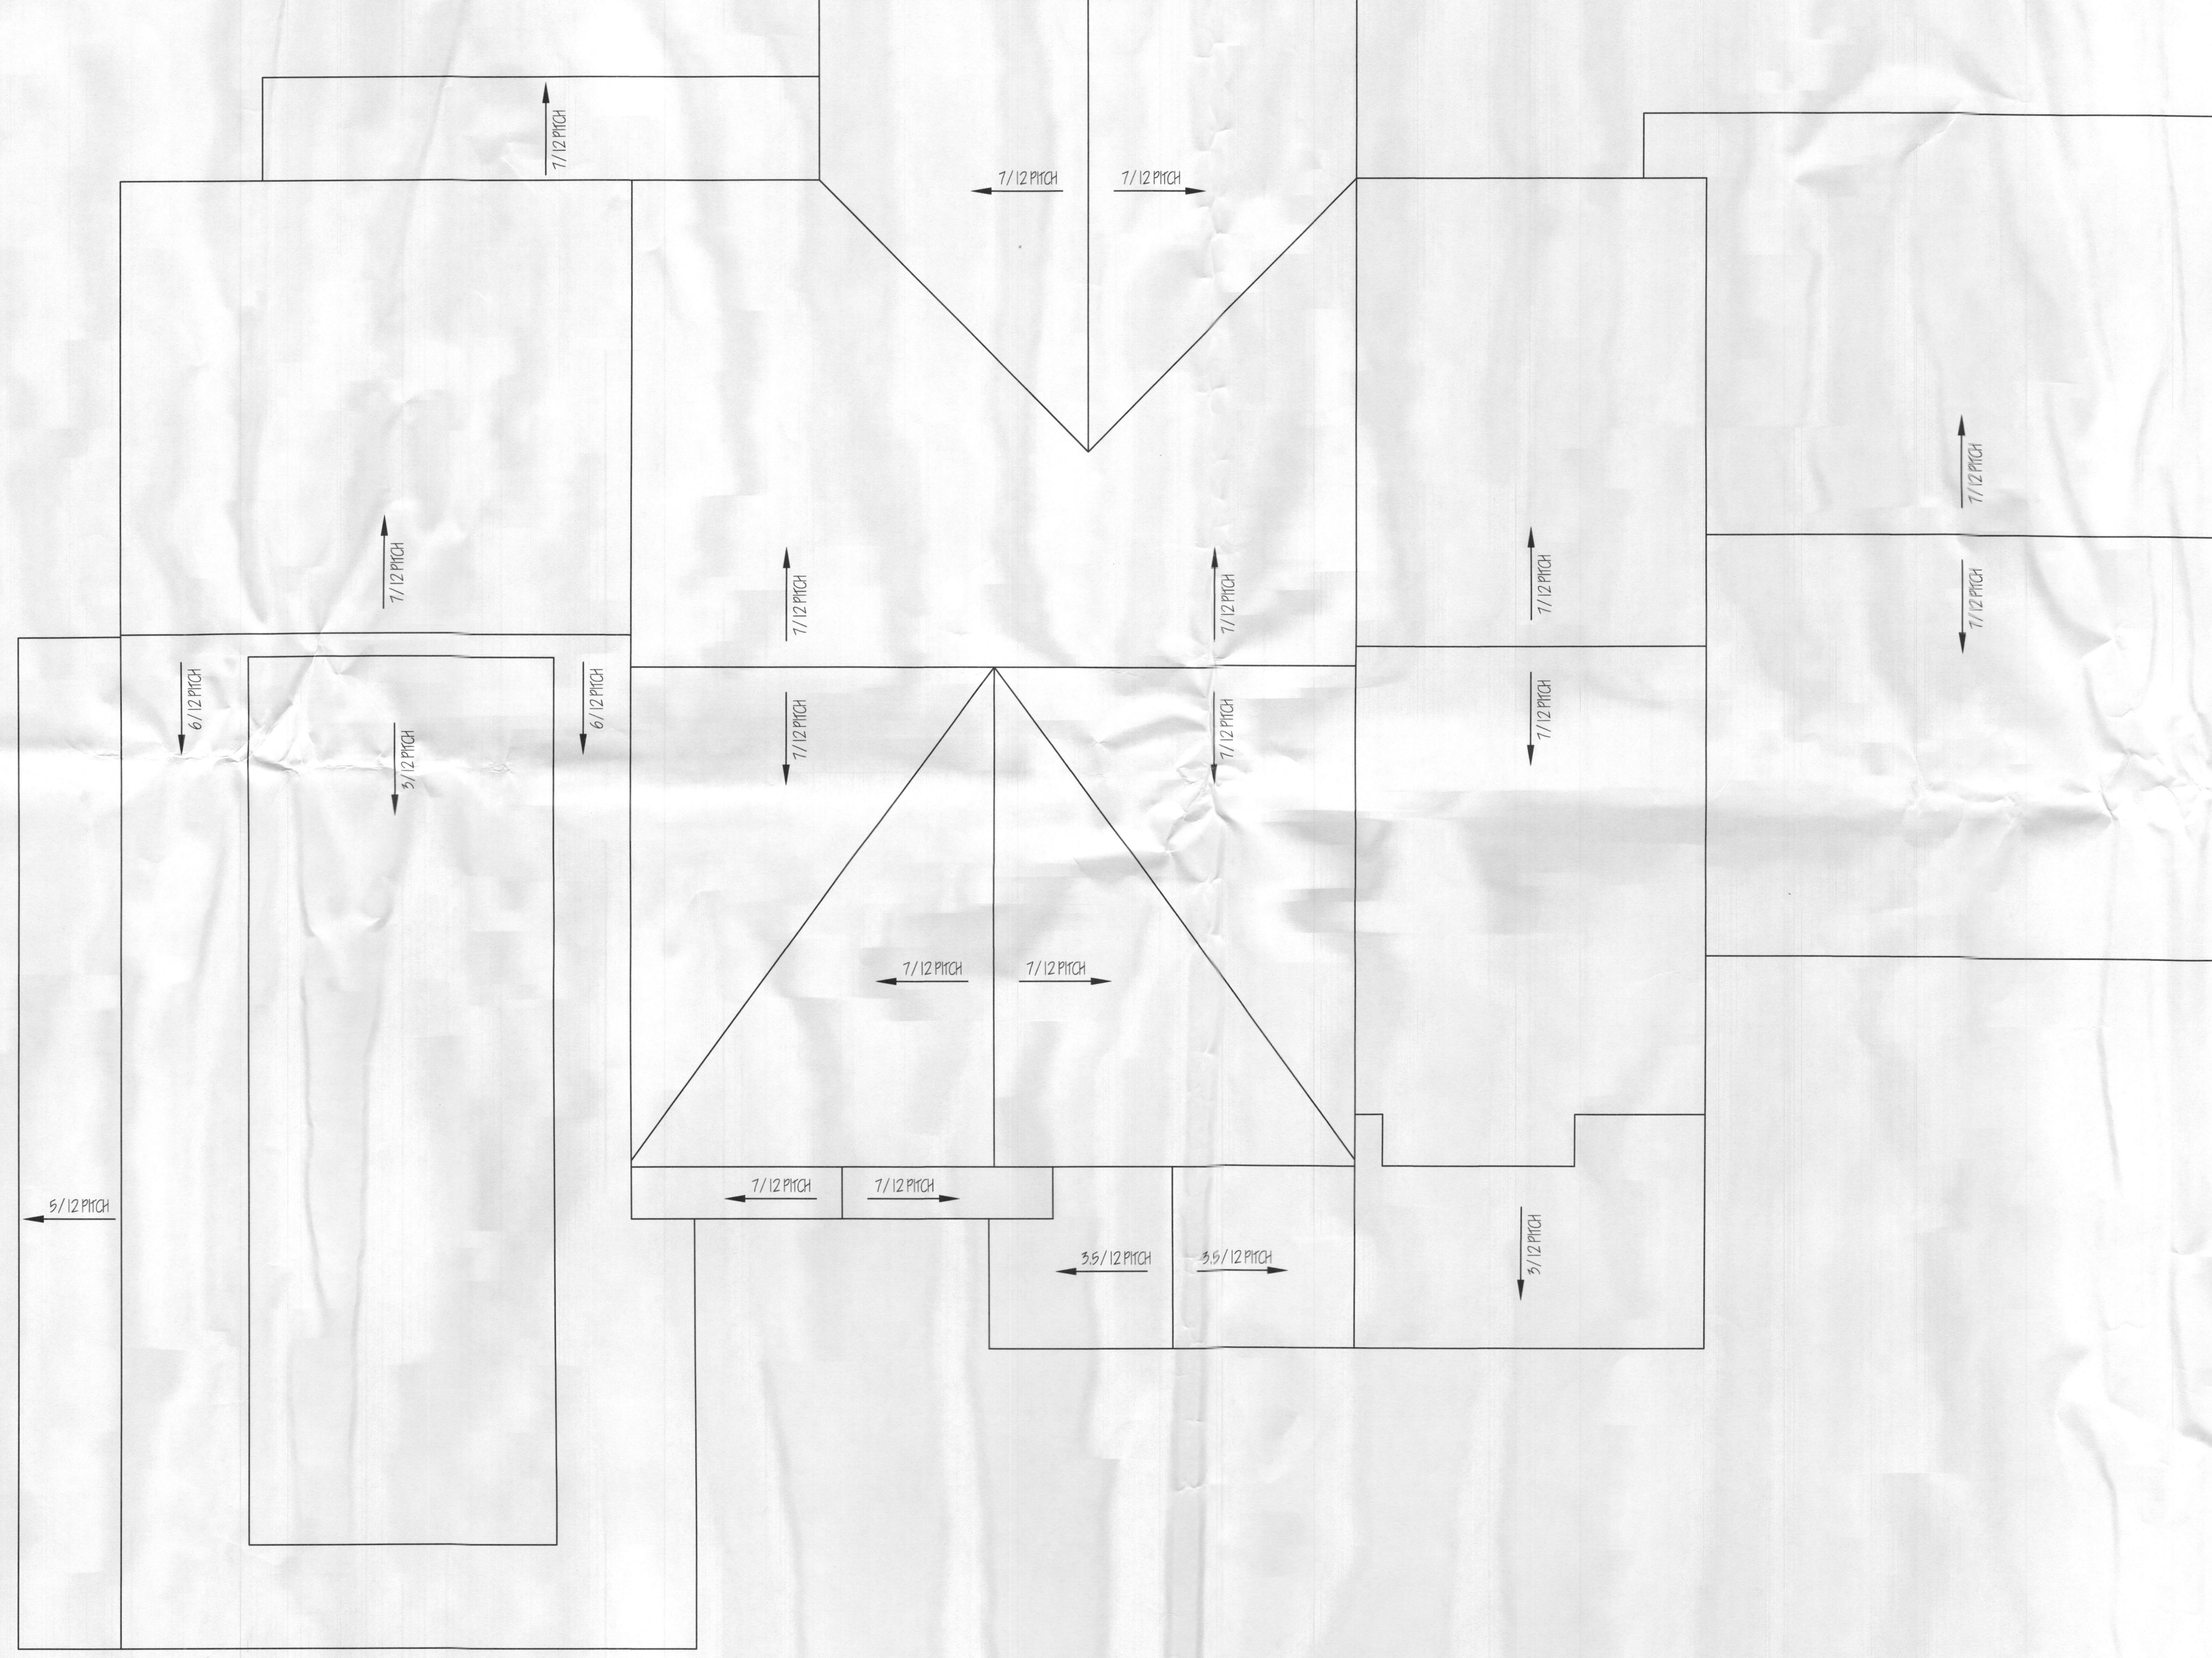


ROOF PLAN

DWG FILE: GWIN.dwg
DATE : 06/18/20
SCALE : AS NOTED
DRAWN BY: KNJ

GWIN NEW HOME CONSTRUCTION
Hopkins Choice
14080 Triadelphia Road
Glenelg, Maryland 21737



REVISIONS

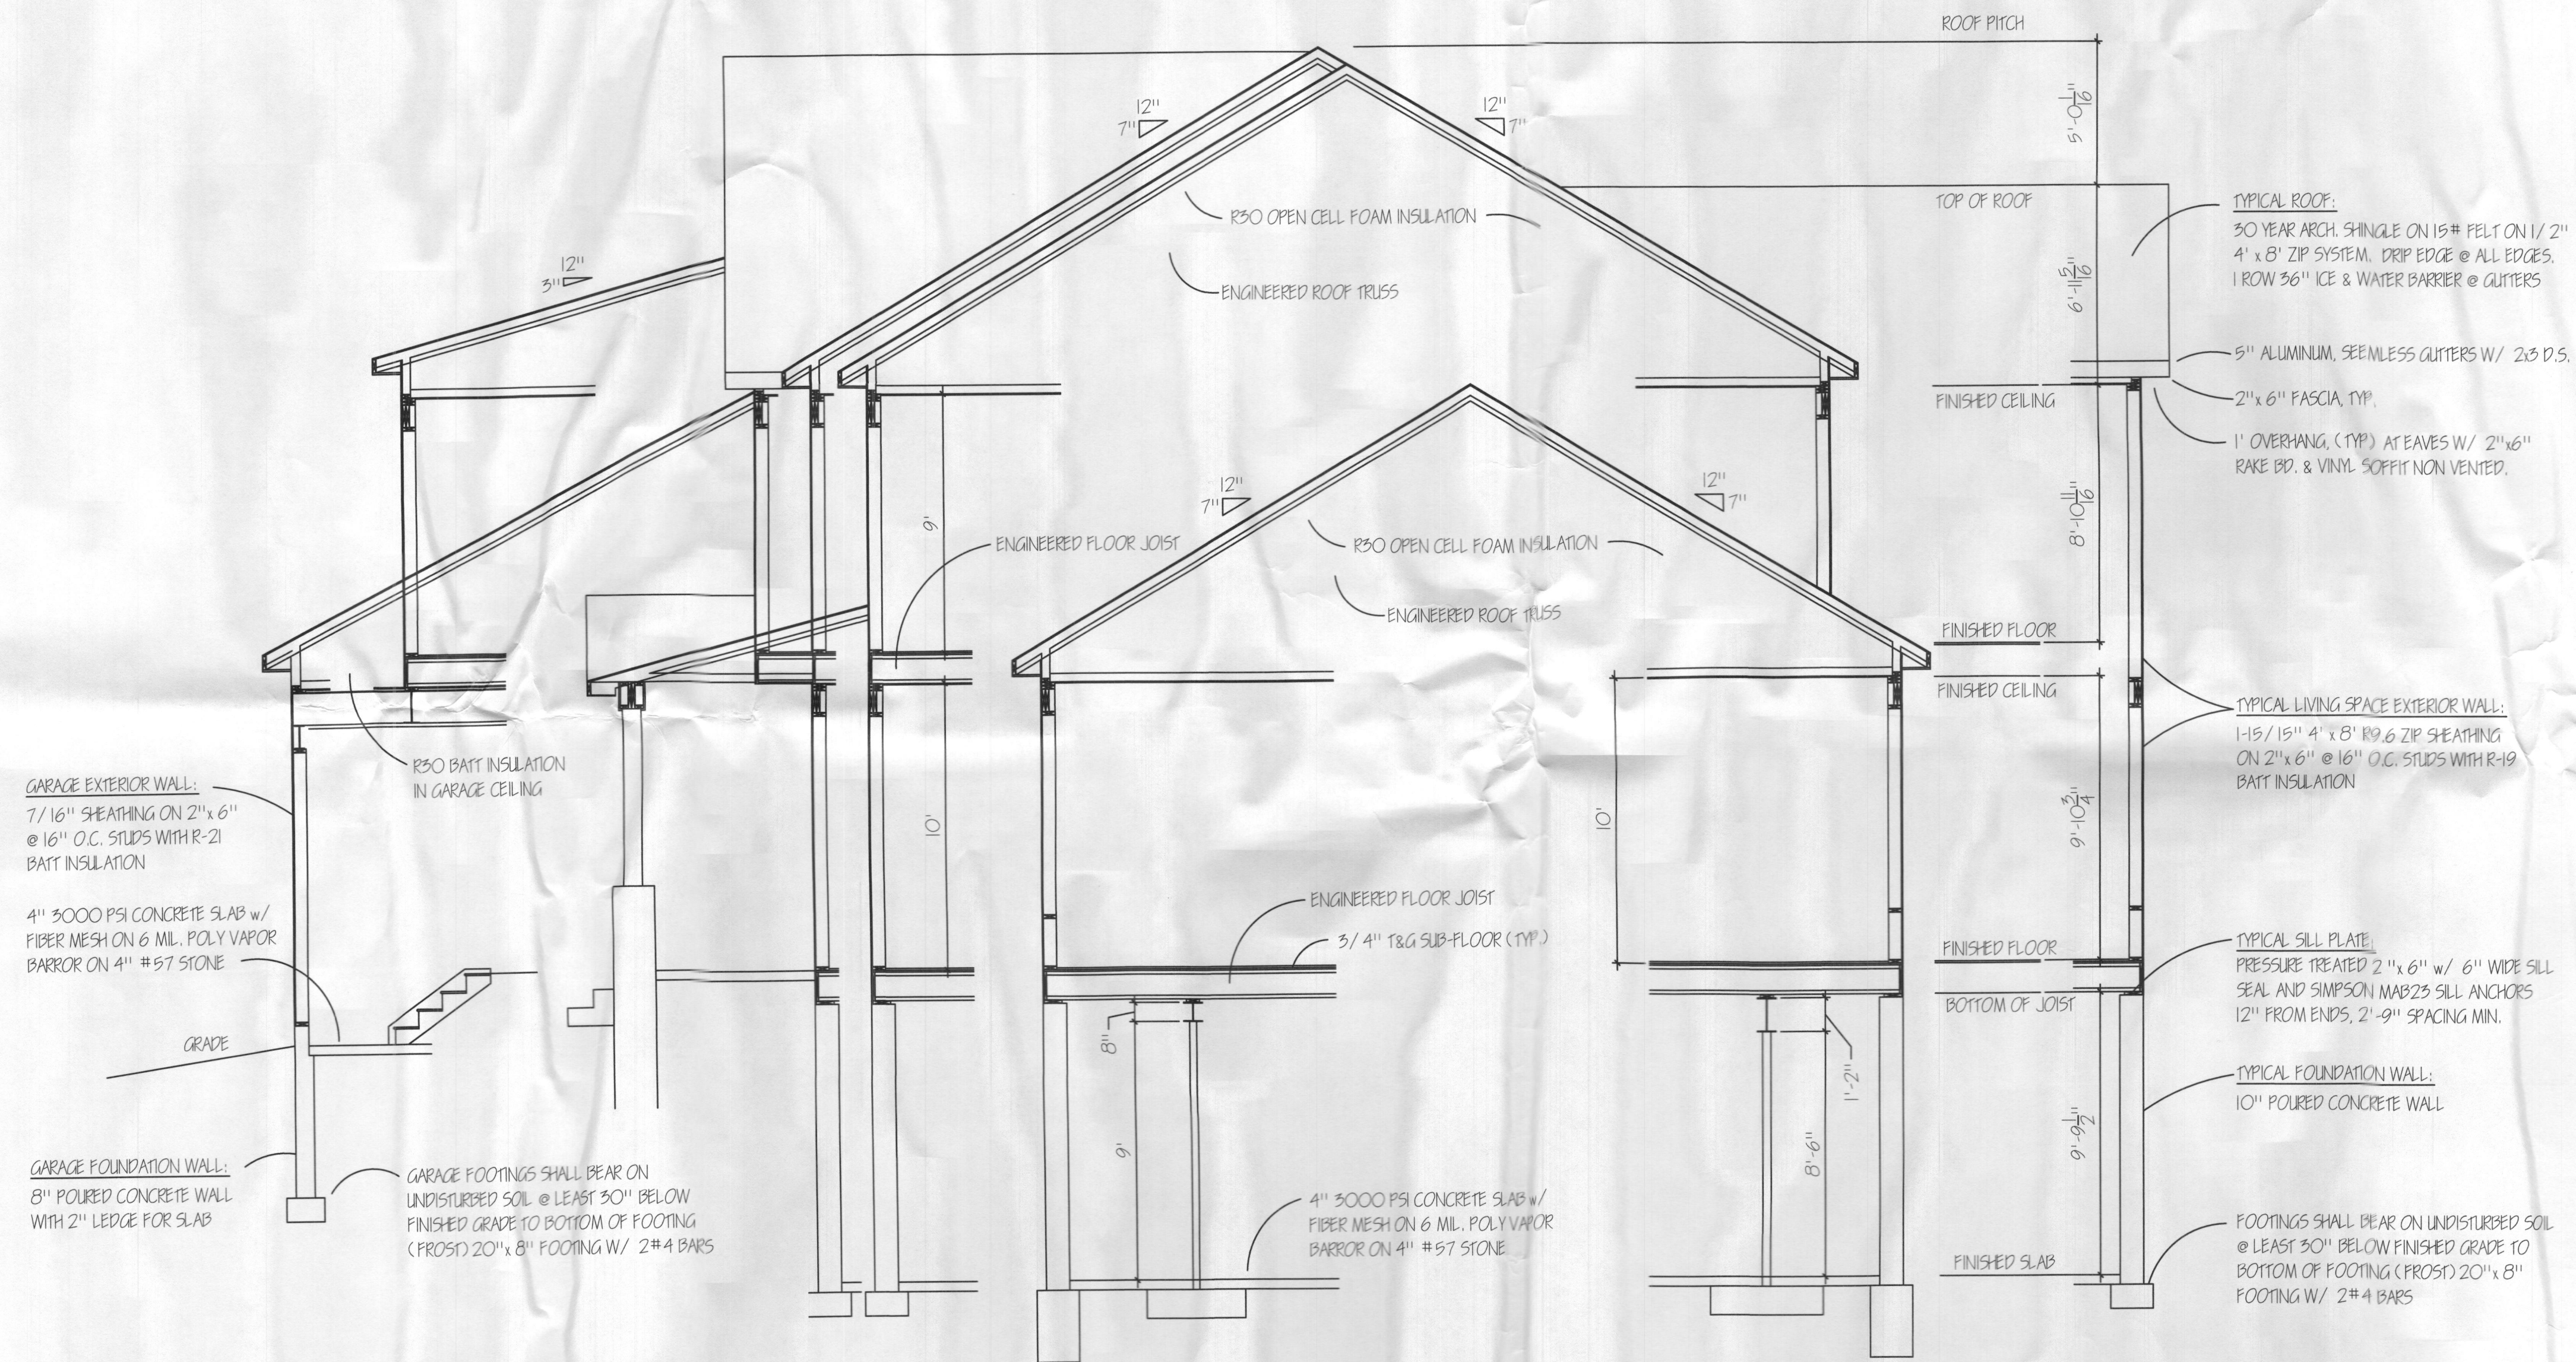

SECTION
SCALE = N.T.S.

REVISIONS

KNJ
construction
design · build

GWIN NEW HOME CONSTRUCTION
Hopkins Choice
14080 Triadelphia Road
Glenelg, Maryland 21737

POOL HOUSE PLAN

DWG FILE: GWIN.dwg
DATE :06/18/20

SCALE : AS NOTED
DRAWN BY: KNJ

A-8