



Building Permit Application

Howard County Maryland
Department of Inspections, Licenses and Permits
3430 Court House Drive
Permits: 410-313-2455
www.howardcountymd.gov

Date Received: 9/4/14
Permit No.: B14003222

Building Address: 15241 Sweetbay St.
City: WOODBINE State: MD Zip Code: 21797
Suite/Apt. #: _____ SDP/WP/BA #: F-07-38
Census Tract: _____ Subdivision: BELLE HAVEN
Section: _____ Area: _____ Lot: 38
Tax Map: _____ Parcel: _____ Grid: _____
Zoning: _____ Map Coordinates: _____ Lot Size: _____

Existing Use: vacant lot
Proposed Use: new S. F. D.
Estimated Construction Cost: \$ 400,000 (Elev. C)
Description of Work: MANHATTAN - W/ MORN. RM.
1st Floor Suite, 3 car side
2 story, full BSMT, 11R,
4 FB, 1 HB, 3 car side
Occupant or Tenant: LOAD
Was tenant space previously occupied? ☐ Yes ☒ No GMA
Contact Name: _____
Address: _____
City: _____ State: _____ Zip Code: _____
Phone: _____ Fax: _____
Email: _____

Property Owner's Name: BELLE HAVEN BAKER LLC
Address: 10751 Falls Rd. Ste. 405
City: LUTHERVILLE State: MD Zip Code: 21093
Phone: 410-616-9631 Fax: _____
Email: _____

Applicant's Name & Mailing Address, (if other than stated herein)
Applicant's Name: Vicky Meyer
Address: _____
City: _____ State: _____ Zip Code: _____
Phone: 410-296-6900 Fax: _____
Email: MDBLDGPERMITS@COMCAST.NET

Contractor Company: K. HOVNANIAN HOMES
Contact Person: Chester Willett
Address: 1802 Brightseat Rd.
City: Landover State: MD Zip Code: 20785
License No.: 3149
Phone: 301-772-8900 Fax: _____
Email: CWillett@KHOV.COM

Engineer/Architect Company: D. D. C.
Responsible Design Prof.: Brian Collins
Address: 192 E. Main St.
City: Westminster State: MD Zip Code: 21157
Phone: 410-386-0560 Fax: _____
Email: _____

Commercial Building Characteristics	Residential Building Characteristics
Height: _____	☒ SF Dwelling ☐ SF Townhouse
No. of stories: _____	Depth _____ Width _____
Gross area, sq. ft./floor: _____	1 st floor: _____
Area of construction (sq. ft.): _____	2 nd floor: _____
Use group: _____	Basement: _____
	☐ Finished Basement
	☒ Unfinished Basement
	☐ Crawl Space
Construction type:	☐ Slab on Grade
☐ Reinforced Concrete	No. of Bedrooms: _____
☐ Structural Steel	Multi-family Dwelling
☐ Masonry	No. of efficiency units: _____
☐ Wood Frame	No. of 1 BR units: _____
☐ State Certified Modular	No. of 2 BR units: _____
	No. of 3 BR units: _____
	Other Structure: _____
	Dimensions: _____
	Footings: _____
	Roof: _____
	☐ State Certified Modular
	☐ Manufactured Home

Utilities
Water Supply
☐ Public
☒ Private
Sewage Disposal
☐ Public
☒ Private
Electric: ☒ Yes ☐ No
Gas: ☒ Yes ☐ No
Heating System
☐ Electric ☐ Oil
☒ Natural Gas ☐ Propane Gas
☐ Other: _____
Sprinkler System:
☒ Yes ☐ No
Grading Permit Number: <u>G15000401</u>
Building Shell Permit Number: _____

THE UNDERSIGNED HEREBY CERTIFIES AND AGREES AS FOLLOWS: (1) THAT HE/SHE IS AUTHORIZED TO MAKE THIS APPLICATION; (2) THAT THE INFORMATION IS CORRECT; (3) THAT HE/SHE WILL COMPLY WITH ALL REGULATIONS OF HOWARD COUNTY WHICH ARE APPLICABLE THERETO; (4) THAT HE/SHE WILL PERFORM NO WORK ON THE ABOVE REFERENCED PROPERTY NOT SPECIFICALLY DESCRIBED IN THIS APPLICATION; (5) THAT HE/SHE GRANTS COUNTY OFFICIALS THE RIGHT TO ENTER ONTO THIS PROPERTY FOR THE PURPOSE OF INSPECTING THE WORK PERMITTED AND AS NOTED.

Applicant's Signature: V. Meyer
MDBLDGPERMITS@COMCAST.NET
Email Address: _____
AGENT
Title/Company: _____

Print Name: Vicky Meyer
Date: Sept. 4, 2014
SEP 04 2014
LICENSSES & PERMITS
DIVISION
ck # 17546

Checks Payable to: DIRECTOR OF FINANCE OF HOWARD COUNTY
PLEASE WRITE NEATLY & LEGIBLY

AGENCY	DATE	SIGNATURE OF APPROVAL
State Highways		
Building Officials		
PSZA (Zoning)		
PSZA (Engineering)		
Health		
Is Sediment Control approval required for issuance? ☒ Yes ☐ No		
☐ CONTINGENCY CONSTRUCTION START		

DPZ SETBACK INFORMATION

Front: _____

Rear: _____

Side: _____

Side St.: _____

All minimum setbacks met? ☐ Yes ☐ No

Is Entrance Permit Required? ☐ Yes ☐ No

Historic District? ☐ Yes ☐ No

Lot Coverage for New Town Zone: _____

SDP/Red-line approval date: _____

Filing Fee	\$ 100
Permit Fee	\$
Tech Fee	\$
Excise Tax	\$
PSFS	\$
Guaranty Fund	\$ 50.00
Add'l per Fee	\$
Total Fees	\$
Sub-Total Paid	\$
Balance Due	\$
Check	# 17546

Willett, Chester

From: Victoria Meyer <mdbldgpermits@comcast.net>
Sent: Tuesday, September 09, 2014 1:11 PM
To: Willett, Chester
Subject: Permit # for lot 38 at Belle Haven

Hi Chester

I submitted Belle Haven, lot 38 at 15241 Sweetbay St.

Applied 9/4/14
PERMIT #B14003222

Victoria Meyer



Maryland Building Permits, Inc.

1602 Pinnacle Rd.
Towson, MD 21286
Office 410-296-6900
Cell 443-250-3690
Fax 410-296-7992
MDBLDGPERMITS@COMCAST.NET

RECEIVED

SEP 12 2014

HOWARD COUNTY HEALTH DEPT.
BUREAU OF ENVIRONMENTAL HEALTH

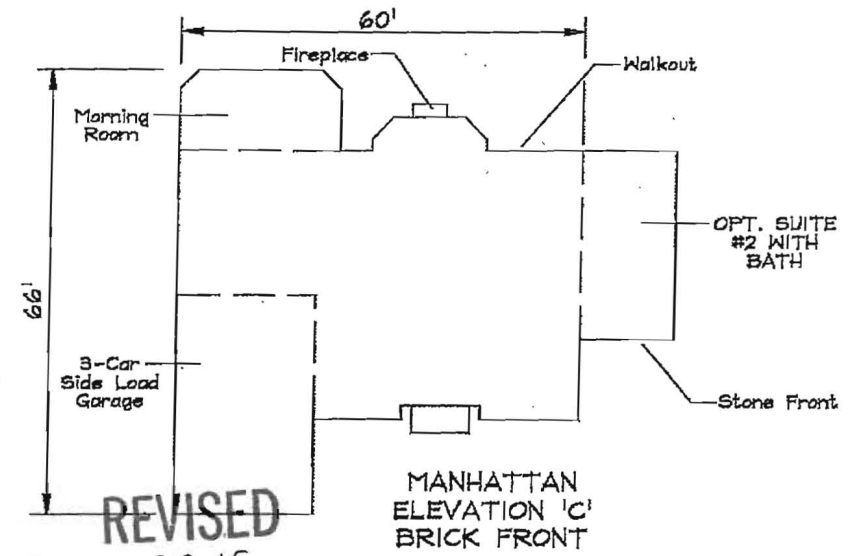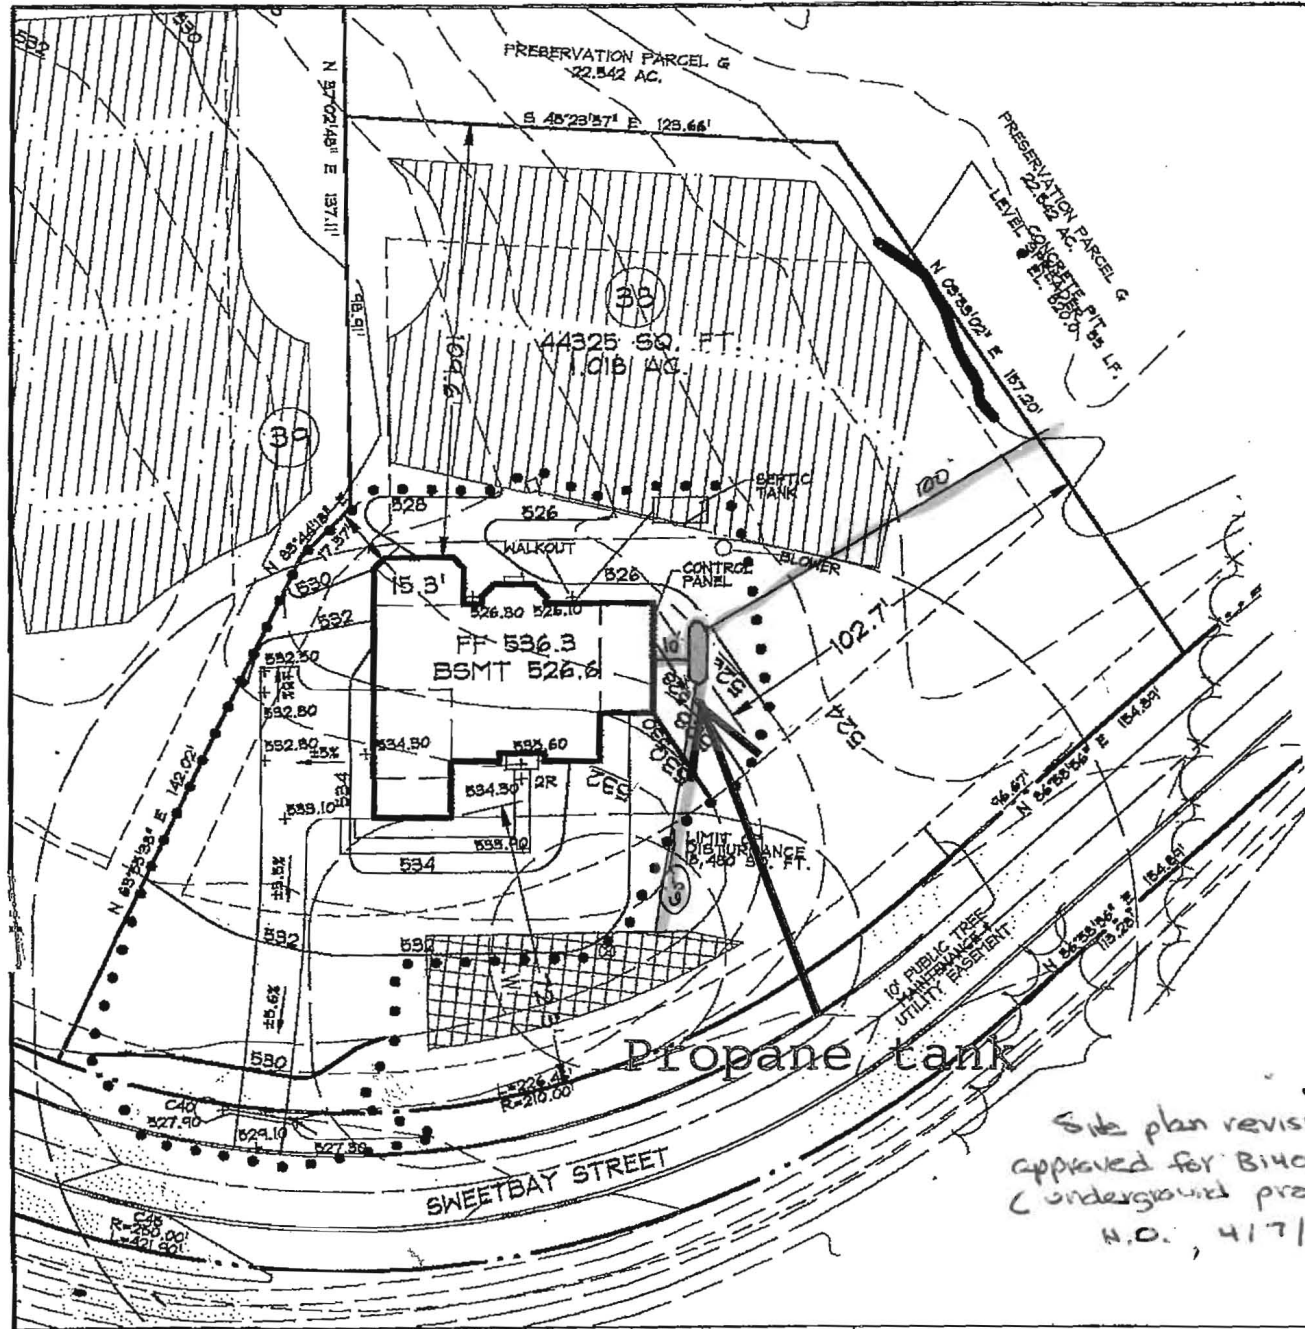


REVISED
Date: 3-30-15
Comments: Change tank location

GENERAL NOTES

1. THE EXISTING WELL SHOWN ON THIS PLAN (HO-95-0646) HAS BEEN LOCATED BY DDC, PROFESSIONAL LAND SURVEYOR, AND IS ACCURATELY SHOWN.
2. BASE SQUARE FOOTAGE OF HOUSE: 4,143 sq.ft. NUMBER OF BEDROOMS: 6
3. INFORMATION SHOWN ON THIS PLAN BASED ON PLANS PREPARED BY DMW DATED 6/25/07. EXISTING TOPOGRAPHY BASED ON GRADING PLAN PREPARED BY DEMARIO DESIGN CONSULTANTS DATED 7/9/07 AND FIELD RUN TOPOGRAPHY PREPARED BY DDC INC IN JAN. 2012.
4. PER THE APPROVED ROAD DRAWINGS, F-07-38, A DRIVEWAY CULVERT IS REQUIRED.

Site plan revision
approved for B14004370
C underground propane tank
N.O., 4/7/15

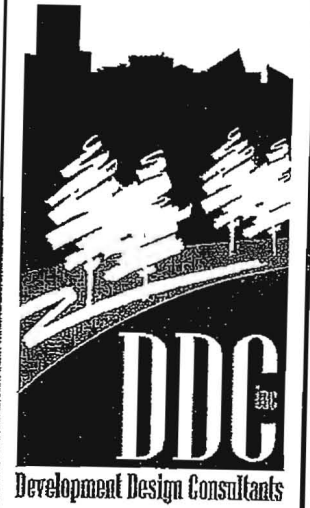



Planners
Surveyors
Engineers
Landscape Architects
192 East Main Street
Westminster, MD 21157
410.386.0540
410.386.0564 (Fax)
DDC@DDCinc.us
www.DDCinc.us

DDC JOB#:	06116.5
DATE:	08/27/14
SCALE:	1" = 50'
DES. BY:	JHK
DRN. BY:	JHK
CHK. BY:	BKC

BELLE HAVEN ESTATES
3rd ELECTION DISTRICT HOWARD COUNTY, MD
TAX MAP 14, PARCEL 66

LOT 38
15241 SWEETBAY STREET
WOODBINE, MD 21797
PLOT PLAN
KHOV ELEVATION

OWNER/BUILDER: K.HOVNANIAN HOMES
1802 Brightseat Road
Landover, Maryland 20785
(301)683-6268

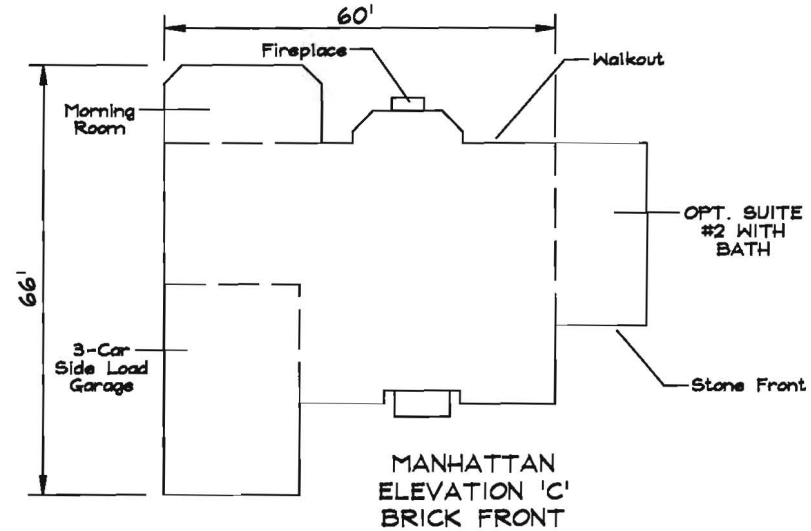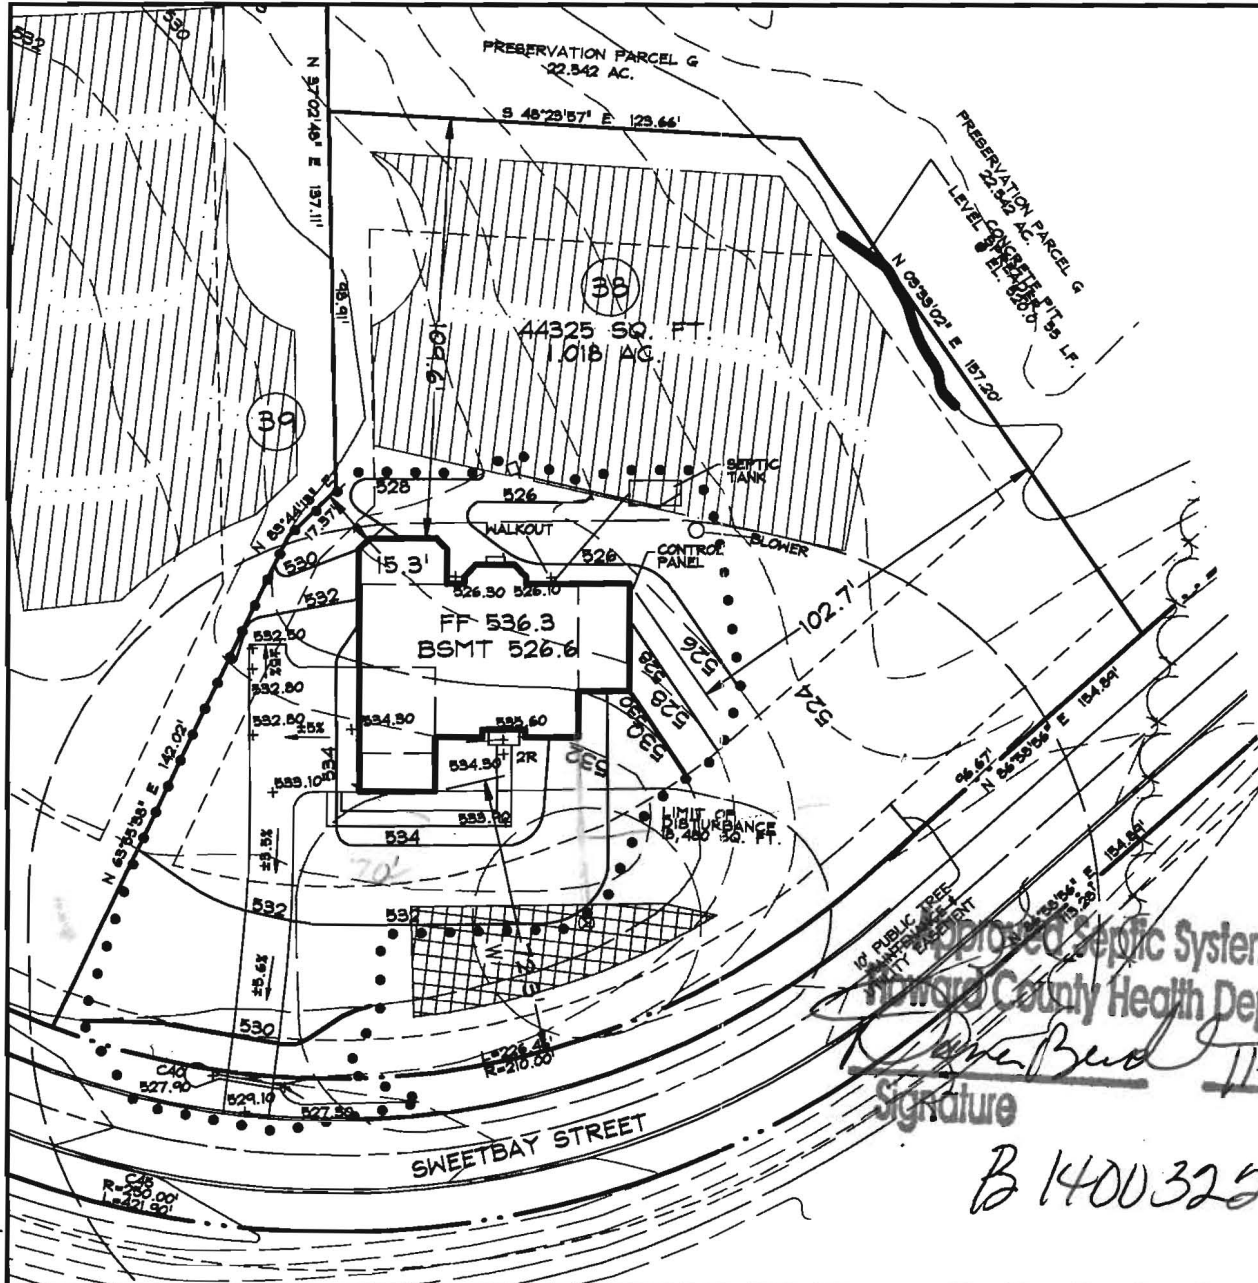

GENERAL NOTES

1. THE EXISTING WELL SHOWN ON THIS PLAN (HO-95-0646) HAS BEEN LOCATED BY DDC, PROFESSIONAL LAND SURVEYOR, AND IS ACCURATELY SHOWN.
2. BASE SQUARE FOOTAGE OF HOUSE: 4,143 sq.ft.
NUMBER OF BEDROOMS: 6
3. INFORMATION SHOWN ON THIS PLAN BASED ON PLANS PREPARED BY DMW DATED 6/25/07. EXISTING TOPOGRAPHY BASED ON GRADING PLAN PREPARED BY DEMARIO DESIGN CONSULTANTS DATED 7/9/07 AND FIELD RUN TOPOGRAPHY PREPARED BY DDC INC IN JAN. 2012.
4. PER THE APPROVED ROAD DRAWINGS, F-07-38, A DRIVEWAY CULVERT IS REQUIRED.

Approved Septic System Plan
Howard County Health Department

Signature: *[Signature]*
Date: 11-17-14

B 14003222



Development Design Consultants

Planners
Surveyors
Engineers
Landscape Architects

192 East Main Street
Westminster, MD 21157
410.386.0560
410.386.0564 (Fax)
DDC@DDCinc.us
www.DDCinc.us

DDC JOB#:	06116.5
DATE:	08/27/14
SCALE:	1" = 50'
DES. BY:	JHK
DRN. BY:	JHK
CHK. BY:	BKC

BELLE HAVEN ESTATES
3rd ELECTION DISTRICT HOWARD COUNTY, MD
TAX MAP 14, PARCEL 66

LOT 38
15241 SWEETBAY STREET
WOODBINE, MD 21797
PLOT PLAN
KHOV ELEVATION

OWNER/BUILDER: K.HOVNANIAN HOMES
1802 Brightseat Road
Landover, Maryland 20785
(301)663-6268

MID ATLANTIC
AREA



Belleview lot (38)
(B14003222)

MANHATTAN

REVISION DATE: 6-20-2013

INDEX

SHEET	DRAWING
1A	TITLE SHEET
PG-1B	2012 IECC CODE COMPLIANCE NOTES
PG-1C	PG COUNTY DETAILS
1D	RES-CHECK
2A	ELEVATION "A" - STD. 8' SECOND FLOOR
2B	ELEVATION "A" W/ BRICK & STONE - STD. 8' SECOND FLOOR
2C	ELEVATION "A" - STD. 9' SECOND FLOOR
2D	ELEVATION "A" W/ BRICK & STONE - STD. 9' SECOND FLOOR
2E	ELEVATION "B" - STD. 8' SECOND FLOOR
2F	ELEVATION "B" W/ BRICK & STONE - STD. 8' SECOND FLOOR
2G	ELEVATION "B" - STD. 9' SECOND FLOOR
2H	ELEVATION "B" W/ BRICK & STONE - STD. 9' SECOND FLOOR
2J	ELEVATION "B" PARTIAL PLANS
2K	ELEVATION "C" - STD. 8' SECOND FLOOR
2L	ELEVATION "C" W/ BRICK & STONE - STD. 8' SECOND FLOOR
2M	ELEVATION "C" - STD. 9' SECOND FLOOR
2N	ELEVATION "C" W/ BRICK & STONE - STD. 9' SECOND FLOOR
2P	ELEVATION "C" PARTIAL PLANS
2Q	ELEVATION "D" - STD. 8' SECOND FLOOR
2R	ELEVATION "D" W/ BRICK & STONE - STD. 8' SECOND FLOOR
2S	ELEVATION "D" - STD. 9' SECOND FLOOR
2T	ELEVATION "D" W/ BRICK & STONE - STD. 9' SECOND FLOOR
2U	ELEVATION "D" PARTIAL PLANS
3A	FOUNDATION PLANS - STD. FULL BASEMENT
3B	FOUNDATION PLANS - OPT. FINISHED LOWER LEVEL
4A	FIRST FLOOR PLANS
5A	SECOND FLOOR PLANS
6A	OPT. 2-CAR SIDE LOAD GARAGE
6B	OPT. 3-CAR SIDE LOAD GARAGE
6C	OPT. 3RD CAR GARAGE
6D	OPT. MORNING ROOM
6E	OPT. BEDROOM #5
6F	OPT. 4' FAMILY ROOM EXT.
6G	OPT. CONSERVATORY
6H	OPT. FIRST FLOOR SUITE W/ BATH
6J	OPT. FIRST FLOOR SUITE #2 W/ BATH
6K	OPT. ALT. FIRST FLOOR SUITE W/ BATH
7A	WALL SECTION - STD. BASEMENT
7B	BUILDING SECTIONS "A-A"
7C	BUILDING SECTIONS "B-B"
8A	OPT. FINISHED LOWER LEVEL ELECTRICAL PLAN
8B	FIRST FLOOR ELECTRICAL PLAN
8C	SECOND FLOOR ELECTRICAL PLAN
8D	OPT. FIRST FLOOR SUITE W/ BATH #2 ELECTRICAL PLANS
8E	OPT. ALT. FIRST FLOOR SUITE W/ BATH ELECTRICAL PLANS
9A	PORTICO PORCH DETAILS

DATE	DESCRIPTION	DATE	DESCRIPTION	DATE	DESCRIPTION	DATE	DESCRIPTION
9-8-2010	PRELIMINARY PLANS	5-28-2012	MISC. REVISIONS	3-29-2013	AR-2013-37		
2-17-2011	MISC. REVISIONS	6-19-2012	DTO COMMENTS	4-22-2013	AR-2013-42		
4-8-2011	ADDED OPT. AREAWAYS TO BASEMENT PLANS	6-25-2012	ADDITIONAL DTO COMMENTS	6-20-2013	AR-2013-107		
8-30-2011	AR-CPD-11-192	7-23-2012	ADDED BRICK/STONE LOCATIONS TO SIDE LOAD GARAGE ELEVS				
11-17-2011	PROTOTYPE REVISIONS	9-5-2012	CPR-AR-12-259				
11-21-2011	AR-CPD-11-278	11-7-2012	CPD-AR-12-372				
1-6-2012	AR-CPD-12-5	2-22-2013	AR-2013-04				
3-26-2012	PLAN REDESIGN / ADDED ELEVATION D / ADDED OPTIONS	3-13-2013	REVISED PG COUNTY NOTES SHEET				
4-23-2012	OPT. BEDROOM SUITE SHOWER REVISIONS	3-15-2013	PROTOTYPE REVISIONS				

2012 IECC & IRC BUILDING CODE

KV198_6039

1. ALL INTERIOR & EXTERIOR WALLS
ARE SHOWN @ 3 1/2" UNLESS
OTHERWISE NOTED.

1/8" = 1'-0" @ 11 x 17
1/4" = 1'-0" @ 24 X 36

SCALE
AS NOTED

DRAWN BY


DATE
6-20-2013

[illegible][illegible]


MODEL
MANHATTAN
SET #




Kilbrynian[™]
Companies

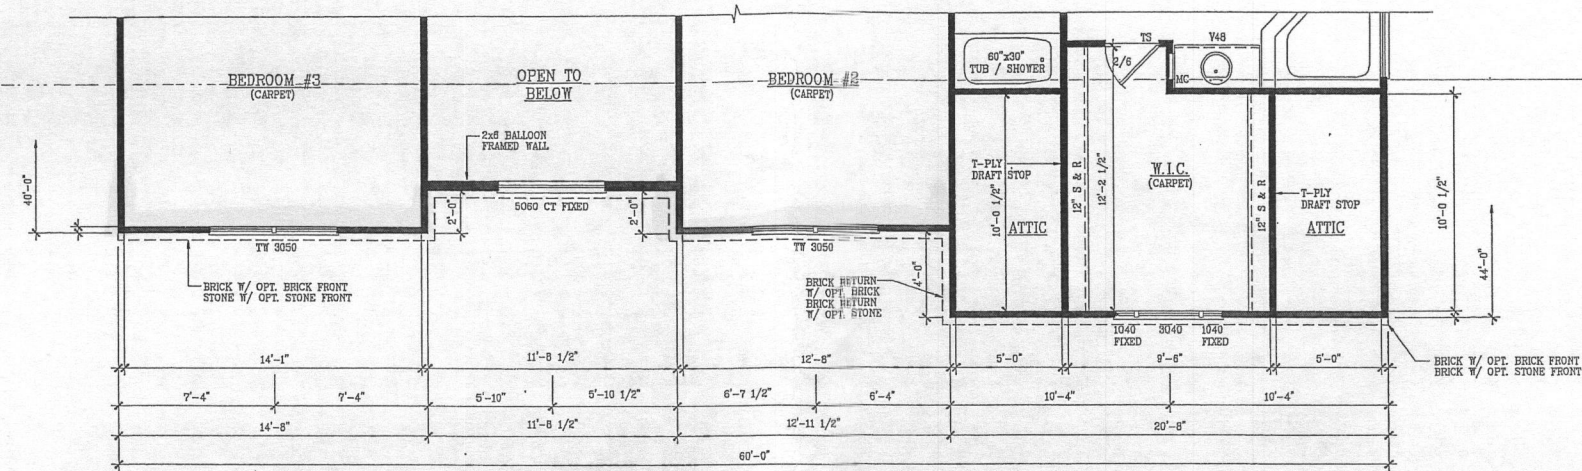

SECOND FLOOR PLAN
ELEVATION "C"







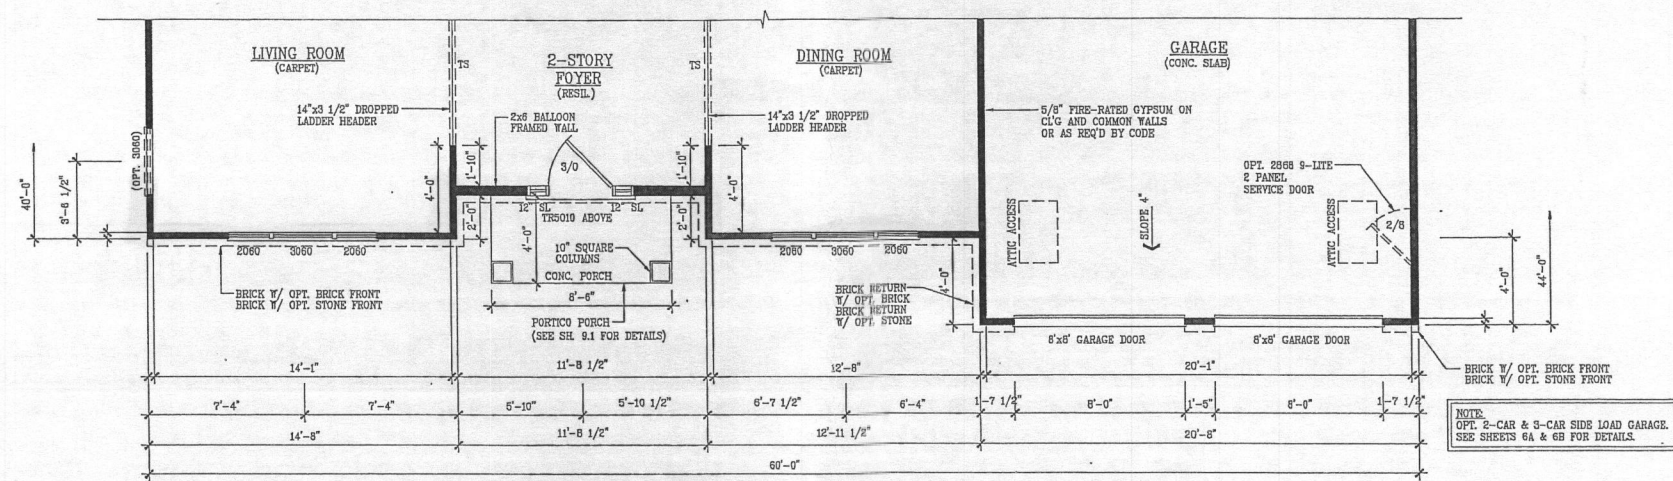


FIRST FLOOR PLAN
ELEVATION "C"

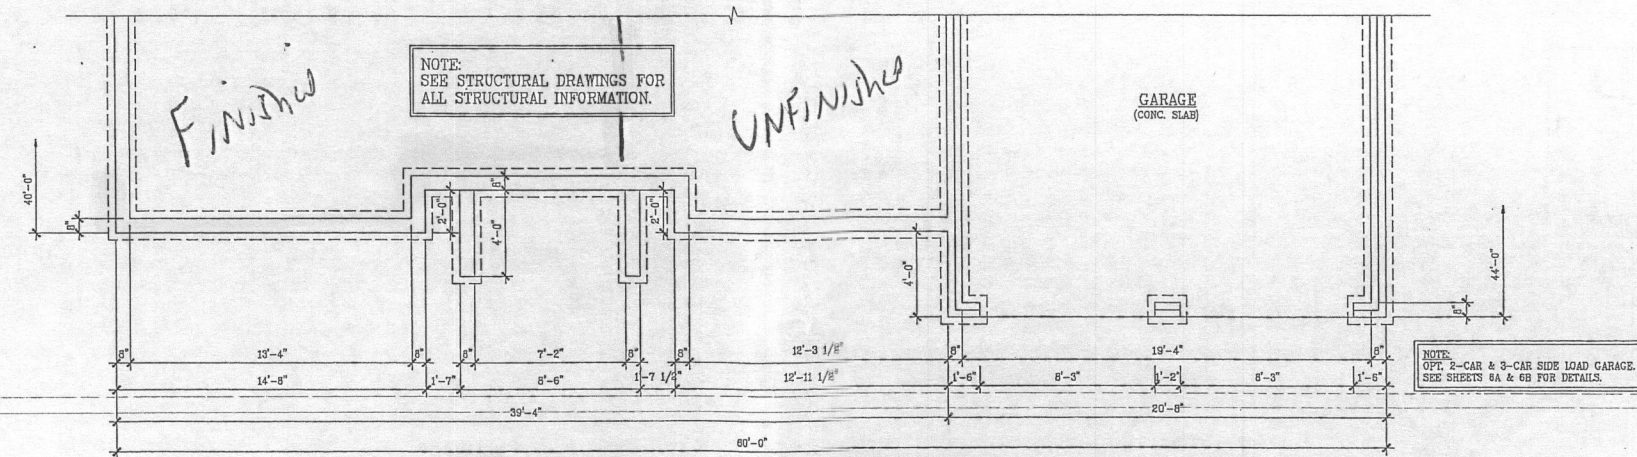

FOUNDATION PLAN - STD. BASEMENT
ELEVATION "C"

MANHATTAN
KV198_6039

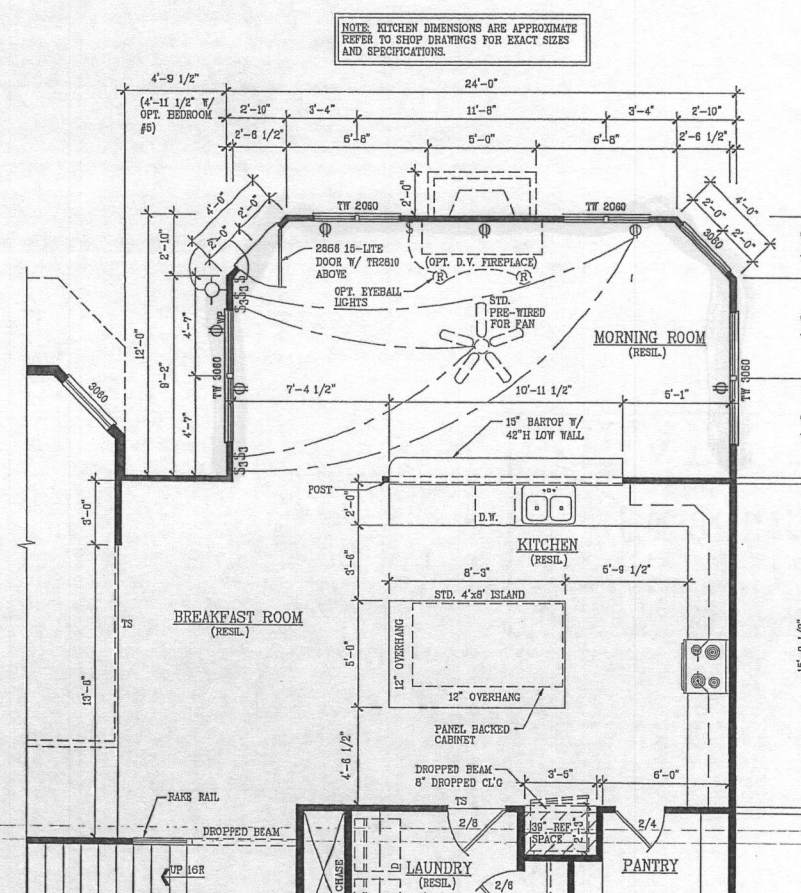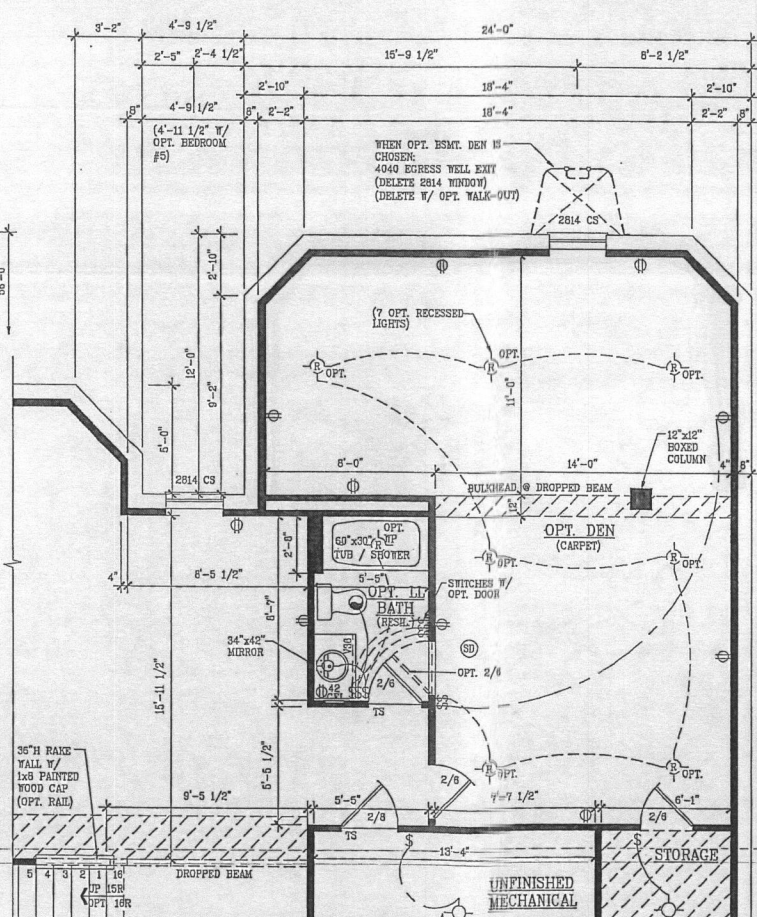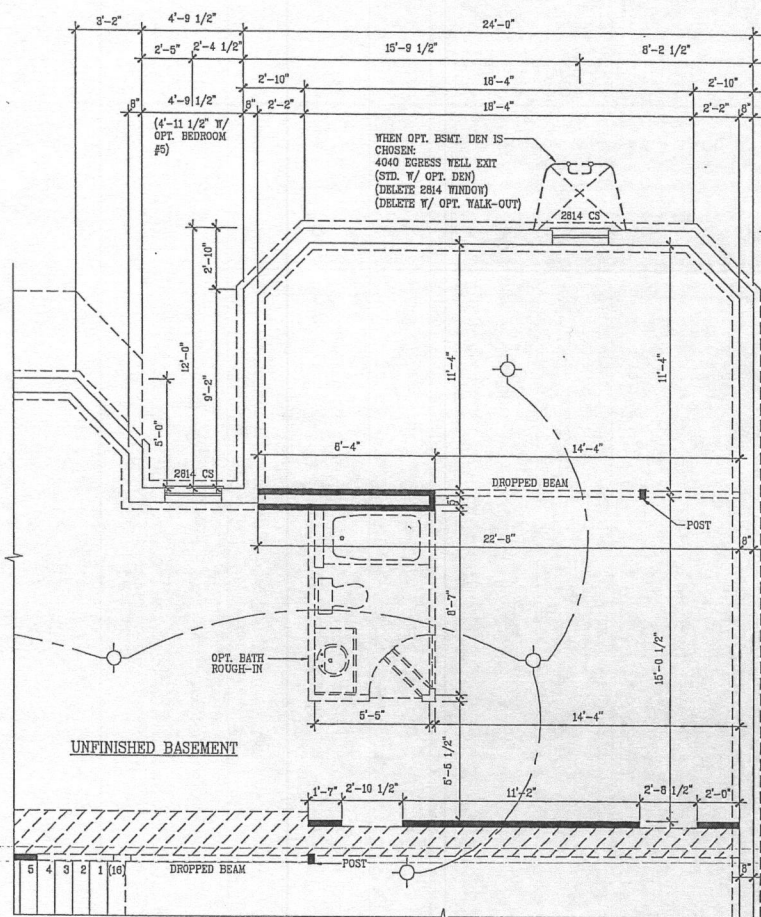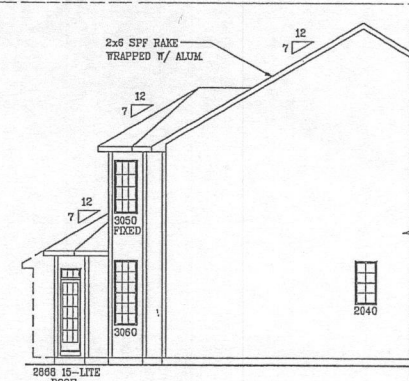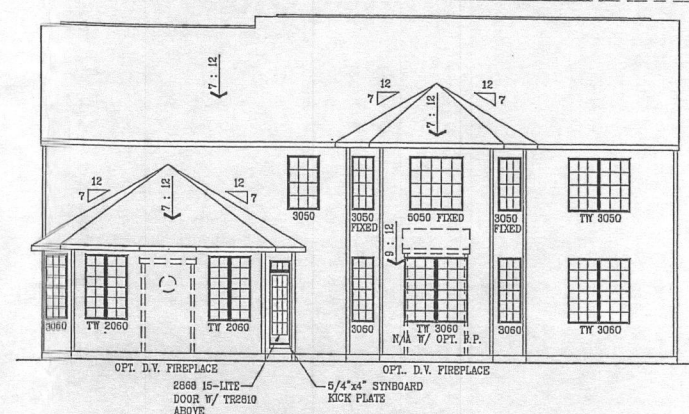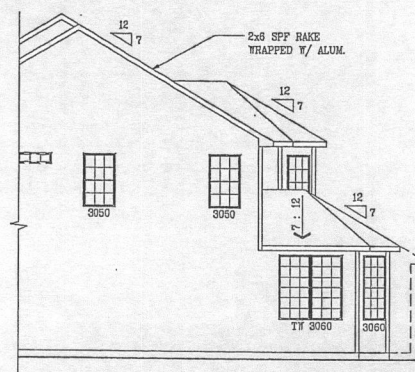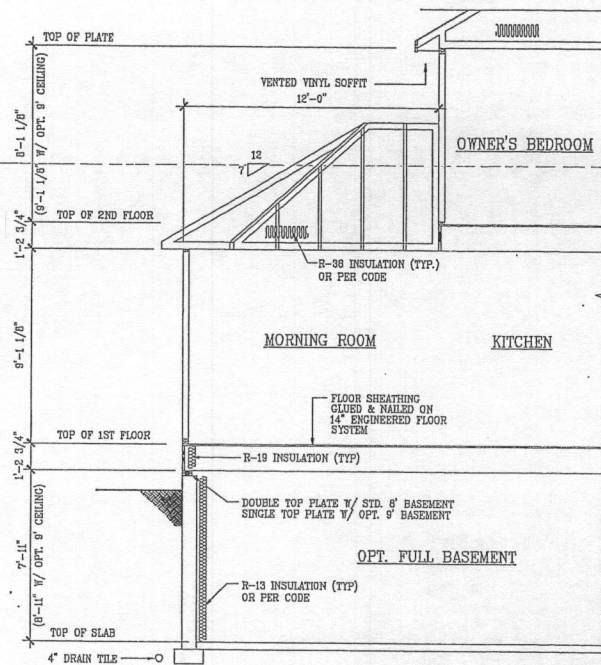

SCALE:
 $1/8" = 1'-0" @ 11 \times 17$
 $1/4" = 1'-0" @ 24 \times 36$

NOTES:

1. ALL INTERIOR & EXTERIOR WALLS
ARE SHOWN @ 3 1/2" UNLESS
OTHERWISE NOTED.

SHEET NUMBER
60

SCALE
AS NOTED

DRAWN BY

DATE
6-20-2013

5)

#	
---	--

ATE

REVIEW

11

11

1

MARK

REV.

	D.
--	----

11

1

1

MODEL

1

1

1

115

11

1

1

MANHATTAN
MODEL

Klynian[™]
Companies

NOTES:

1. ALL INTERIOR & EXTERIOR WALLS
ARE SHOWN @ 3 1/2" UNLESS
OTHERWISE NOTED.

SCALE:

1/8" = 1'-0" @ 11 x 17
1/4" = 1'-0" @ 24 X 36

SHEET NUMBER
5A

SCALE
AS NOTED

DRAWN BY


DATE
6-20-2013

REVISIONS
REV# DATE REMARKS


REVISIONS
REV# DATE REMARKS

MODEL
MANHATTAN
SET #


Kilbrian
Corporation

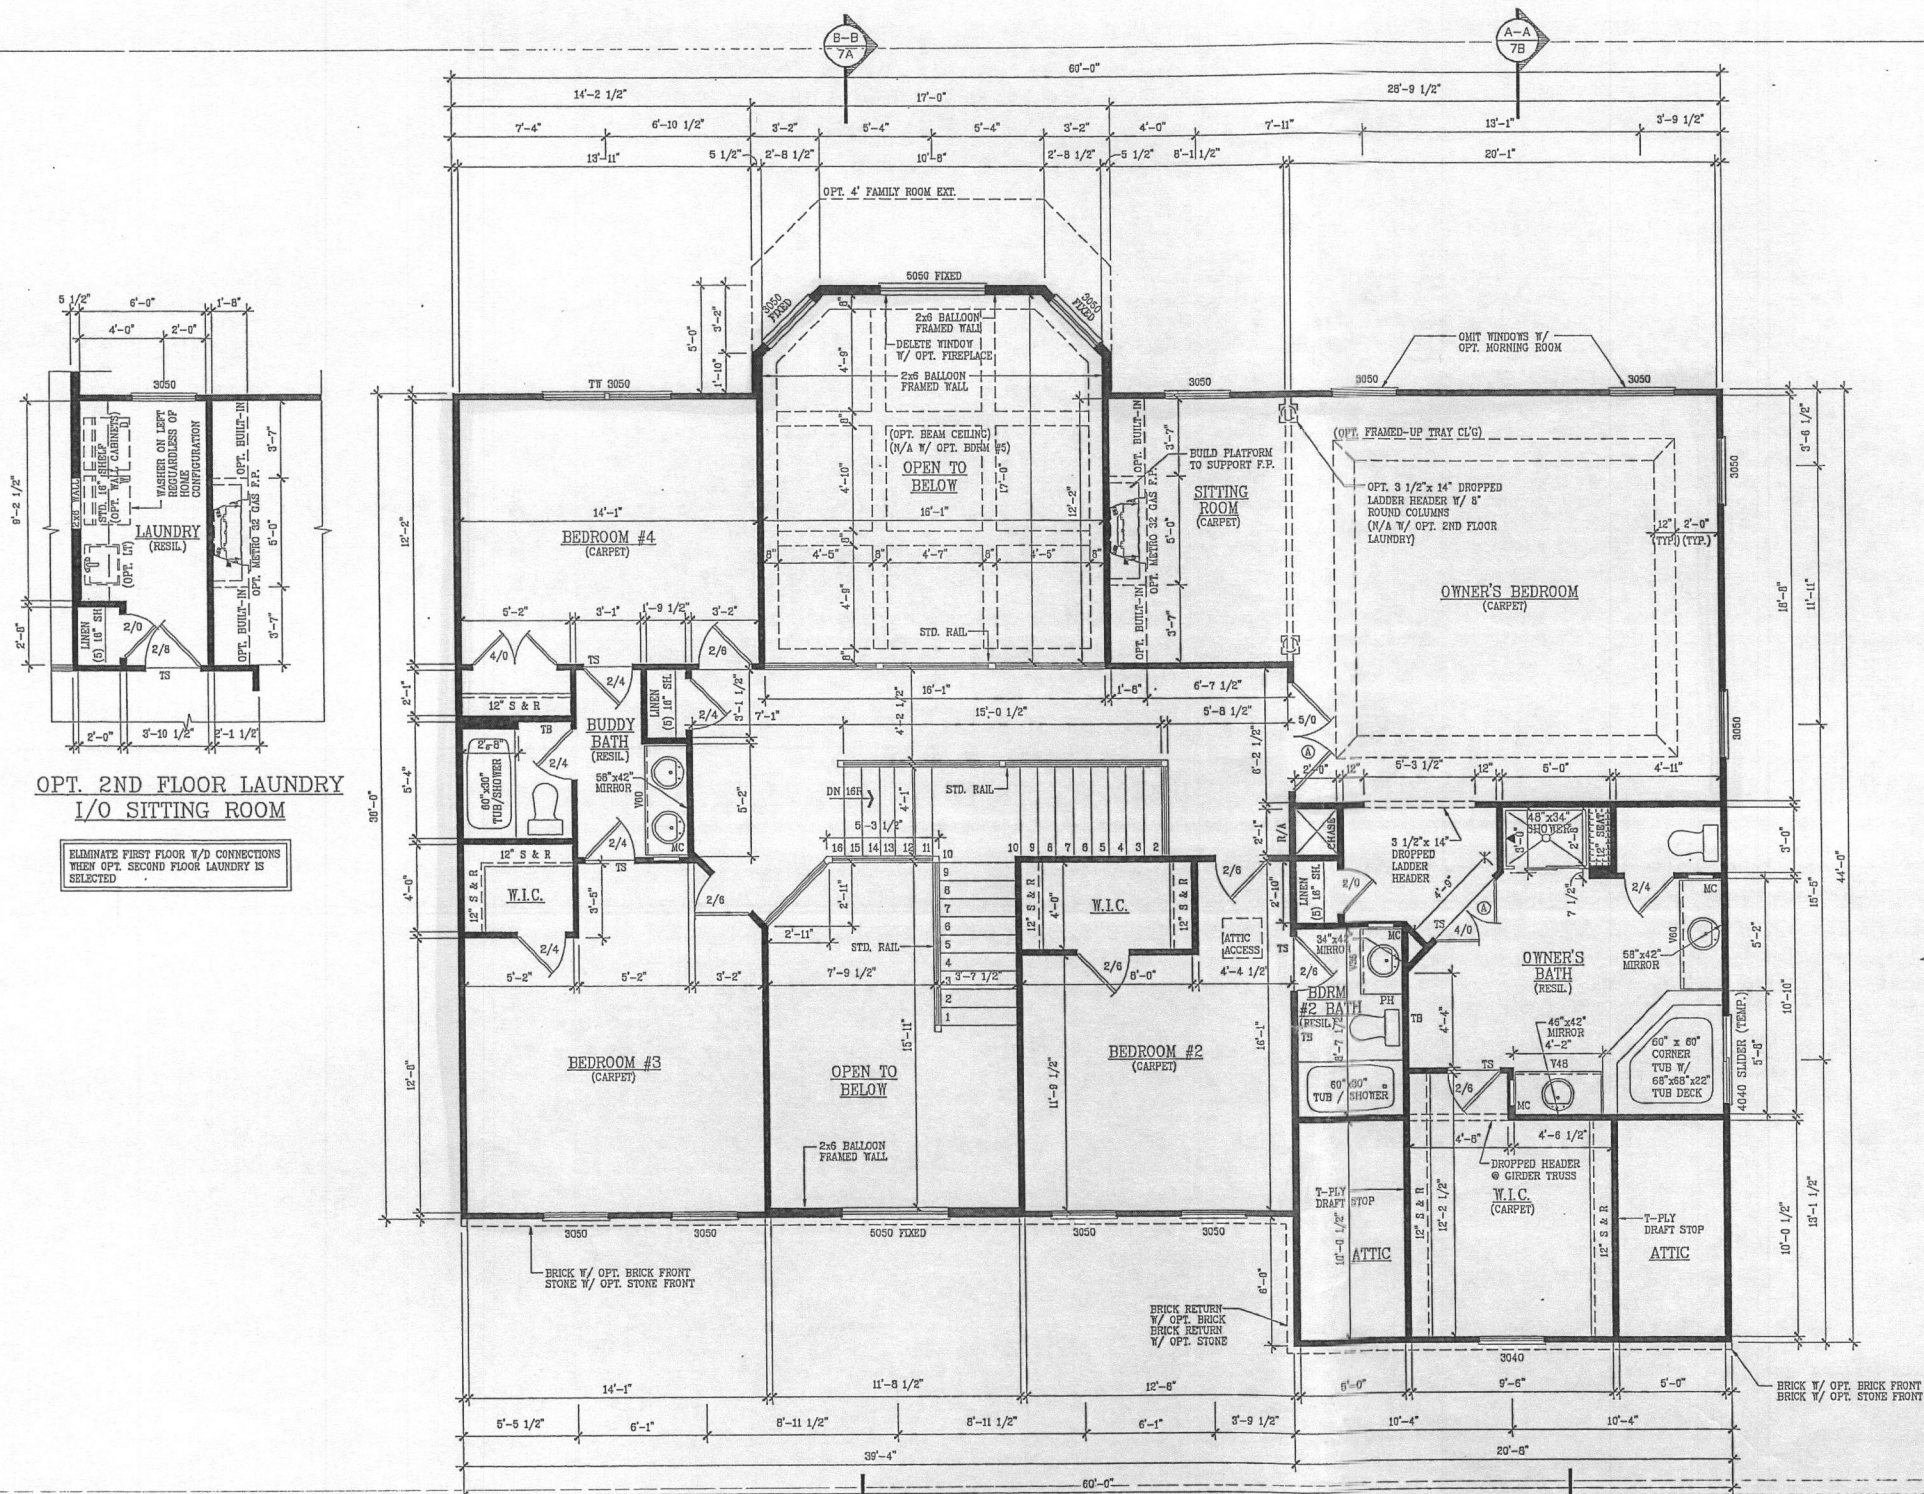

SECOND FLOOR PLAN
ELEVATION "A"

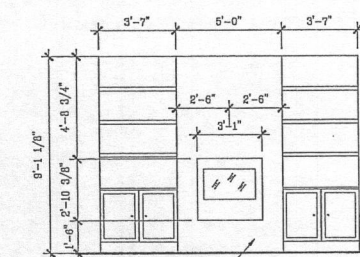

OPT. METRO 32
GAS F.P. W/ BUILT-INS ELEVATION

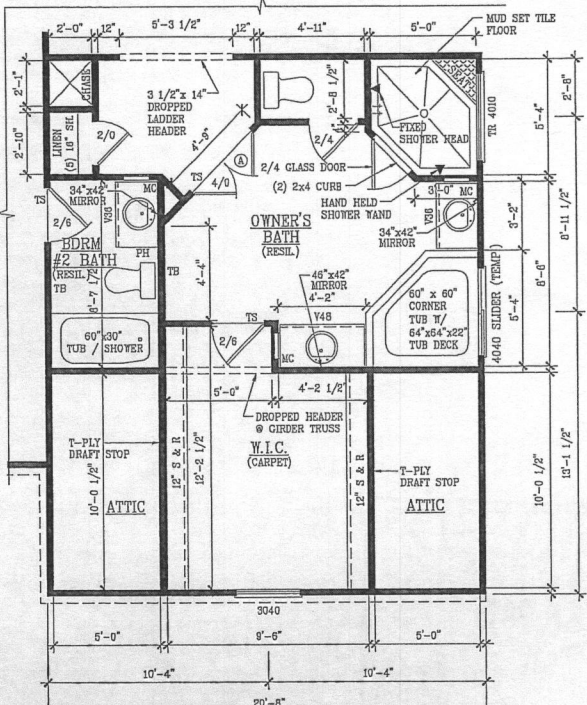

OPT. OWNER'S SPA BATH

KV198_6039

1. ALL INTERIOR & EXTERIOR WALLS
ARE SHOWN @ 3 1/2" UNLESS
OTHERWISE NOTED.

$1/8" = 1'-0" @ 11 \times 17$
 ~~$1/4" = 1'-0" @ 24 \times 36$~~




DATE
6-20-2013

REV. BY	DATE	REV. #	REMARKS
---------	------	--------	---------

REV.BY	DATE	REV.#	REMARKS
--------	------	-------	---------

MODEL	MANHATTAN	SET #
100	100	100
200	200	200
300	300	300
400	400	400
500	500	500
600	600	600
700	700	700
800	800	800
900	900	900
1000	1000	1000

Kilbournian™
Companies

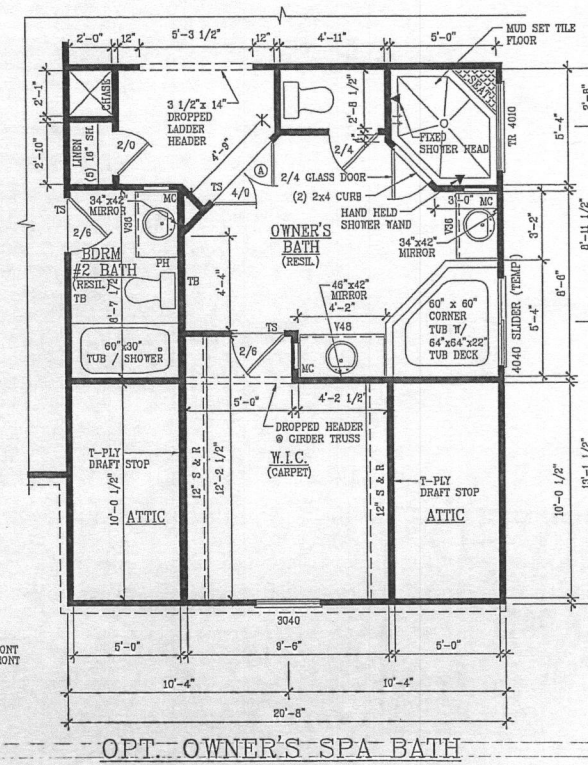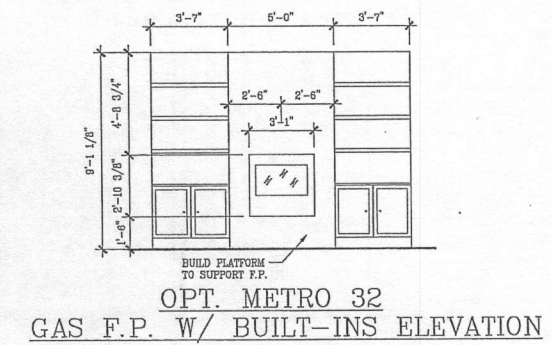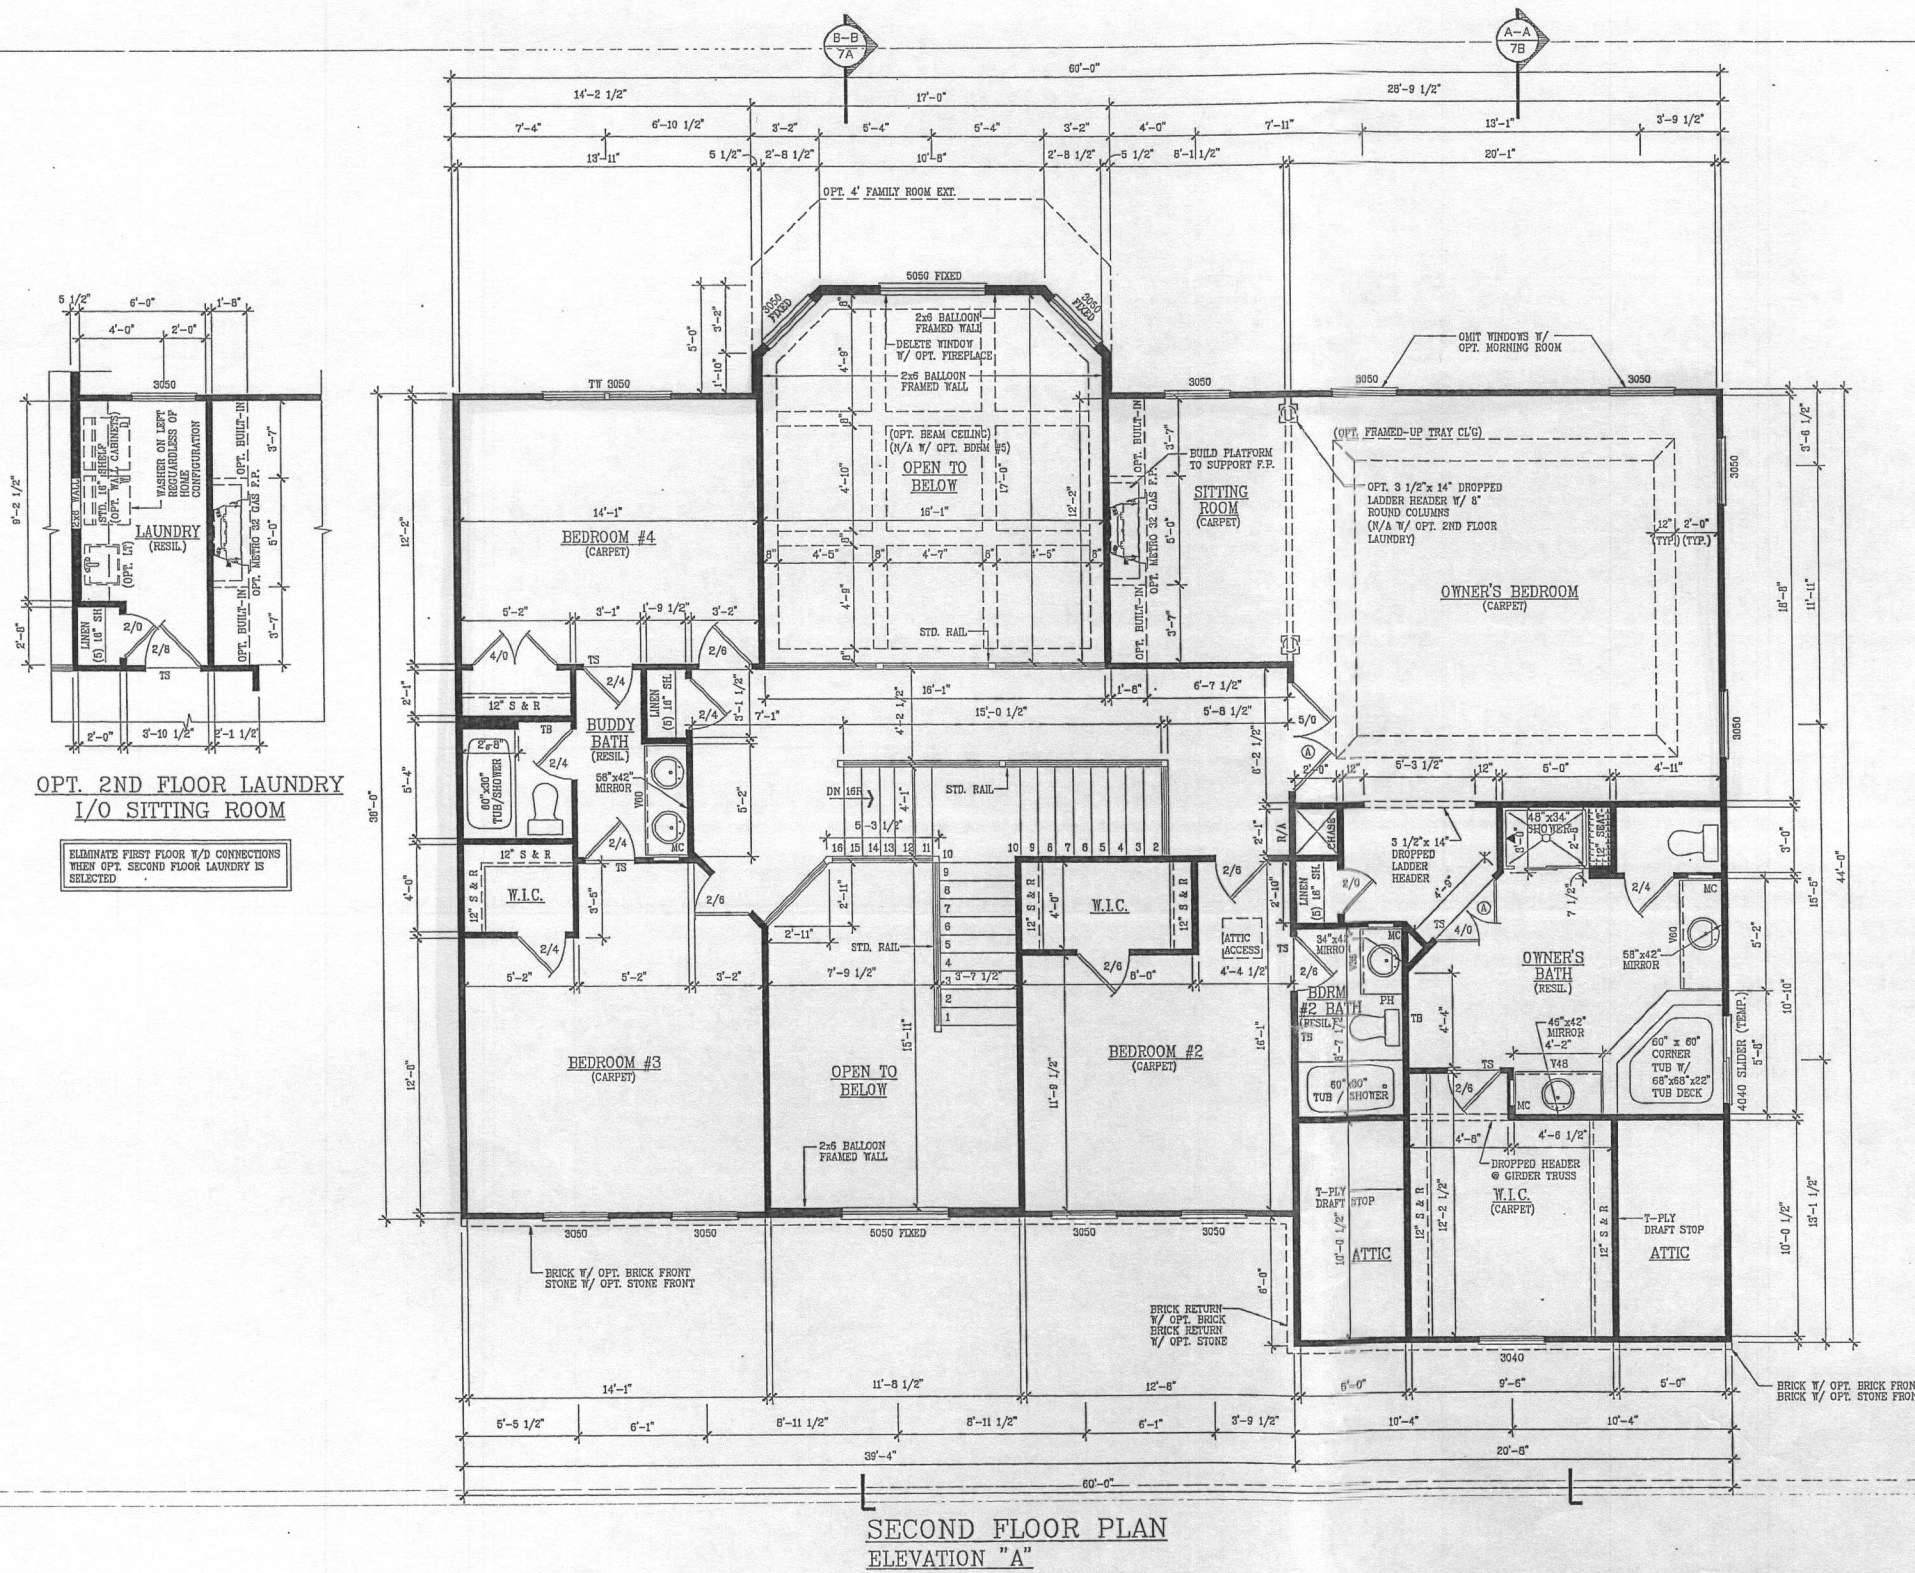

KV198_6039

SCALE:
1/8" = 1'-0" @ 11 x 17
1/4" = 1'-0" @ 24 x 36

NOTES:
1. ALL INTERIOR & EXTERIOR WALLS
ARE SHOWN @ 3/4" UNLESS
OTHERWISE NOTED.

SHEET NUMBER
4A

SCALE
AS NOTED

DRAWN BY

DATE
6-20-2013

REVISION	DATE	REV.	REMARKS


REVISION	DATE	REV.	REMARKS

MODEL
MANHATTAN


SET #

Kipmanian
Corporation


MANHATTAN
KV198_6039

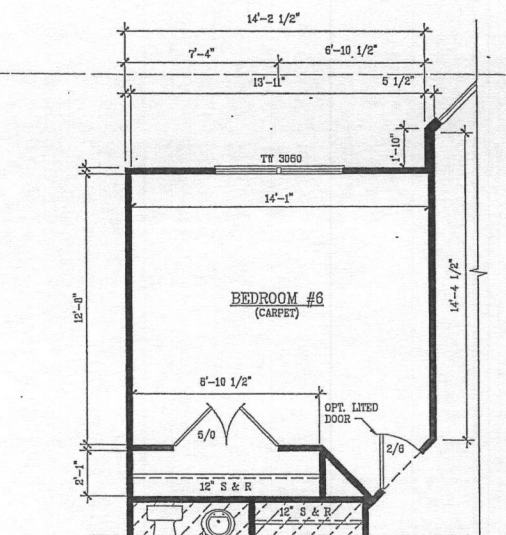


OPT. BEDROOM #6
I/O HOME OFFICE

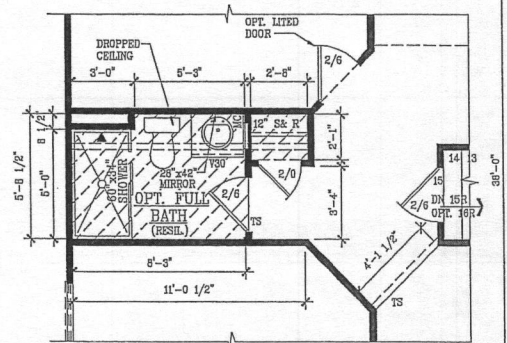

OPT. FULL BATH I/O POWDER RM.
(N/A W/ FIRST FLOOR SUITE OPTIONS)

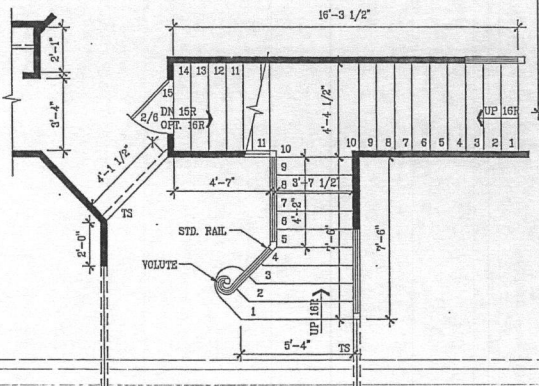

OPT. OPEN OAK FLARED STAIR

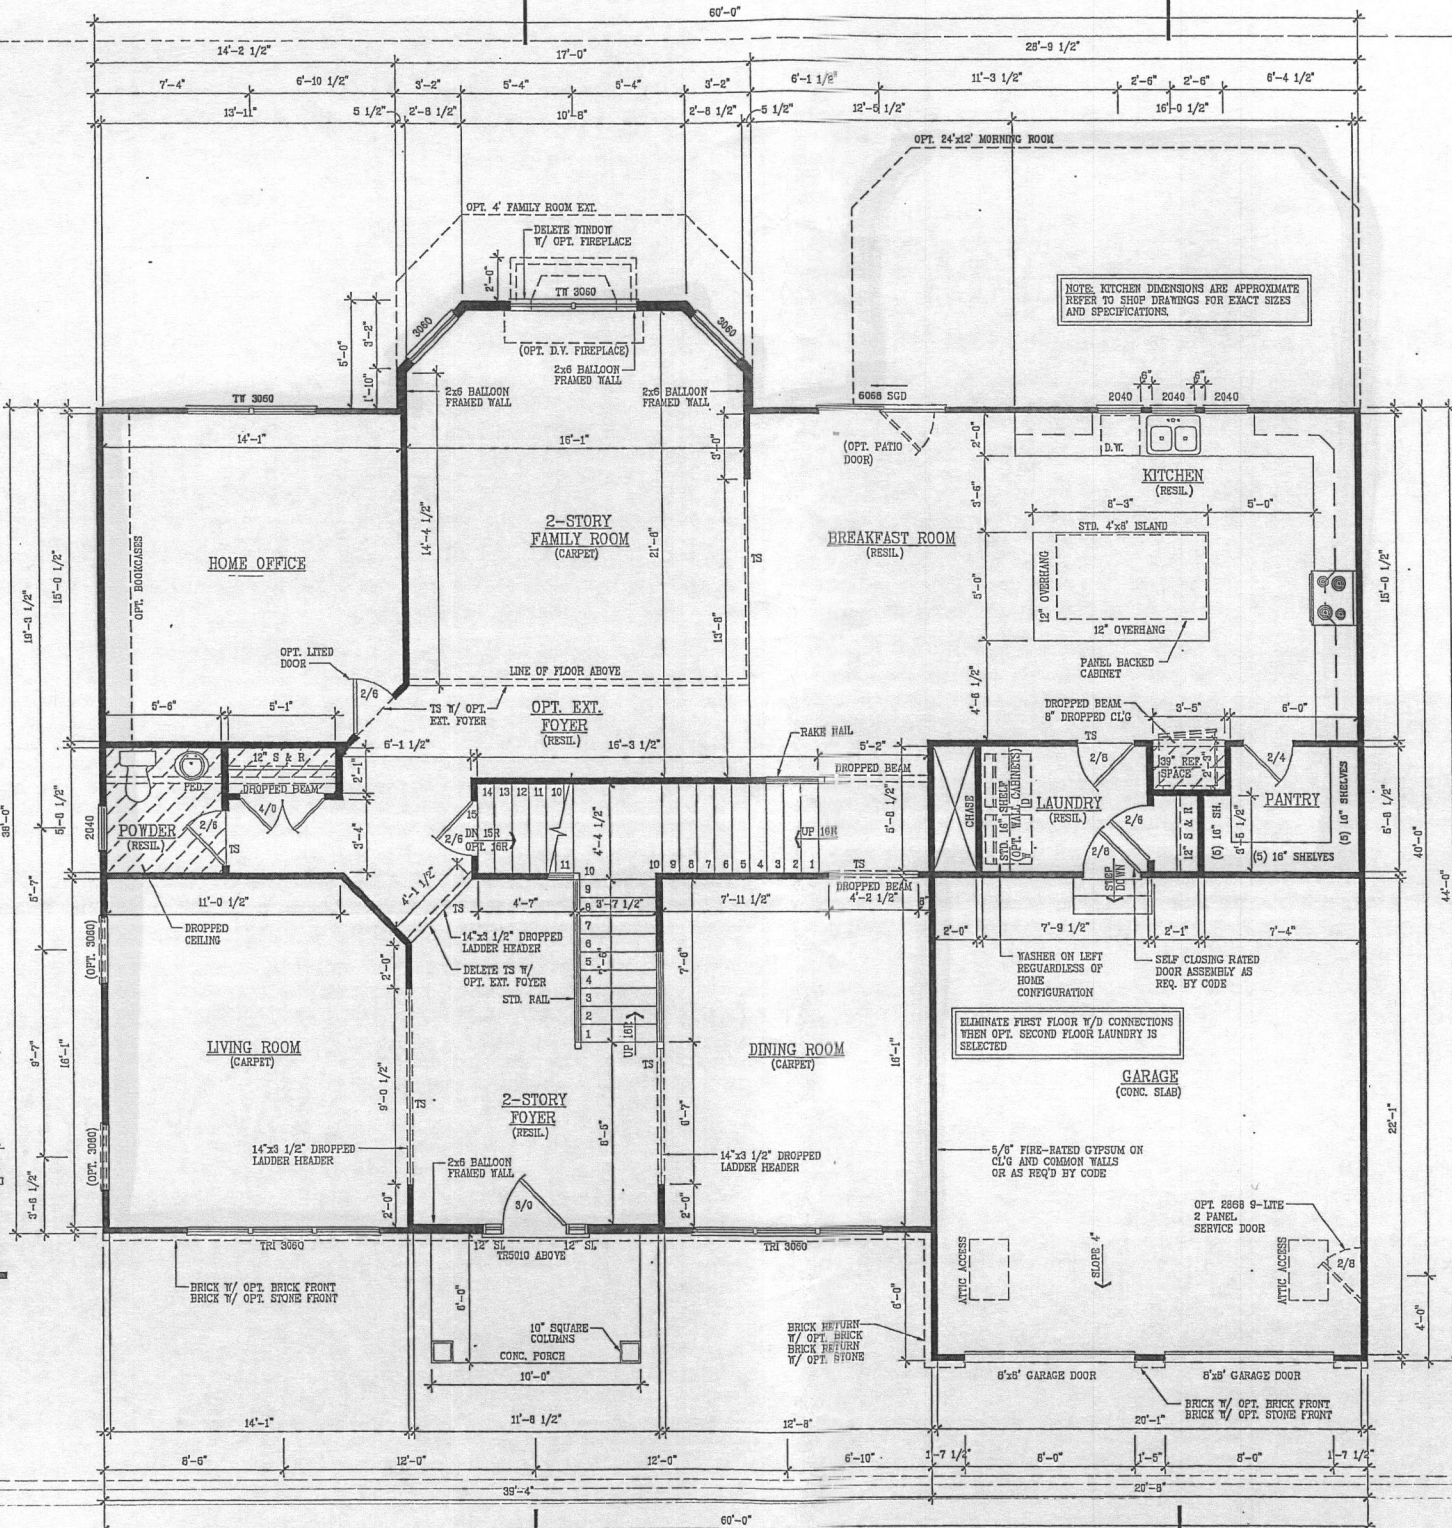

FIRST FLOOR PLAN
ELEVATION "A"

NOTE:
OPT. 2-CAR & 3-CAR SIDE LOAD GARAGE.
SEE SHEETS 6A & 6B FOR DETAILS.


NOTE:
OPT. 3RD CAR GARAGE.
SEE SHEET 6C FOR DETAILS.

NOTE: KITCHEN DIMENSIONS ARE APPROXIMATE
REFER TO SHOP DRAWINGS FOR EXACT SIZES
AND SPECIFICATIONS.

ELIMINATE FIRST FLOOR W/D CONNECTIONS
WHEN OPT. SECOND FLOOR LAUNDRY IS
SELECTED

5/8" FIRE-RATED GYPSUM ON
CLG AND COMMON WALLS
OR AS REQ'D BY CODE

MID ATLANTIC
AREA

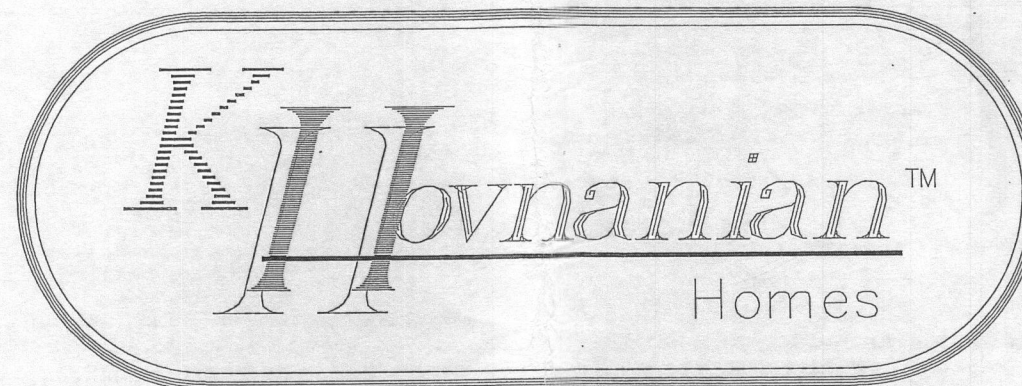

Belleview lot (38)
(B14003222)

MANHATTAN

REVISION DATE: 6-20-2013

INDEX

SHEET	DRAWING
1A	TITLE SHEET
PG-1B	2012 IECC CODE COMPLIANCE NOTES
PG-1C	PG COUNTY DETAILS
1D	RES-CHECK
2A	ELEVATION "A" - STD. 8' SECOND FLOOR
2B	ELEVATION "A" W/ BRICK & STONE - STD. 8' SECOND FLOOR
2C	ELEVATION "A" - STD. 9' SECOND FLOOR
2D	ELEVATION "A" W/ BRICK & STONE - STD. 9' SECOND FLOOR
2E	ELEVATION "B" - STD. 8' SECOND FLOOR
2F	ELEVATION "B" W/ BRICK & STONE - STD. 8' SECOND FLOOR
2G	ELEVATION "B" - STD. 9' SECOND FLOOR
2H	ELEVATION "B" W/ BRICK & STONE - STD. 9' SECOND FLOOR
2J	ELEVATION "B" PARTIAL PLANS
2K	ELEVATION "C" - STD. 8' SECOND FLOOR
2L	ELEVATION "C" W/ BRICK & STONE - STD. 8' SECOND FLOOR
2M	ELEVATION "C" - STD. 9' SECOND FLOOR
2N	ELEVATION "C" W/ BRICK & STONE - STD. 9' SECOND FLOOR
2P	ELEVATION "C" PARTIAL PLANS
2Q	ELEVATION "D" - STD. 8' SECOND FLOOR
2R	ELEVATION "D" W/ BRICK & STONE - STD. 8' SECOND FLOOR
2S	ELEVATION "D" - STD. 9' SECOND FLOOR
2T	ELEVATION "D" W/ BRICK & STONE - STD. 9' SECOND FLOOR
2U	ELEVATION "D" PARTIAL PLANS
3A	FOUNDATION PLANS - STD. FULL BASEMENT
3B	FOUNDATION PLANS - OPT. FINISHED LOWER LEVEL
4A	FIRST FLOOR PLANS
5A	SECOND FLOOR PLANS
6A	OPT. 2-CAR SIDE LOAD GARAGE
6B	OPT. 3-CAR SIDE LOAD GARAGE
6C	OPT. 3RD CAR GARAGE
6D	OPT. MORNING ROOM
6E	OPT. BEDROOM #5
6F	OPT. 4' FAMILY ROOM EXT.
6G	OPT. CONSERVATORY
6H	OPT. FIRST FLOOR SUITE W/ BATH
6J	OPT. FIRST FLOOR SUITE #2 W/ BATH
6K	OPT. ALT. FIRST FLOOR SUITE W/ BATH
7A	WALL SECTION - STD. BASEMENT
7B	BUILDING SECTIONS "A-A"
7C	BUILDING SECTIONS "B-B"
8A	OPT. FINISHED LOWER LEVEL ELECTRICAL PLAN
8B	FIRST FLOOR ELECTRICAL PLAN
8C	SECOND FLOOR ELECTRICAL PLAN
8D	OPT. FIRST FLOOR SUITE W/ BATH #2 ELECTRICAL PLANS
8E	OPT. ALT. FIRST FLOOR SUITE W/ BATH ELECTRICAL PLANS
9A	PORTICO PORCH DETAILS

2012 IECC & IRC BUILDING CODE


DATE	DESCRIPTION	DATE	DESCRIPTION	DATE	DESCRIPTION	DATE	DESCRIPTION
9-8-2010	PRELIMINARY PLANS	5-28-2012	MISC. REVISIONS	3-29-2013	AR-2013-37		
2-17-2011	MISC. REVISIONS	6-19-2012	DTO COMMENTS	4-22-2013	AR-2013-42		
4-8-2011	ADDED OPT. AREAWAYS TO BASEMENT PLANS	6-25-2012	ADDITIONAL DTO COMMENTS	6-20-2013	AR-2013-107		
8-30-2011	AR-CPD-11-192	7-23-2012	ADDED BRICK/STONE LOCATIONS TO SIDE LOAD GARAGE ELEVS				
11-17-2011	PROTOTYPE REVISIONS	9-5-2012	CPR-AR-12-259				
11-21-2011	AR-CPD-11-276	11-7-2012	CPD-AR-12-372				
1-6-2012	AR-CPD-12-5	2-22-2013	AR-2013-04				
3-26-2012	PLAN REDESIGN / ADDED ELEVATION D / ADDED OPTIONS	3-13-2013	REVISED PG COUNTY NOTES SHEET				
4-23-2012	OPT. BEDROOM SUITE SHOWER REVISIONS	3-15-2013	PROTOTYPE REVISIONS				

KV198_6039

OPT. SINGLE AREAWAY

OPT. DOUBLE AREAWAY

OPT. LARGE WETBAR.

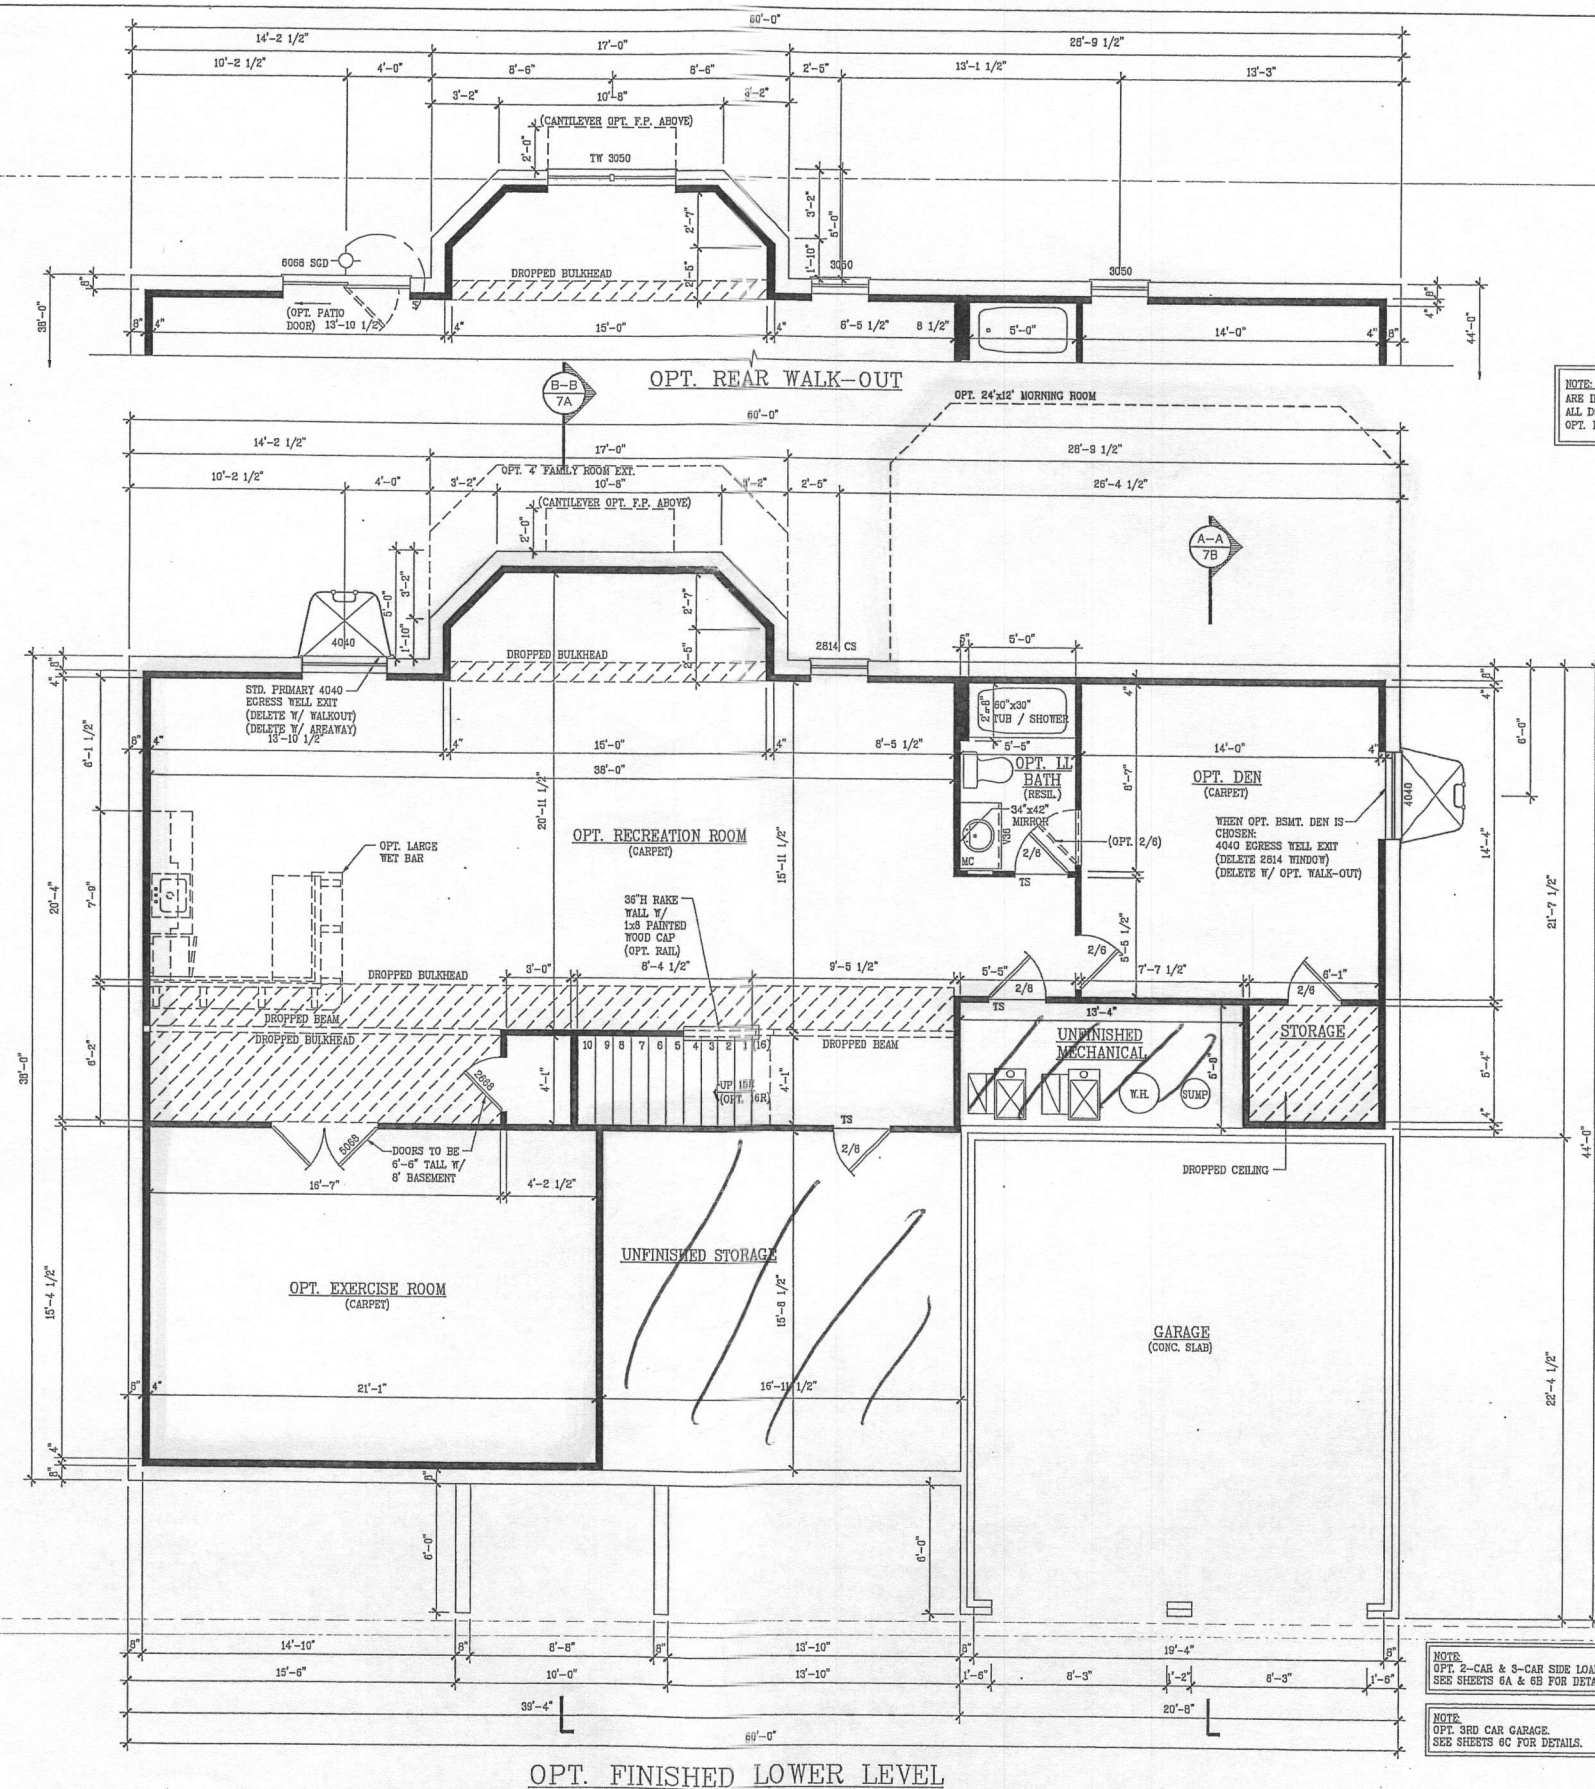

NOTES:

1. ALL INTERIOR & EXTERIOR WALLS
ARE SHOWN @ 3 1/2" UNLESS
OTHERWISE NOTED.

SCALE:


$$\begin{aligned} 1/8'' &= 1'-0'' @ 11 \times 17 \\ 1/4'' &= 1'-0'' @ 24 \times 36 \end{aligned}$$


NOTE: ALL DOORS & CLOSETS CONTIGUOUS W/ OPT. REC. ROOM
ARE INCLUDED W/ REC. ROOM.
ALL DOORS & CLOSETS CONTIGUOUS W/
OPT. DEN ARE INCLUDED W/ OPT. DEN.

NOTE:
OPT. 2-CAR & 3-CAR SIDE LOAD GARAGE.
SEE SHEETS 6A & 6B FOR DETAILS.

NOTE:
OPT. 3RD CAR GARAGE.
SEE SHEETS 6C FOR DETAILS.

MANHATTAN
KV198_6039

 SHEET NUMBER 38	
SCALE AS NOTED	
DRAWN BY	
DATE 6-20-2013	
<table style="width: 100%; border-collapse: collapse;"> <tr> <th style="width: 15%;">REV#</th> <th style="width: 15%;">DATE</th> <th style="width: 15%;">REV#</th> <th style="width: 15%;">DATE</th> <th style="width: 40%;">REMARKS</th> </tr> <tr><td> </td><td> </td><td> </td><td> </td><td> </td></tr> <tr><td> </td><td> </td><td> </td><td> </td><td> </td></tr> <tr><td> </td><td> </td><td> </td><td> </td><td> </td></tr> <tr><td> </td><td> </td><td> </td><td> </td><td> </td></tr> <tr><td> </td><td> </td><td> </td><td> </td><td> </td></tr> <tr><td> </td><td> </td><td> </td><td> </td><td> </td></tr> <tr><td> </td><td> </td><td> </td><td> </td><td> </td></tr> <tr><td> </td><td> </td><td> </td><td> </td><td> </td></tr> <tr><td> </td><td> </td><td> </td><td> </td><td> </td><td> </td></tr> <tr><td> </td><td> </td><td> </td><td> </td><td> </td></tr> <tr><td> </td><td> </td><td> </td><td> </td><td> </td></tr> </table>	REV#	DATE	REV#	DATE	REMARKS	
REV#	DATE	REV#	DATE	REMARKS	
REV#	DATE	REV#	DATE	REMARKS	
MODEL MANHATTAN	SET #	
	

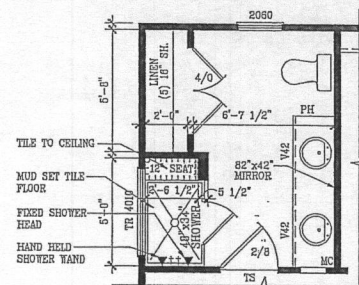


OPT. FIRST FLOOR
SUITE #2 LUXURY BATH


OPT. FIRST FLOOR
SUITE #2 SPA BATH

OPT. FIRST FLOOR SUITE #2 W/ BATH


FRONT ELEVATION
SCALE: 1/8"=1'-0" @ 11 X 17
SCALE: 1/4"=1'-0" @ 24 x 36

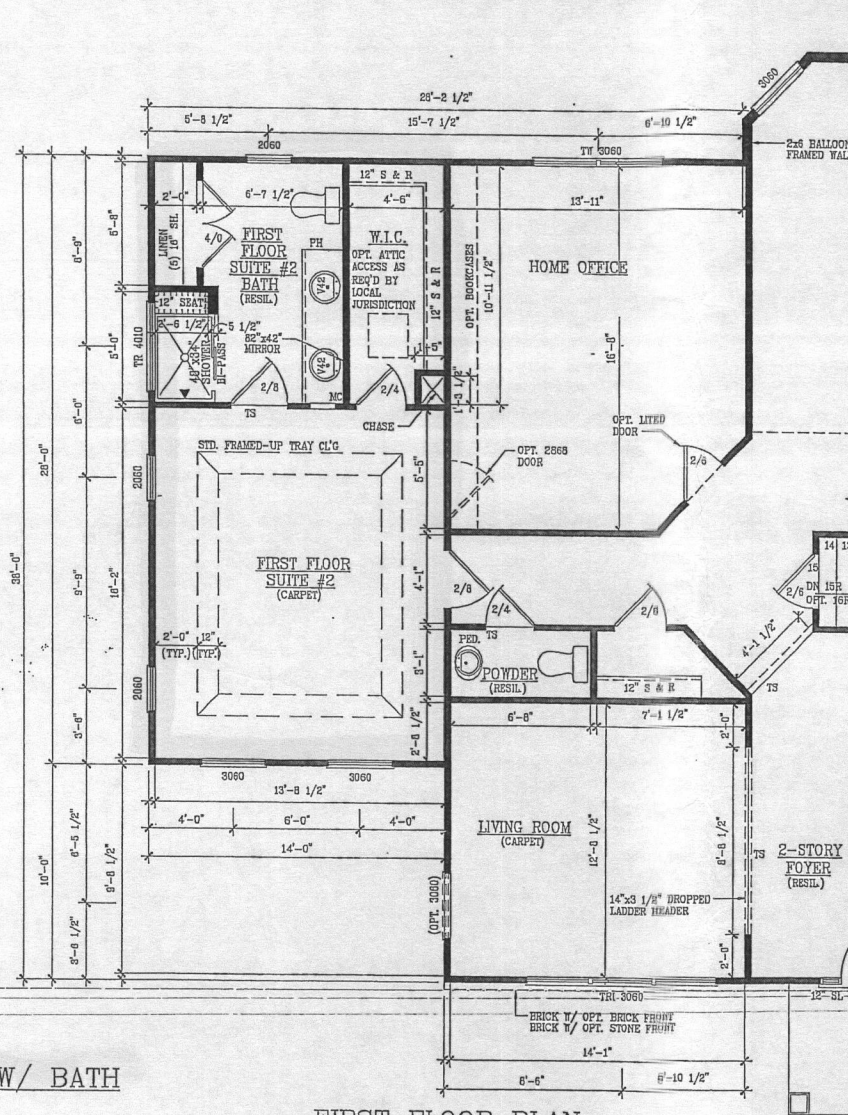

FIRST FLOOR PLAN

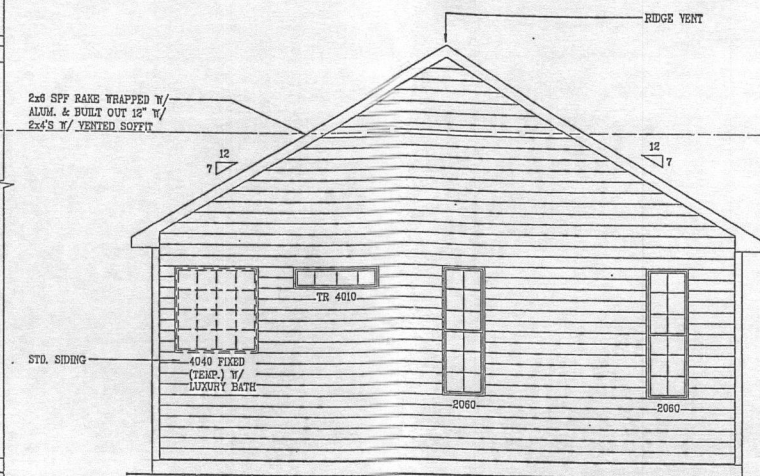

SIDE ELEVATION
SCALE: 1/16"=1'-0" @ 11 X 17
SCALE: 1/8"=1'-0" @ 24 x 36

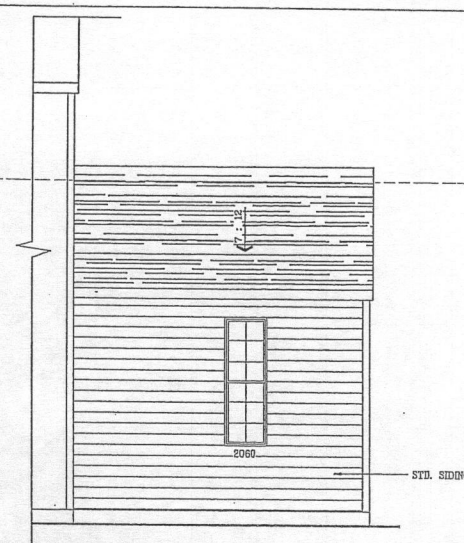

REAR ELEVATION
SCALE: 1/16"=1'-0" @ 11 X 17
SCALE: 1/8"=1'-0" @ 24 X 36

NOTES:

1. ALL INTERIOR & EXTERIOR WALLS ARE SHOWN @ 3 1/2" UNLESS OTHERWISE NOTED.

SCALE:

$$\begin{aligned} 1/8'' &= 1'-0'' @ 11 \times 17 \\ 1/4'' &= 1'-0'' @ 24 \times 36 \end{aligned}$$

SHEET NUMBER
6.1

SCALE
AS NOTED


DRAWN BY

DATE
6-20-2013

[illegible][illegible]

MODEL
MANHATTAN

KILBYNIANTM
COMMUNICABLE

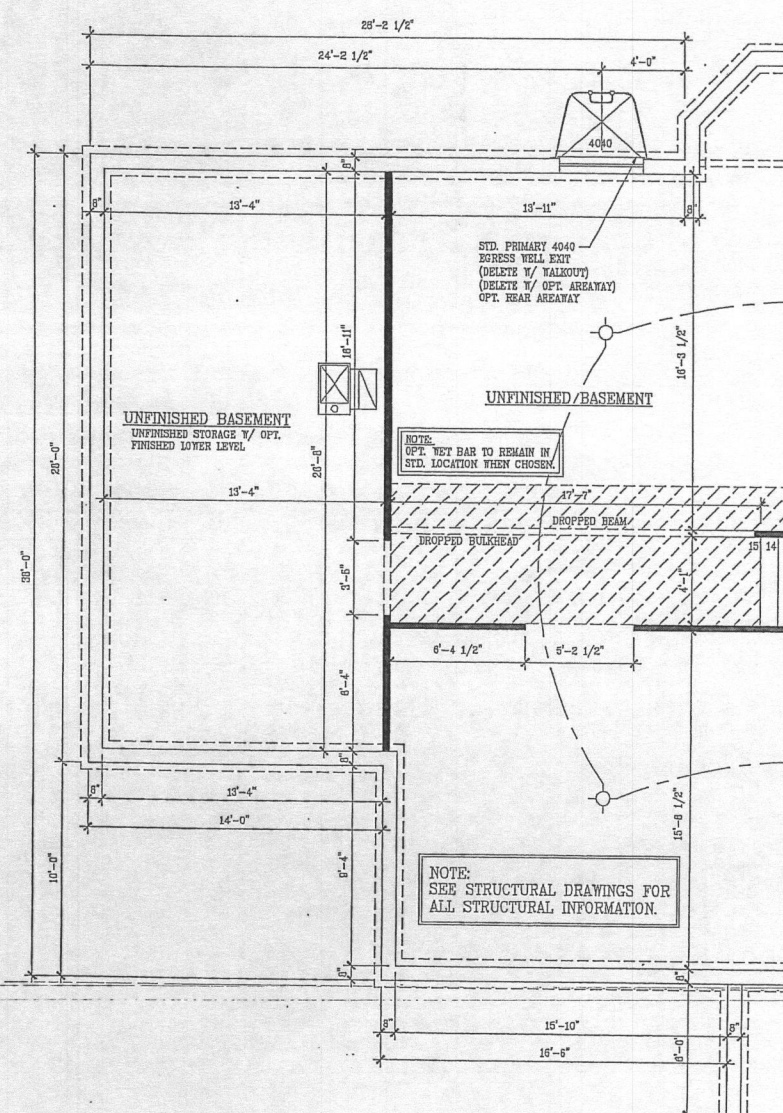

FOUNDATION PLAN - STD. FULL BASEMENT



Permits LLC

DILP

2015 MAR 30 PM 1 11

P.O. Box 1253
Eldersburg, MD 21784
phone: 443.340.1229
appliedandapproved.com

Date:

Amendment Permit# B14004370

Address:

15241 Sweetbay St
Woodbine MD 21797

Ms. Debbie Whalen
Division of Plan Review
Howard County Government
3430 Court House Drive Ellicott City, MD 21043

Dear Ms. Whalen,

I am requesting to amend permit# B14004370

We are relocating the tank - same size so no new tank specs

I have enclosed:

☒ Fee:

☒ Plot Plans

☐ Construction Drawings

☐ Other

If there is anything else needed please feel free to contact me anytime. Thank you in advance for your assistance.

Sincerely,

Jeremy Clancy

443-340-1229

jeremy@appliedandapproved.com

CC: DPZ
DED
Heath

Amendment

Inv - 395604

paid



HEALTH

Building Permit Application

Howard County Maryland
Department of Inspections, Licenses and Permits
3430 Court House Drive
Permits: 410-313-2455
www.howardcountymd.gov

Date Received:

9/4/14

Permit No.:

B14003222

Building Address: 15241 Sweetbay St.
City: WOODBINE State: MD Zip Code: 21797
Suite/Apt. #: _____ SDP/WP/BA #: F-07-38
Census Tract: _____ Subdivision: BELLE HAVEN
Section: _____ Area: _____ Lot: 38
Tax Map: _____ Parcel: _____ Grid: _____
Zoning: _____ Map Coordinates: _____ Lot Size: _____

Existing Use: vacant lot
Proposed Use: new S. F. D.
Estimated Construction Cost: \$ 400,000 (Elev. C)
Description of Work: MANHATTAN - w/ MORN. RM.
1st Floor Suite, 3 car side
2 story, full BSMT, 11R,
4 FB, 1 HB, 3 car side
Occupant or Tenant: GAIANE
Was tenant space previously occupied? ☐ Yes ☒ No
Contact Name: _____
Address: _____
City: _____ State: _____ Zip Code: _____
Phone: _____ Fax: _____
Email: _____

Property Owner's Name: BELLE HAVEN BAKER LLC
Address: 10751 Falls Rd. Ste. 405
City: LUTHERVILLE State: MD Zip Code: 21093
Phone: 410-616 9631 Fax: _____
Email: _____

Applicant's Name & Mailing Address, (if other than stated herein)

Applicant's Name: Vicky Meyer
Address: _____
City: _____ State: _____ Zip Code: _____
Phone: 410-296-6900 Fax: _____
Email: MDBLDGPERMITS@COMCAST.NET

Contractor Company: K. HOVNANI:AN HOMES
Contact Person: Chester Willett
Address: 1802 Brightseat Rd.
City: Landover State: MD Zip Code: 20785
License No.: 3149
Phone: 301-772-8900 Fax: _____
Email: CWillett@KHOV.COM

Engineer/Architect Company: D. D. C.
Responsible Design Prof.: Brian Collins
Address: 192 E. Main St.
City: Westminster State: MD Zip Code: 21157
Phone: 410-386-0560 Fax: _____
Email: _____

Commercial Building Characteristics	Residential Building Characteristics
Height:	☒ SF Dwelling ☐ SF Townhouse
No. of stories:	Depth Width
Gross area, sq. ft./floor:	1 st floor:
	2 nd floor:
Area of construction (sq. ft.):	Basement:
	☐ Finished Basement
Use group:	☒ Unfinished Basement
	☐ Crawl Space
Construction type:	☐ Slab on Grade
☐ Reinforced Concrete	No. of Bedrooms: <u>6</u>
☐ Structural Steel	Multi-family Dwelling
☐ Masonry	No. of efficiency units:
☐ Wood Frame	No. of 1 BR units:
☐ State Certified Modular	No. of 2 BR units:
	No. of 3 BR units:
	Other Structure:
	Dimensions:
Roadside Tree Project Permit	Footings:
☐ Yes ☒ No	Roof:
Roadside Tree Project Permit #	☐ State Certified Modular
	☐ Manufactured Home

Utilities
Water Supply
☐ Public
☒ Private
Sewage Disposal
☐ Public
☒ Private
Electric: ☒ Yes ☐ No
Gas: ☒ Yes ☐ No
Heating System
☐ Electric ☐ Oil
☒ Natural Gas ☐ Propane Gas
Other:
Sprinkler System:
☒ Yes ☐ No
Grading Permit Number: <u>G13000401</u>
Building Shell Permit Number:

THE UNDERSIGNED HEREBY CERTIFIES AND AGREES AS FOLLOWS: (1) THAT HE/SHE IS AUTHORIZED TO MAKE THIS APPLICATION; (2) THAT THE INFORMATION IS CORRECT; (3) THAT HE/SHE WILL COMPLY WITH ALL REGULATIONS OF HOWARD COUNTY WHICH ARE APPLICABLE THERETO; (4) THAT HE/SHE WILL PERFORM NO WORK ON THE ABOVE REFERENCED PROPERTY NOT SPECIFICALLY DESCRIBED IN THIS APPLICATION; (5) THAT HE/SHE GRANTS COUNTY OFFICIALS THE RIGHT TO ENTER ONTO THIS PROPERTY FOR THE PURPOSE OF INSPECTING THE WORK PERMITTED AND POSTING NOTICES.

Applicant's Signature

MDBLDGPERMITS@COMCAST.NET

Email Address

AGENT

Title/Company

Print Name

Vicky Meyer

Date

Sept. 4, 2014

SEP 04 2014

LICENSES & PERMITS
DIVISION

CR # 17546

Checks Payable to: DIRECTOR OF FINANCE OF HOWARD COUNTY

PLEASE WRITE NEATLY & LEGIBLY

FOR OFFICE USE ONLY

AGENCY	DATE	SIGNATURE OF APPROVAL
☒ State Highways		
☒ Building Officials		
☒ PSZA (Zoning)		
☒ PSZA (Engineering)		
☒ Health	<u>11-17-14</u>	<u>Dana B...</u>

Is Sediment Control approval required for issuance? ☒ Yes ☐ No
☐ CONTINGENCY CONSTRUCTION START

DPZ SETBACK INFORMATION
Front:
Rear:
Side:
Side St.:
All minimum setbacks met? ☐ Yes ☐ No
Is Entrance Permit Required? ☐ Yes ☐ No
Historic District? ☐ Yes ☐ No
Lot Coverage for New Town Zone:
SDP/Red-line approval date:

Filing Fee	\$
Permit Fee	\$ <u>100</u>
Tech Fee	\$
Excise Tax	\$
PSFS	\$
Guaranty Fund	\$ <u>50.00</u>
Add'l per Fee	\$
Total Fees	\$
Sub-Total Paid	\$
Balance Due	\$
Check	# <u>17546</u>




Distribution of Copies: White: Building Officials

Green: PSZA, Zoning

Yellow: PSZA, Engineering





Pink: Health

Gold: SHA

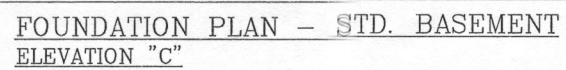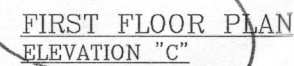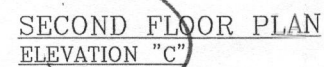

Kipmanian[™]
Companies

MANHATTAN
KV198_6039

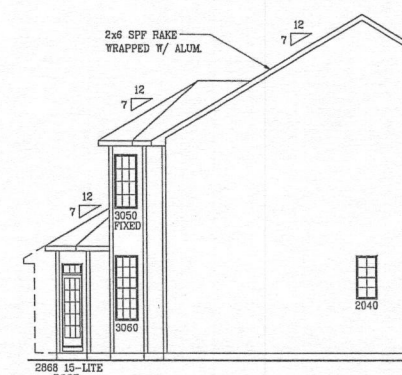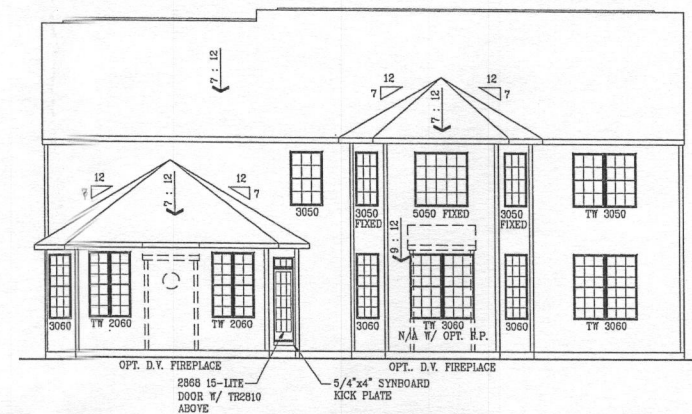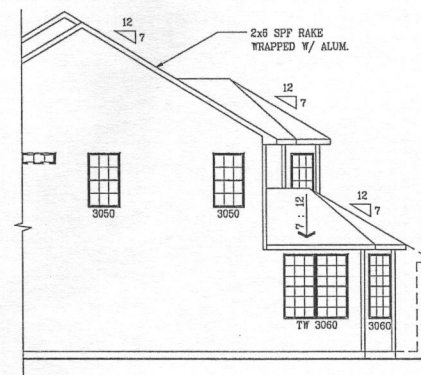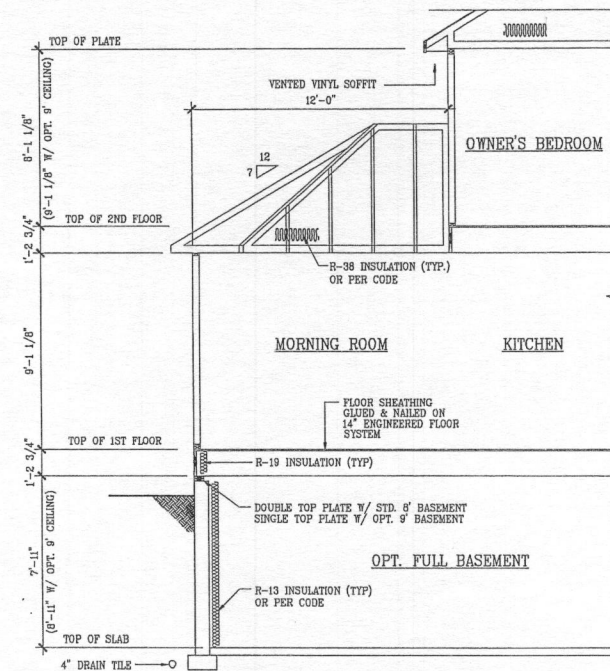

SCALE:










$$1/8" = 1'-0" @ 11 \times 17$$

$$1/4" = 1'-0" @ 24 \times 36$$

NOTES:

1. ALL INTERIOR & EXTERIOR WALLS
ARE SHOWN @ 3 1/2" UNLESS
OTHERWISE NOTED.

[illegible]

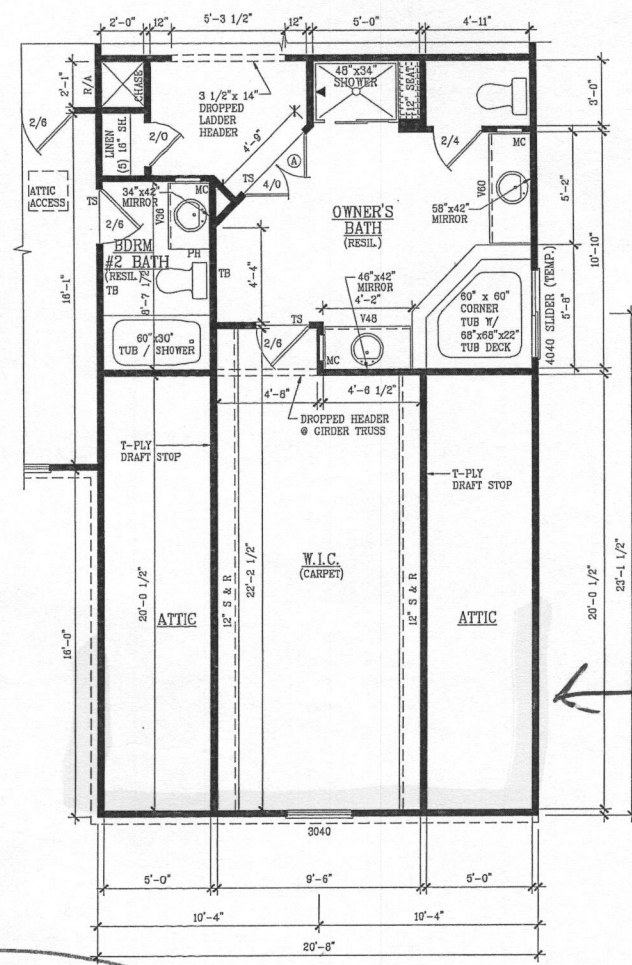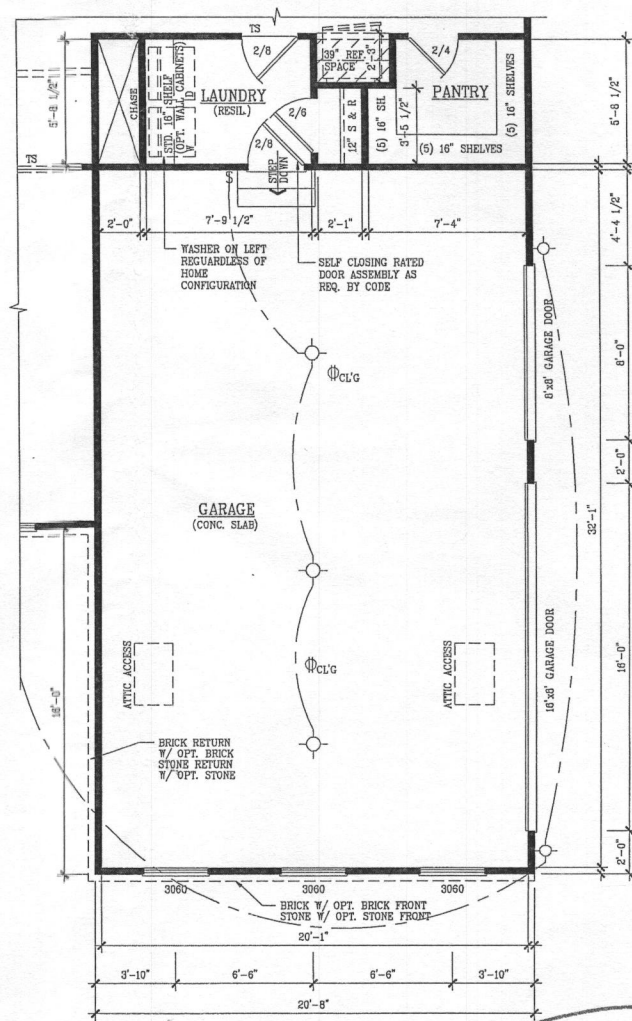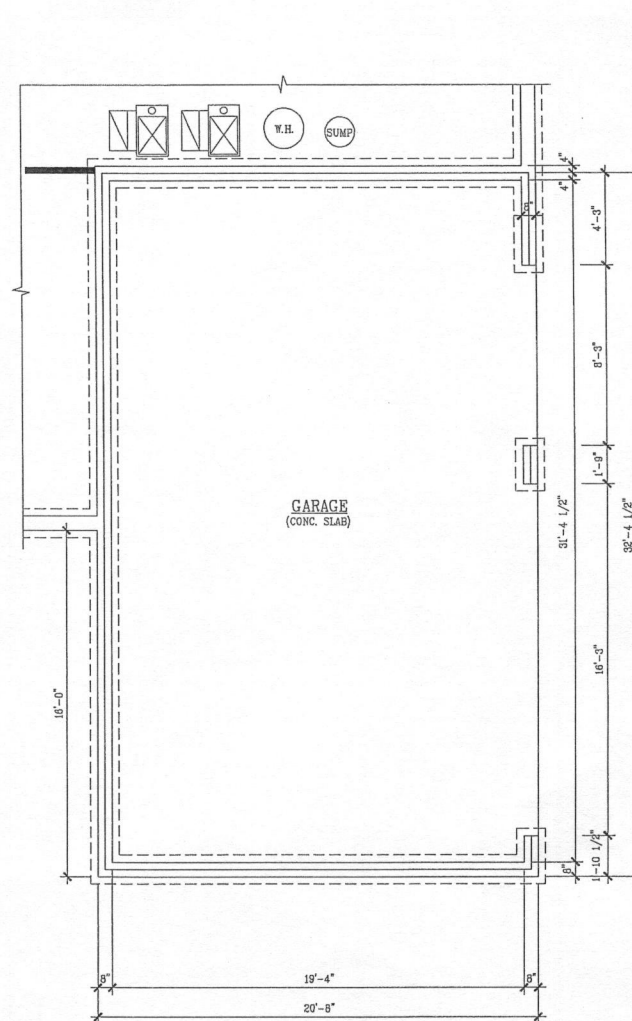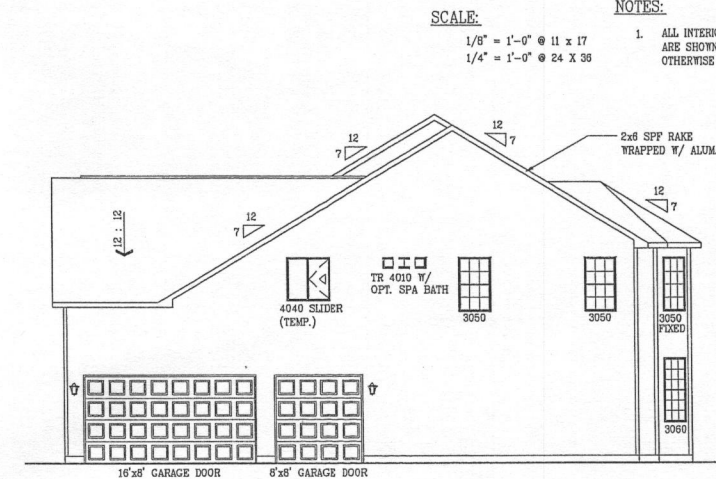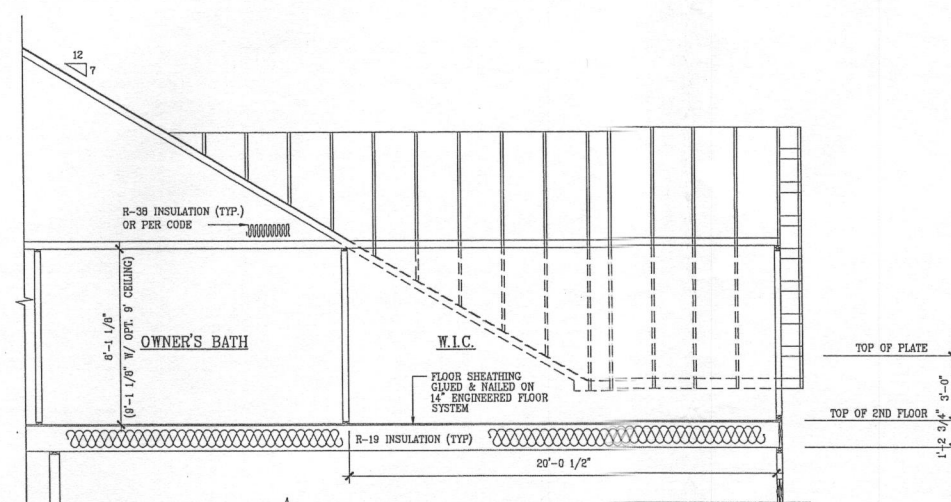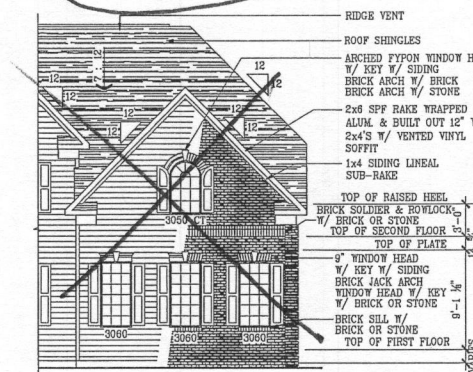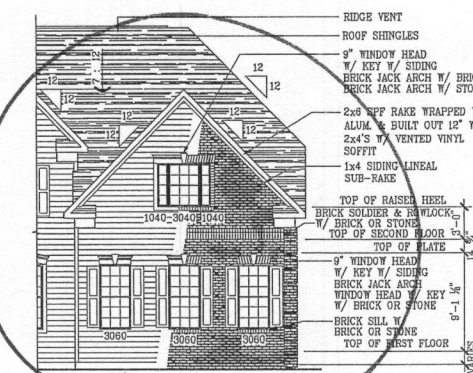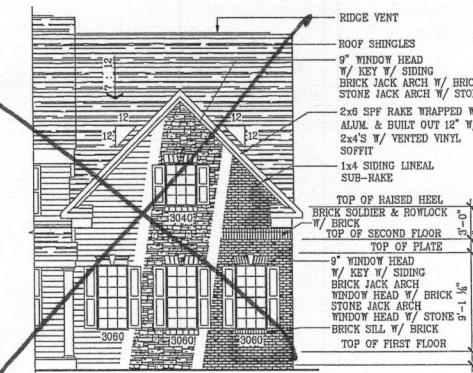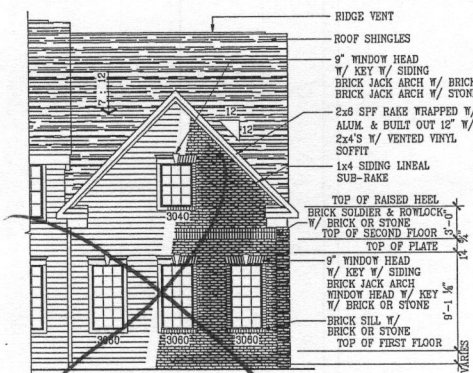

SCALE:

1/8" = 1'-0" @ 11 x 17
1/4" = 1'-0" @ 24 X 36

NOTES:

1. ALL INTERIOR & EXTERIOR WALLS
ARE SHOWN @ 3 1/2" UNLESS
OTHERWISE NOTED.

SHEET NUMBER
6B

SCALE
AS NOTED

DRAWN BY

DATE
6-20-2013

REV. BY	DATE	REV. #	REMARKS
---------	------	--------	---------

REV.BY	DATE	REV.#	REMARKS
--------	------	-------	---------

MODEL	MANHATTAN	SET #
1		
2		
→ ADDITIONAL FINANCED SQ. FOOTAGE

KilbournianTM
Companies

MANHATTAN
KV198_6039

~~OPT. BEDROOM #6
I/O HOME OFFICE~~

OPT. FULL BATH I/O POWDER RM.
(N/A W/ FIRST FLOOR SUITE OPTIONS)

OPT. OPEN OAK FLARED STAIR

See pg 4 for
fun detail

<u>NOTE:</u> OPT. 2-CAR & 3-CAR SIDE LOAD GARAGE. SEE SHEETS 6A & 6B FOR DETAILS.	<u>NOTE:</u> OPT. 3RD CAR GARAGE. SEE SHEETS 6C FOR DETAILS.
--	---

NOTE:
OPT. 3RD CAR GARAGE.
SEE SHEETS 6C FOR DETAILS.


FIRST FLOOR PLAN
ELEVATION "A"

MANHATTAN
KV198_6039

[illegible]

OPT. SINGLE AREAWAY

OPT. DOUBLE AREAWAY

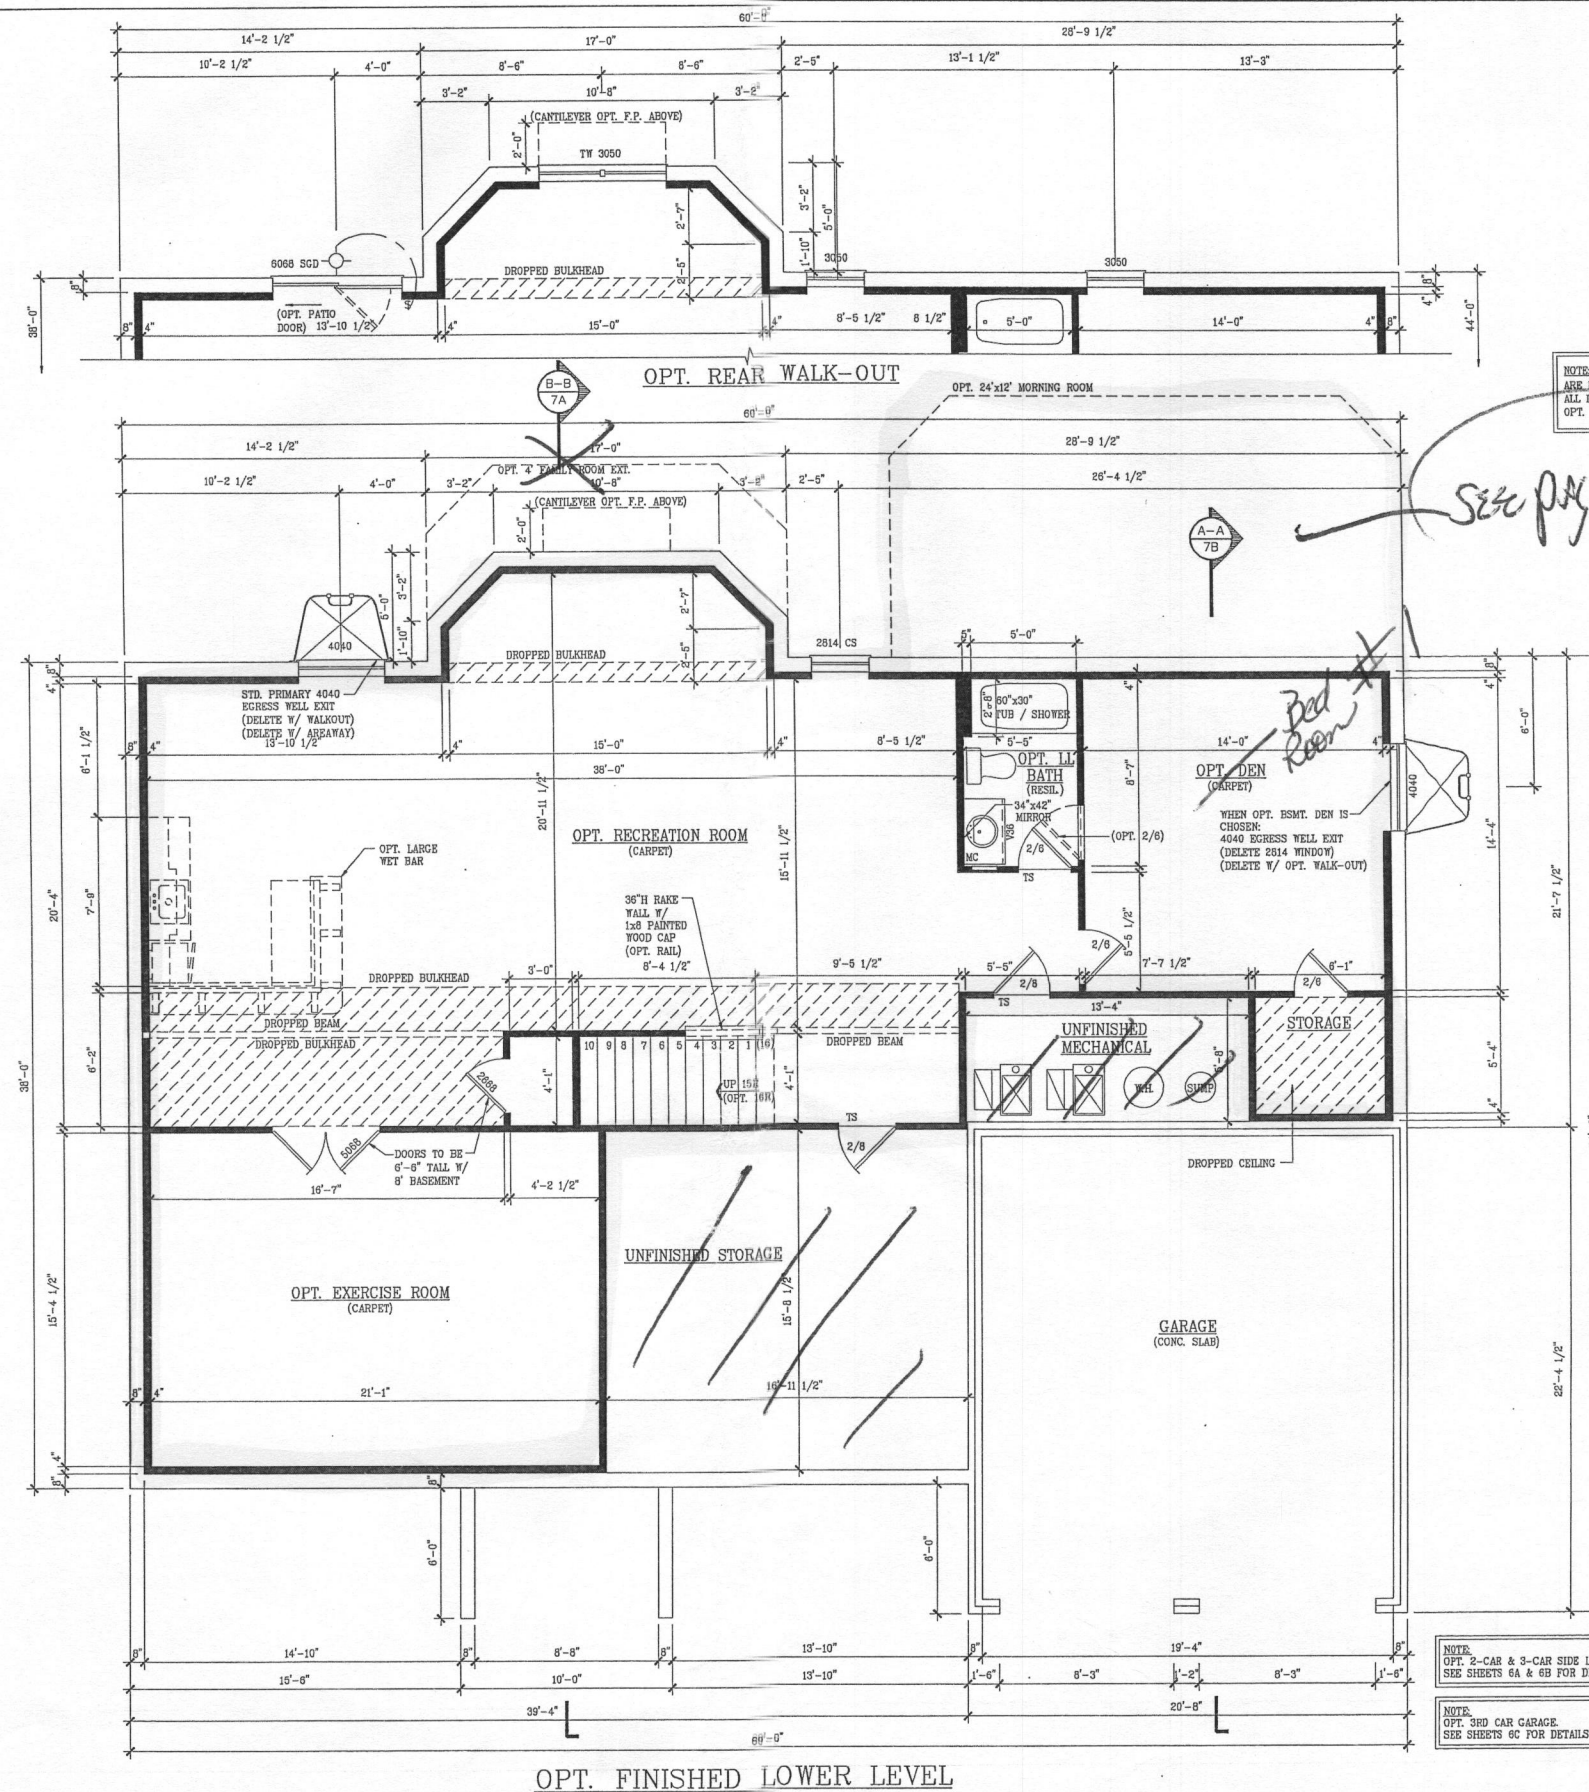OPT. LARGE WETBAR

NOTES:

1. ALL INTERIOR & EXTERIOR WALLS
ARE SHOWN @ 3 1/2" UNLESS
OTHERWISE NOTED.

SCALE:

1/8" = 1'-0" @ 11 x 17
1/4" = 1'-0" @ 24 X 36

NOTE: ALL DOORS & CLOSETS CONTIGUOUS W/ OPT. REC. ROOM
ARE INCLUDED W/ REC. ROOM.
ALL DOORS & CLOSETS CONTIGUOUS W/
OPT. DEN ARE INCLUDED W/ OPT. DEN.

SEE PAGE 260
FOR DETAILS

A diagram of a lens with a horizontal optical axis. Two points, A and B, are marked on the axis. Point A is located to the left of the lens, and point B is located to the right of the lens. The lens is represented by a vertical line with outward-curving ends.

[illegible]

SEE SHEET 9A FOR
PORTICO PORCH DETAILS.



MANHATTAN:
ELEVATION "C" W/ FULL BRICK
(SHOWN W/ OPT. 9' SECOND FLOOR)

SEE SHEET 9A FOR
PORTICO PORCH DETAILS.



MANHATTAN:
ELEVATION "C" W/ BRICK & STONE
(SHOWN W/ OPT. 9' SECOND FLOOR)

NOTES:

- ALL INTERIOR & EXTERIOR WALLS ARE SHOWN @ 3 1/2" UNLESS OTHERWISE NOTED.

SCALE:

- 1/8" = 1'-0" @ 11 X 17
1/4" = 1'-0" @ 24 X 36

SHEET NUMBER
2N

SCALE
AS NOTED


DRAWN BY

DATE
6-20-2013

REV#	DATE	REMARKS

REV#	DATE	REMARKS

MODEL	MANHATTAN	SET #

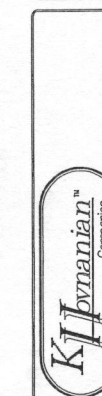

MANHATTAN
KV198_6039

107 38
Bellevue
Elevs

NOTES:

- ALL INTERIOR & EXTERIOR WALLS ARE SHOWN @ 3/4" UNLESS OTHERWISE NOTED.

SCALE:

1/8" = 1'-0" @ 11 x 17
1/4" = 1'-0" @ 24 X 36

SHEET NUMBER
2P

SCALE
AS NOTED



DRAWN BY

DATE
6-20-2013


REV#	DATE	REMARKS

REV#	DATE	REMARKS


MODEL	MANHATTAN	SET #

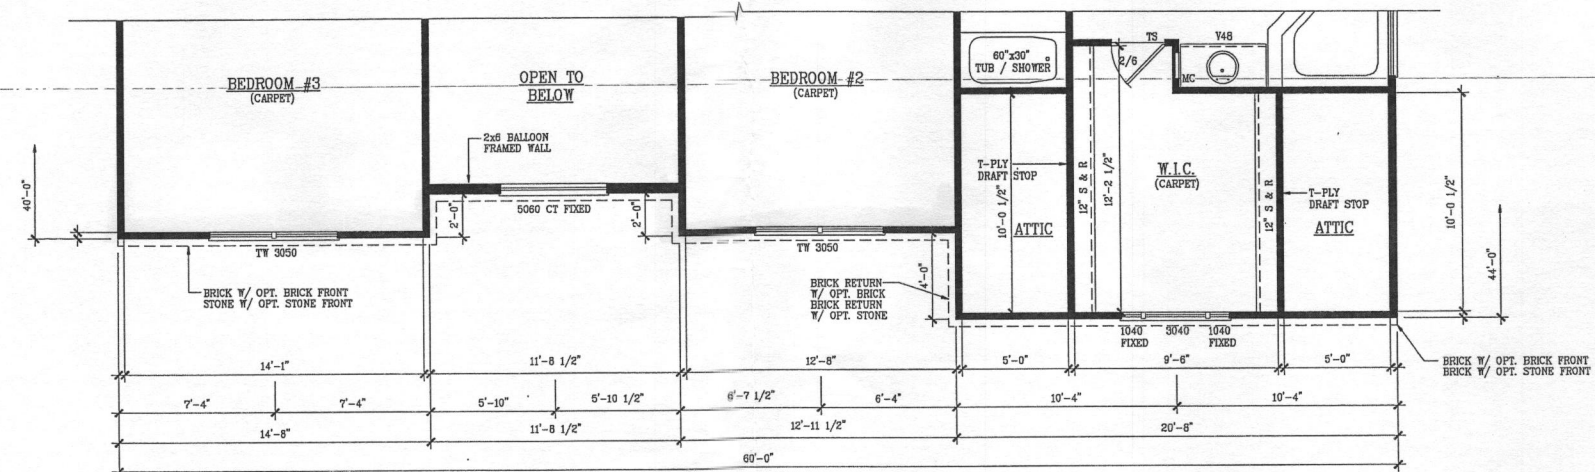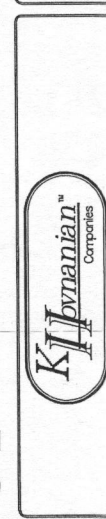

SECOND FLOOR PLAN
ELEVATION "C"

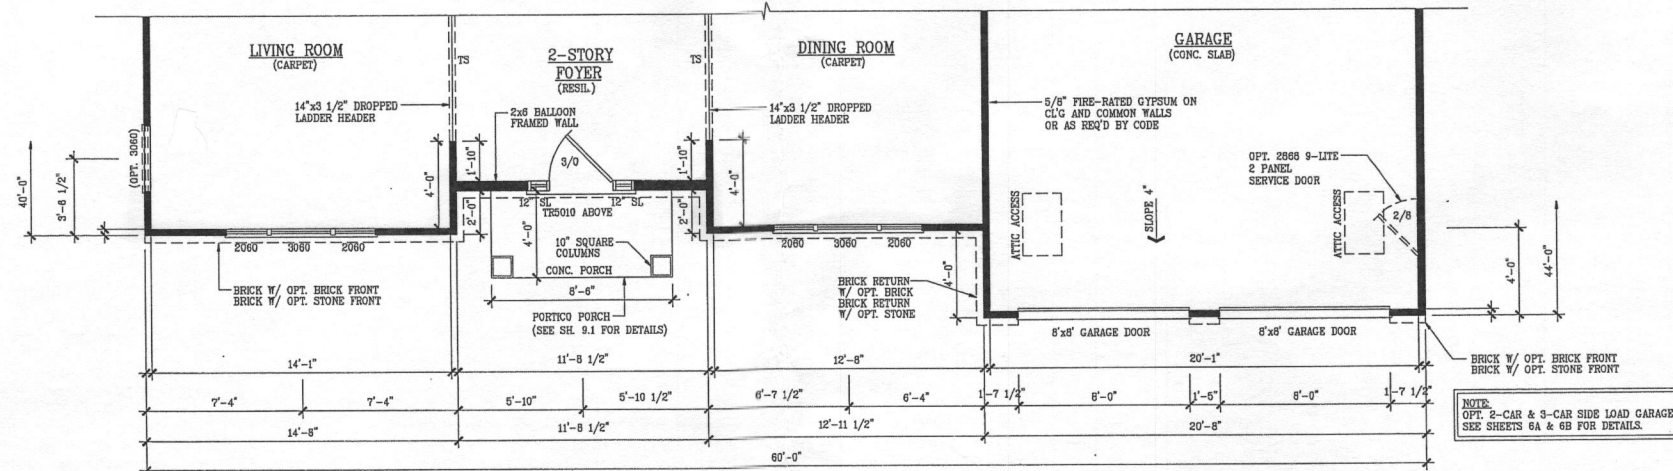


FIRST FLOOR PLAN
ELEVATION "C"

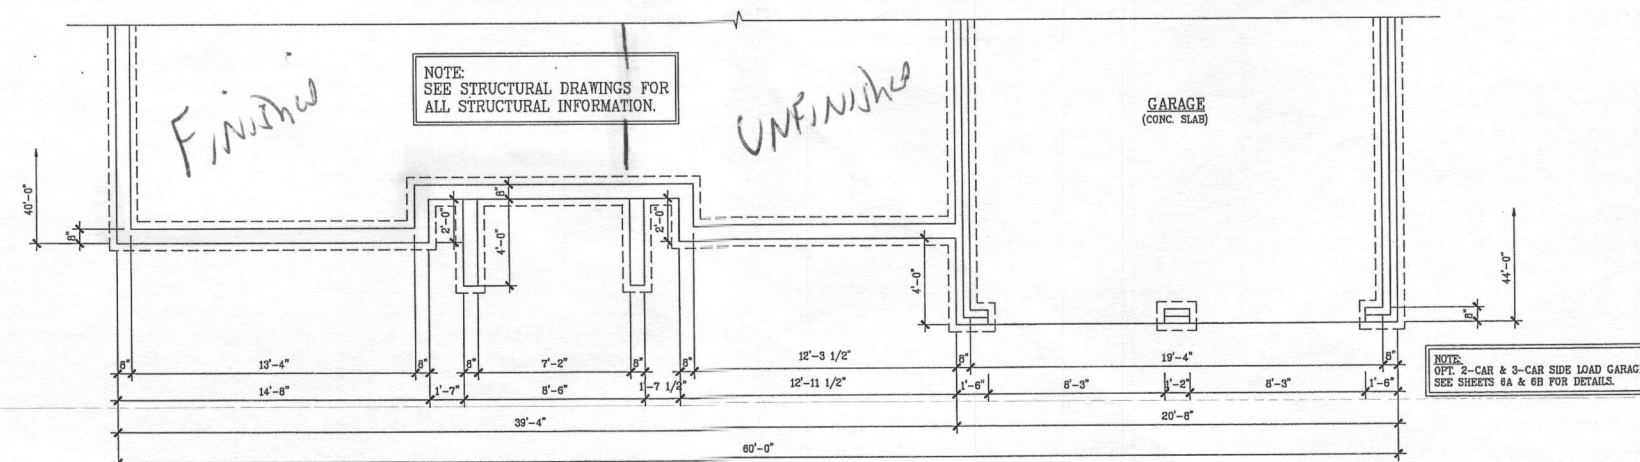


FOUNDATION PLAN - STD. BASEMENT
ELEVATION "C"

MANHATTAN
KV198_6039

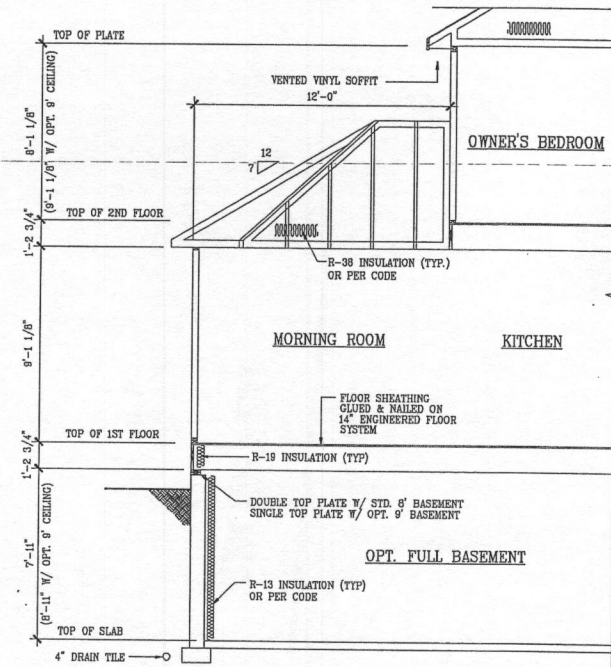


CROSS SECTION "B-B" W/ FULL BASEMENT

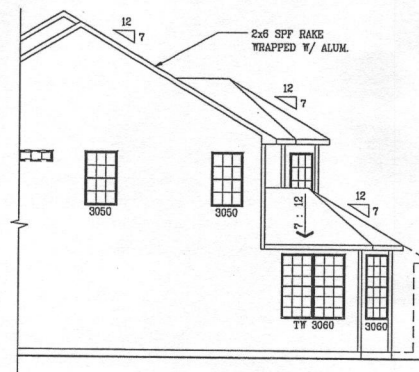


RIGHT SIDE ELEVATION

SCALE: 1/16"=1'-0" @ 11 X 17
SCALE: 1/8"=1'-0" @ 24 X 36

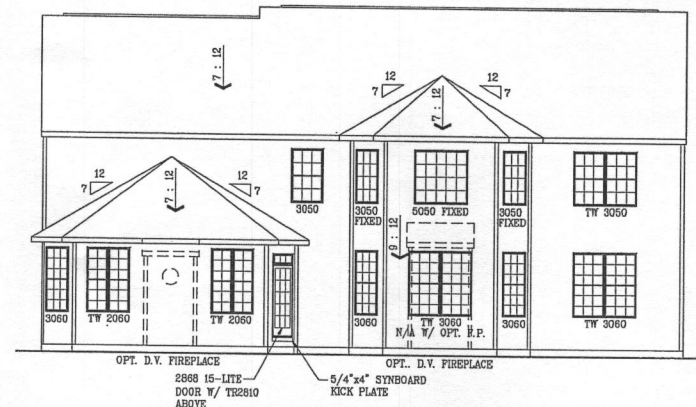


REAR ELEVATION

SCALE: 1/16"=1'-0" @ 11 X 17
SCALE: 1/8"=1'-0" @ 24 X 36

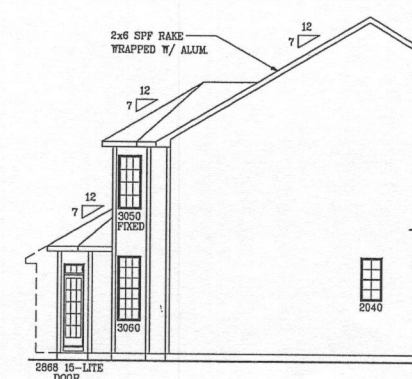


LEFT SIDE ELEVATION


SCALE: 1/16"=1'-0" @ 11 X 17
SCALE: 1/8"=1'-0" @ 24 X 36

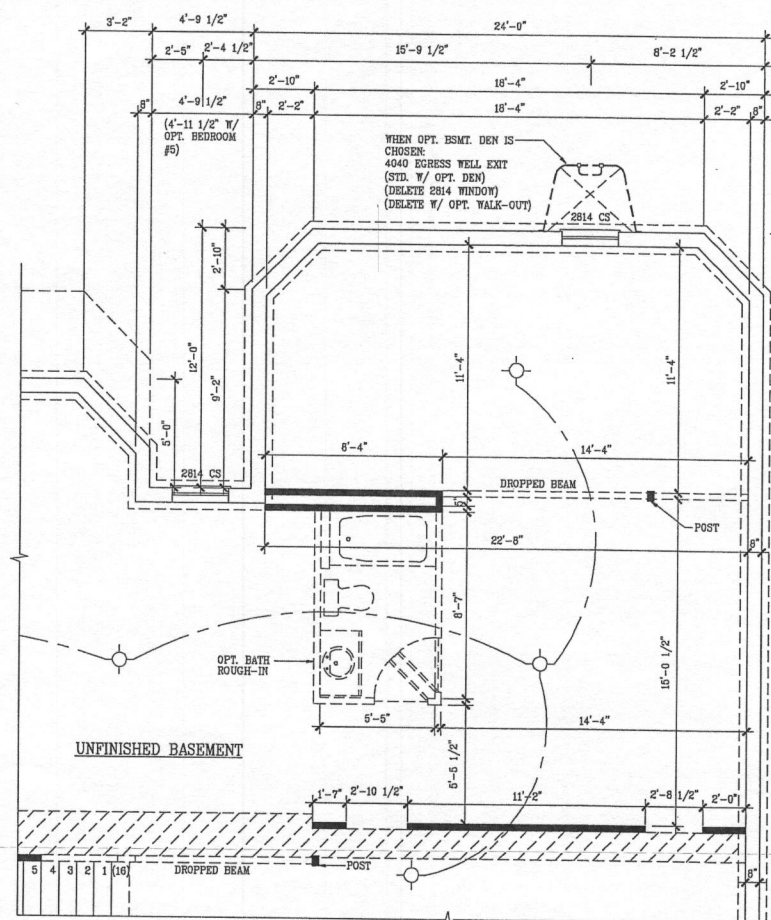

FOUNDATION PLAN - STD. BASEMENT

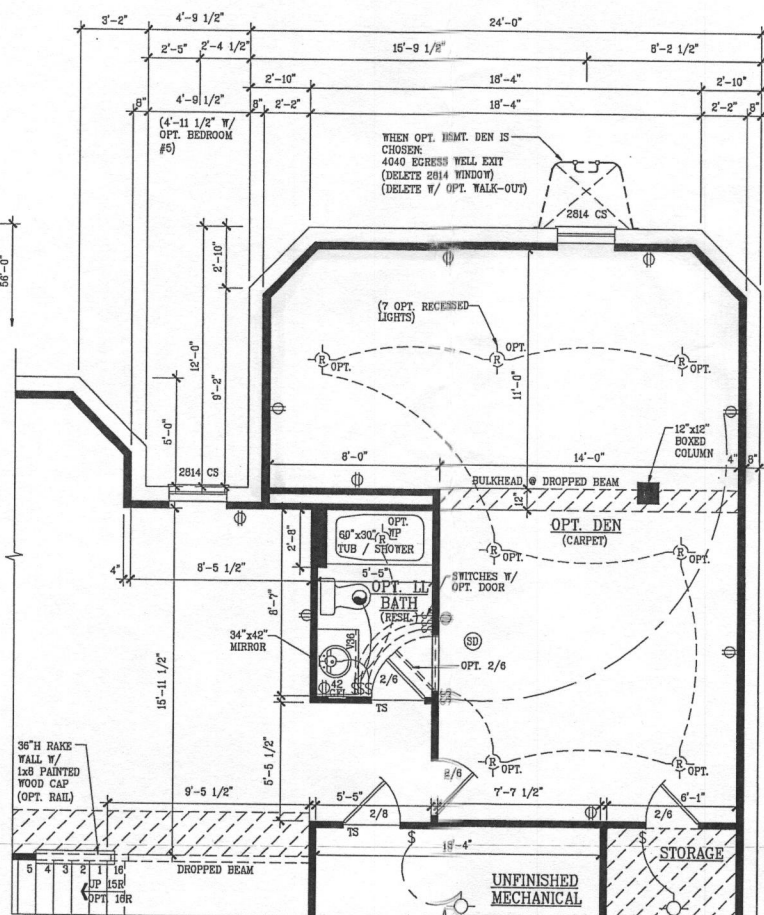

OPT. FINISHED LOWER LEVEL

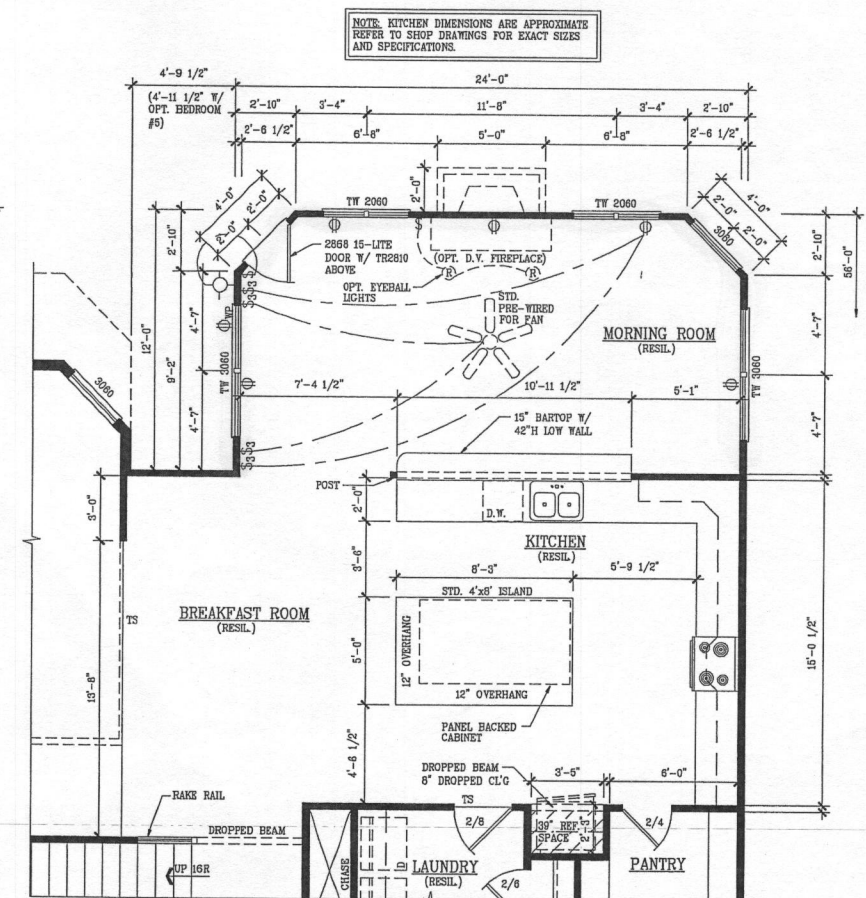

OPT. MORNING ROOM

FIRST FLOOR PLAN

MANHATTAN
KV198_6039

SCALE:
1/8" = 1'-0" @ 11 x 17
1/4" = 1'-0" @ 24 x 36

NOTES:
1. ALL INTERIOR & EXTERIOR WALLS
ARE SHOWN @ 3 1/2" UNLESS
OTHERWISE NOTED.

SHEET NUMBER
60

SCALE
AS NOTED

DRAWN BY

DATE
6-20-2013

REVIEW	DATE	REV.#	REMARKS

REVIEW	DATE	REV.#	REMARKS

MODEL
MANHATTAN
SET #

Kipmanian
Corporation

NOTES:
1. ALL INTERIOR & EXTERIOR WALLS
ARE SHOWN @ 3 1/2" UNLESS
OTHERWISE NOTED.


SCALE:
1/8" = 1'-0" @ 11 x 17
1/4" = 1'-0" @ 24 X 36

SHEET NUMBER
5A

SCALE
AS NOTED


DRAWN BY

DATE
6-20-2013

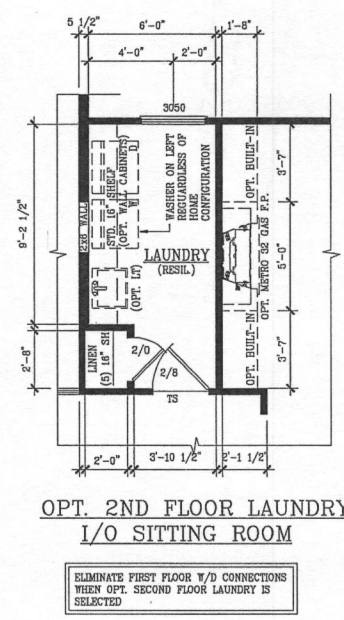


OPT. 2ND FLOOR LAUNDRY
I/O SITTING ROOM


ELIMINATE FIRST FLOOR W/D CONNECTIONS
WHEN OPT. 2ND FLOOR LAUNDRY IS
SELECTED

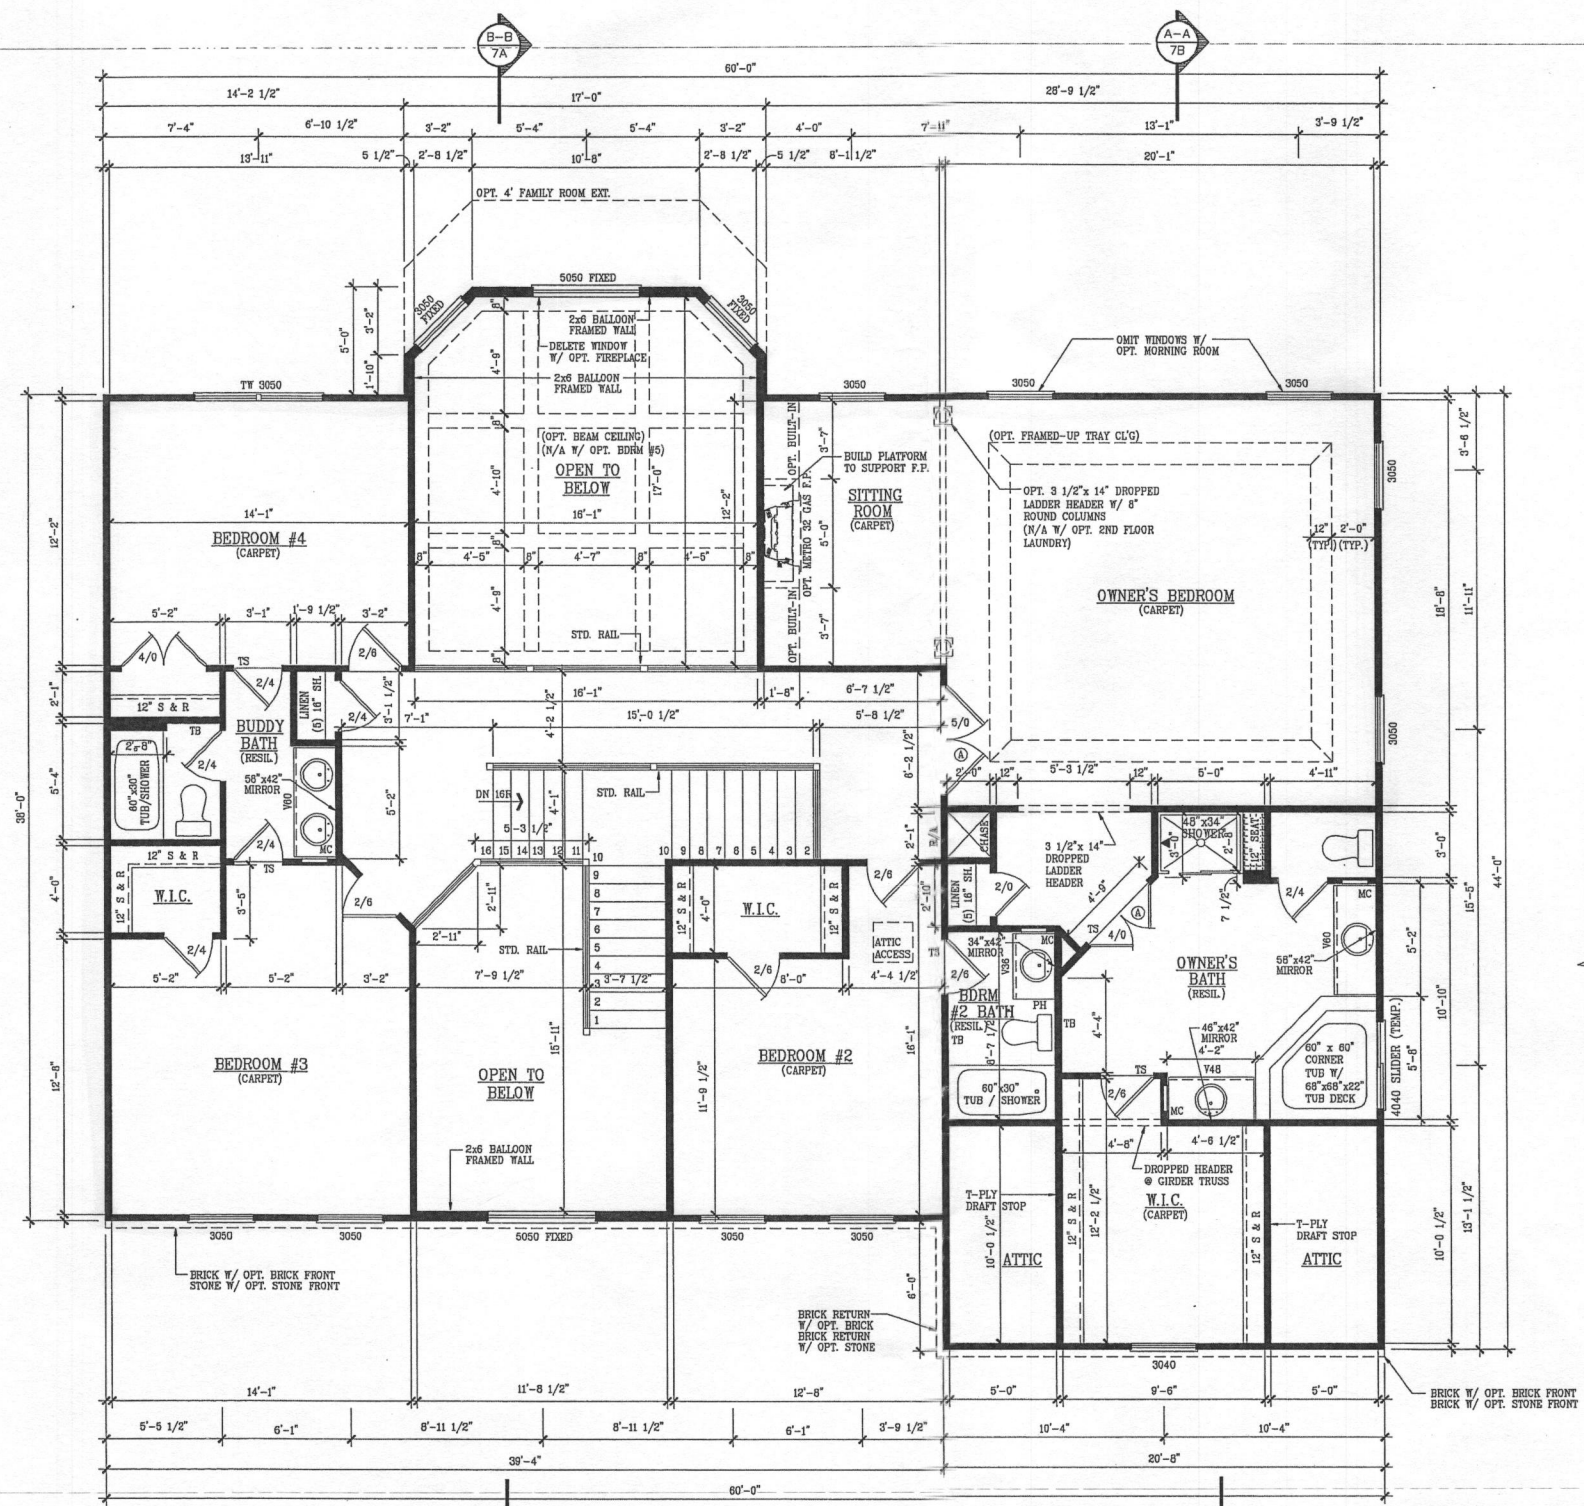

SECOND FLOOR PLAN
ELEVATION "A"

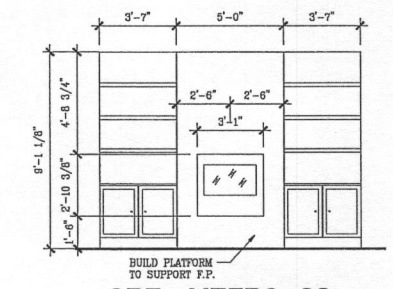

OPT. METRO 32
GAS F.P. W/ BUILT-INS ELEVATION

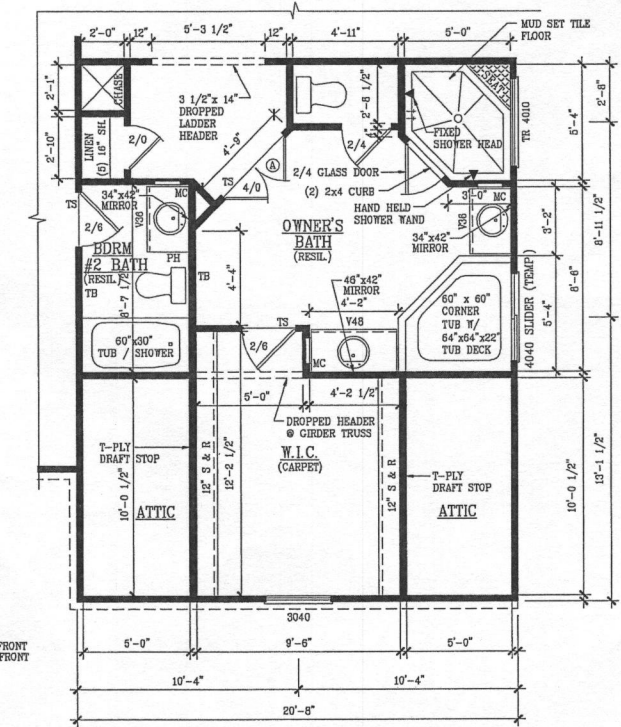


OPT. OWNER'S SPA BATH




REV#	DATE	REMARKS

REV#	DATE	REMARKS



MODEL	MANHATTAN

SET #

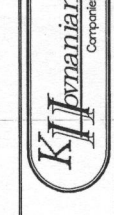

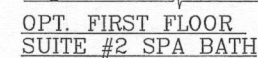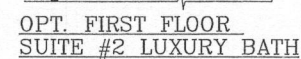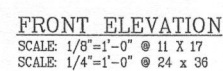

OPT. FIRST FLOOR SUITE #2 W/ BATH

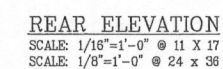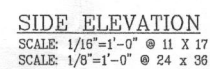

NOTES:




1. ALL INTERIOR & EXTERIOR WALLS
ARE SHOWN @ 3 1/2" UNLESS
OTHERWISE NOTED.

SCALE:

1/8" = 1'-0" @ 11 x 17
1/4" = 1'-0" @ 24 X 36

[illegible][illegible]


MODEL
MANHATTAN
SET #

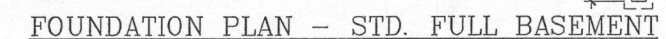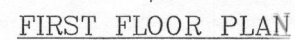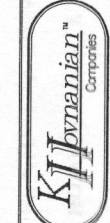

SCALE:
1/8" = 1'-0" @ 11 x 17
1/4" = 1'-0" @ 24 X 36

NOTES:
1. ALL INTERIOR & EXTERIOR WALLS
ARE SHOWN @ 3 1/2" UNLESS
OTHERWISE NOTED.

SHEET NUMBER
4A
SCALE
AS NOTED
DRAWN BY
DATE
6-20-2013

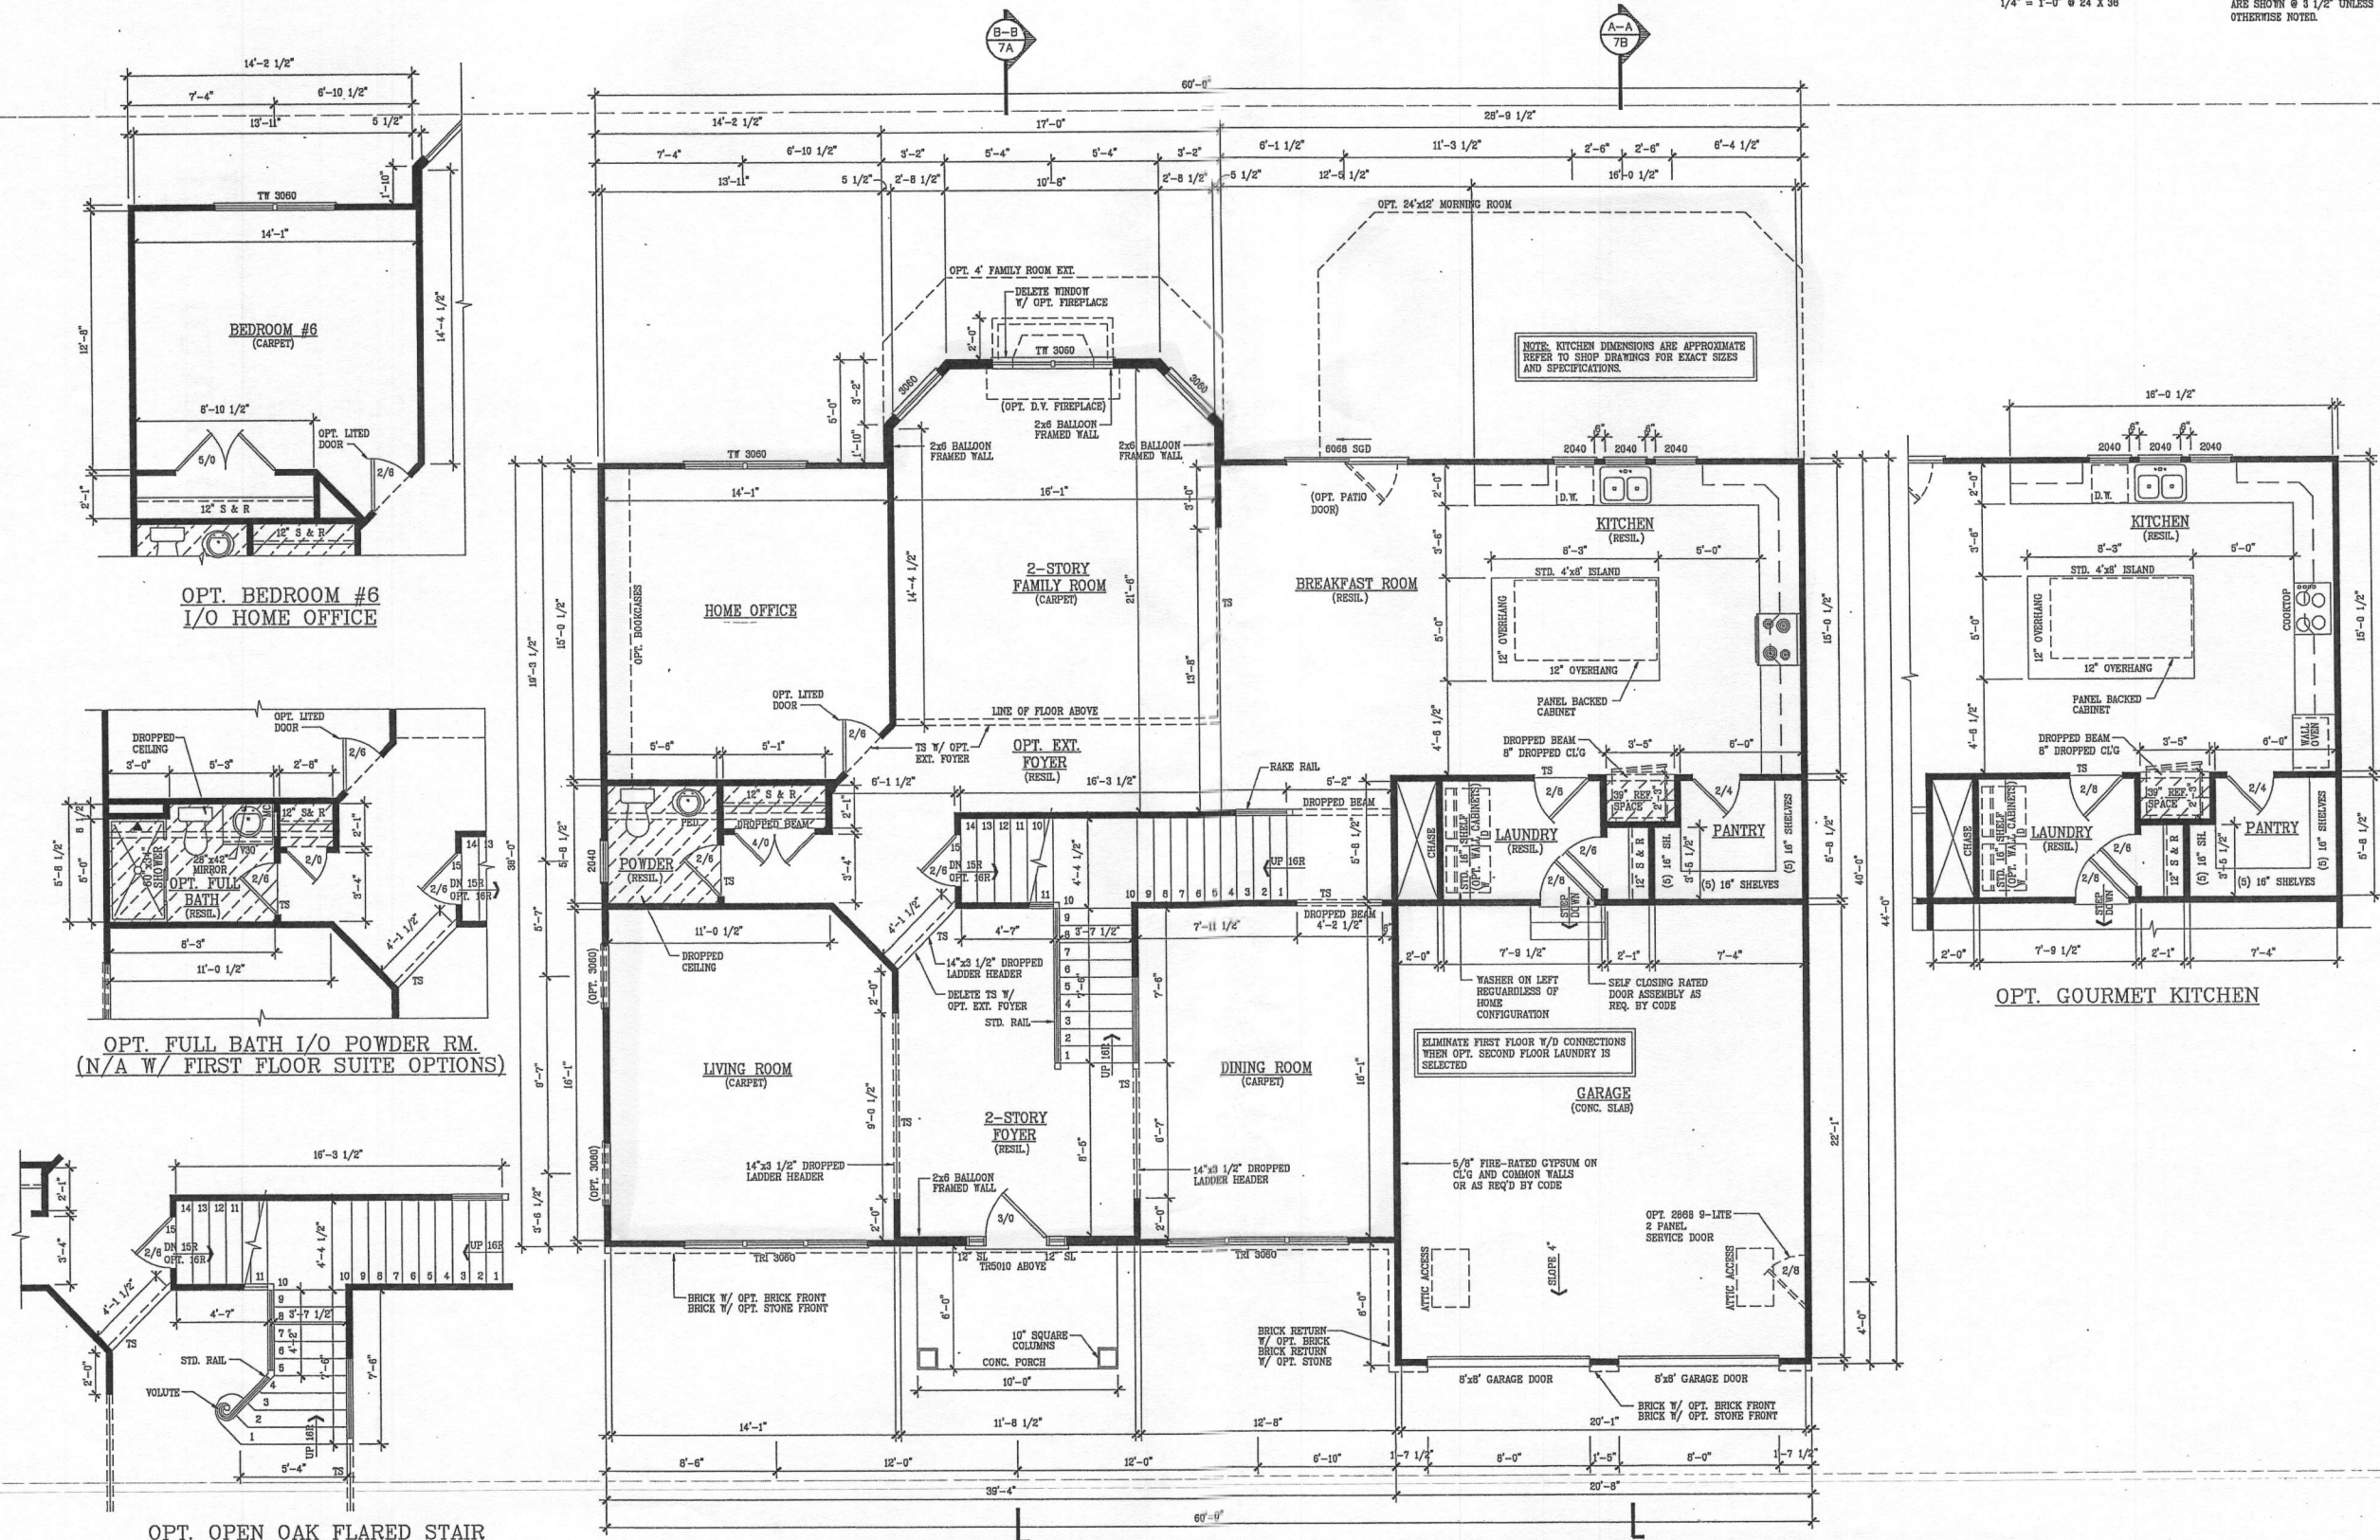


FIRST FLOOR PLAN
ELEVATION "A"


NOTE:
OPT. 2-CAR & 3-CAR SIDE LOAD GARAGE.
SEE SHEETS 6A & 6B FOR DETAILS.

NOTE:
OPT. 3RD CAR GARAGE.
SEE SHEETS 6C FOR DETAILS.


MANHATTAN
KV198_6039

MODEL
MANHATTAN
SET #

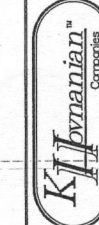


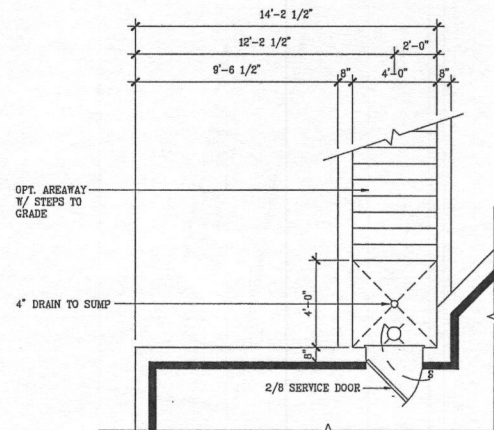


OPT. SINGLE AREAWAY

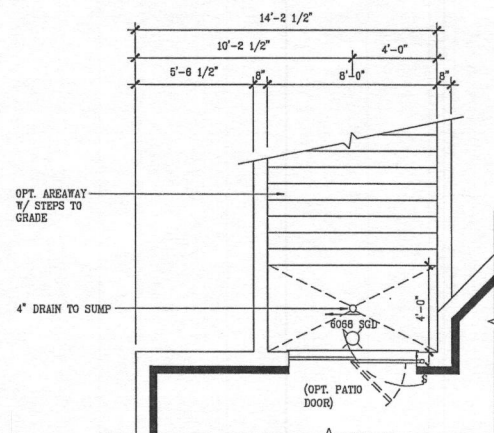

OPT. DOUBLE AREAWAY

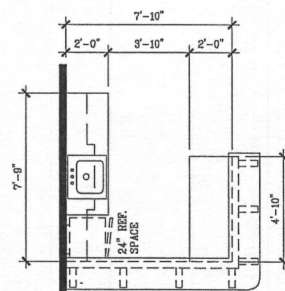

OPT. LARGE WETBAR

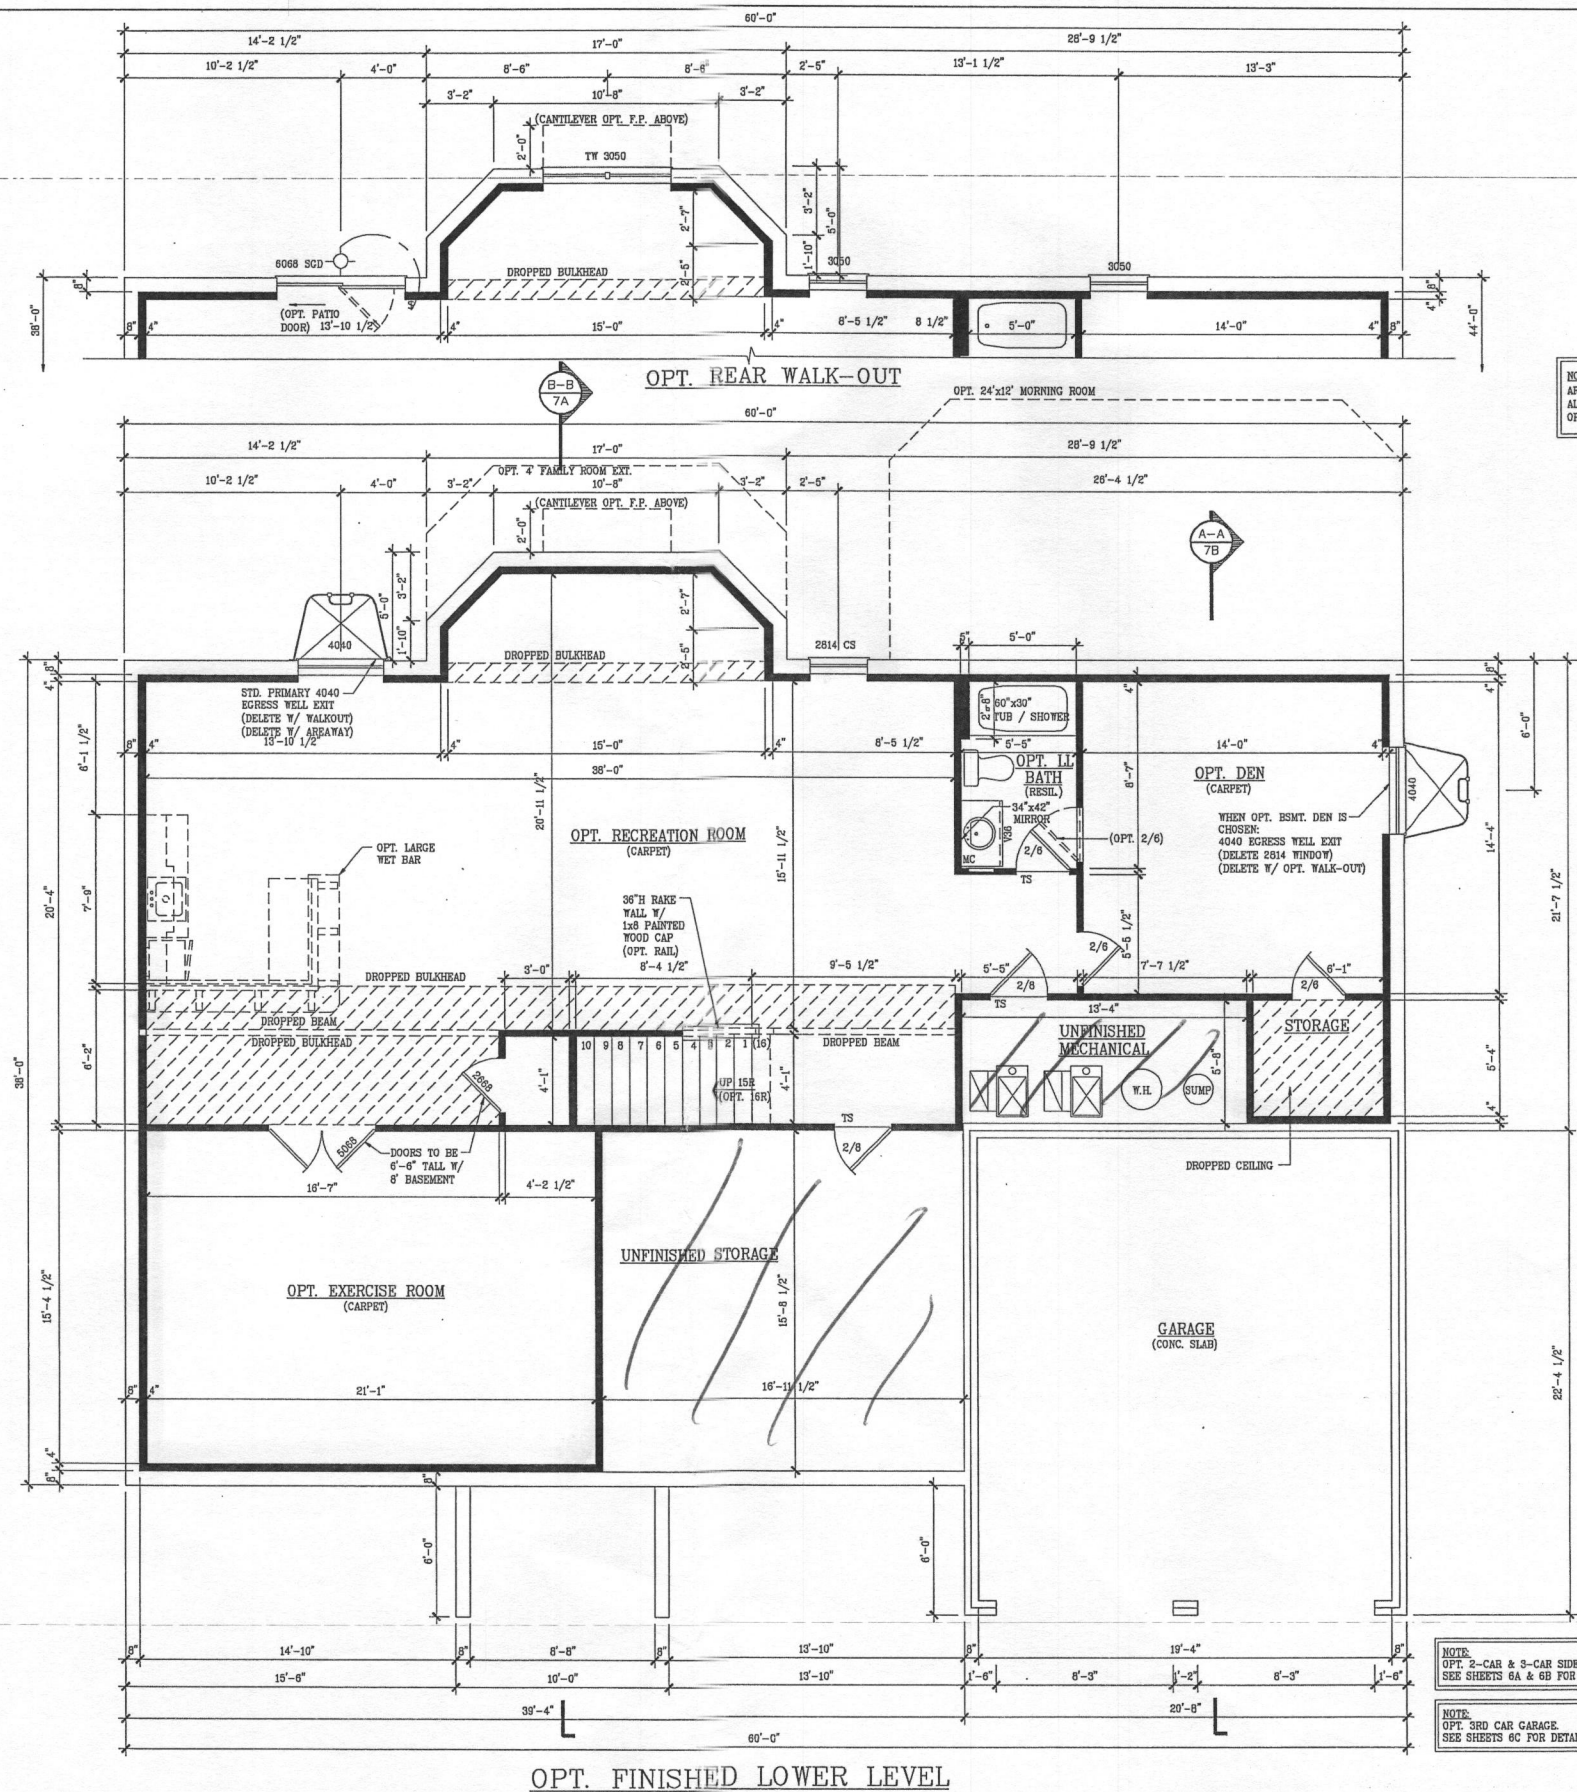

NOTES:

1. ALL INTERIOR & EXTERIOR WALLS ARE SHOWN @ 3/4" UNLESS OTHERWISE NOTED.

SCALE:

1/8" = 1'-0" @ 11 X 17
1/4" = 1'-0" @ 24 X 36

NOTE: ALL DOORS & CLOSETS CONTIGUOUS W/ OPT. REC. ROOM ARE INCLUDED W/ REC. ROOM.
ALL DOORS & CLOSETS CONTIGUOUS W/ OPT. DEN ARE INCLUDED W/ OPT. DEN.

NOTE:
OPT. 2-CAR & 3-CAR SIDE LOAD GARAGE.
SEE SHEETS 6A & 6B FOR DETAILS.

NOTE:
OPT. 3RD CAR GARAGE.
SEE SHEET 6C FOR DETAILS.

SHEET NUMBER
3B

SCALE
AS NOTED


DRAWN BY

DATE
6-20-2013

REV#	DATE	REMARKS

REV#	DATE	REMARKS

MODEL
MANHATTAN
SET #

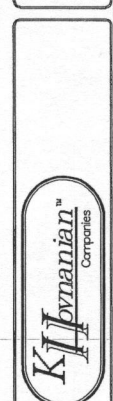

MANHATTAN
KV198_6039