



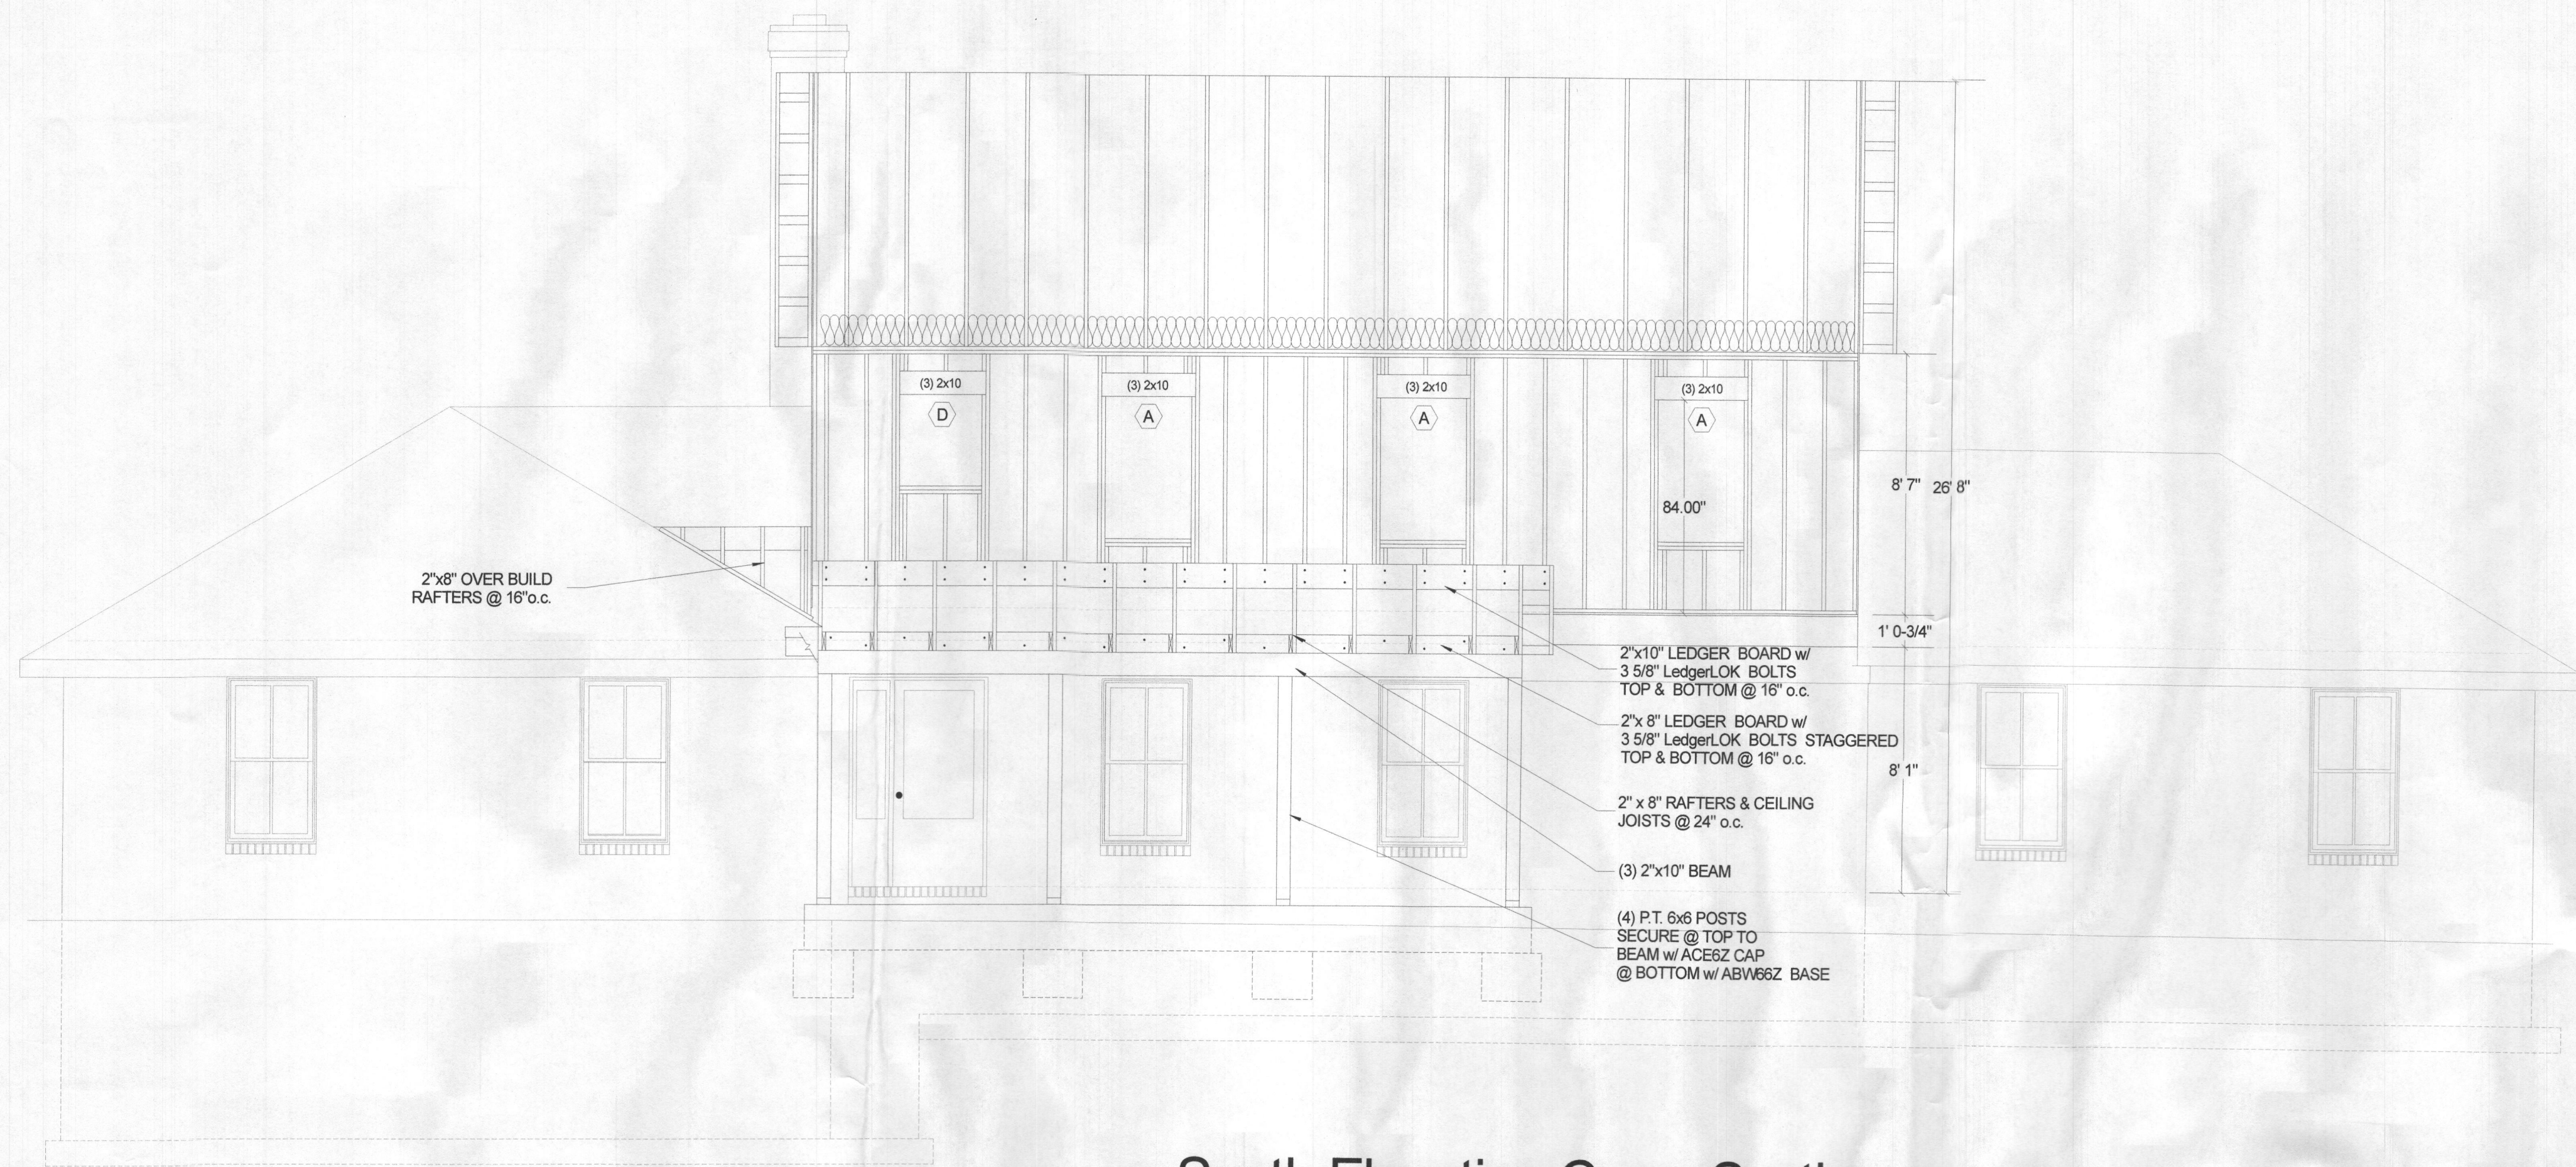


1
S2
South Elevation Cross Section
SCALE: 1/4" = 1'-0"

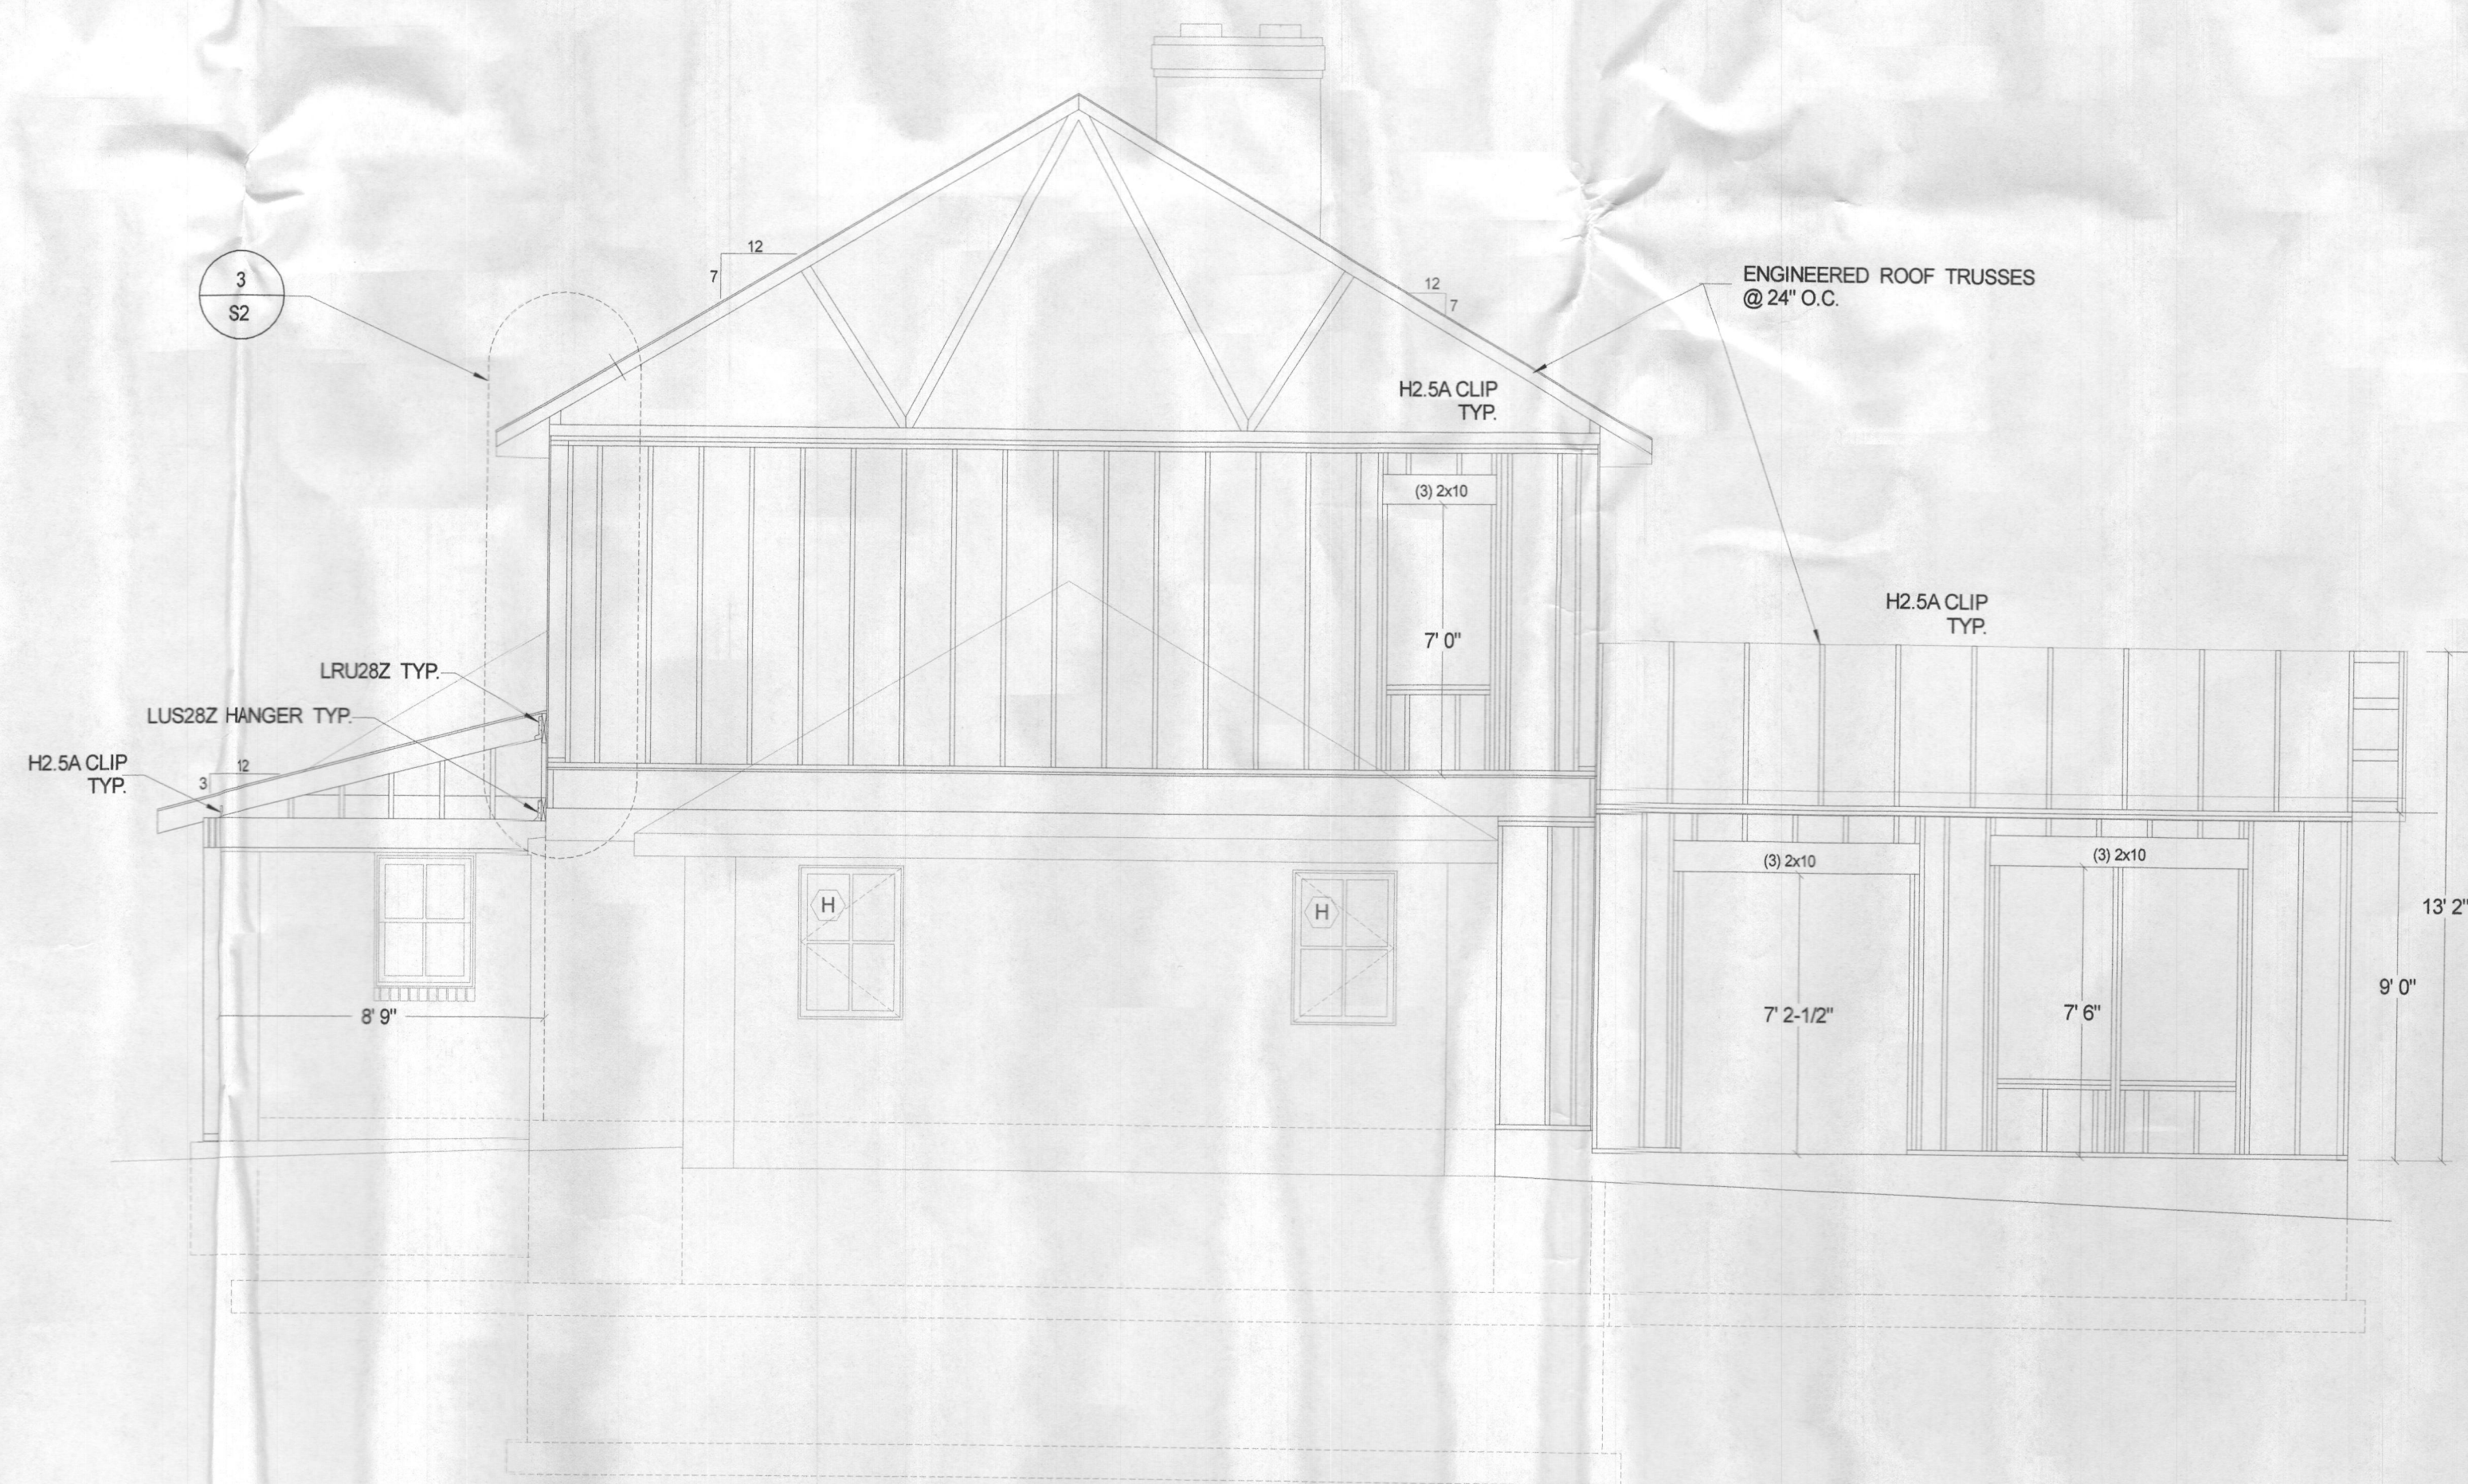


2
S2
East Elevation Cross Section
SCALE: 1/4" = 1'-0"

WINDOW SCHEDULE							
MARK	A	B	C	D	E	F	G
WIDTH (R.O.)	2'-10 1/2"	2'-9"	2'-9"	2'-9"	3'-0 1/2"	2'-8 1/2"	2'-9"
HEIGHT (R.O.)	4'-8 1/4"	4'-7 5/8"	2'-11 5/8"	2'-11 5/8"	5'-8 1/4"	4'-0 1/4"	3'-11 5/8"
TYPE	DOUBLE-HUNG	CASEMENT EGRESS	AWNING	AWNING	DOUBLE-HUNG	DOUBLE-HUNG	CASEMENT EGRESS
MODEL/LINE #	MARVIN ELDH3459	MARVIN ELCA3355 EGRESS	MARVIN ELAW3335	MARVIN ELAW3335	MARVIN ELDH3368	MARVIN ELDH3348	MARVIN ELCA3347 EGRESS
SHGC Value	0.28	0.27	0.27	0.27	0.28	0.28	0.27
U-Value	0.28	0.27	0.27	0.27	0.28	0.28	0.27
NOTES							

DOOR SCHEDULE							
MARK	1	2	3	4	5	6	7
WIDTH (R.O.)	6'-0"	2'-6"	2'-8"	2'-6"	2'-8"	3'-0"	5'-0"
HEIGHT (R.O.)	6'-10 1/2"	6'-8"	6'-8"	6'-8"	6'-8"	6'-8"	6'-5"
TYPE	SLIDING FRENCH DOOR	SINGLE HINGED	SINGLE HINGED	SINGLE POCKET	SINGLE POCKET	DOUBLE HINGED	DOUBLE HINGED
MODEL/LINE #	MARVIN ELSPD670	INTERIOR HOLLOW CORE	INTERIOR HOLLOW CORE	INTERIOR HOLLOW CORE	INTERIOR HOLLOW CORE	INTERIOR HOLLOW CORE	INTERIOR HOLLOW CORE
SHGC Value	0.28	N/A	N/A	N/A	N/A	N/A	N/A
U-Value	0.28	N/A	N/A	N/A	N/A	N/A	N/A
NOTES							

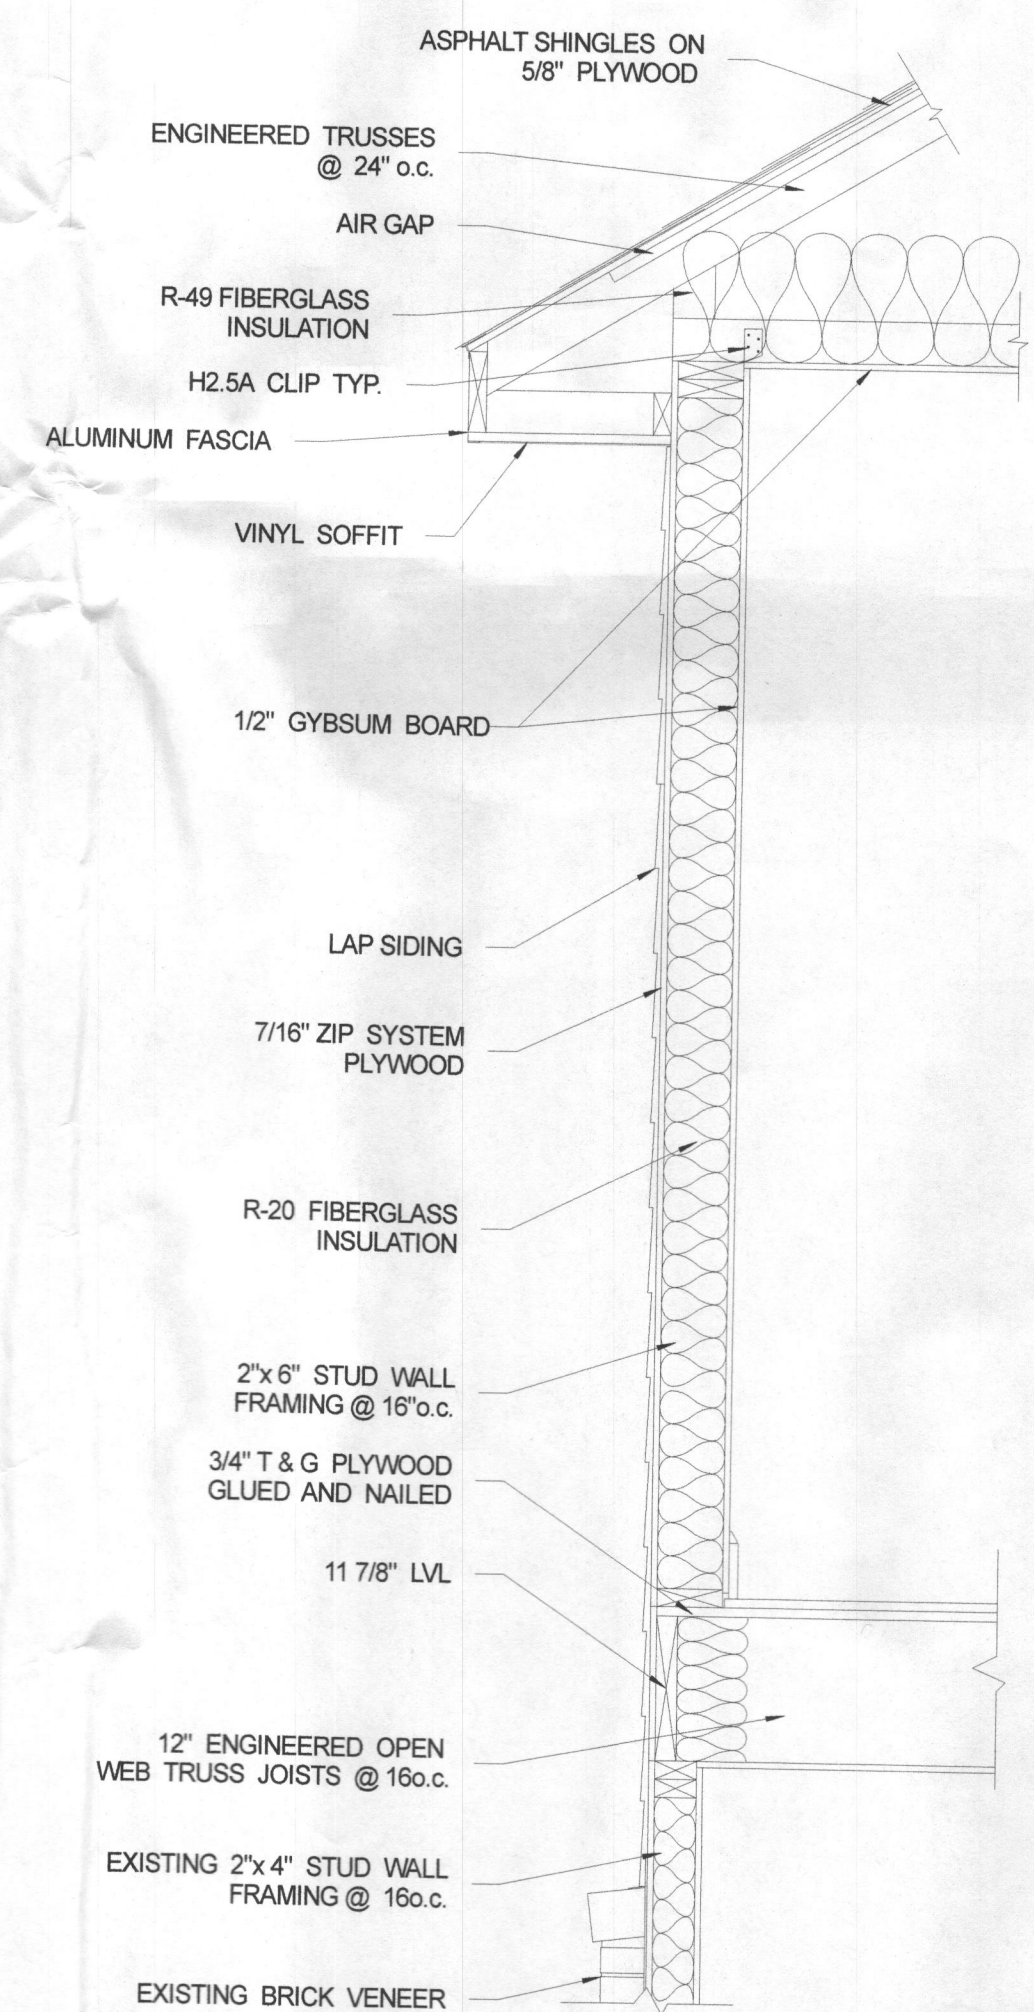


3
S2
Cross Section
SCALE: 3/4" = 1'-0"

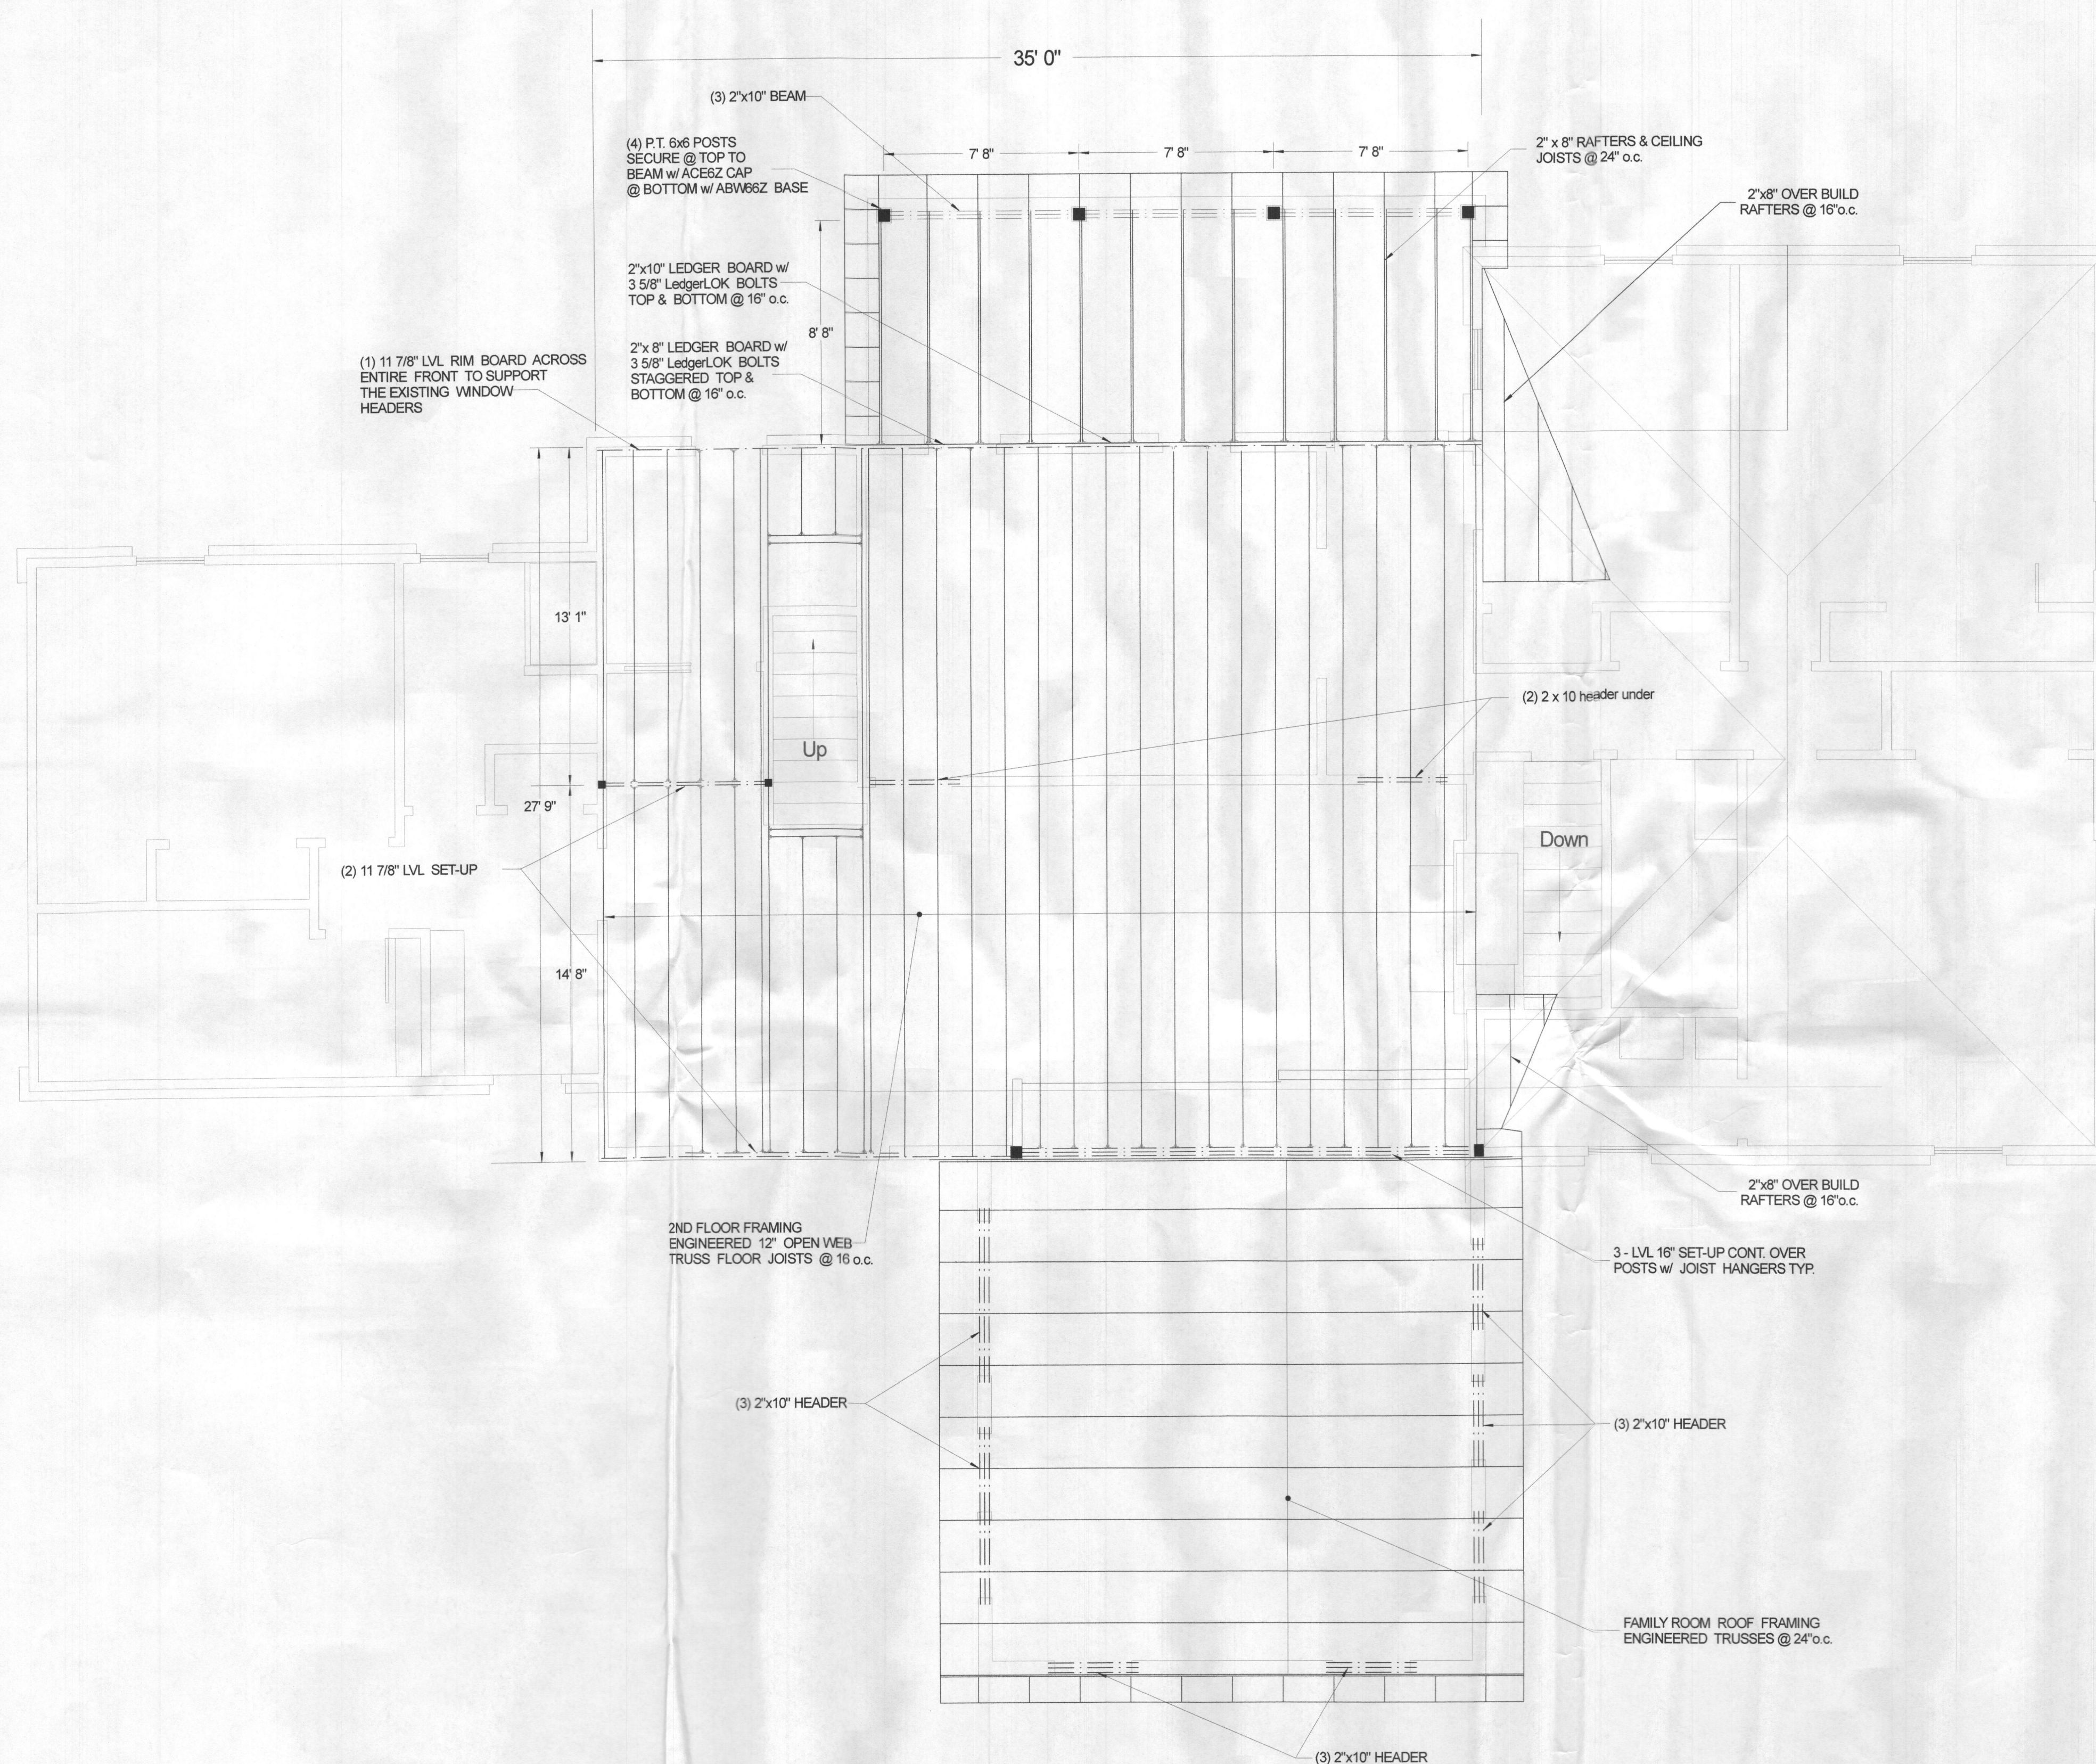

First Floor Roof & Second Floor Floor-Framing Plan

1
S3



SCALE: 1/4" = 1'-0"


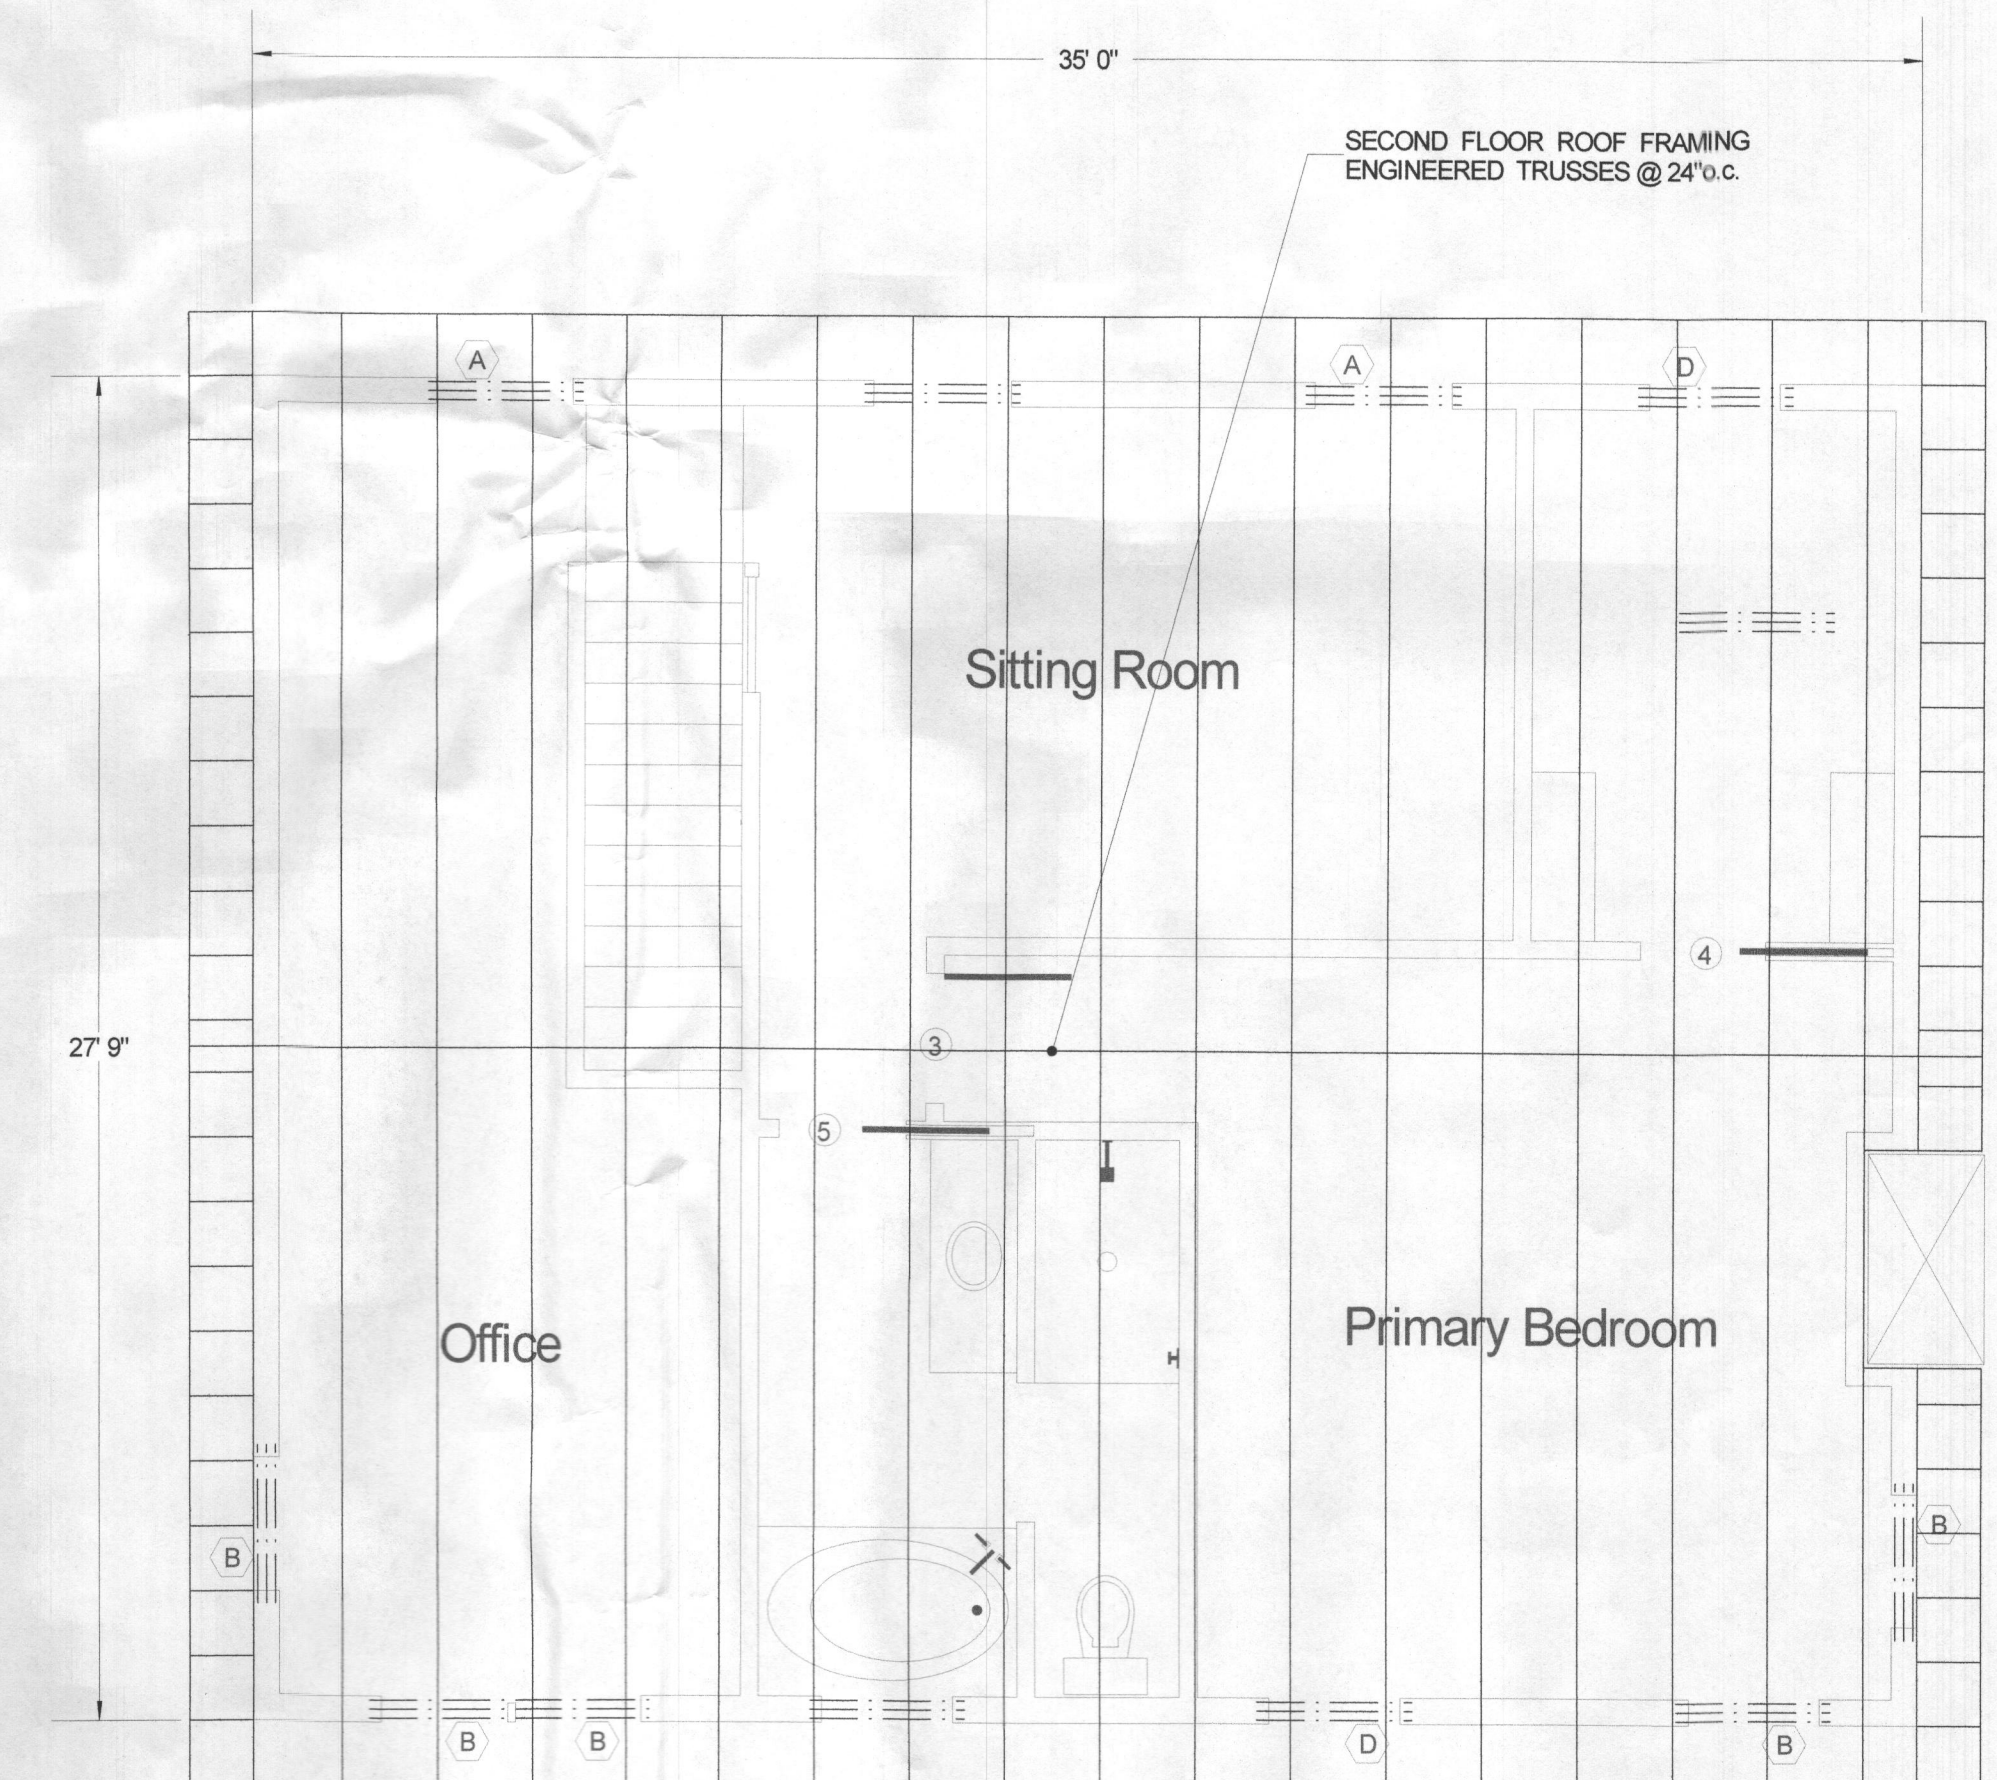


Second Floor Roof Framing Plan

2
S3


SCALE: 1/4" = 1'-0"

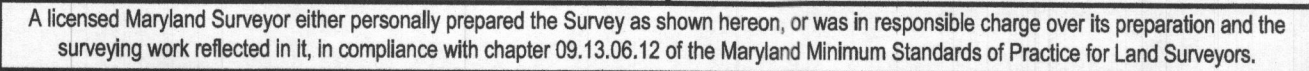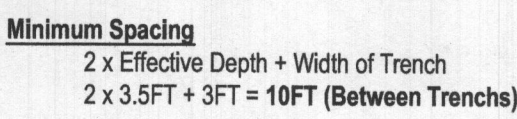

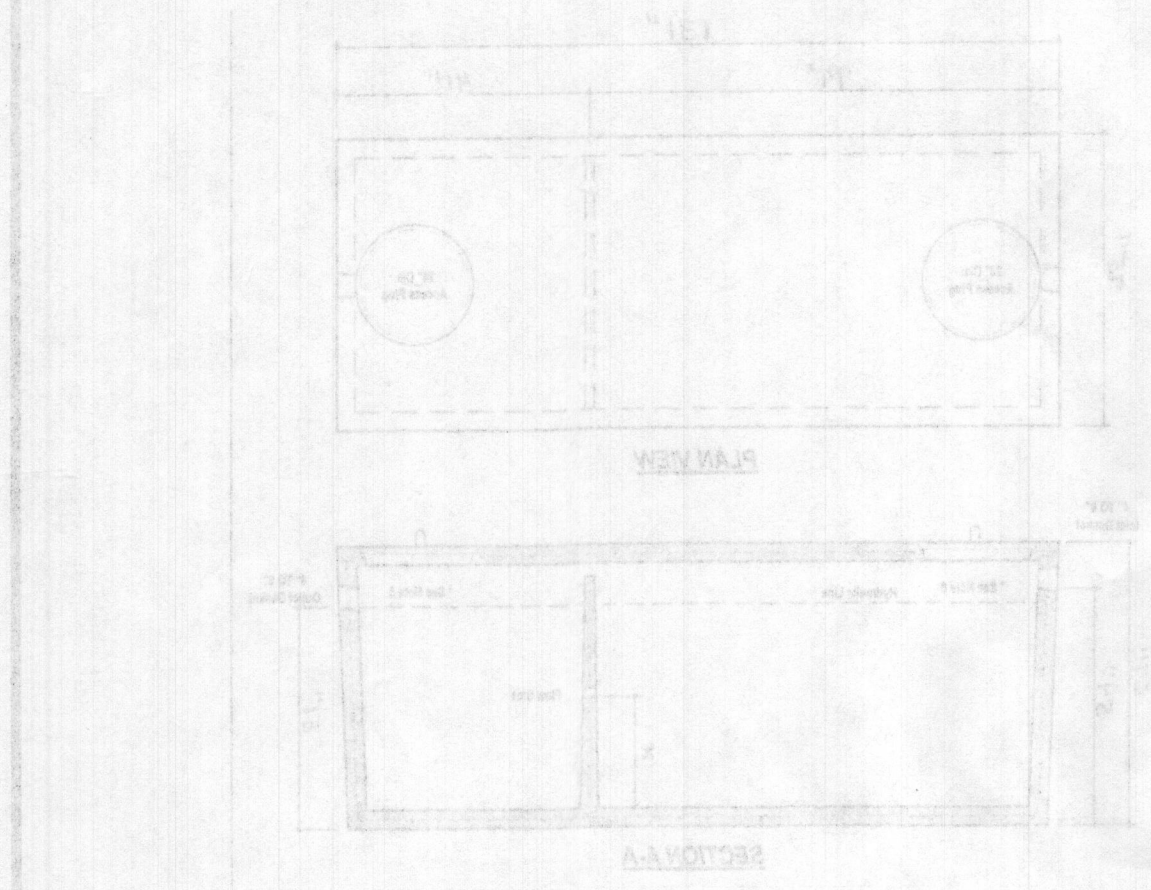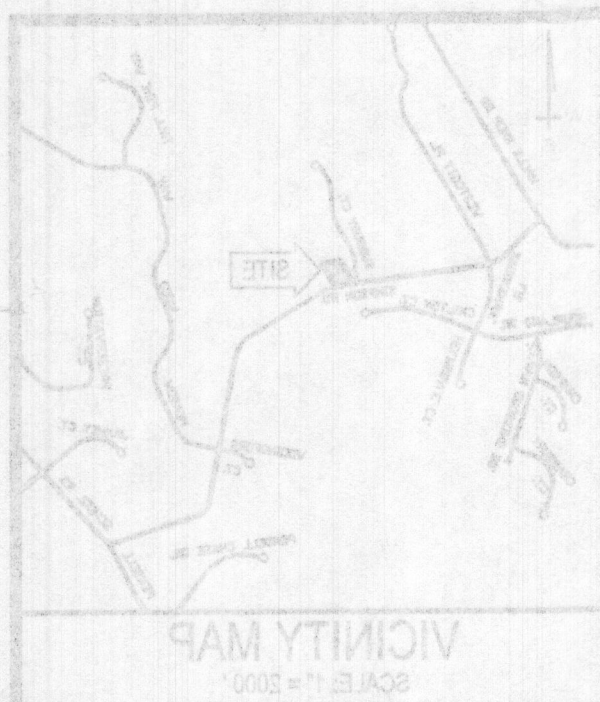

1,500 GAL. 2-COMPARTMENT SEPTIC TANK

DESIGN DATA & REMARKS
 1. The septic tank is to be installed in the rear yard of the property.
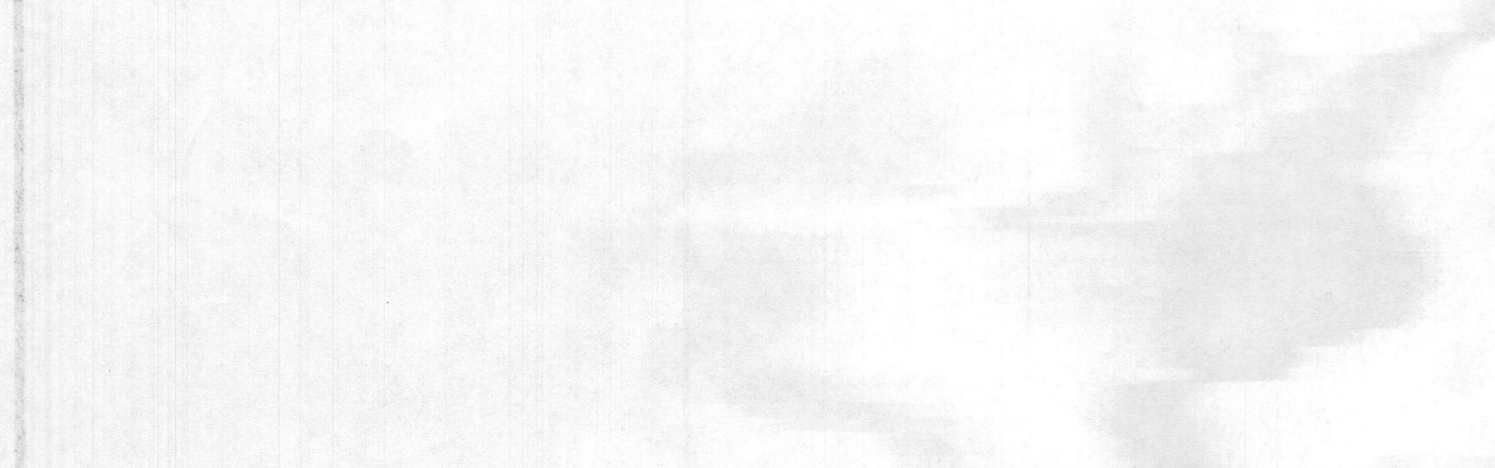

SECTION A-A

APPROVED FOR THE HEALTH DEPARTMENT
 SEP 26 2023
 DATE

ON-SITE SEWAGE SYSTEM DESIGN PLAN

PERMIT NUMBER: 023003663

PROJECT NAME: McGuire Addition

ADDRESS: 12010 Simpson Rd

COMMERCIAL: ☐ RESIDENTIAL: ☒ LOT # NEW

ALTERATION: ☐ ADDITION: ☐ MISC: ☐ OTHER: ☐

DATE: COMMENTS:

Health



SEPTIC PROFILE

Station	Depth	Notes
1+00	1.00	Top of Tank
1+25	1.25	Bottom of Tank
1+50	1.50	Top of Distribution
1+75	1.75	Bottom of Distribution
2+00	2.00	Top of Tank
2+25	2.25	Bottom of Tank
2+50	2.50	Top of Distribution
2+75	2.75	Bottom of Distribution
3+00	3.00	Top of Tank
3+25	3.25	Bottom of Tank
3+50	3.50	Top of Distribution
3+75	3.75	Bottom of Distribution
4+00	4.00	Top of Tank
4+25	4.25	Bottom of Tank
4+50	4.50	Top of Distribution
4+75	4.75	Bottom of Distribution
5+00	5.00	Top of Tank
5+25	5.25	Bottom of Tank
5+50	5.50	Top of Distribution
5+75	5.75	Bottom of Distribution
6+00	6.00	Top of Tank
6+25	6.25	Bottom of Tank
6+50	6.50	Top of Distribution
6+75	6.75	Bottom of Distribution
7+00	7.00	Top of Tank
7+25	7.25	Bottom of Tank
7+50	7.50	Top of Distribution
7+75	7.75	Bottom of Distribution
8+00	8.00	Top of Tank
8+25	8.25	Bottom of Tank
8+50	8.50	Top of Distribution
8+75	8.75	Bottom of Distribution
9+00	9.00	Top of Tank
9+25	9.25	Bottom of Tank
9+50	9.50	Top of Distribution
9+75	9.75	Bottom of Distribution
10+00	10.00	Top of Tank
10+25	10.25	Bottom of Tank
10+50	10.50	Top of Distribution
10+75	10.75	Bottom of Distribution
11+00	11.00	Top of Tank
11+25	11.25	Bottom of Tank
11+50	11.50	Top of Distribution
11+75	11.75	Bottom of Distribution
12+00	12.00	Top of Tank
12+25	12.25	Bottom of Tank
12+50	12.50	Top of Distribution
12+75	12.75	Bottom of Distribution
13+00	13.00	Top of Tank
13+25	13.25	Bottom of Tank
13+50	13.50	Top of Distribution
13+75	13.75	Bottom of Distribution
14+00	14.00	Top of Tank
14+25	14.25	Bottom of Tank
14+50	14.50	Top of Distribution
14+75	14.75	Bottom of Distribution
15+00	15.00	Top of Tank
15+25	15.25	Bottom of Tank
15+50	15.50	Top of Distribution
15+75	15.75	Bottom of Distribution
16+00	16.00	Top of Tank
16+25	16.25	Bottom of Tank
16+50	16.50	Top of Distribution
16+75	16.75	Bottom of Distribution
17+00	17.00	Top of Tank
17+25	17.25	Bottom of Tank
17+50	17.50	Top of Distribution
17+75	17.75	Bottom of Distribution
18+00	18.00	Top of Tank
18+25	18.25	Bottom of Tank
18+50	18.50	Top of Distribution
18+75	18.75	Bottom of Distribution
19+00	19.00	Top of Tank
19+25	19.25	Bottom of Tank
19+50	19.50	Top of Distribution
19+75	19.75	Bottom of Distribution
20+00	20.00	Top of Tank
20+25	20.25	Bottom of Tank
20+50	20.50	Top of Distribution
20+75	20.75	Bottom of Distribution
21+00	21.00	Top of Tank
21+25	21.25	Bottom of Tank
21+50	21.50	Top of Distribution
21+75	21.75	Bottom of Distribution
22+00	22.00	Top of Tank
22+25	22.25	Bottom of Tank
22+50	22.50	Top of Distribution
22+75	22.75	Bottom of Distribution
23+00	23.00	Top of Tank
23+25	23.25	Bottom of Tank
23+50	23.50	Top of Distribution
23+75	23.75	Bottom of Distribution
24+00	24.00	Top of Tank
24+25	24.25	Bottom of Tank
24+50	24.50	Top of Distribution
24+75	24.75	Bottom of Distribution
25+00	25.00	Top of Tank
25+25	25.25	Bottom of Tank
25+50	25.50	Top of Distribution
25+75	25.75	Bottom of Distribution
26+00	26.00	Top of Tank
26+25	26.25	Bottom of Tank
26+50	26.50	Top of Distribution
26+75	26.75	Bottom of Distribution
27+00	27.00	Top of Tank
27+25	27.25	Bottom of Tank
27+50	27.50	Top of Distribution
27+75	27.75	Bottom of Distribution
28+00	28.00	Top of Tank
28+25	28.25	Bottom of Tank
28+50	28.50	Top of Distribution
28+75	28.75	Bottom of Distribution
29+00	29.00	Top of Tank
29+25	29.25	Bottom of Tank
29+50	29.50	Top of Distribution
29+75	29.75	Bottom of Distribution
30+00	30.00	Top of Tank
30+25	30.25	Bottom of Tank
30+50	30.50	Top of Distribution
30+75	30.75	Bottom of Distribution
31+00	31.00	Top of Tank
31+25	31.25	Bottom of Tank
31+50	31.50	Top of Distribution
31+75	31.75	Bottom of Distribution
32+00	32.00	Top of Tank
32+25	32.25	Bottom of Tank
32+50	32.50	Top of Distribution
32+75	32.75	Bottom of Distribution
33+00	33.00	Top of Tank
33+25	33.25	Bottom of Tank
33+50	33.50	Top of Distribution
33+75	33.75	Bottom of Distribution
34+00	34.00	Top of Tank
34+25	34.25	Bottom of Tank
34+50	34.50	Top of Distribution
34+75	34.75	Bottom of Distribution
35+00	35.00	Top of Tank
35+25	35.25	Bottom of Tank
35+50	35.50	Top of Distribution
35+75	35.75	Bottom of Distribution
36+00	36.00	Top of Tank
36+25	36.25	Bottom of Tank
36+50	36.50	Top of Distribution
36+75	36.75	Bottom of Distribution
37+00	37.00	Top of Tank
37+25	37.25	Bottom of Tank
37+50	37.50	Top of Distribution
37+75	37.75	Bottom of Distribution
38+00	38.00	Top of Tank
38+25	38.25	Bottom of Tank
38+50	38.50	Top of Distribution
38+75	38.75	Bottom of Distribution
39+00	39.00	Top of Tank
39+25	39.25	Bottom of Tank
39+50	39.50	Top of Distribution
39+75	39.75	Bottom of Distribution
40+00	40.00	Top of Tank
40+25	40.25	Bottom of Tank
40+50	40.50	Top of Distribution
40+75	40.75	Bottom of Distribution
41+00	41.00	Top of Tank
41+25	41.25	Bottom of Tank
41+50	41.50	Top of Distribution
41+75	41.75	Bottom of Distribution
42+00	42.00	Top of Tank
42+25	42.25	Bottom of Tank
42+50	42.50	Top of Distribution
42+75	42.75	Bottom of Distribution
43+00	43.00	Top of Tank
43+25	43.25	Bottom of Tank
43+50	43.50	Top of Distribution
43+75	43.75	Bottom of Distribution
44+00	44.00	Top of Tank
44+25	44.25	Bottom of Tank
44+50	44.50	Top of Distribution
44+75	44.75	Bottom of Distribution
45+00	45.00	Top of Tank
45+25	45.25	Bottom of Tank
45+50	45.50	Top of Distribution
45+75	45.75	Bottom of Distribution
46+00	46.00	Top of Tank
46+25	46.25	Bottom of Tank
46+50	46.50	Top of Distribution
46+75	46.75	Bottom of Distribution
47+00	47.00	Top of Tank
47+25	47.25	Bottom of Tank
47+50	47.50	Top of Distribution
47+75	47.75	Bottom of Distribution
48+00	48.00	Top of Tank
48+25	48.25	Bottom of Tank
48+50	48.50	Top of Distribution
48+75	48.75	Bottom of Distribution
49+00	49.00	Top of Tank
49+25	49.25	Bottom of Tank
49+50	49.50	Top of Distribution
49+75	49.75	Bottom of Distribution
50+00	50.00	Top of Tank
50+25	50.25	Bottom of Tank
50+50	50.50	Top of Distribution
50+75	50.75	Bottom of Distribution
51+00	51.00	Top of Tank
51+25	51.25	Bottom of Tank
51+50	51.50	Top of Distribution
51+75	51.75	Bottom of Distribution
52+00	52.00	Top of Tank
52+25	52.25	Bottom of Tank
52+50	52.50	Top of Distribution
52+75	52.75	Bottom of Distribution
53+00	53.00	Top of Tank
53+25	53.25	Bottom of Tank
53+50	53.50	Top of Distribution
53+75	53.75	Bottom of Distribution
54+00	54.00	Top of Tank
54+25	54.25	Bottom of Tank
54+50	54.50	Top of Distribution
54+75	54.75	Bottom of Distribution
55+00	55.00	Top of Tank
55+25	55.25	Bottom of Tank
55+50	55.50	Top of Distribution
55+75	55.75	Bottom of Distribution
56+00	56.00	Top of Tank
56+25	56.25	Bottom of Tank
56+50	56.50	Top of Distribution
56+75	56.75	Bottom of Distribution
57+00	57.00	Top of Tank
57+25	57.25	Bottom of Tank
57+50	57.50	Top of Distribution
57+75	57.75	Bottom of Distribution
58+00	58.00	Top of Tank
58+25	58.25	Bottom of Tank
58+50	58.50	Top of Distribution
58+75	58.75	Bottom of Distribution
59+00	59.00	Top of Tank
59+25	59.25	Bottom of Tank
59+50	59.50	Top of Distribution
59+75	59.75	Bottom of Distribution
60+00	60.00	Top of Tank
60+25	60.25	Bottom of Tank
60+50	60.50	Top of Distribution
60+75	60.75	Bottom of Distribution
61+00	61.00	Top of Tank
61+25	61.25	Bottom of Tank
61+50	61.50	Top of Distribution
61+75	61.75	Bottom of Distribution
62+00	62.00	Top of Tank
62+25	62.25	Bottom of Tank
62+50	62.50	Top of Distribution
62+75	62.75	Bottom of Distribution
63+00	63.00	Top of Tank
63+25	63.25	Bottom of Tank
63+50	63.50	Top of Distribution
63+75	63.75	Bottom of Distribution
64+00	64.00	Top of Tank
64+25	64.25	Bottom of Tank
64+50	64.50	Top of Distribution
64+75	64.75	Bottom of Distribution
65+00	65.00	Top of Tank
65+25	65.25	Bottom of Tank
65+50	65.50	Top of Distribution
65+75	65.75	Bottom of Distribution
66+00	66.00	Top of Tank
66+25	66.25	Bottom of Tank
66+50	66.50	Top of Distribution
66+75	66.75	Bottom of Distribution
67+00	67.00	Top of Tank
67+25	67.25	Bottom of Tank
67+50	67.50	Top of Distribution
67+75	67.75	Bottom of Distribution
68+00	68.00	Top of Tank
68+25	68.25	Bottom of Tank
68+50	68.50	Top of Distribution
68+75	68.75	Bottom of Distribution
69+00	69.00	Top of Tank
69+25	69.25	Bottom of Tank
69+50	69.50	Top of Distribution
69+75	69.75	Bottom of Distribution
70+00	70.00	Top of Tank
70+25	70.25	Bottom of Tank
70+50	70.50	Top of Distribution
70+75	70.75	Bottom of Distribution
71+00	71.00	Top of Tank
71+25	71.25	Bottom of Tank
71+50	71.50	Top of Distribution
71+75	71.75	Bottom of Distribution
72+00	72.00	Top of Tank
72+25	72.25	Bottom of Tank
72+50	72.50	Top of Distribution
72+75	72.75	Bottom of Distribution
73+00	73.00	Top of Tank
73+25	73.25	Bottom of Tank
73+50	73.50	Top of Distribution
73+75	73.75	Bottom of Distribution
74+00	74.00	Top of Tank
74+25	74.25	Bottom of Tank
74+50	74.50	Top of Distribution
74+75	74.75	Bottom of Distribution
75+00	75.00	Top of Tank
75+25	75.25	Bottom of Tank
75+50	75.50	Top of Distribution
75+75	75.75	Bottom of Distribution
76+00	76.00	Top of Tank
76+25	76.25	Bottom of Tank
76+50	76.50	Top of Distribution
76+75	76.75	Bottom of Distribution
77+00	77.00	Top of Tank
77+25	77.25	Bottom of Tank