


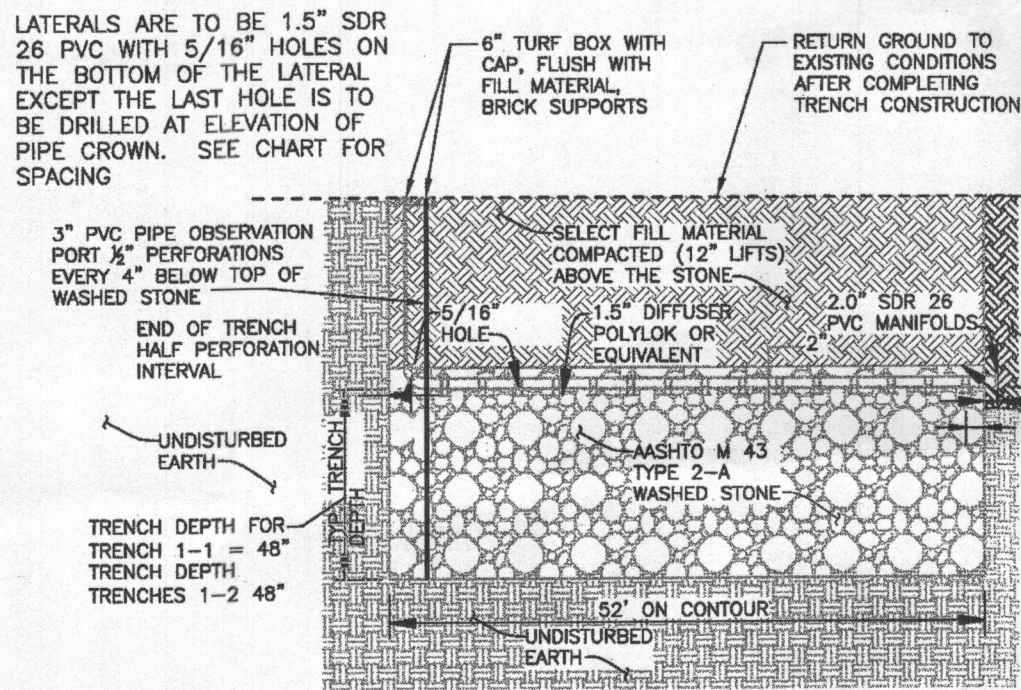


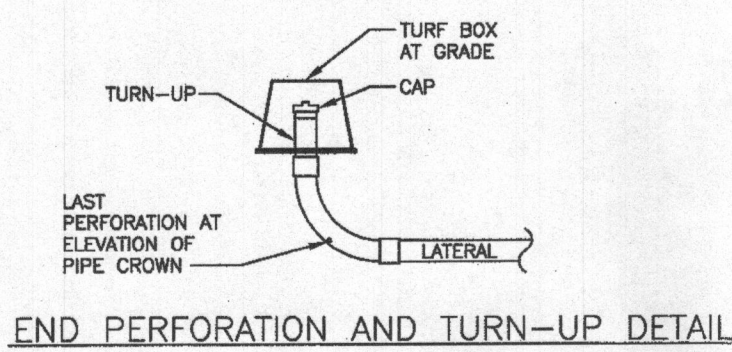


LATERAL AND TRENCH DESIGN

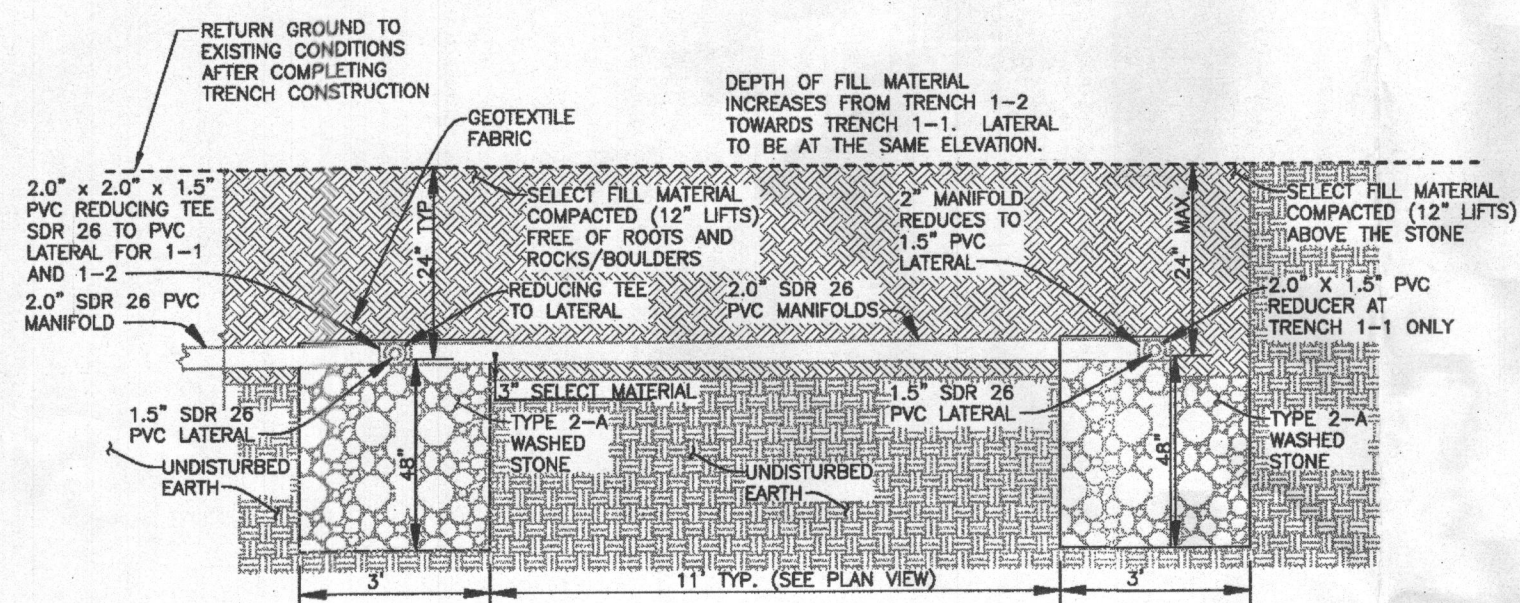


TRENCH AND MANIFOLD SECTION

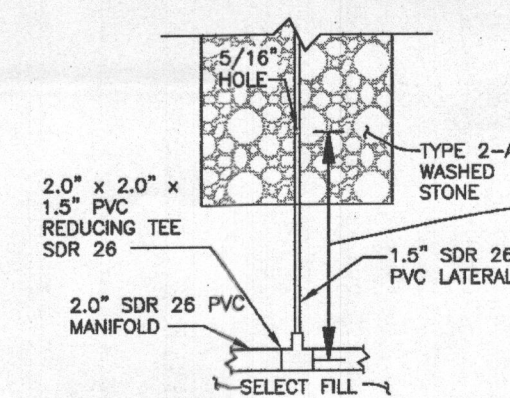

OVERHEAD VIEW OF MANIFOLD AND LATERAL CONNECTION SECTION

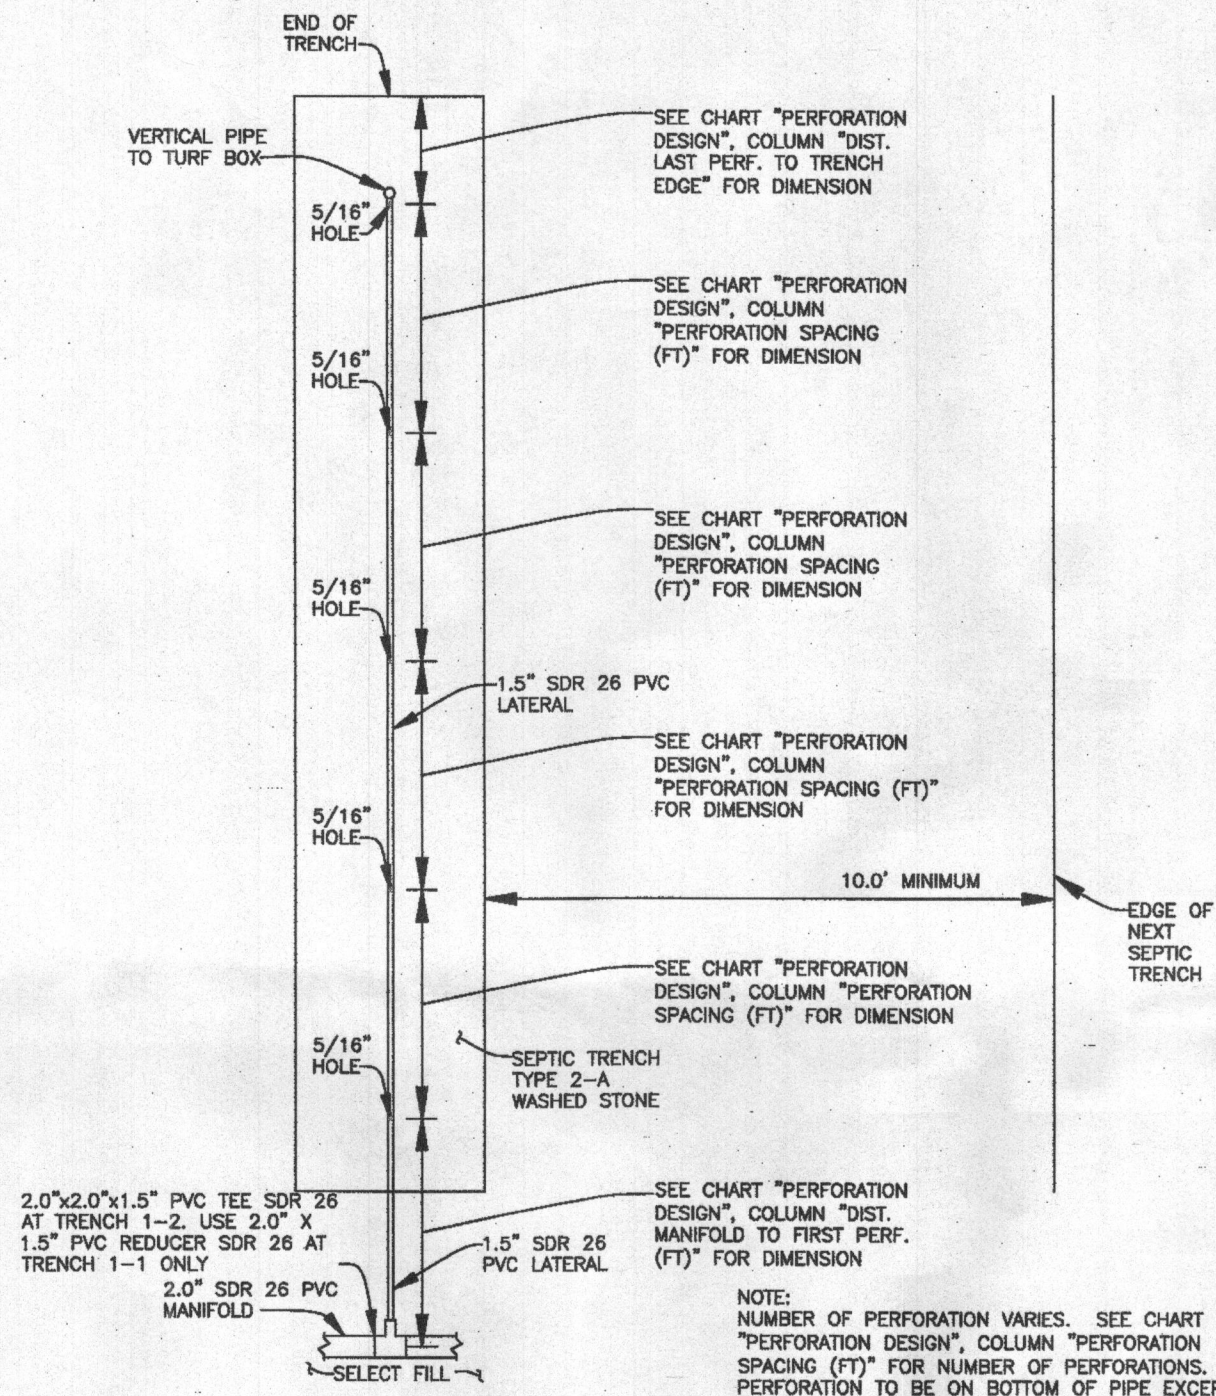

PERFORATION SPACING AND LATERAL LENGTH DIAGRAM

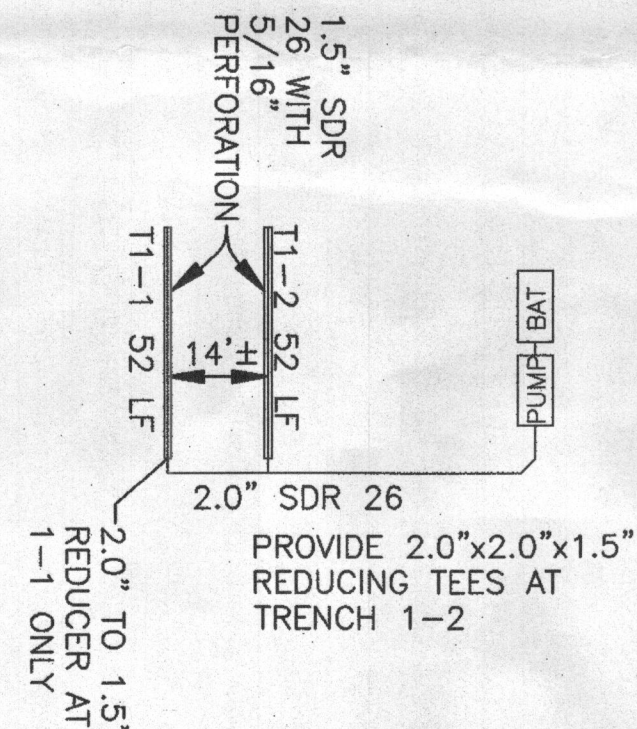

TRENCH SCHEMATIC NOT TO SCALE

Trench and Lateral Design										
Cell	Trench	Pipe Inv. Elev.	Trench Bottom Elev.	Highest Ground Over	Lowest Ground Over	Total Design Head (ft)	Approx. Lateral Length (ft)	Number of Perforations	Flow per Perforation (gpm)	Flow per Lateral (gpm)
1	1	450.4	446.4	452.4	452.4	28.2	50.5	11	1.63	17.91
	2	450.1	446.1	452.1	452.1	27.8	55.0	10	1.78	17.78

Perforation Diameter = 5/16 inches Target Flow = 17.91 gpm Cell 1 Flow Rate 35.69

Depth to Effective Sidewall Trench 1 5 ft Trench 2 5 ft

Deep Trench Depth 4 ft

Depth to Inlet 2 ft

Perforation Design								
Cell	Trench	Number of Perforations	Manifold to Trench (ft)	Trench Length (ft)	Perforation Spacing (ft)	Dist. Manifold to First Perf. (ft)	Dist. Last Perf. to Trench Edge (ft)	Lateral Length (ft)
1	1	11	3.2	52	4.73	5.56	2.36	52.84
	2	10	2.5	52	5.20	5.10	2.60	51.90

Lateral Pressure Calculations														
Cell	Trench	Pipe Elev.	Beginning Manifold Loss	Gate Valve	Manifold Bends 45D	Manifold Length	Manifold velocity	Manifold Loss	Manifold Thru Tees	Delta Loss	Total Manifold Loss	Lateral 90 degree side loss	Sudden Reduction Loss	Lateral Bends 45 deg. Loss
1	2	450.1	0.00	0	4	188	35.6	0.01	0	0.01	0.01	0.00	0.00	0.00
	1	450.4	4.19			14	17.9	0.09	1	0.09	4.28	0.06	0.01	0.00
Perforation Diameter = 5/16 inches Distal Head 2 feet														

Friction Head main

Friction Head = Head loss due to pipe friction 2" pipe = 202 feet

45° bends 1 loss for straight tee 1 loss for tee bend 1 loss for reduction 1 loss for lateral bend 0 loss for valve

Equivalent Manifold Length = 220.0

1.5" lateral 62.00 feet

Total Friction Head = 5.63

16.0 feet 2.0 feet 10.0 feet 1.0 feet 3.0 feet 0.0 feet

Friction loss = 4.52 feet

Friction loss = 1.12 feet

Design Calculations				Lot 3			
Design Input:				Calculations:			
Capacity requirements				number of lots 1			
bedrooms per lot 6				Max. Daily Flow 900 gpd			
use rate per bedroom 150 gpd				Average Daily Flow 450 gpd			
Drainfield Requirements				Maximum Daily Flow 0.63 gpm			
Application Rate 1.2 gpd/sq ft				Average Daily Flow 0.31 gpm			
Trench width 3 ft				Standard Trench Length 250 ft			
trench gravel depth 4 ft				Deep Trench Conversion Factor 41.67 %			
number of trenches 2				Deep Trench Length for MDF 104.18 ft			
trench spacing center-center 13 ft				total trench length for 100% capacity 104.18 ft			
				individual trench length 52 ft			
				Approx. Lateral Length 48.00 ft			
Tanks and Capacities				minimum req. area 1,250 sf			
BAT tank 2,000 gallons				req. capacity (1125*(0.75*MDF)) 1,800 gal.			
2nd settling tank NA gallons				design settling capacity 2,000 gal.			
Equalization Tank NA gallons				min. pump tank capacity (ADF) 600 gal.			
pump tank size 2,000 gallons							
Distribution system				number of cells 1			
trenches first system 2				Total Number of Pumps 1			
lateral length per pump 104 ft				laterals served by pump 2			
ID 1.5" SDR 26 PVC 1.75 inches				Vol./100 ft 1.5" SDR 26 12.6 gal.			
Max. Forcemain length 202 ft				Vol. of laterals served 13.1 gal.			
ID 2" SDR 26 PVC 2.17 inches				Vol./100 ft 2" SDR 26 19.6 gal.			
				Max. Main volume 39.6 gal.			
Static Hydraulic Profile				Ground Elev. At BAT tank 434.49 ft			
Tank #1 invert in Cover 431.49 ft				Tank #1 effluent elev 431.16 ft			
Tank #1 top 432.49 ft				okay			
Fall in tanks 0.33 ft				Pump Tank effluent elev 431.03 ft			
Fall between tanks 0.13 ft				Invert of pump tank 428.78 ft			
Ground Elev. at pump tank 434.14 ft							
Pump Tank invert in 431.03 ft							
inv. into pump tank to top 431.87 ft				okay			
Pump Tank top 431.87 ft				Pump Elevation 427.28 ft			
Pump Block Height 0.50 ft				pump intake elev. 428.07 ft			
Height of Intake 0.79 ft							
Highest lateral 450.00 ft				Cell 1			
Perforation Design:				Distal Pressure = 2.0 ft			
Size of Perforation 5/16 inches				Flow 1.63 gpm			
Design Separation 4.73 ft				Perforations per Lateral 11.00			
Use Perforations 11				Perforation Actual Spacing 4.73 ft			
Perforations per field 22				Flow rate 35.62 gpm			
Dosing volume, flow rates and Pressures				lateral flow rate per pump 35.62 gpm			
Friction (C) for PVC 150				Static Head 21.32 ft Cell 1			
Miscellaneous Losses 0 ft				Friction Head 5.63 ft Cell 1			
Estimated Run Time 2.00 Min.				Distal Head 2 ft			
Cells in simultaneous use 1				Max. Total Dynamic Head 28.95 ft			
Pump tank Volume 45.49 Gal/in				Minimum Dose Vol. 150.00 gal.			
				Min. Runtime 4.19 min.			
				Selected Runtime 5.19			
				Selected Dose Volume 150.00 gal.			
				Average Dose 3.00 per day			
Tank and Float Design:				Ground over Tank = 434.14 ft			
				Top of Tank = 431.87 ft			
				Invert of Tank = 428.78 ft			
				Pump Block = 0.50 ft			
				Water End and Motor = 1.34 ft			
				per Mayer Brothers Precast			
				minimum Pump off = 428.62 ft			
				Pump Off Float = 428.68 ft			
				Dose = 20.05 cf			
				Area of Pit 72.99 sf			
				Use one 2,000 gallon pump tank			
				Pump on dist. = 0.27 ft			
				Pump on Elev. = 428.95 ft			
				Distance between Pump on and Highwater Alarm = 0.5 ft			
				Highwater Alarm Elevation = 429.45 ft			
				High Water Alarm to inlet = 1.58			
				Volume Above Alarm Float to Inlet = 114.97 cf or 859.99 gallons			
				One Day Flow = 900.00 gallons not okay			
				90% One Day Flow = 810.00 gallons okay			
Pump Requirements:				Performance = 35.62 gpm			
				Head of Water = 28.95 feet of head			
Pump Selection				Zoeller Pump BN161 1/2 horse power 115 Volts Single Phase			


BENCHMARK ENGINEERING, INC.

8480 BALTIMORE NATIONAL PIKE & SUITE 315 A ELICOTT CITY, MARYLAND 21043
(P) 410-485-8105 (F) 410-485-6644
WWW.BE-CIVILENGINEERING.COM


Professional Certification. I hereby certify that these documents were prepared or approved by me, and that I am a duly licensed professional engineer under the laws of the State of Maryland, License No. 45577, Expiration Date: 06-08-2018.

Signature


OWNER/DEVELOPERS:		PROJECT:	
ELLEN M. VAWTER, MICHAEL A. VAWTER, NANCY J. VAWTER, LAURA J. LEONARD, DREW B. LEONARD 14170 TRIADAPLUM MILL ROAD DAYTON, MARYLAND 21038 301-706-6044		VAWTER PROPERTY LOT 3	
LOCATION: 14178 TRIADAPLUM MILL ROAD TAX MAP 27 - GRID: 24 - PARCEL: 68 ZONED: RR-DEO RURAL RESIDENTIAL ELECTION DISTRICT NO. 5 - HOWARD COUNTY, MARYLAND		TITLE: SEPTIC SYSTEM DESIGN DETAILS	
DATE: DECEMBER, 2017		PROJECT NO. 2766	
DESIGN: LDD	DRAFT: LDD	CHECK: AAM	SCALE: NONE
		SHEET 3 OF 3	

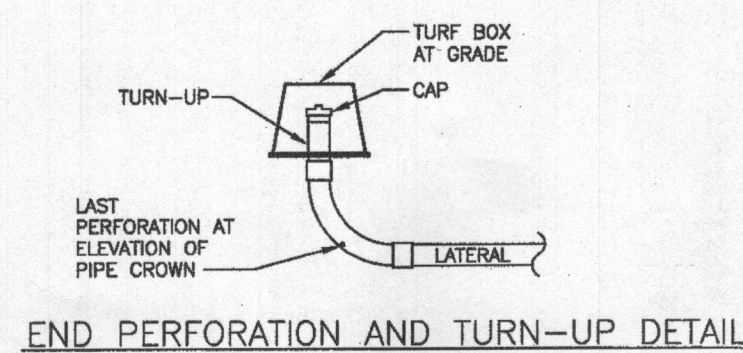


LATERALS ARE TO BE 1.5" SDR 26 PVC WITH 5/16" HOLES ON THE BOTTOM OF THE LATERAL EXCEPT THE LAST HOLE IS TO BE DRILLED AT ELEVATION OF PIPE CROWN. SEE CHART FOR SPACING

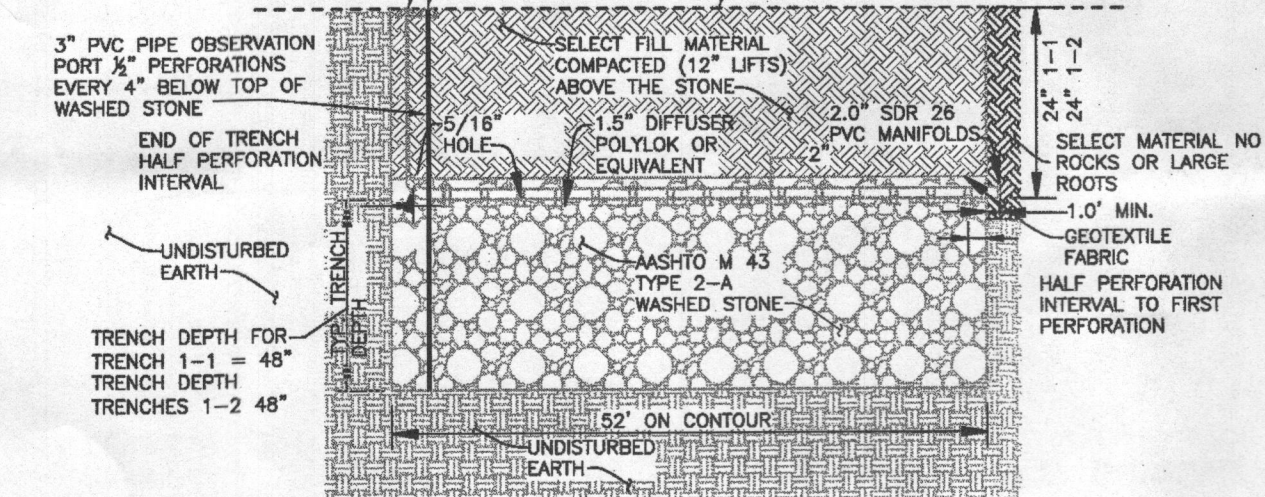


LATERAL AND TRENCH DESIGN

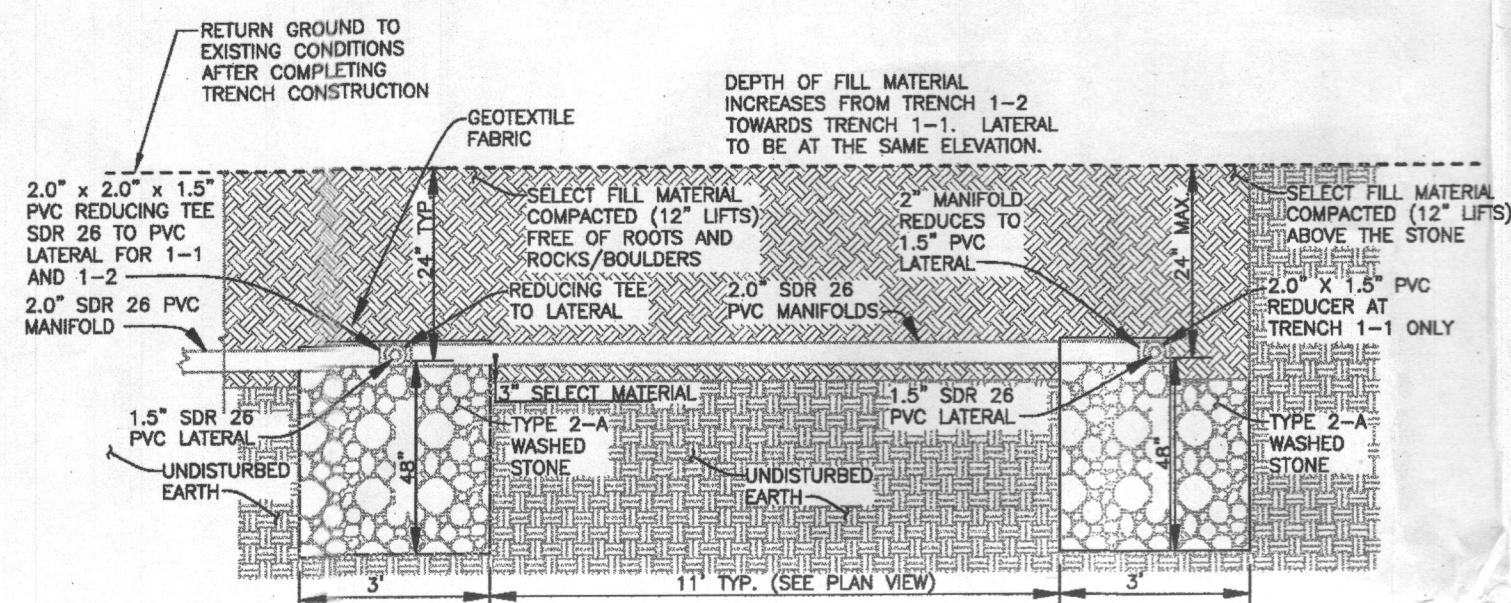

TRENCH AND MANIFOLD SECTION

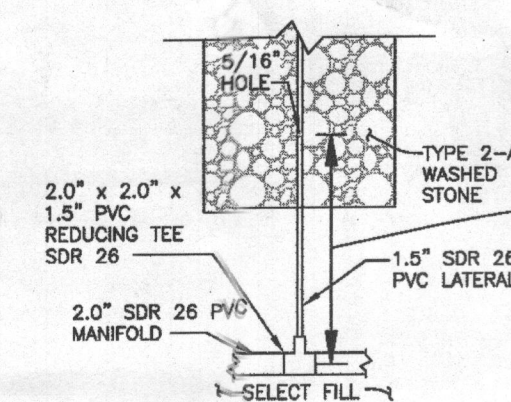

OVERHEAD VIEW OF MANIFOLD AND LATERAL CONNECTION SECTION

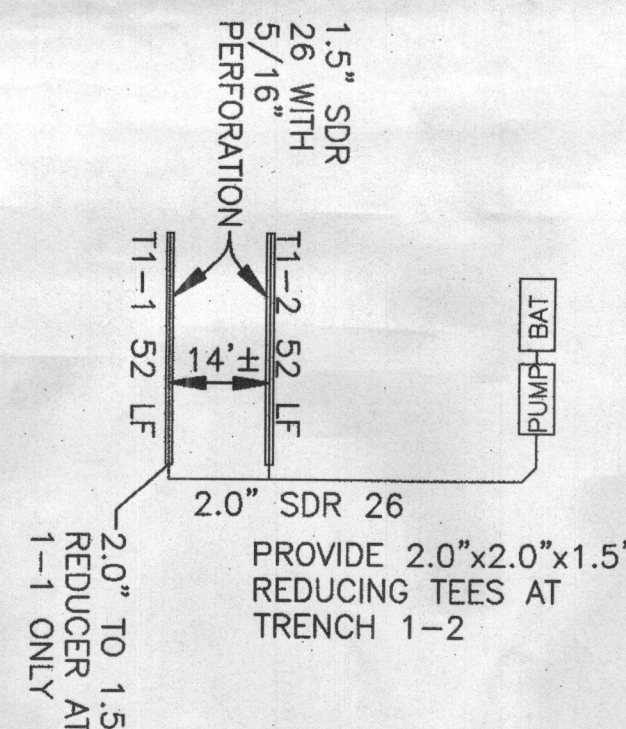

TRENCH SCHEMATIC NOT TO SCALE

PERFORATION SPACING AND LATERAL LENGTH DIAGRAM

Trench and Lateral Design										
Cell	Trench	Pipe Inv. Elev.	Trench Bottom Elev.	Highest Ground Over	Lowest Ground Over	Total Design Head (ft)	Approx. Lateral Length (ft)	Number of Perforations	Flow per Perforation (gpm)	Flow per Lateral (gpm)
1	1	450.4	446.4	452.4	452.4	28.2	50.5	11	1.63	17.91
	2	450.1	446.1	452.1	452.1	27.8	55.0	10	1.78	17.78

Perforation Diameter = 5/16 inches Target Flow = 17.91 gpm Cell 1 Flow Rate 35.69

Depth To Effective Sidewall Deep Trench Depth Depth to Inlet
Trench 1 5 ft 4 ft 2 ft
Trench 2 5 ft 4 ft 2 ft

Perforation Design							
Cell	Trench	Number of Perforations	Manifold to Trench (ft)	Trench Length (ft)	Perforation Spacing (ft)	Dist. Manifold to First Perf. (ft)	Dist. Last Perf. to Trench Edge (ft)
1	1	11	3.2	52	4.73	5.58	2.38
	2	10	2.5	52	5.20	5.10	2.60

Lateral Pressure Calculations													
Cell	Trench	Pipe Elev	Beginning Manifold Loss	Gate Valve	Manifold Bends 45D	Manifold Length	Manifold velocity	Manifold Thru Tees	Delta Loss	Total Manifold Loss	Lateral 90 degree side tee loss	Sudden Reduction Loss	Lateral Bends 45 deg. Loss
1	2	450.1	0.00	0	4	188	35.8	0	4.19	4.19	0.06	0.01	0.00
1	1	450.4	4.19			14	17.9	1	0.09	4.28	0.06	0.01	0.00

Perforation Diameter = 5/16 inches Distal Head 2 feet

Design Calculations			
Design Input:		Calculations:	
Capacity requirements			
number of lots	1	Max. Daily Flow	900 gpd
bedrooms per lot	6	Average Daily Flow	450 gpd
use rate per bedroom	150 gpd	Maximum Daily Flow	0.63 gpm
		Average Daily Flow	0.31 gpm

Drainfield Requirements			
Application Rate	1.2 gpd/sq ft	Standard Trench Length	250 ft
Trench width	3 ft	Deep Trench Conversion Factor	41.67 %
trench gravel depth	4 ft	Deep Trench Length for MDF	104.18 ft
number of trenches	2	total trench length for 100% capacity	104.18 ft
trench spacing center-center	13 ft	individual trench length	52 ft
		Approx. Lateral Length	48.00 ft

Tanks and Capacities			
BAT tank	2,000 gallons	minimum req. area	1,250 sf
2nd settling tank	NA	req. capacity (1125+(0.75*MDF))	1,800 gal.
Equalization Tank	NA	design settling capacity	2,000 gal.
pump tank size	2,000 gallons	min. pump tank capacity (ADF)	600 gal.

Distribution system			
number of cells	1	Total Number of Pumps	1
trenches first system	2	laterals served by pump	2
lateral length per pump	104 ft	Vol./100 ft 1.5" SDR 26	12.6 gal.
ID 1.5" SDR 26 PVC	1.75 inches	Vol. of laterals served	13.1 gal.
Max. Force main length	202 ft	Vol./100 ft 2" SDR 26	19.6 gal.
ID 2" SDR 26 PVC	2.17 inches	Max. Main volume	39.6 gal.

Static Hydraulic Profile			
Ground Elev. At BAT tank	434.49 ft	Tank #1 effluent elev	431.16 ft
Tank #1 invert in Cover	431.49 ft		
Tank #1 top	2.00 ft		
Fall in tanks	0.33 ft	okay	
Fall between tanks	0.13 ft		
Ground Elev. at pump tank	434.14 ft	Pump Tank effluent elev	431.03 ft
Pump Tank invert in	431.03 ft	Invert of pump tank	428.78 ft
inv. into pump tank to top	0.84 ft		
Pump Tank top	431.87 ft	okay	
Pump Block Height	0.50 ft	Pump Elevation	427.28 ft
Height of Intake	0.79 ft	pump intake elev.	428.07 ft
Highest lateral	450.00 ft	Cell 1	

Perforation Design:			
Size of Perforation	5/16 inches	Distal Pressure =	2.0 ft
Design Separation	4.73 ft	Flow	1.63 gpm
Use Perforations	11	Perforations per Lateral	11.00
Perforations per field	22	Perforation Actual Spacing	4.73 ft
		Flow rate	35.82 gpm

Dosing volume, flow rates and Pressures			
lateral flow rate per pump	35.82 gpm	Static Head	21.32 ft Cell 1
Friction (C) for PVC	150	Friction Head	5.63 ft Cell 1
Miscellaneous Losses	0 ft	Distal Head	2 ft
Estimated Run Time	2.00 Min.	Max. Total Dynamic Head	28.95 ft
Cells in simultaneous use	1	Minimum Dose Vol.	150.00 gal.
Pump tank Volume	45.49 Gal/in	Min. Runtime	4.19 min.
		Selected Runtime	5.19
		Selected Dose Volume	150.00 gal.
		Average Dose	3.00 per day

Tank and Float Design:			
Ground over Tank =	434.14 ft	Inside Tank Dimenions	
Top of Tank =	431.87 ft	Height =	4.67 ft
Invert of Tank =	428.78 ft	Width =	5.58 ft
Pump Block =	0.50 ft	Length =	13.08 ft
Water End and Motor =	1.34 ft	Number of Tanks =	1
per Mayer Brothers Precast			

minimum Pump off =	428.62 ft		
Pump Off Float =	428.68 ft		
Dose =	20.05 cf	Use one 2,000 gallon pump tank	
Area of Pit	72.99 sf		
Pump on dist. =	0.27 ft		
Pump on Elev. =	428.95 ft		
Distance between Pump on and Highwater Alarm =	0.5 ft		
Highwater Alarm Elevation =	429.45 ft		
High Water Alarm to inlet =	1.58		
Volume Above Alarm Float to Inlet =	114.97 cf or 900.00 gallons	859.99 gallons	not okay
One Day Flow =	810.00 gallons		
90% One Day Flow =			

Pump Requirements:			
Performance =	35.82 gpm		
Head of Water =	28.95 feet of head		

Pump Selection:			
Zoeller Pump BN161	115 Volts	Single Phase	
1/2 horse power			

Professional Certification: I hereby certify that these documents were prepared or approved by me, and that I am a duly licensed professional engineer under the laws of the State of Maryland, License No. 45577, Expiration Date: 06-08-2018.

BENCHMARK ENGINEERING, INC.
 8400 BALTIMORE NATIONAL PIKE SUITE 315 & ELLIOTT CITY, MARYLAND 21043
 (P) 410-465-6105 (F) 410-465-6844
 WWW.BEI-CIVILENGINEERING.COM

OWNER/DEVELOPERS:

ELLEN M. VAWTER
 MICHAEL A. VAWTER
 NANCY J. VAWTER
 LAURA J. LEONARD
 DREW B. LEONARD
 14170 TRIADPHIA MILL ROAD
 DAYTON, MARYLAND 21036
 301-706-6044

PROJECT:


VAWTER PROPERTY
 LOT 3

LOCATION: 14176 TRIADPHIA MILL ROAD
 TAX MAP: 27 - GRID: 24 - PARCEL: 68
 ZONED: RR-DEO RURAL RESIDENTIAL
 ELECTION DISTRICT NO. 5 - HOWARD COUNTY, MARYLAND

TITLE: SEPTIC SYSTEM DESIGN DETAILS

DATE: DECEMBER, 2017 PROJECT NO. 2766

SCALE: NONE SHEET 3 OF 3

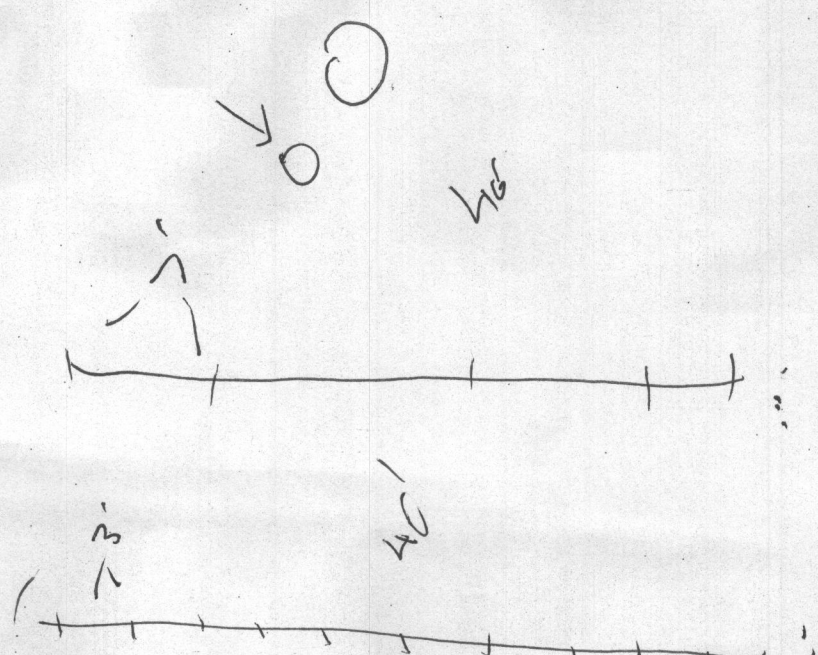

45° bends	4 loss for manifold bend	16.0 feet	per table 4.3
Str. Coupling	1 loss for straight tee	2.0 feet	per table 4.3
90 deg. Side tee	1 loss for tee bend	10.0 feet	per table 4.3 for smaller pipe
Sudden reduction	1 loss for reduction	1.0 feet	per Crane Co. technical paper
45° bends	1 loss for lateral bend	3.0 feet	per table 4.3
Gate Valve	0 loss for valve	0.0 feet	per table 4.3
Equivalent Manifold Length =	220.0	Friction loss =	4.52 feet
1.5" lateral	62.00 feet	Friction loss =	1.12 feet
Total Friction Head =	5.63		

GENERAL NOTES



- THE LOT SHOWN HEREON COMPLIES WITH THE MINIMUM OWNERSHIP WIDTH AND LOT AREA AS REQUIRED BY THE MARYLAND STATE DEPARTMENT OF THE ENVIRONMENT.
- THIS AREA DESIGNATES A PRIVATE SEWAGE DISPOSAL AREA OF AT LEAST 10,000 S.F. AS REQUIRED BY THE MARYLAND STATE DEPARTMENT OF THE ENVIRONMENT FOR INDIVIDUAL SEWAGE DISPOSAL. IMPROVEMENTS OF ANY NATURE IN THIS AREA ARE RESTRICTED UNTIL PUBLIC SEWER IS AVAILABLE. THIS EASEMENT SHALL BECOME NULL AND VOID UPON CONNECTION TO A PUBLIC SEWER SYSTEM. THE COUNTY HEALTH OFFICER SHALL HAVE THE AUTHORITY TO GRANT ADJUSTMENTS TO THE PRIVATE SEWAGE EASEMENT. RECORDATION OF A MODIFIED SEWAGE EASEMENT PLAT SHALL NOT BE REQUIRED.
- TOPOGRAPHY SHOWN WITHIN THE LIMIT OF DISTURBANCE IS BASED ON HOWARD COUNTY GIS, 2 FOOT CONTOURS, AND VERIFIED WITH FIELD RUN TOPOGRAPHY BY BENCHMARK ENGINEERING, INC., IN JULY, 2017.
- TO THE BEST OF OUR KNOWLEDGE, ALL WELLS AND SEPTIC SYSTEMS LOCATED WITHIN 100' OF THE PROPERTY BOUNDARIES AND 200' DOWN GRADIENT OF ANY WELL AND/OR SEPTIC HAVE BEEN SHOWN.
- ANY CHANGES TO A PRIVATE SEWAGE EASEMENT SHALL REQUIRE A REVISED PERCOLATION CERTIFICATION PLAN.
- STORMWATER MANAGEMENT FOR THIS LOT COMPLIES WITH THE "MARYLAND DEPARTMENT OF THE ENVIRONMENT STORMWATER MANAGEMENT ACT OF 2007" AND THE "HOWARD COUNTY DESIGN MANUAL VOLUME 1, CHAPTER 5". STORMWATER MANAGEMENT IS PROVIDED BY NON-ROOFTOP DISCONNECTION (N-2), TWO (M-6) MICRO BIO-RETENTIONS AND TWO (M-5) DRY WELLS. THEY ARE PRIVATELY OWNED AND PRIVATELY MAINTAINED.
- A DECLARATION OF INTENT FOR SINGLE FAMILY RESIDENTIAL LOT EXEMPTION (CLEARING LESS THAN 20,000 SQUARE FEET OF FOREST) SHALL BE FILED WITH DPZ.
- PROPERTY ACREAGE: (LOT 3) 3.59 AC., ZONED RR-DEO.
- PROPOSED LIMIT OF DISTURBANCE: 3.0 AC.
- FOREST STAND DELINEATION HAS BEEN PERFORMED BY BENCHMARK ENGINEERING, INC. IN FEBRUARY, 2017, AND IS PROVIDED AS PART OF THE SIMPLIFIED ENVIRONMENTAL CONCEPT PLAN SUBMISSION.
- SPECIMEN TREES HAVE BEEN FIELD LOCATED BY BENCHMARK ENGINEERING, INC. AND ARE DEPICTED ON THIS PLAN.
- THE EXISTING WELL SHOWN (TAG #HO-17-0196) SHOWN ON THIS PLAN HAS BEEN FIELD LOCATED BY BENCHMARK ENGINEERING, INC. DECEMBER, 2017 AND IS ACCURATELY SHOWN.
- EXACT LENGTH OF SEPTIC TRENCHES IS TO BE DETERMINED BY THE HEALTH DEPARTMENT AT THE TIME OF TRENCH LAYOUT AND INSPECTION.
- ANY CHANGES TO THE LOCATION OR DEPTHS TO ANY COMPONENTS MUST BE APPROVED BY THE ENGINEER AND THE HOWARD COUNTY HEALTH DEPARTMENT PRIOR TO INSTALLATION. A REVISED SITE PLAN MAY BE REQUIRED.
- THE MAXIMUM EARTH COVER OVER THE SEPTIC TANK IS 3 FEET. GREATER EARTH COVER WILL REQUIRE A HEAVY LOAD BEARING TANK.

REQUIRED BAT SITE PLAN NOTES

- ANY CHANGE TO THE LOCATIONS OR DEPTHS TO ANY COMPONENTS MUST BE APPROVED BY THE ENGINEER AND THE HOWARD COUNTY HEALTH DEPARTMENT PRIOR TO INSTALLATION. A REVISED SITE PLAN MAY BE REQUIRED.
- THE MAXIMUM DEPTH OF THE BAT SHALL BE PER THE MANUFACTURER'S SPECIFICATION.
- THE BLOWER MAY NOT BE LOCATED FURTHER FROM THE TANK THAN THE MANUFACTURER'S SPECIFICATIONS.
- THE BAT SYSTEM SHALL BE MAINTAINED AND OPERATED FOR THE LIFE OF THE SYSTEM.
- THE BAT SHALL BE OPERATED BY AND MAINTAINED BY A CERTIFIED SERVICE PROVIDER.
- WITHIN ONE MONTH OF INSTALLATION, A PERSON INSTALLING THE BAT SYSTEM SHALL REPORT TO THE MARYLAND DEPARTMENT OF THE ENVIRONMENT (MDE) IN A MANNER ACCEPTABLE TO MDE, THE ADDRESS AND DATE OF COMPLETION OF THE BAT INSTALLATION AND THE TYPE OF BAT INSTALLED.
- ELECTRICAL WORK FOR THE BAT INSTALLATION MUST BE PERFORMED BY A LICENSED ELECTRICIAN.
- AN AGREEMENT AND EASEMENT MUST BE COMPLETED AND SIGNED BY ALL APPLICABLE PARTIES, AND RECORDED IN LAND RECORDS OF HOWARD COUNTY.
- THE HEALTH DEPARTMENT REQUIRES DOCUMENTATION FOR THE START-UP CERTIFICATION FROM THE MANUFACTURER PRIOR TO FINAL APPROVAL OF THE INSTALLATION.


INITIAL SYSTEM			
Number of Bedrooms	6		
Application Rate	1.2	gpd/sf	
Effective Area Beginning Depth	2	ft	
Bottom Max Depth	6	ft	
Design Flow	900	gpd	
Drainage Field square footage	750	sf	
Sidewall reduction credit	0.417		
Trench width	3		
Effective Area Depth	4		
Linear Length of trench Required	104	lf	
1st REPLACEMENT SYSTEM			
Number of Bedrooms	6		
Application Rate	1.2	gpd/sf	
Effective Area Beginning Depth	2	ft	
Bottom Max Depth	6	ft	
Design Flow	900	gpd	
Drainage Field square footage	750	sf	
Sidewall reduction credit	0.417		
Trench width	3		
Effective Area Depth	4		
Linear Length of trench Required	104	lf	
2nd REPLACEMENT SYSTEM			
Number of Bedrooms	6		
Application Rate	1.2	gpd/sf	
Effective Area Beginning Depth	2	ft	
Bottom Max Depth	6	ft	
Design Flow	900	gpd	
Drainage Field square footage	750	sf	
Sidewall reduction credit	0.417		
Trench width	3		
Effective Area Depth	4		
Linear Length of trench Required	104	lf	

SOILS LEGEND			
SYMBOL	TYPE	K* FACTOR	NAME
Co*	C	-37**	CODORUS AND HATBORO SILT LOAM, 0 TO 3 PERCENT SLOPES
GcC	B	-28	GENELG LOAM, 3 TO 8 PERCENT SLOPES
MoC	B	-32	MANOR LOAM, 8 TO 15 PERCENT SLOPES
MoD	B	-32**	MANOR LOAM, 15 TO 25 PERCENT SLOPES
* INDICATES HYDRIC SOILS			
** HIGHLY ERODIBLE, K<0.35, AND/OR 15% OR GREATER SLOPES			
TAKEN FROM THE NRCS WEB SOIL SURVEY, APRIL 2016. PAGE 15			

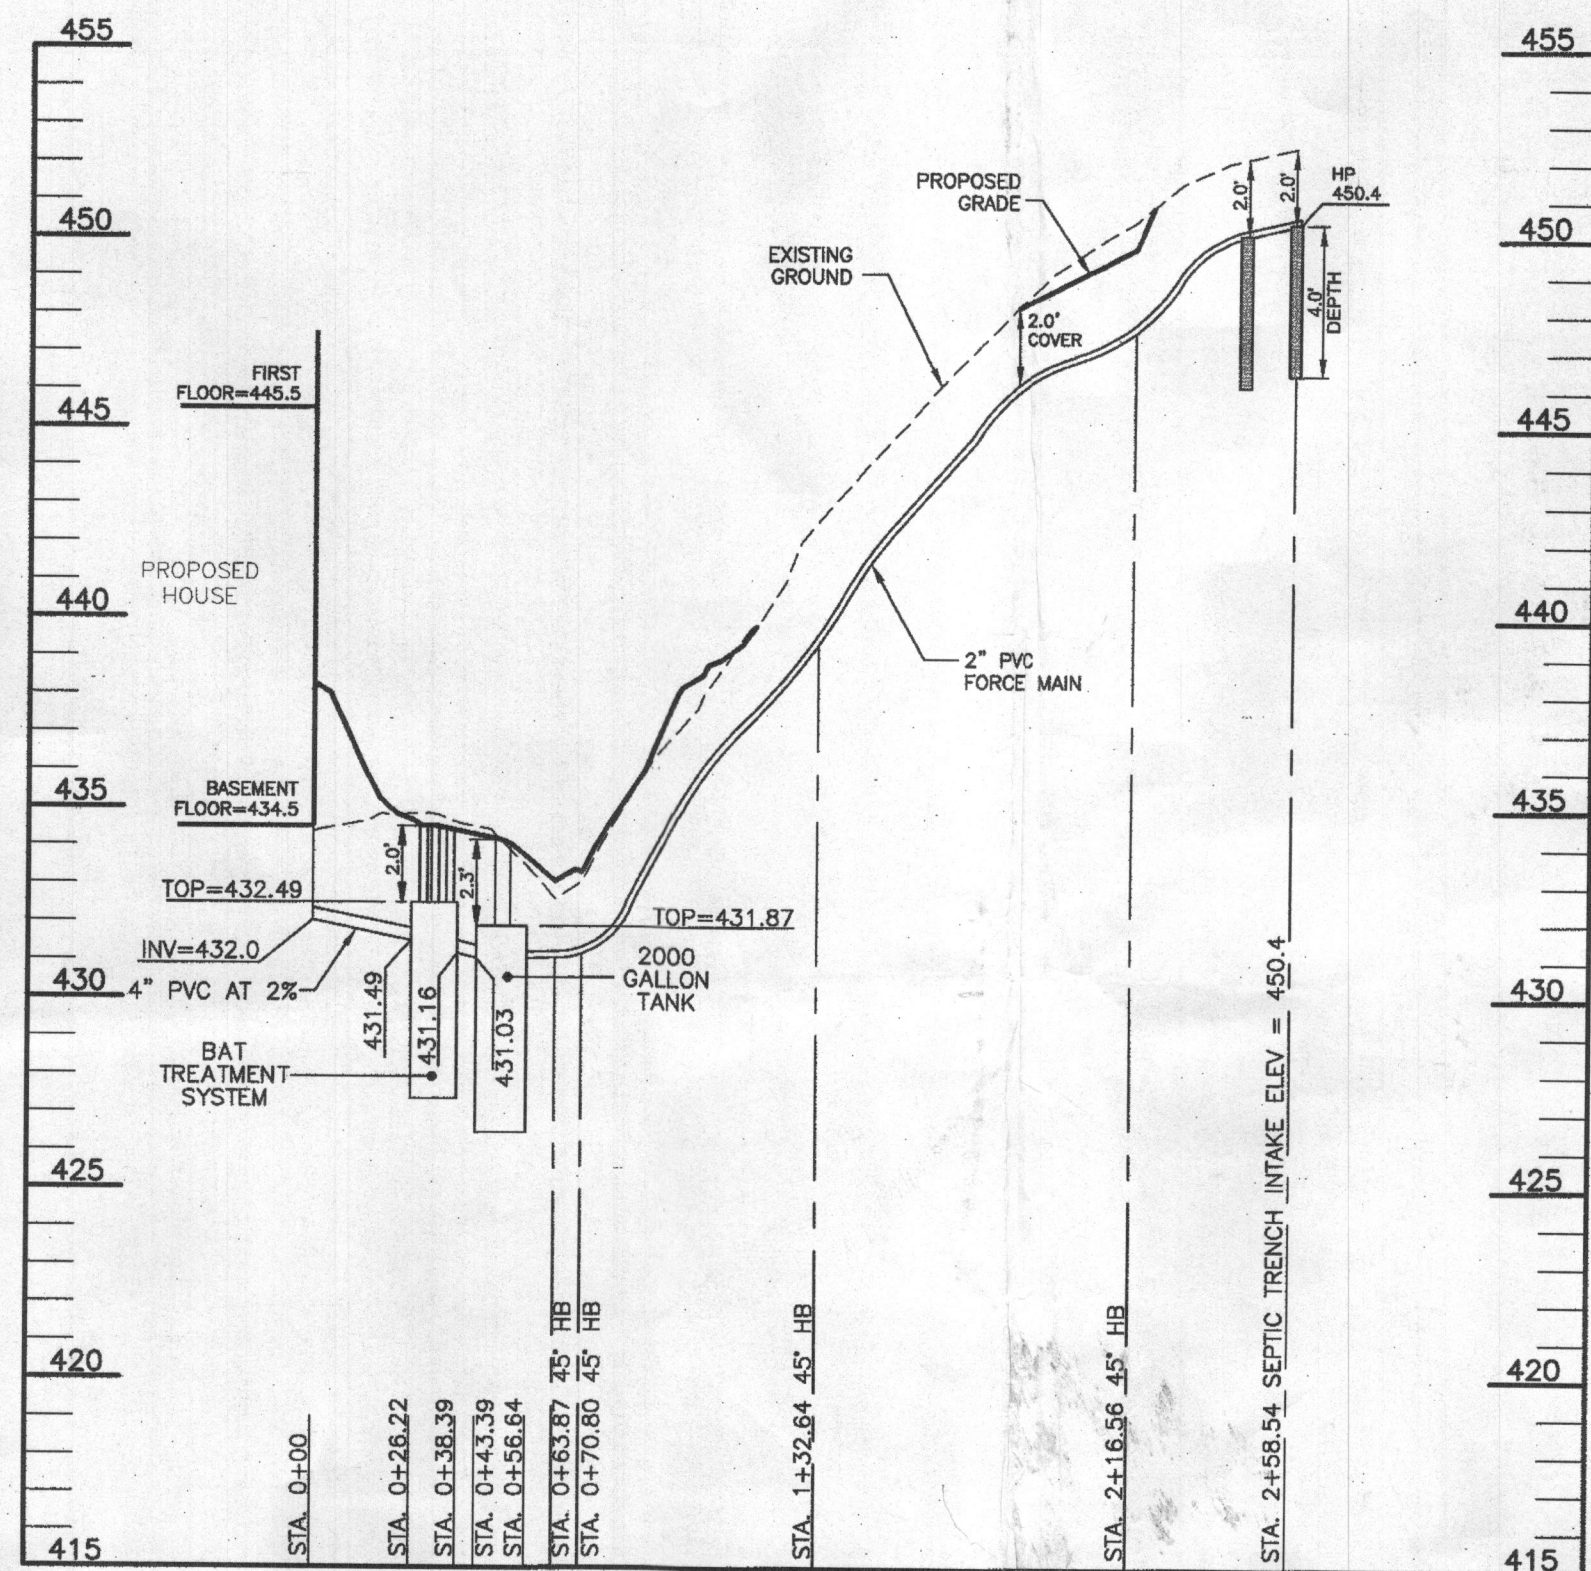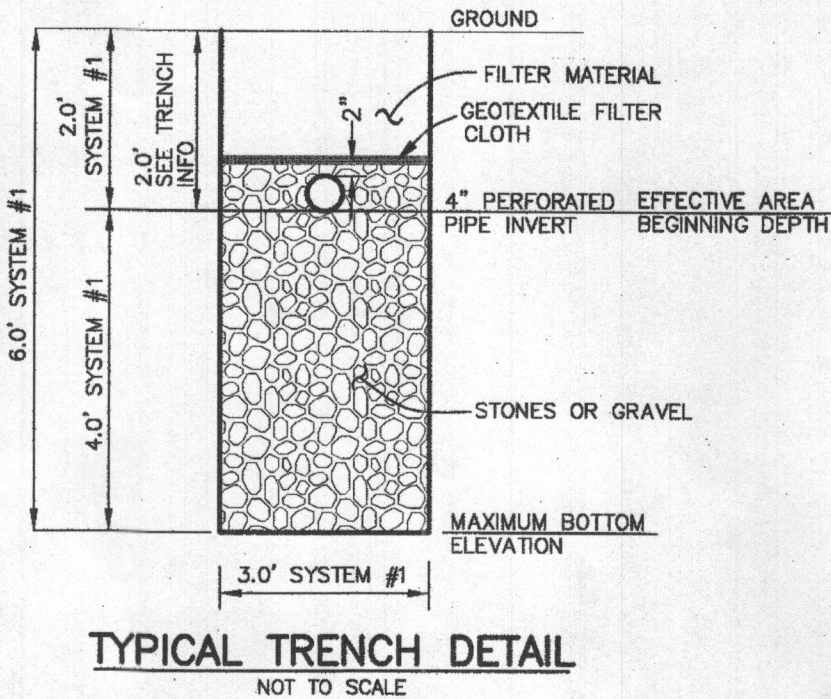

LOT 3 SEPTIC PROFILE
SCALE: 1"=50' HORIZ., 1"=5' VERT.

TRENCH INFORMATION			
TRENCH 1-1			
TRENCH LENGTH	52 LF		
GROUND ELEVATION	552.4		
INVERT ELEVATION	550.4		
MAX. BOTTOM ELEV.	548.4		
TRENCH 1-2			
TRENCH LENGTH	52 LF		
GROUND ELEVATION	552.1		
INVERT ELEVATION	550.1		
MAX. BOTTOM ELEV.	548.1		
TRENCH 2-1			
TRENCH LENGTH	52 LF		
GROUND ELEVATION	551.5		
INVERT ELEVATION	549.5		
MAX. BOTTOM ELEV.	545.5		
TRENCH 2-2			
TRENCH LENGTH	52 LF		
GROUND ELEVATION	551.0		
INVERT ELEVATION	549.0		
MAX. BOTTOM ELEV.	545.0		
TRENCH 3-1			
TRENCH LENGTH	52 LF		
GROUND ELEVATION	550.1		
INVERT ELEVATION	548.1		
MAX. BOTTOM ELEV.	544.1		
TRENCH 3-2			
TRENCH LENGTH	52 LF		
GROUND ELEVATION	548.8		
INVERT ELEVATION	546.8		
MAX. BOTTOM ELEV.	542.8		

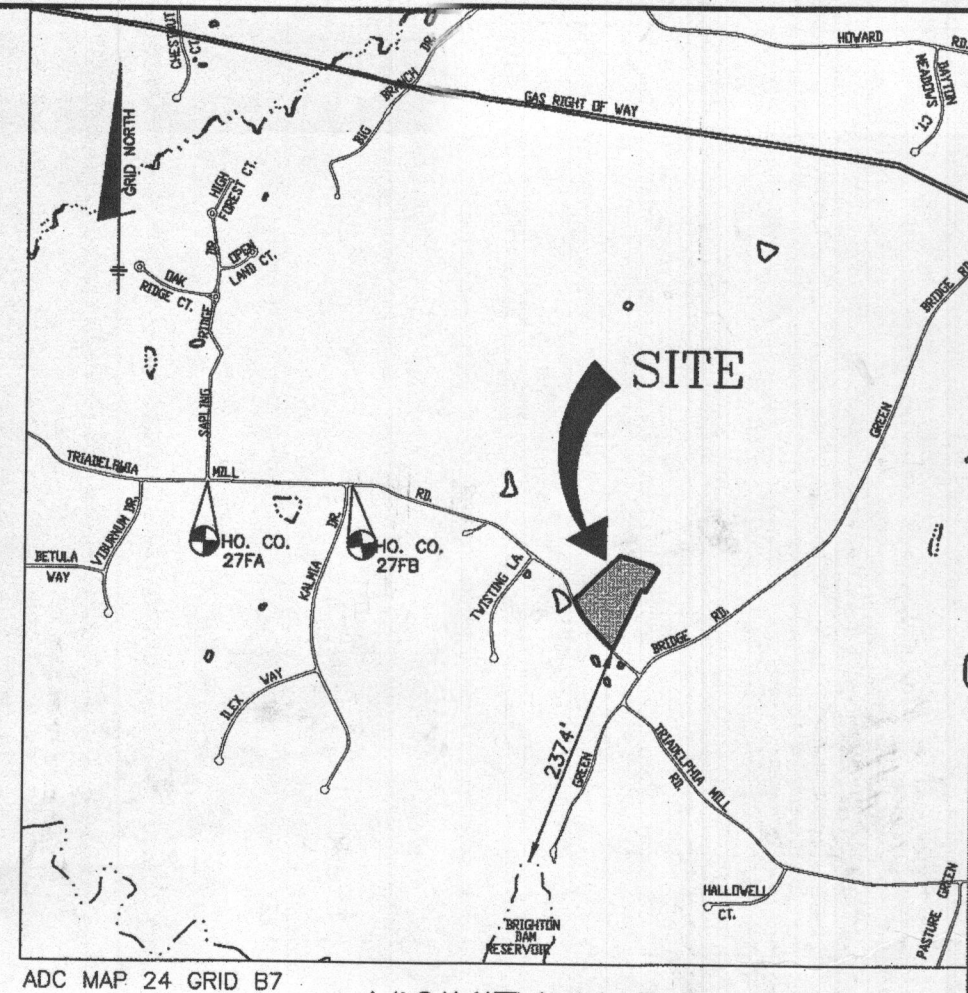

BENCHMARKS (NAD83)			
HO. CO. No. 27FA	ELEV. 496.35		
18.2' SOUTH OF THE CENTERLINE OF TRIADAPHA MILL RD AT THE INTERSECTION OF SAPPING RIDGE DR.			
N 569002.176	E 1306892.586		
HO. CO. No. 27FB	ELEV. 512.22		
3.2' SOUTH OF THE EDGE OF PAVING OF TRIADAPHA MILL RD 61' EAST OF THE CENTERLINE OF KALMIA DR.			
N 568975.151	E 1308421.369		

LEGEND

SOILS CLASSIFICATION	GNB
SOILS DELINEATION	---
EXISTING CONTOURS	---
EXISTING WOODS LINE	---
EXISTING WELL	W
PROPOSED WELL	PROPOSED WELL BOX
PASSING PERCOLATION TEST	○
FAILING PERCOLATION TEST	●
EXISTING STRUCTURE	---
PROPOSED STRUCTURE	---
PROPOSED SEWAGE DISPOSAL AREA	---
BETWEEN 20% AND 24.99% SLOPES	---
EX. 100 YEAR FLOODPLAIN	---

Approved Septic System Plan
Howard County Health Department
NORWICH TWP 960 LP
w/ Mayer Bros. 2000-gal Pump Tank
& Zoeller BNC100 (ashp) Pump
R. Buehler 1/12/2018
Signature BAT-LD SYSTEM

THE CONTRACTOR SHALL NOTIFY THE DEPARTMENT OF PUBLIC WORKS/BUREAU OF ENGINEERING/CONSTRUCTION INSPECTION DIVISION AT 410-313-1880 AT LEAST FIVE (5) WORKING DAYS PRIOR TO THE START OF ANY WORK.

THE CONTRACTOR SHALL NOTIFY "MISS UTILITY" AT 1-800-257-7777 AT LEAST 48 HOURS PRIOR TO ANY EXCAVATION WORK BEING DONE.

BENCHMARK
ENGINEERING, INC.
8480 BALTIMORE NATIONAL PKWY & SUITE 315 • ELICOTT CITY, MARYLAND 21043
(P) 410-465-6105 (F) 410-465-6844
WWW.BEI-CIVILENGINEERING.COM

Professional Certification. I hereby certify that these documents were prepared or approved by me, and that I am a duly licensed professional engineer under the laws of the State of Maryland, License No. 45577, Expiration Date: 06-08-2018.

[Signature]
MICHAEL A. VAWTER
PROFESSIONAL ENGINEER

OWNER/DEVELOPERS:

ELLEN M. VAWTER,
MICHAEL A. VAWTER,
NANCY J. VAWTER,
LAURA J. LEONARD,
DREW B. LEONARD
14170 TRIADAPHA MILL ROAD
DAYTON, MARYLAND 21036
301-706-6044

PROJECT:

VAWTER PROPERTY
LOT 3

LOCATION: 14176 TRIADAPHA MILL ROAD
TAX MAP: 27 GRID: 24 - PARCEL: 68
ZONED: RR-DEO RURAL RESIDENTIAL
ELECTION DISTRICT NO. 5 - HOWARD COUNTY, MARYLAND

TITLE: SEPTIC SYSTEM DESIGN PLAN

DATE: DECEMBER, 2017 PROJECT NO. 2766

DESIGN: LDD DRAFT: LDD CHECK: AAM SCALE: AS SHOWN SHEET 1 OF 3