


Approved
R/K 8/24/2020
32001729

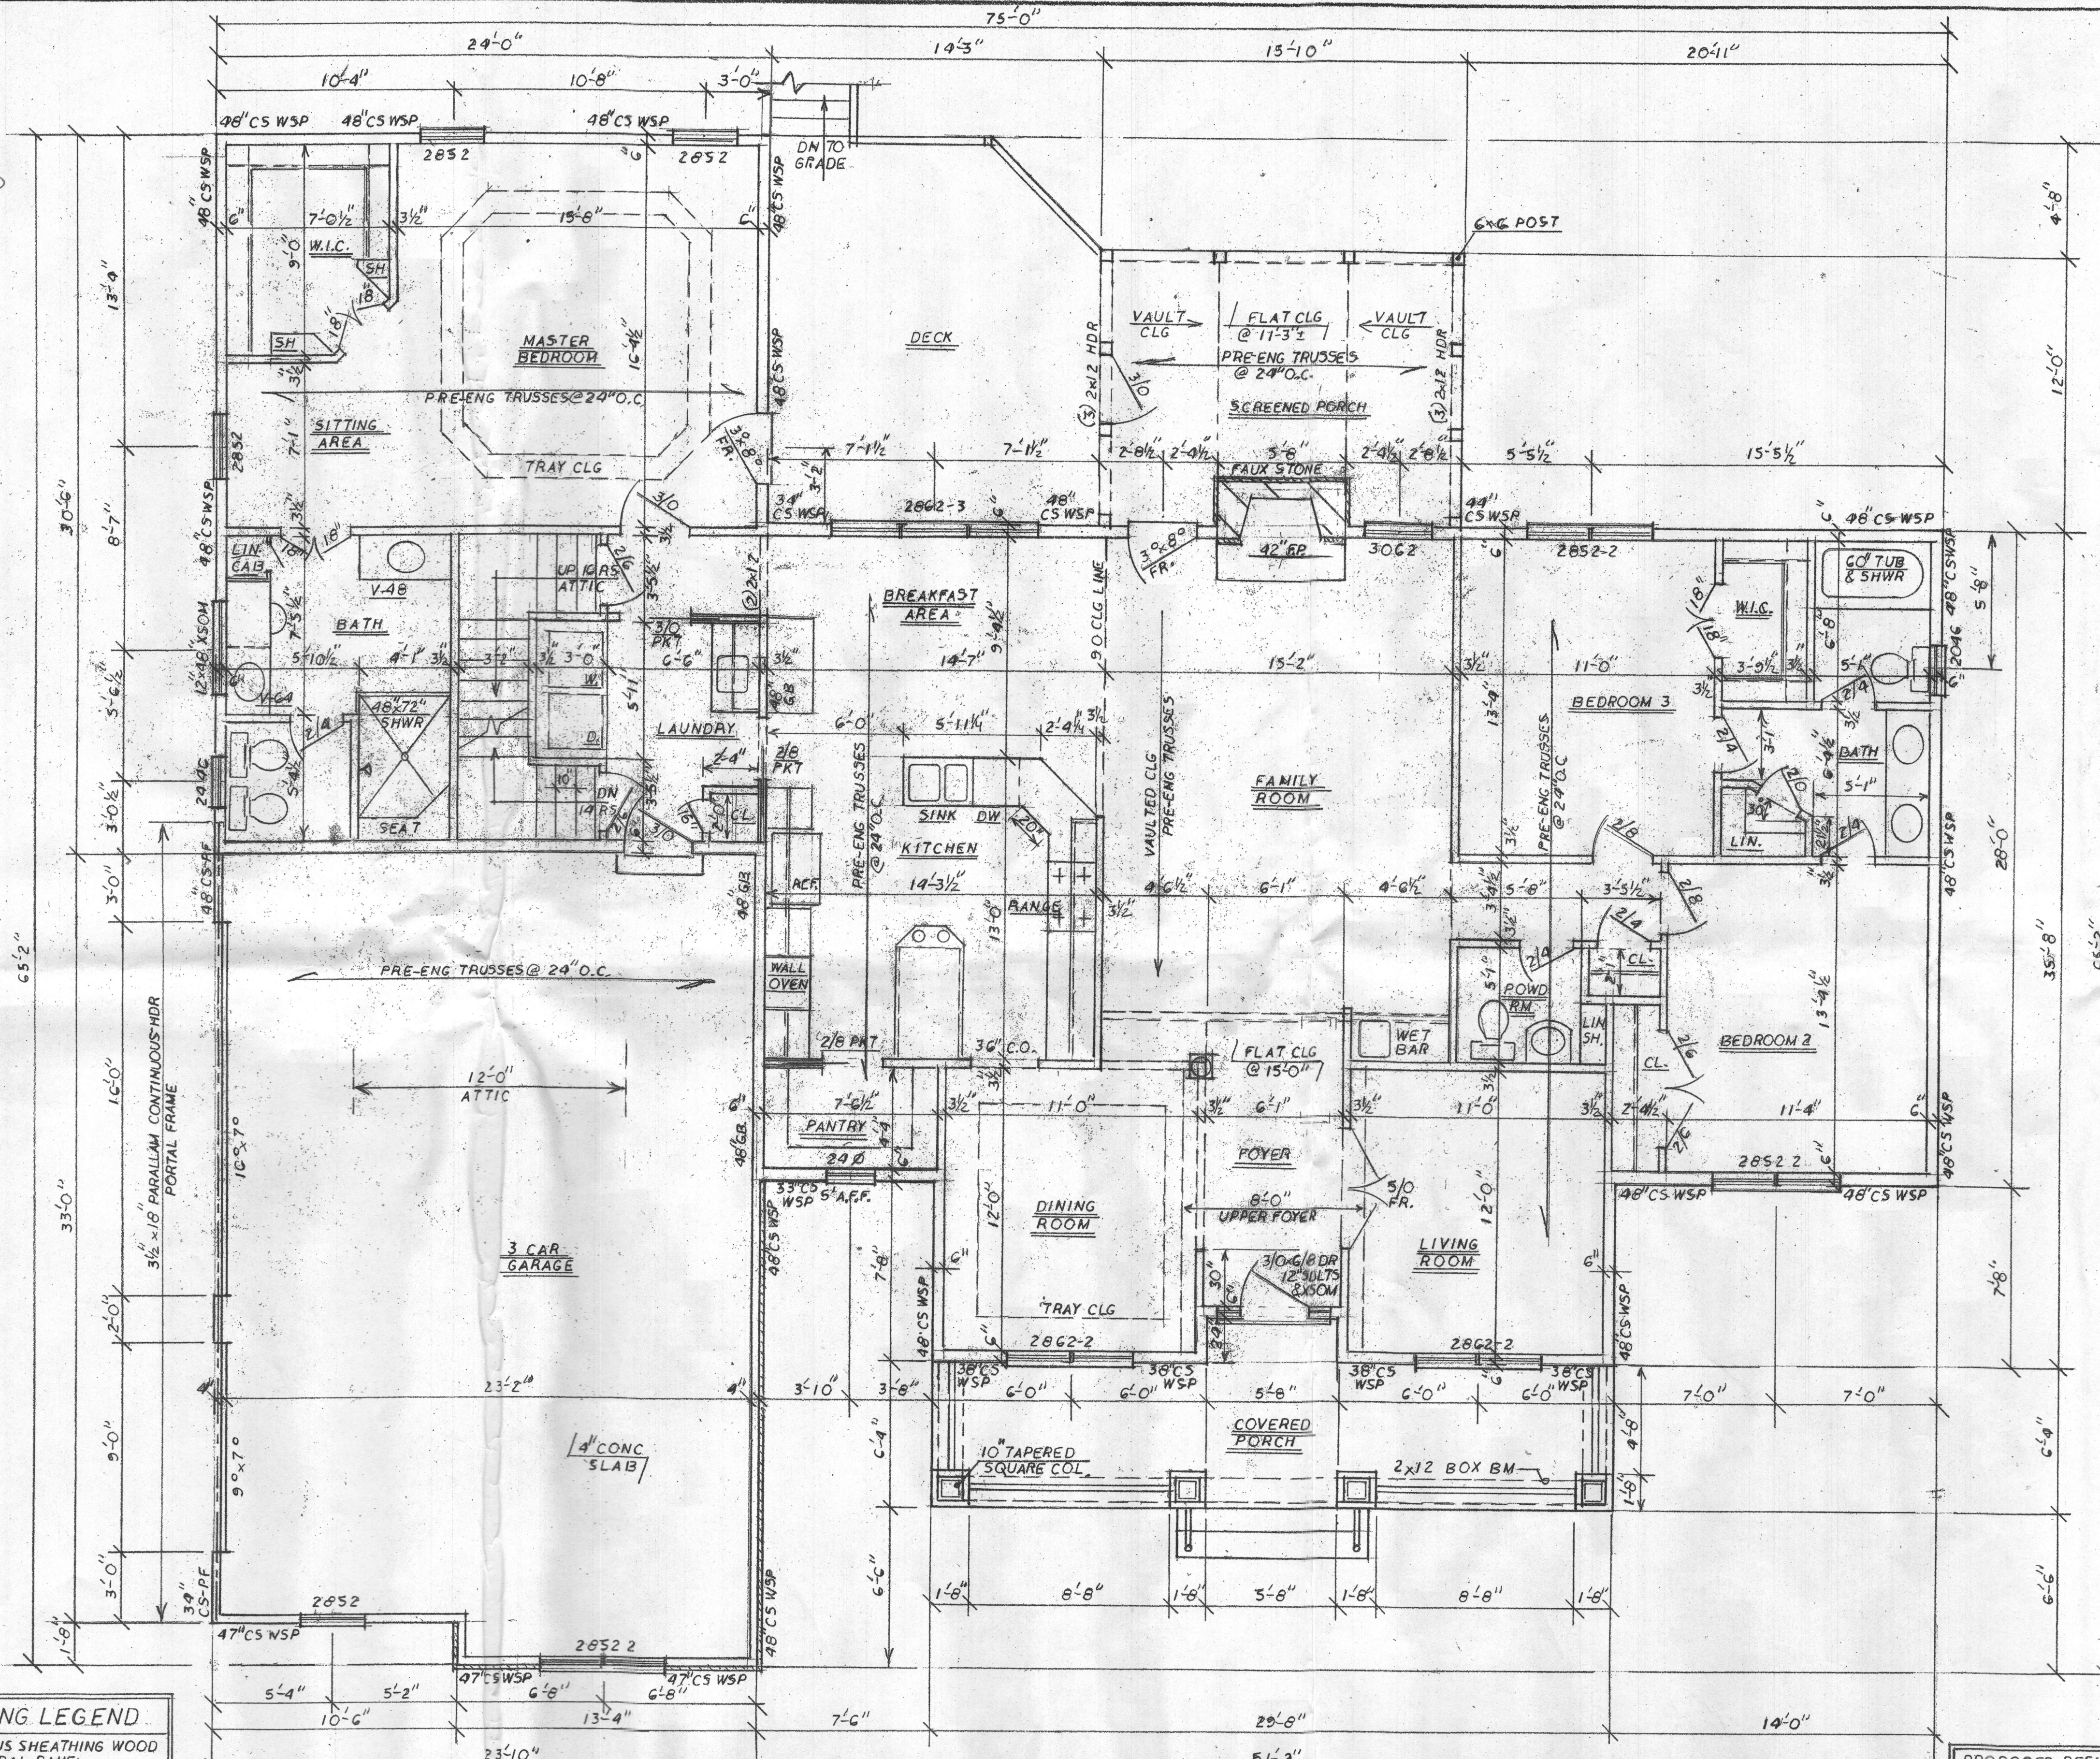


FLOOR PLAN SCALE: 1/4" = 1'-0"


WALL BRACING LEGEND	
CS-WSP	CONTINUOUS SHEATHING WOOD STRUCTURAL PANEL
CS-PF	CONTINUOUS SHEATHED PORTAL FRAME
GB	GYPSUM BOARD 2 SIDED

PROPOSED RESIDENCE FOR: PHIL & CLAUDIA DORSEY		
DRAWN BY	DATE	SHEET NO.
HEIGES BROTHERS	JULY, 2019	1 OF 3

RECEIVED
JUN 11 2020
HOWARD COUNTY HEALTH DEPT.
COMMUNITY HYGIENE PROGRAM

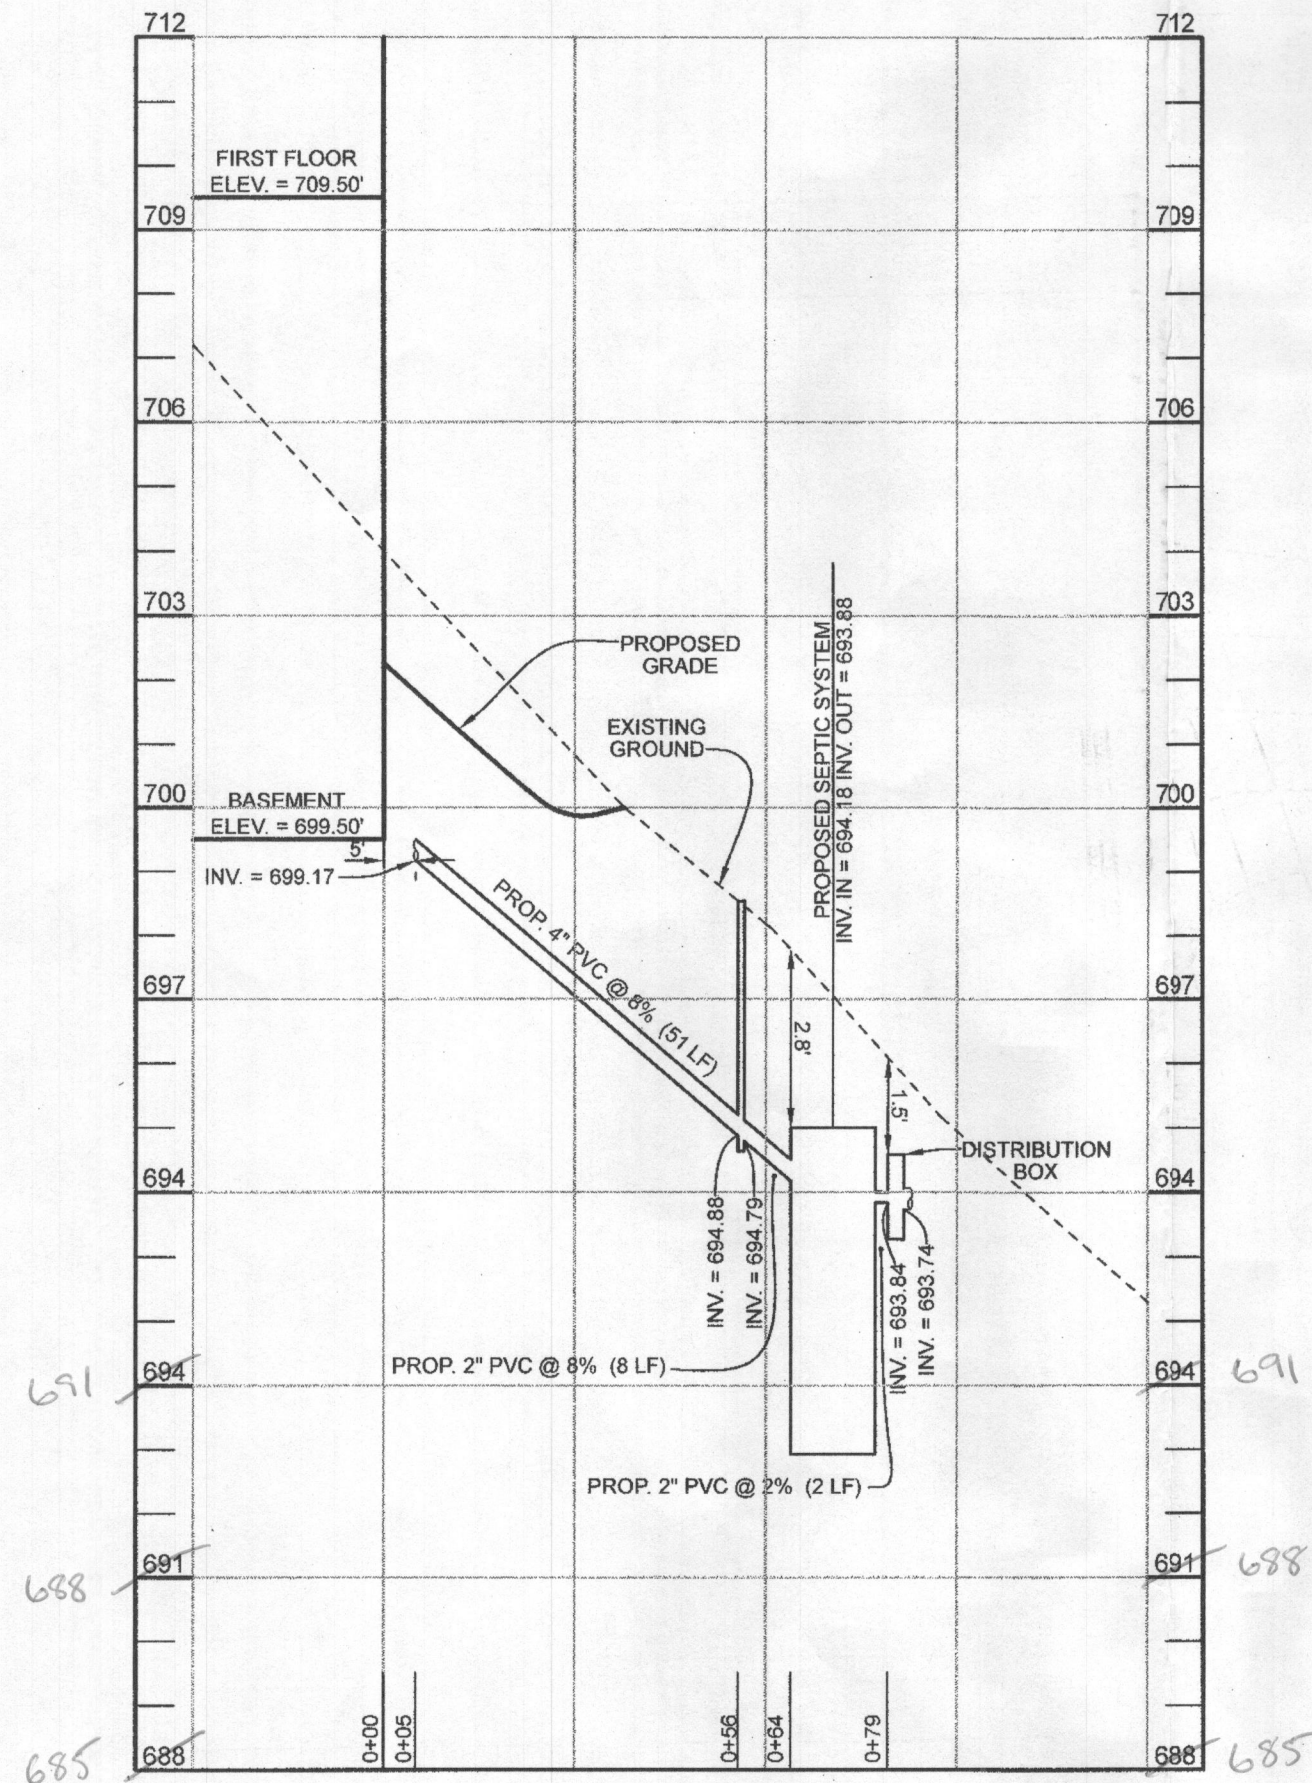

PROFILE VIEW
SCALE: HORIZ. 1"=30'
VERT. 1"=3'

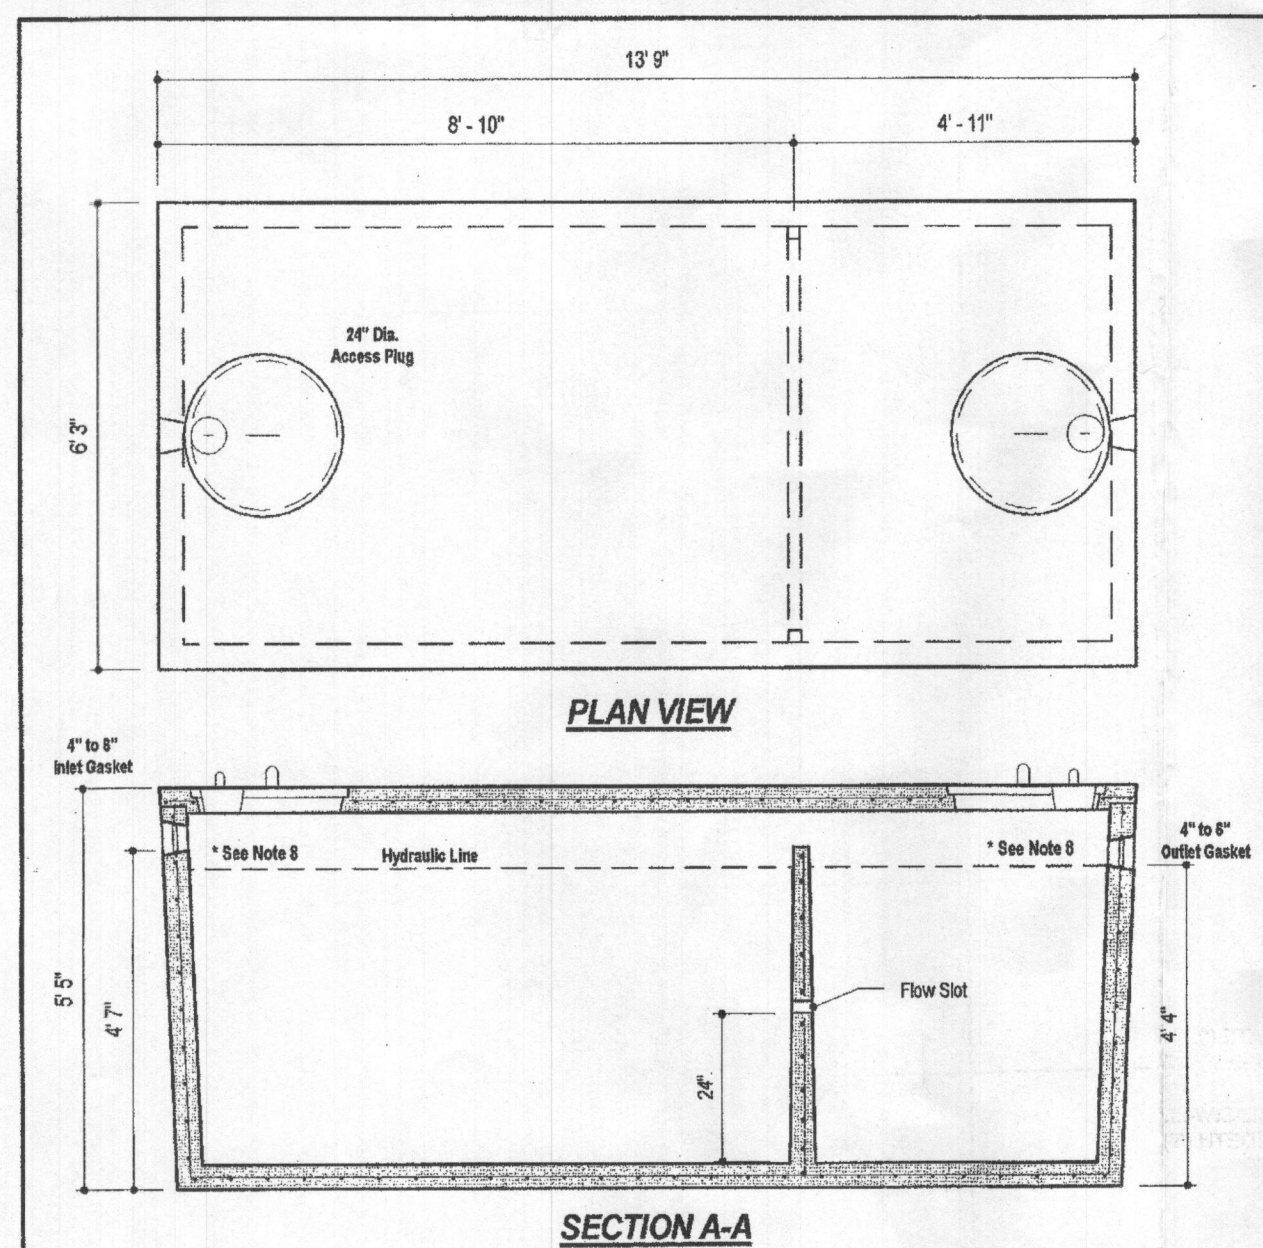

PLAN VIEW

SECTION A-A

DESIGN DATA & GENERAL NOTES

- (1) Concrete strength $f_c=4,000$ p.s.i. @ 28 days. Density = 150 pcf.
- (2) Cement - Portland Type III per ASTM C 150-82.
- (3) Admixtures & plasticizers per ASTM C 360-82 & C 494-82.
- (4) Reinforcing per ASTM A 631. Min. 1-1/2" cover.
- (5) Top slab sealed with butyl rope mastic.
- (6) 4" wall, 4" base, 8" top thickness.
- (7) Max 1" of cover.
- (8) Covering on top of tank, inlet & outlet baffles may be required by code.



2,000 GALLON SEPTIC TANK
2-Compartment
Stock Item [Approx. 19,900 lbs]

Dwg. No. 2000-2C No Scale Aug 11, 2008


SOILS LEGEND			
SYMBOL	NAME / DESCRIPTION	GROUP	'K' FACTOR
B/D	BRINKLOW CHANNERY LOAM 15 TO 25 PERCENT SLOPES	B	0.20
O/C	Ocoquan loam, 8 to 15 percent slopes	B	0.24

- NOTES:
- 1) SOIL INFORMATION HAS BEEN TAKEN FROM THE UNITED STATES DEPARTMENT OF AGRICULTURE, NATURAL RESOURCES CONSERVATION SERVICE, WEB SOIL SURVEY
 - 2) HIGHLY ERODIBLE SOILS ARE THOSE SOILS WITH A SLOPE GREATER THAN 15 PERCENT OR THOSE SOILS WITH A SOIL ERODIBILITY FACTOR 'K' GREATER THAN 0.35 AND WITH A SLOPE GREATER THAN 5 PERCENT.

BENCHMARKS				
NO.	NORTHING	EASTING	ELEVATION	TYPE
02HA	N 554251.6	E 772542.8	736.063	
02HB	N 553162.4	E 775155.2	737.120	

LEGEND


- EXISTING CONTOUR
PROPOSED CONTOUR
SILT FENCE
LIMIT OF DISTURBANCE
STABILIZED CONSTRUCTION ENTRANCE
SOILS
RAIN GARDEN (M-7)
PERCOLATION TEST - PASSED

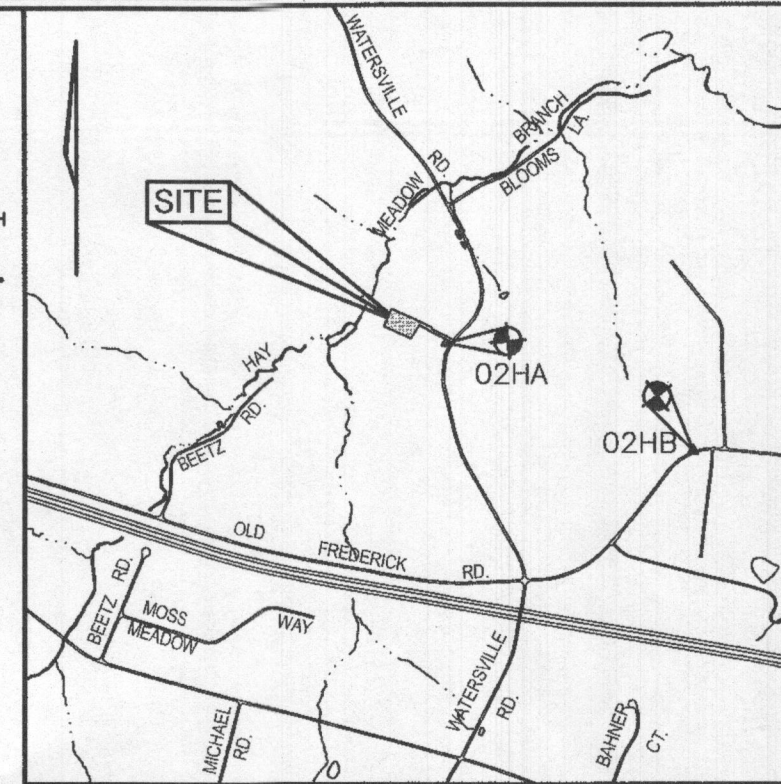

VICINITY MAP
SCALE 1"=2000'
ADC COORDINATES 3 B6

SEPTIC NOTES

1. ANY CHANGE TO THE LOCATIONS OR DEPTHS TO ANY COMPONENTS MUST BE APPROVED BY THE ENGINEER AND THE HOWARD COUNTY HEALTH DEPARTMENT PRIOR TO INSTALLATION. A REVISED SITE PLAN MAY BE REQUIRED.
2. THE MAXIMUM EARTH COVER OVER THE TANK IS 3 FEET. GREATER EARTH COVER WILL REQUIRE A HEAVY LOAD BEARING TANK.
3. ELECTRICAL WORK FOR THE INSTALLATION MUST BE PERFORMED BY A LICENSED ELECTRICIAN.
4. THE WELL (#95-2265) HAS BEEN FIELD LOCATED AND IS ACCURATELY SHOWN.
5. ALL WELLS AND SEPTIC SYSTEMS LOCATED WITHIN 100' OF THE PROPERTY BOUNDARIES AND 200' DOWN GRADIENT OF ANY WELLS AND/OR SEPTIC SYSTEMS HAVE BEEN SHOWN.
6. THE SEWAGE CREATED FROM THE BASEMENT WILL BE UTILIZING A SEPTIC PUMP TO TRANSPORT THE SEWAGE TO THE PROPOSED SEPTIC UNIT SEEN ON THIS SHEET.
7. THE STORM WATER MANAGEMENT FACILITIES WILL BE USING IMPERMEABLE LINERS SINCE THEY ARE ALL WITHIN 100 FEET OF A WELL.
8. THE PROPERTY LINE CLOSEST TO THE PROPOSED SEPTIC TANK LOCATION MUST BE FIELD LOCATED AND MARKED BY A LICENSED SURVEYOR PRIOR TO INSTALLATION.
9. STORMWATER MANAGEMENT DEVICES A, B, AND C ARE TO BE LINED WITH AN IMPERMEABLE LINE FOR BEING WITHIN 100' OF, BUT AT LEAST 50' AWAY FROM, THE EXISTING WELL BOX.

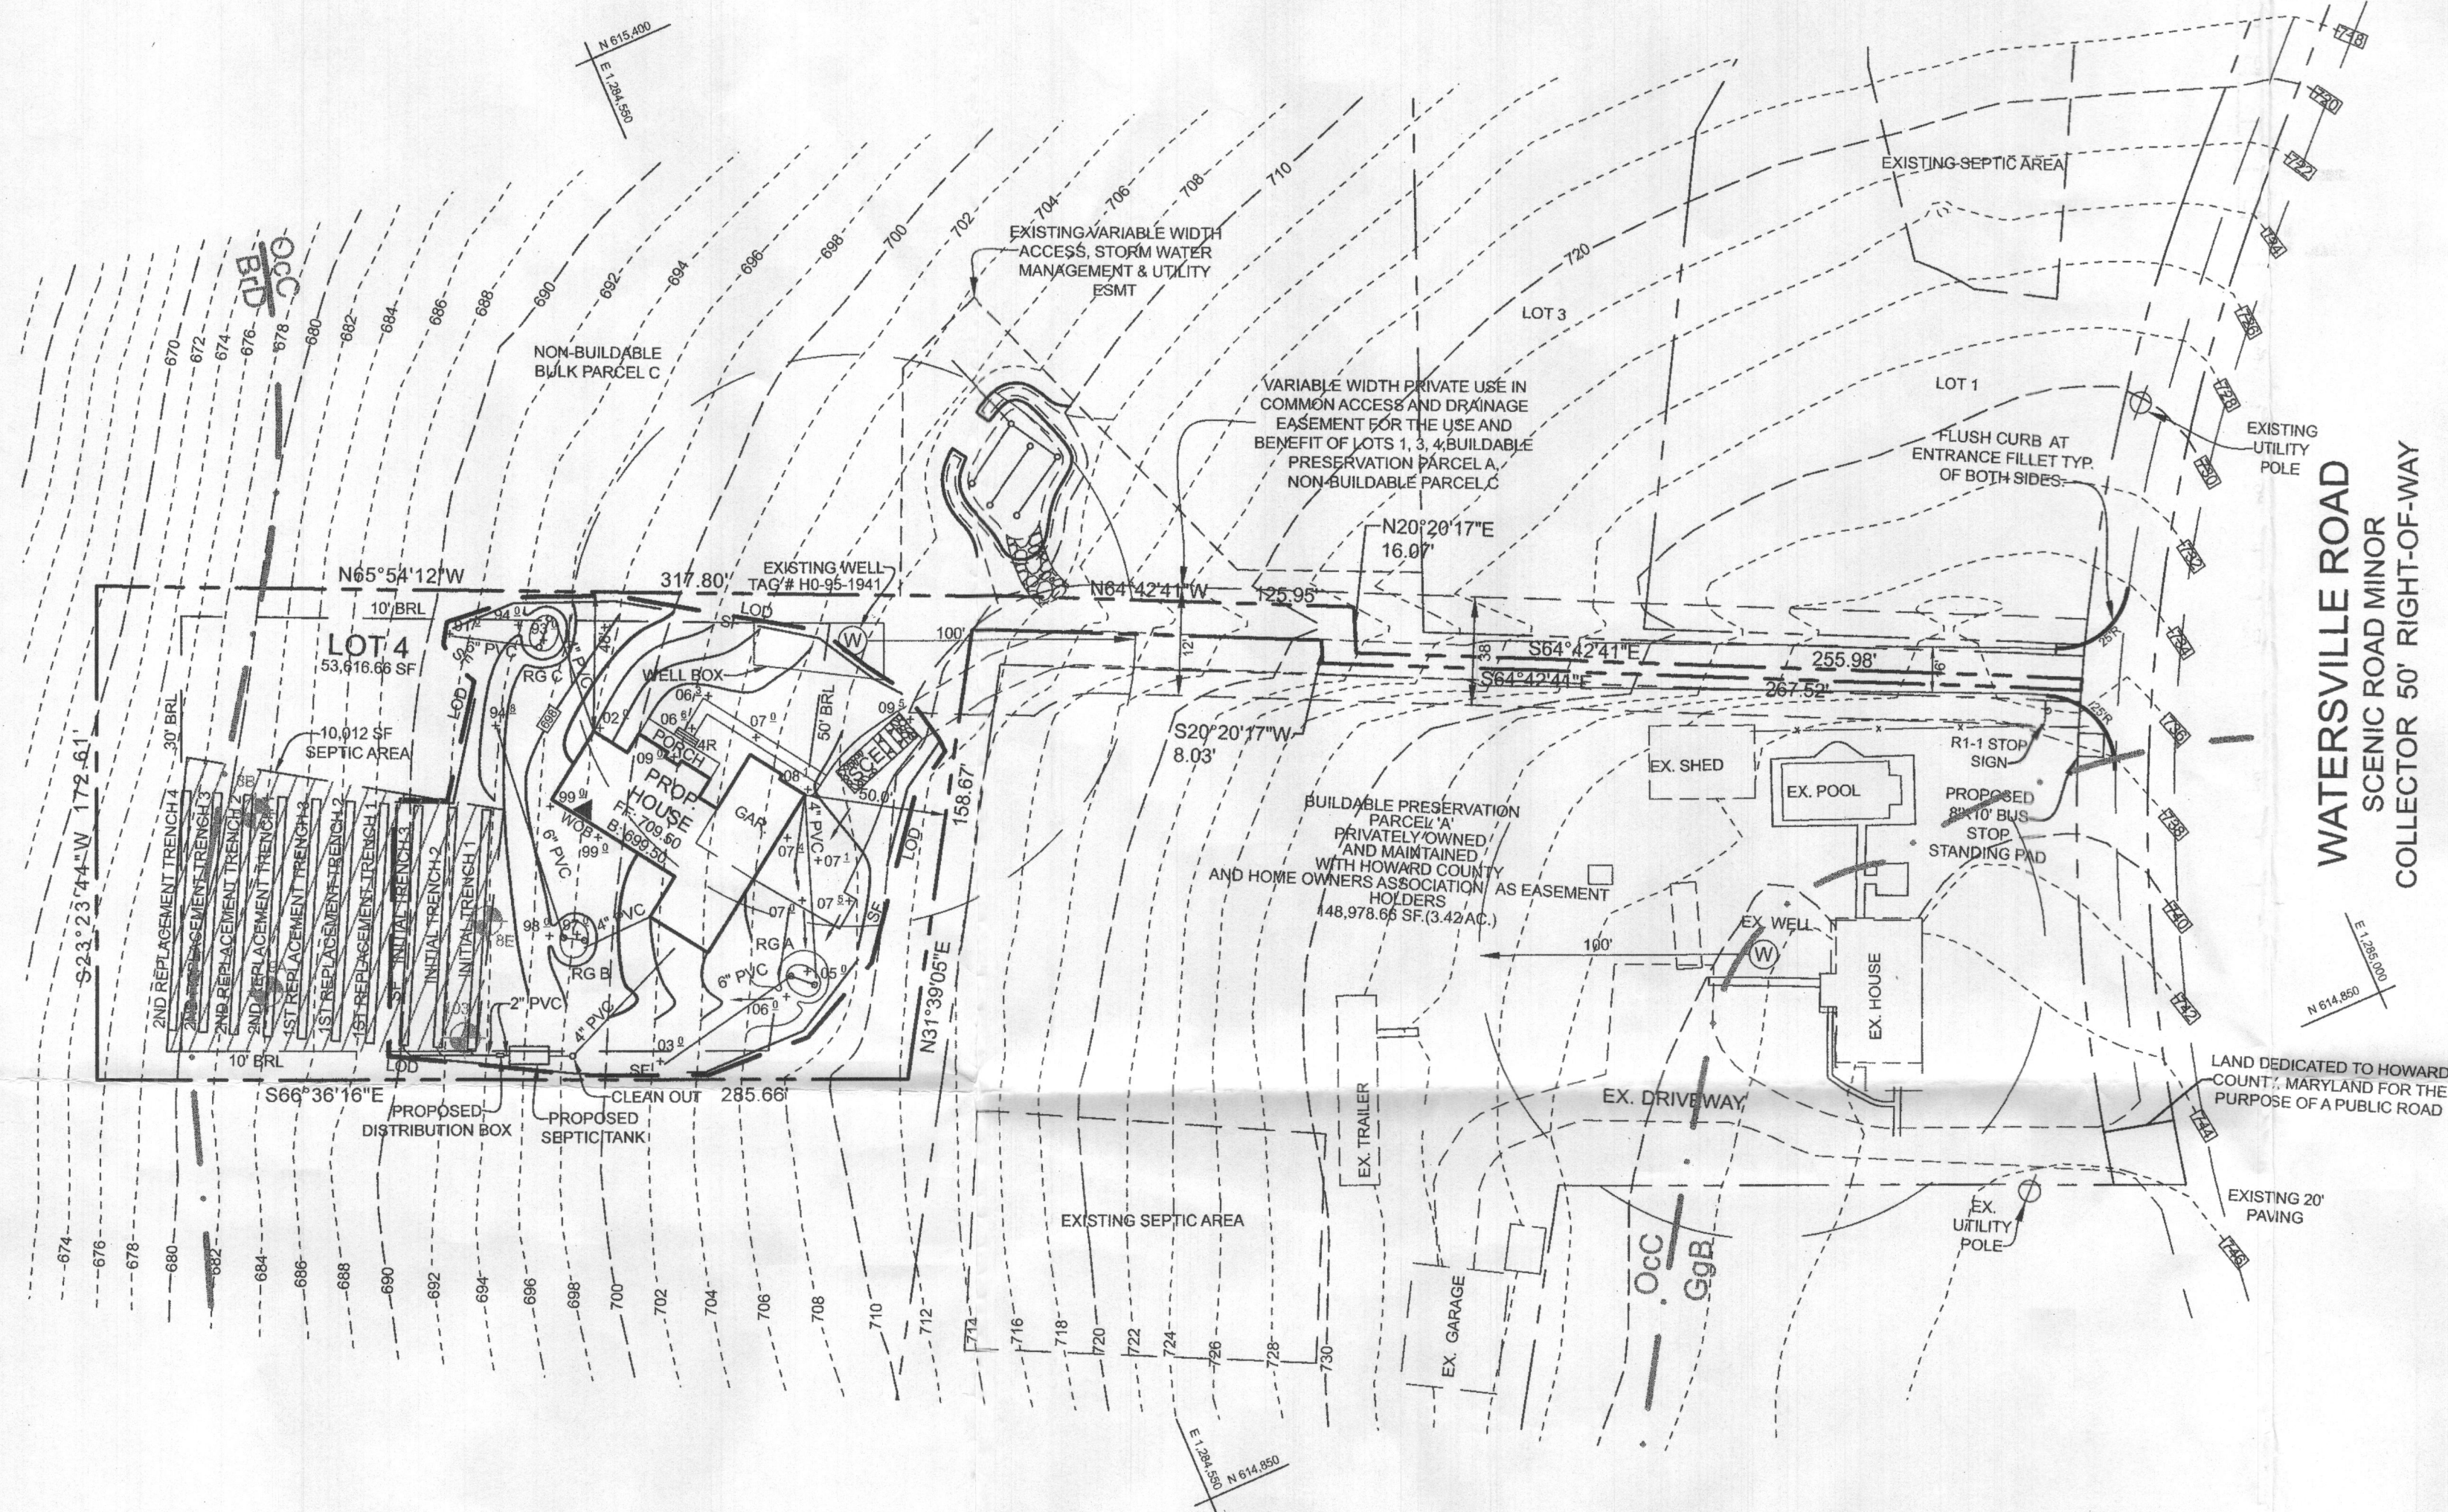

WATERSVILLE ROAD
SCENIC ROAD MINOR
COLLECTOR 50' RIGHT-OF-WAY

SEPTIC TRENCH DESIGN (SECOND REPLACEMENT)

1. INITIAL SYSTEM
- APPLICATION RATE: 0.8
- EFFECTIVE AREA BEGINNING DEPTH: 3'
- BOTTOM MAXIMUM DEPTH: 3.5'
2. DESIGN FLOW
- 4 BEDROOMS AT 150 GPD
- 4x150 GPD = 600 GPD
3. SQUARE FOOTAGE OF DRAINFIELD REQUIRED
- DESIGN FLOW (600 GPD) / APPLICATION RATE (0.8) = 1,000.0
4. NO SIDEWALL REDUCTION CREDIT IS BEING USED WITH THIS SYSTEM
5. LINEAR LENGTH OF TRENCH REQUIRED
- DRAINFIELD SQUARE FOOTAGE (1,000.0) x SIDEWALL REDUCTION PERCENTAGE (1) / TRENCH WIDTH (3') = 333.3'
6. LINEAR LENGTH OF TRENCH PROVIDED: 336.0'

REPLACEMENT SEPTIC TRENCH CHART

TRENCH NUMBER	EXISTING GRADE	INVERT	TRENCH BOTTOM	LENGTH	WIDTH
1	682.5	679.5	679.0	84'	3'
2	680.5	677.5	677.0	84'	3'
3	679.0	686.0	685.5	84'	3'
4	678.0	675.0	674.5	84'	3'

SEPTIC TRENCH DESIGN (FIRST REPLACEMENT)

1. INITIAL SYSTEM
- APPLICATION RATE: 0.8
- EFFECTIVE AREA BEGINNING DEPTH: 3'
- BOTTOM MAXIMUM DEPTH: 3.5'
2. DESIGN FLOW
- 4 BEDROOMS AT 150 GPD
- 4x150 GPD = 600 GPD
3. SQUARE FOOTAGE OF DRAINFIELD REQUIRED
- DESIGN FLOW (600 GPD) / APPLICATION RATE (0.8) = 750.0
4. NO SIDEWALL REDUCTION CREDIT IS BEING USED WITH THIS SYSTEM
5. LINEAR LENGTH OF TRENCH REQUIRED
- DRAINFIELD SQUARE FOOTAGE (750.0) x SIDEWALL REDUCTION PERCENTAGE (1) / TRENCH WIDTH (3') = 250.0'
6. LINEAR LENGTH OF TRENCH PROVIDED: 252.0'

REPLACEMENT SEPTIC TRENCH CHART

TRENCH NUMBER	EXISTING GRADE	INVERT	TRENCH BOTTOM	LENGTH	WIDTH
1	688.0	485.0	684.5	84'	3'
2	686.5	683.5	683.0	84'	3'
3	688.0	682.0	681.5	84'	3'

SEPTIC TRENCH DESIGN (INITIAL SYSTEM)

1. INITIAL SYSTEM
- APPLICATION RATE: 0.8
- EFFECTIVE AREA BEGINNING DEPTH: 3'
- BOTTOM MAXIMUM DEPTH: 3.5'
2. DESIGN FLOW
- 4 BEDROOMS AT 150 GPD
- 4x150 GPD = 600 GPD
3. SQUARE FOOTAGE OF DRAINFIELD REQUIRED
- DESIGN FLOW (600 GPD) / APPLICATION RATE (0.8) = 750.0
4. NO SIDEWALL REDUCTION CREDIT IS BEING USED WITH THIS SYSTEM
5. LINEAR LENGTH OF TRENCH REQUIRED
- DRAINFIELD SQUARE FOOTAGE (750.0) x SIDEWALL REDUCTION PERCENTAGE (1) / TRENCH WIDTH (3') = 250.0'
6. LINEAR LENGTH OF TRENCH PROVIDED: 252.0'

INITIAL SEPTIC TRENCH CHART

TRENCH NUMBER	EXISTING GRADE	INVERT	TRENCH BOTTOM	LENGTH	WIDTH
1	694.0	691.0	690.5	84'	3'
2	692.0	689.0	688.5	84'	3'
3	690.0	687.0	686.5	84'	3'

OWNER/DEVELOPER

DORSEY CONTRACTORS, INC.
MR. PHILLIP H. DORSEY, PRESIDENT
8835-P COLUMBIA 100 PARKWAY
COLUMBIA, MARYLAND 21045
410.730.1810

SEPTIC PLAN

572 WATERSVILLE ROAD

LOT 4

TAX MAP 2 GRID 15 & 21
4TH ELECTION DISTRICT

PARCEL 18
HOWARD COUNTY, MARYLAND





Adcock & Associates · LLC
Engineers · Surveyors · Planners

5389 Enterprise Street, Suites B-C
Sykesville, Maryland 21784
Phone: 443.325.7682
Email: info@asalland.com


DESIGN BY: JT
DRAWN BY: JT
CHECKED BY: MA
SCALE: 1"=50'
DATE: JULY 23, 2020
PROJECT #: 18-070
SHEET #: 2 of 2

PROFESSIONAL CERTIFICATION: I HEREBY CERTIFY THAT THESE DOCUMENTS WERE PREPARED OR APPROVED BY ME, AND THAT I AM A DULY LICENSED PROFESSIONAL LAND SURVEYOR, UNDER THE LAWS OF THE STATE OF MARYLAND, REG. NO. 21227, EXPIRATION DATE: 06-16-2021.

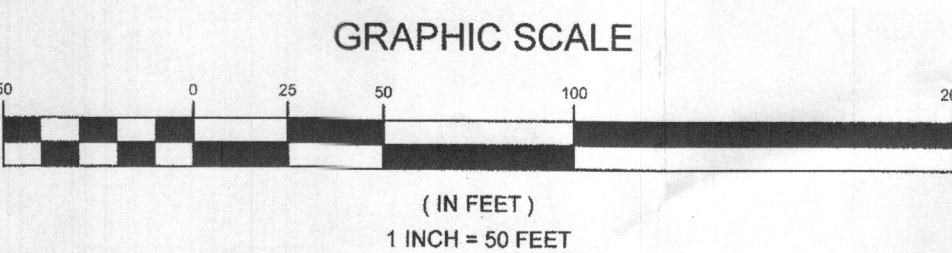

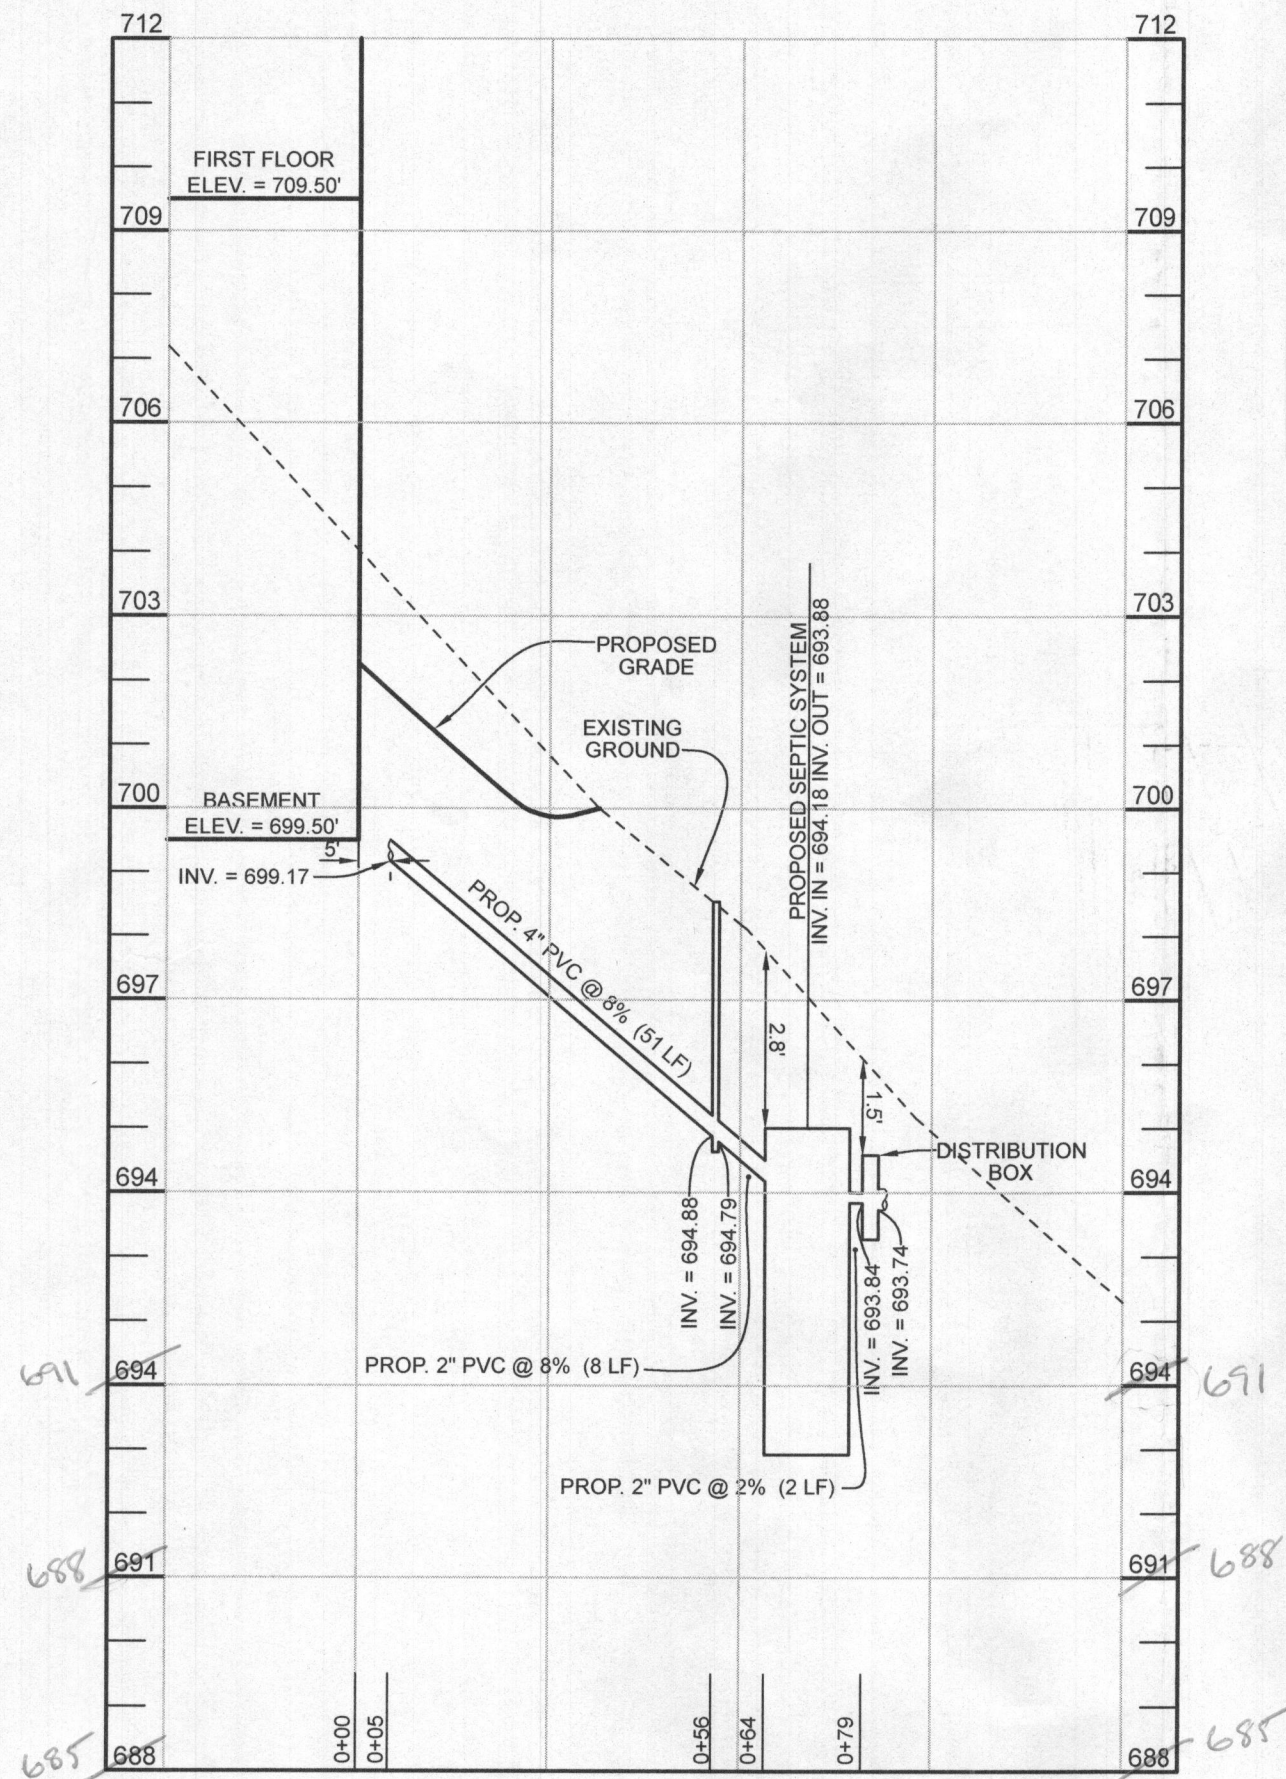

PROFILE VIEW
SCALE: HORIZ. 1"=30'
VERT. 1"=3'

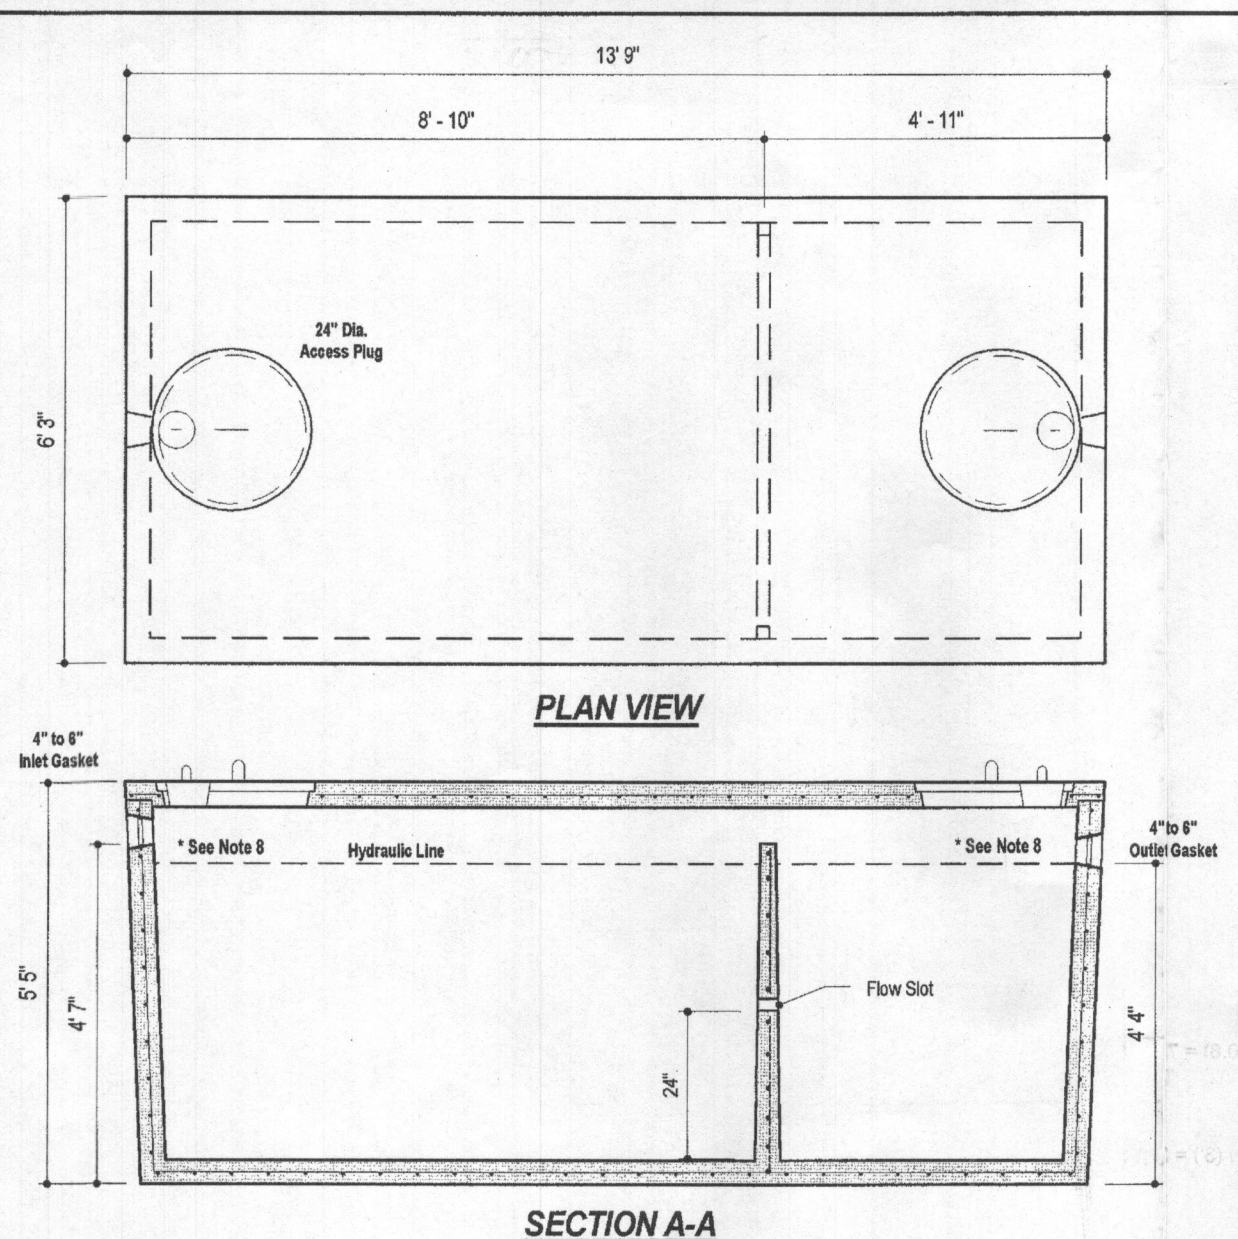

PLAN VIEW

SECTION A-A

DESIGN DATA & GENERAL NOTES
(1) Concrete strength from 4000 p.s.i. @ 28 days. Density = 150 pcf.
(2) Cement: Portland Type III per ASTM C 150-02.
(3) Aggregates & plasticizers per ASTM C 200-98 & C 684-92.
(4) Reinforcing per ASTM A618, Min. 1-00" cover.
(5) Top slab sealed with butyl rope mastic.
(6) 4" wall, 4" base, & 8" top thickness.
(7) Max 2' of cover.
(8) Depending on use of tank, Inlet & Outlet baffles may be required by code.

MB
Mayer Bros., Inc.
6364 Race Road
Elkridge, Maryland 21075
Tel. 410.756.1424
Fax. 410.786.1420
www.mayerbrosgroup.com

2,000 GALLON SEPTIC TANK
2-Compartment
Stock Item (Approx. 19,900 lbs)


Dwg. No. 2000-2C No Scale Aug 11, 2008

SOILS LEGEND			
SYMBOL	NAME / DESCRIPTION	GROUP	'K' FACTOR
B/D	BRINKLOW CHANNERY LOAM, 15 TO 25 PERCENT SLOPES	B	0.20
OcC	Ocoquan loam, 8 to 15 percent slopes	B	0.24


NOTES:
1) SOIL INFORMATION HAS BEEN TAKEN FROM THE UNITED STATES DEPARTMENT OF AGRICULTURE, NATURAL RESOURCES CONSERVATION SERVICE, WEB SOIL SURVEY
2) HIGHLY ERODIBLE SOILS ARE THOSE SOILS WITH A SLOPE GREATER THAN 15 PERCENT OR THOSE SOILS WITH A SOIL ERODIBILITY FACTOR 'K' GREATER THAN 0.35 AND WITH A SLOPE GREATER THAN 5 PERCENT.

BENCHMARKS				
NO.	NORTHING	EASTING	ELEVATION	TYPE
02HA	N 554251.6	E 772542.8	736.063	
02HB	N 553162.4	E 775155.2	737.120	

LEGEND
EXISTING CONTOUR
PROPOSED CONTOUR
SILT FENCE
LIMIT OF DISTURBANCE
STABILIZED CONSTRUCTION ENTRANCE
SOILS
RAIN GARDEN (M-7)
PERCOLATION TEST - PASSED

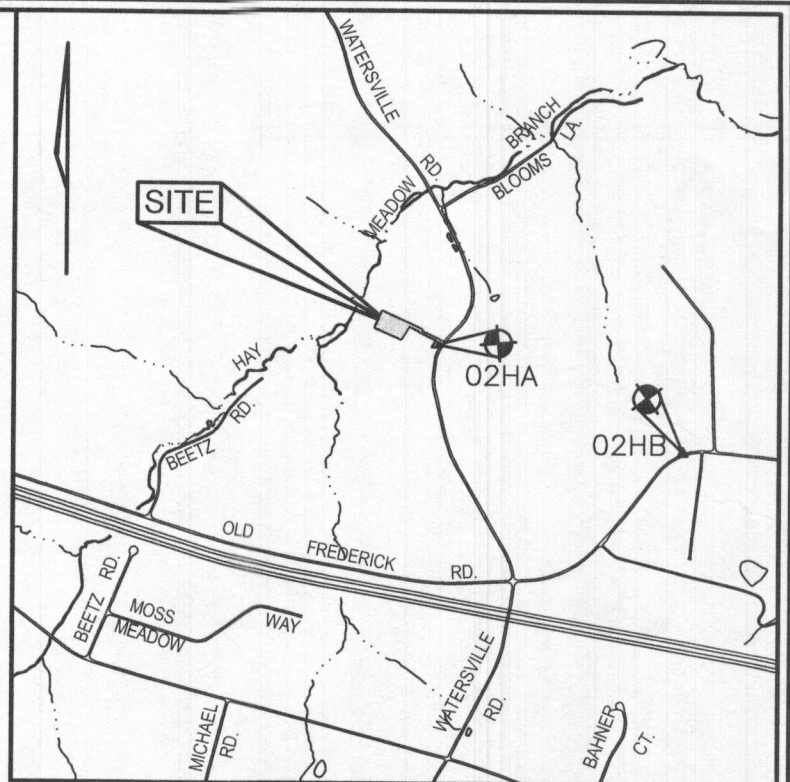

VICINITY MAP
SCALE: 1"= 2000'
ADC COORDINATES 3 B6

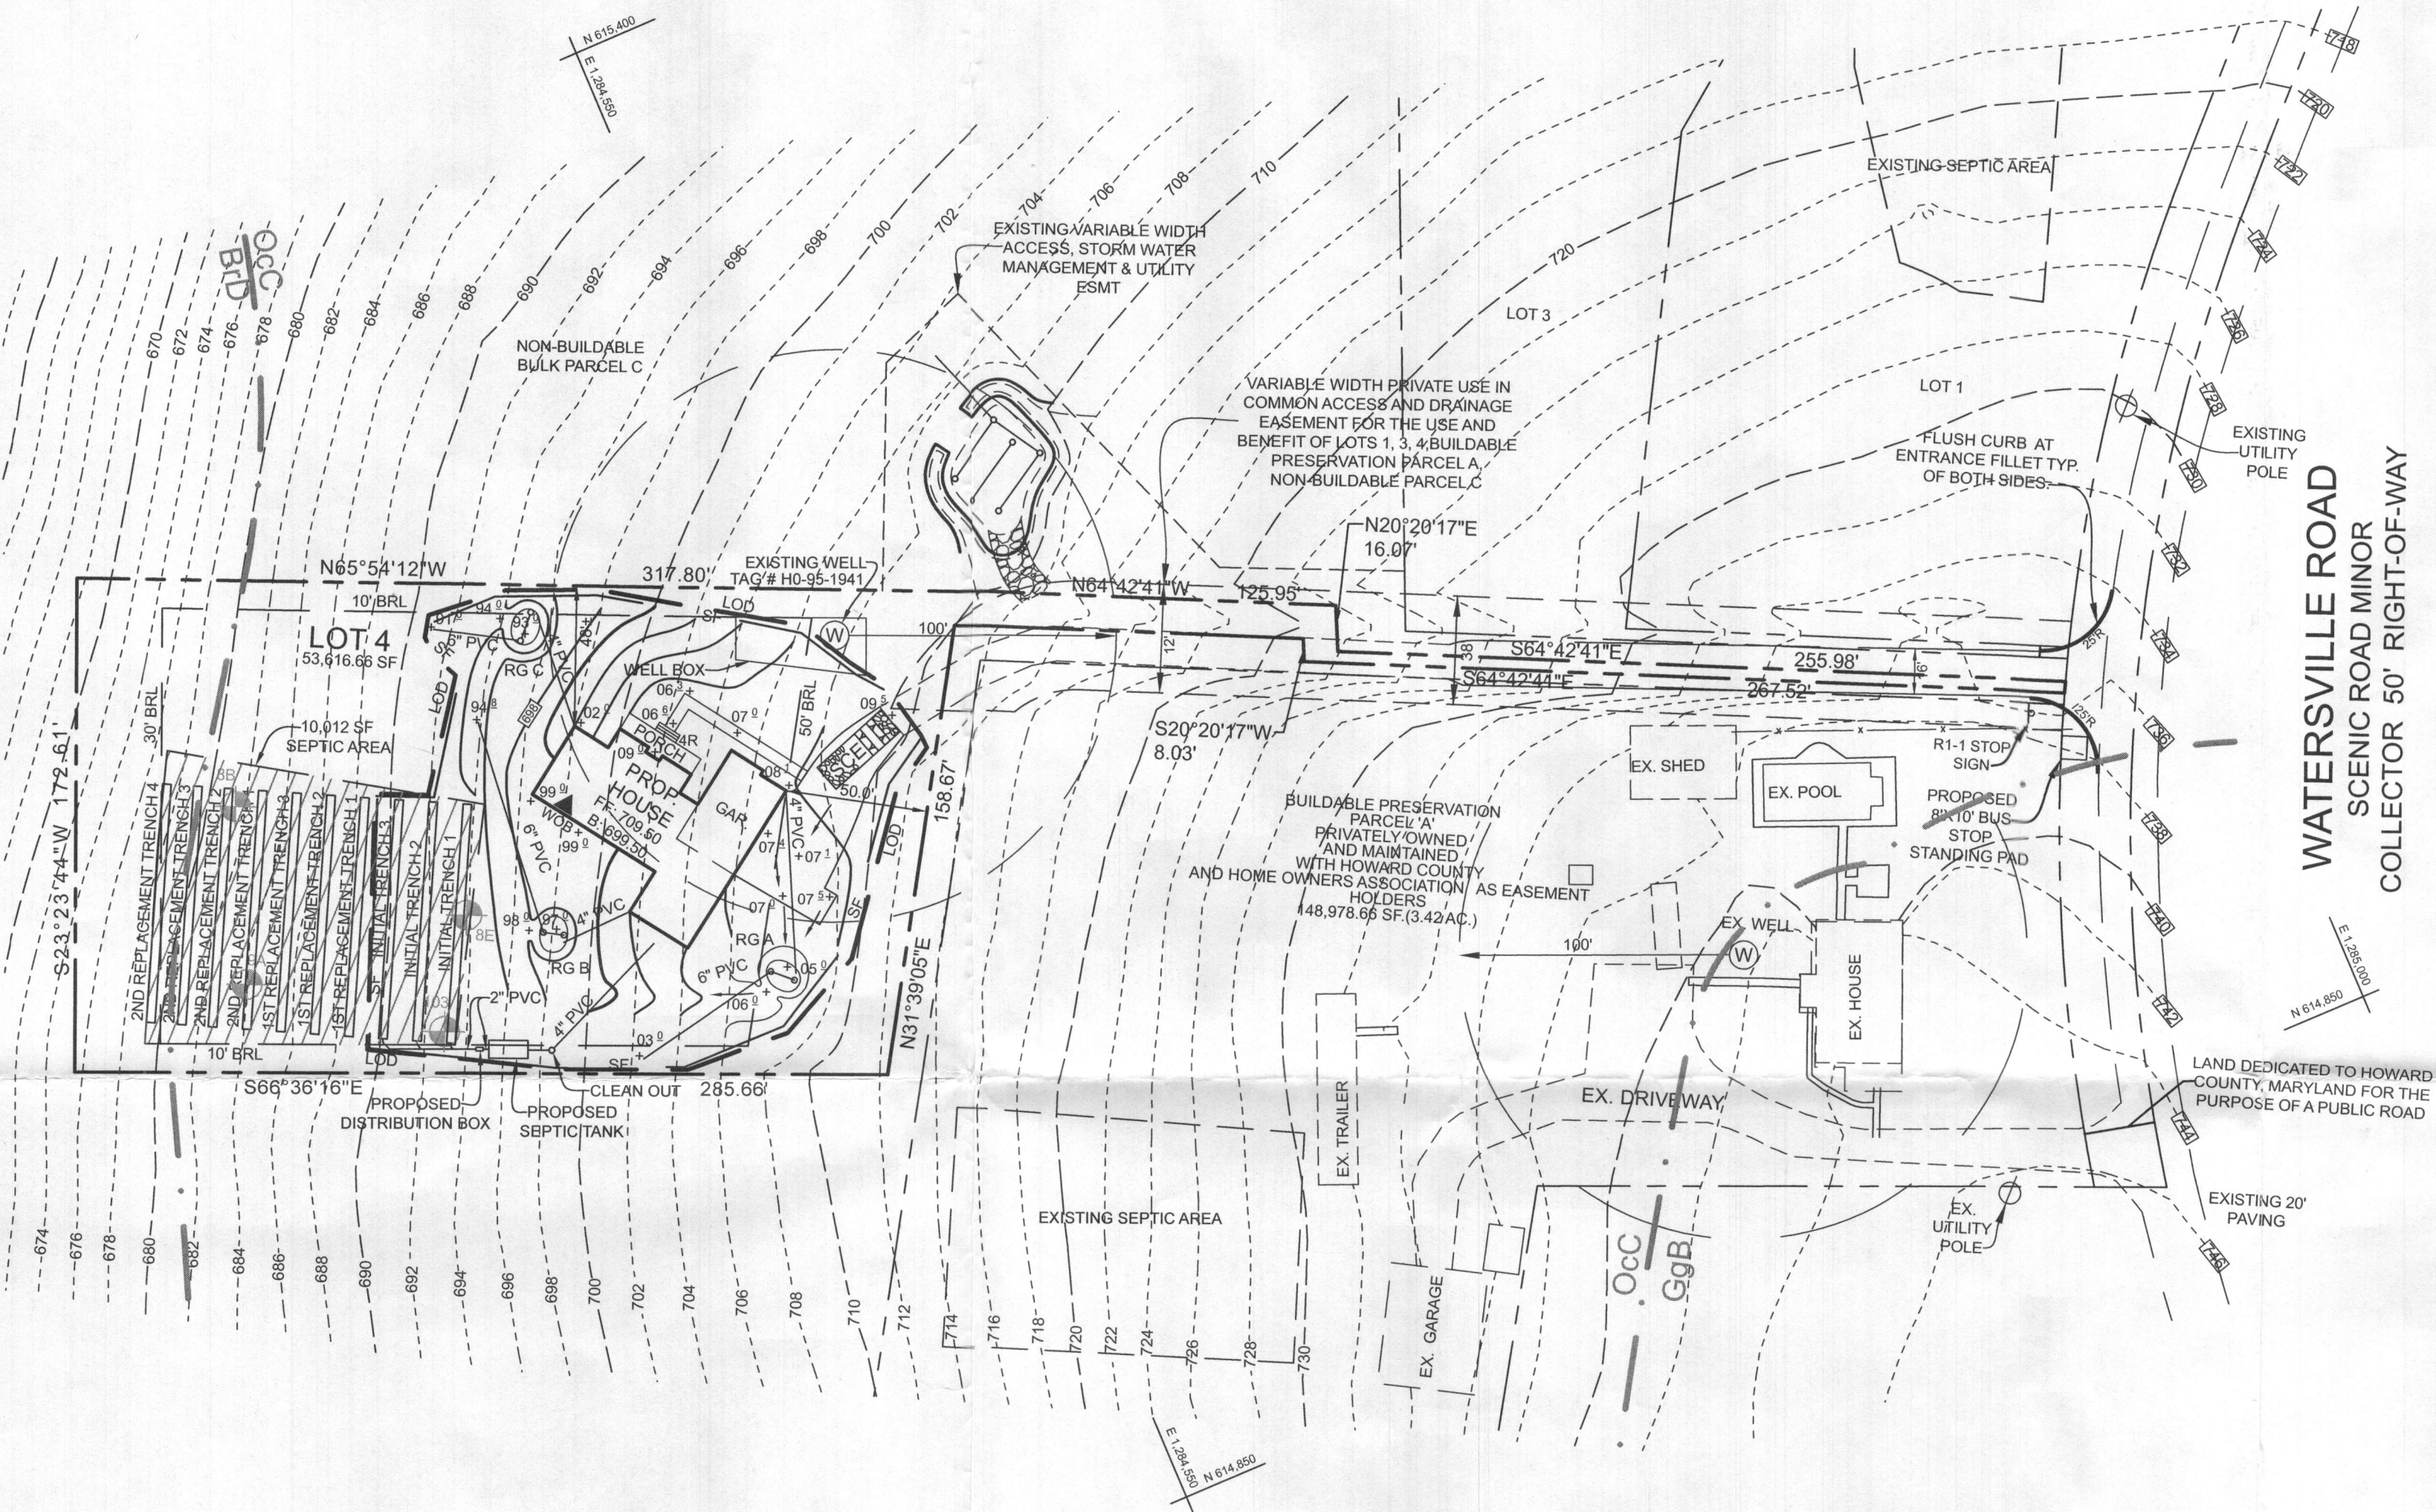

WATERSVILLE ROAD
SCENIC ROAD MINOR
COLLECTOR 50' RIGHT-OF-WAY

SEPTIC NOTES

1. ANY CHANGE TO THE LOCATIONS OR DEPTHS TO ANY COMPONENTS MUST BE APPROVED BY THE ENGINEER AND THE HOWARD COUNTY HEALTH DEPARTMENT PRIOR TO INSTALLATION. A REVISED SITE PLAN MAY BE REQUIRED.
2. THE MAXIMUM EARTH COVER OVER THE TANK IS 3 FEET. GREATER EARTH COVER WILL REQUIRE A HEAVY LOAD BEARING TANK.
3. ELECTRICAL WORK FOR THE INSTALLATION MUST BE PERFORMED BY A LICENSED ELECTRICIAN.
4. THE WELL (#95-2265) HAS BEEN FIELD LOCATED AND IS ACCURATELY SHOWN.
5. ALL WELLS AND SEPTIC SYSTEMS LOCATED WITHIN 100' OF THE PROPERTY BOUNDARIES AND 200' DOWN GRADIENT OF ANY WELLS AND/OR SEPTIC SYSTEMS HAVE BEEN SHOWN.
6. THE SEWAGE CREATED FROM THE BASEMENT WILL BE UTILIZING A SEPTIC PUMP TO TRANSPORT THE SEWAGE TO THE PROPOSED SEPTIC UNIT SEEN ON THIS SHEET.
7. THE STORM WATER MANAGEMENT FACILITIES WILL BE USING IMPERMEABLE LINERS SINCE THEY ARE ALL WITHIN 100 FEET OF A WELL.
8. THE PROPERTY LINE CLOSEST TO THE PROPOSED SEPTIC TANK LOCATION MUST BE FIELD LOCATED AND MARKED BY A LICENSED SURVEYOR PRIOR TO INSTALLATION.
9. STORMWATER MANAGEMENT DEVICES A, B, AND C ARE TO BE LINED WITH AN IMPERMEABLE LINE FOR BEING WITHIN 100' OF, BUT AT LEAST 50' AWAY FROM, THE EXISTING WELL BOX.

SEPTIC TRENCH DESIGN (SECOND REPLACEMENT)

1. INITIAL SYSTEM
- APPLICATION RATE: 0.6
- EFFECTIVE AREA BEGINNING DEPTH: 3'
- BOTTOM MAXIMUM DEPTH: 3.5'
2. DESIGN FLOW
- 4 BEDROOMS AT 150 GPD
- 4x150 GPD = 600 GPD
3. SQUARE FOOTAGE OF DRAINFIELD REQUIRED
- DESIGN FLOW (600 GPD) / APPLICATION RATE (0.6) = 1,000.0
4. NO SIDEWALL REDUCTION CREDIT IS BEING USED WITH THIS SYSTEM
5. LINEAR LENGTH OF TRENCH REQUIRED
- DRAINFIELD SQUARE FOOTAGE (1,000.0) x SIDEWALL REDUCTION PERCENTAGE (-) / TRENCH WIDTH (3') = 333.3'
6. LINEAR LENGTH OF TRENCH PROVIDED: 336.0'

TRENCH NUMBER	EXISTING GRADE	INVERT	TRENCH BOTTOM	LENGTH	WIDTH
1	682.5	679.5	679.0	84'	3'
2	680.5	677.5	677.0	84'	3'
3	679.0	696.0	695.5	84'	3'
4	678.0	675.0	674.5	84'	3'

SEPTIC TRENCH DESIGN (FIRST REPLACEMENT)


1. INITIAL SYSTEM
- APPLICATION RATE: 0.8
- EFFECTIVE AREA BEGINNING DEPTH: 3'
- BOTTOM MAXIMUM DEPTH: 3.5'
2. DESIGN FLOW
- 4 BEDROOMS AT 150 GPD
- 4x150 GPD = 600 GPD
3. SQUARE FOOTAGE OF DRAINFIELD REQUIRED
- DESIGN FLOW (600 GPD) / APPLICATION RATE (0.8) = 750.0
4. NO SIDEWALL REDUCTION CREDIT IS BEING USED WITH THIS SYSTEM
5. LINEAR LENGTH OF TRENCH REQUIRED
- DRAINFIELD SQUARE FOOTAGE (750.0) x SIDEWALL REDUCTION PERCENTAGE (-) / TRENCH WIDTH (3') = 250.0'
6. LINEAR LENGTH OF TRENCH PROVIDED: 252.0'

TRENCH NUMBER	EXISTING GRADE	INVERT	TRENCH BOTTOM	LENGTH	WIDTH
1	688.0	685.0	684.5	84'	3'
2	686.5	683.5	683.0	84'	3'
3	685.0	682.0	681.5	84'	3'

SEPTIC TRENCH DESIGN (INITIAL SYSTEM)

1. INITIAL SYSTEM
- APPLICATION RATE: 0.8
- EFFECTIVE AREA BEGINNING DEPTH: 3'
- BOTTOM MAXIMUM DEPTH: 3.5'
2. DESIGN FLOW
- 4 BEDROOMS AT 150 GPD
- 4x150 GPD = 600 GPD
3. SQUARE FOOTAGE OF DRAINFIELD REQUIRED
- DESIGN FLOW (600 GPD) / APPLICATION RATE (0.8) = 750.0
4. NO SIDEWALL REDUCTION CREDIT IS BEING USED WITH THIS SYSTEM
5. LINEAR LENGTH OF TRENCH REQUIRED
- DRAINFIELD SQUARE FOOTAGE (750.0) x SIDEWALL REDUCTION PERCENTAGE (-) / TRENCH WIDTH (3') = 250.0'
6. LINEAR LENGTH OF TRENCH PROVIDED: 252.0'

TRENCH NUMBER	EXISTING GRADE	INVERT	TRENCH BOTTOM	LENGTH	WIDTH
1	694.0	691.0	690.5	84'	3'
2	692.0	689.0	688.5	84'	3'
3	690.0	687.0	686.5	84'	3'

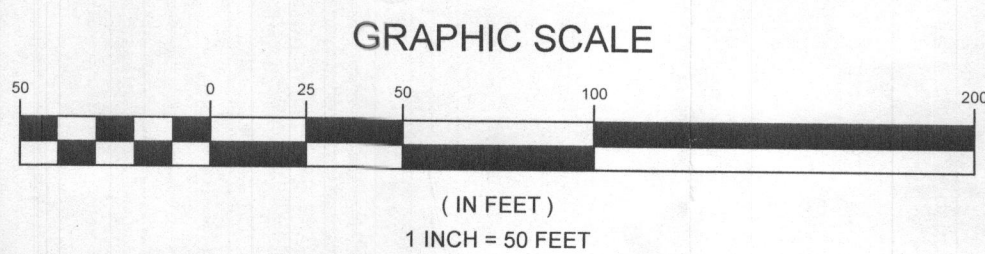

OWNER/DEVELOPER

DORSEY CONTRACTORS, INC.
MR. PHILLIP H. DORSEY, PRESIDENT
8835-P COLUMBIA 100 PARKWAY
COLUMBIA, MARYLAND 21045
410.730.1810

SEPTIC PLAN

572 WATERSVILLE ROAD

LOT 4

TAX MAP 2 GRID 15 & 21
4TH ELECTION DISTRICT


PARCEL 18
HOWARD COUNTY, MARYLAND




Adcock & Associates · LLC
Engineers · Surveyors · Planners
5389 Enterprise Street, Suites B-C
Sykesville, Maryland 21784
Phone: 443.325.7682
Email: info@saaland.com

DESIGN BY: JT
DRAWN BY: JT
CHECKED BY: MA
SCALE: 1"=50'
DATE: JULY 23, 2020
PROJECT #: 18-070
SHEET #: 2 of 2

PROFESSIONAL CERTIFICATION: I HEREBY CERTIFY THAT THESE DOCUMENTS WERE PREPARED OR APPROVED BY ME, AND THAT I AM A DULY LICENSED PROFESSIONAL LAND SURVEYOR, UNDER THE LAWS OF THE STATE OF MARYLAND, REG. NO. 21257, EXPIRATION DATE: 06-16-2021.

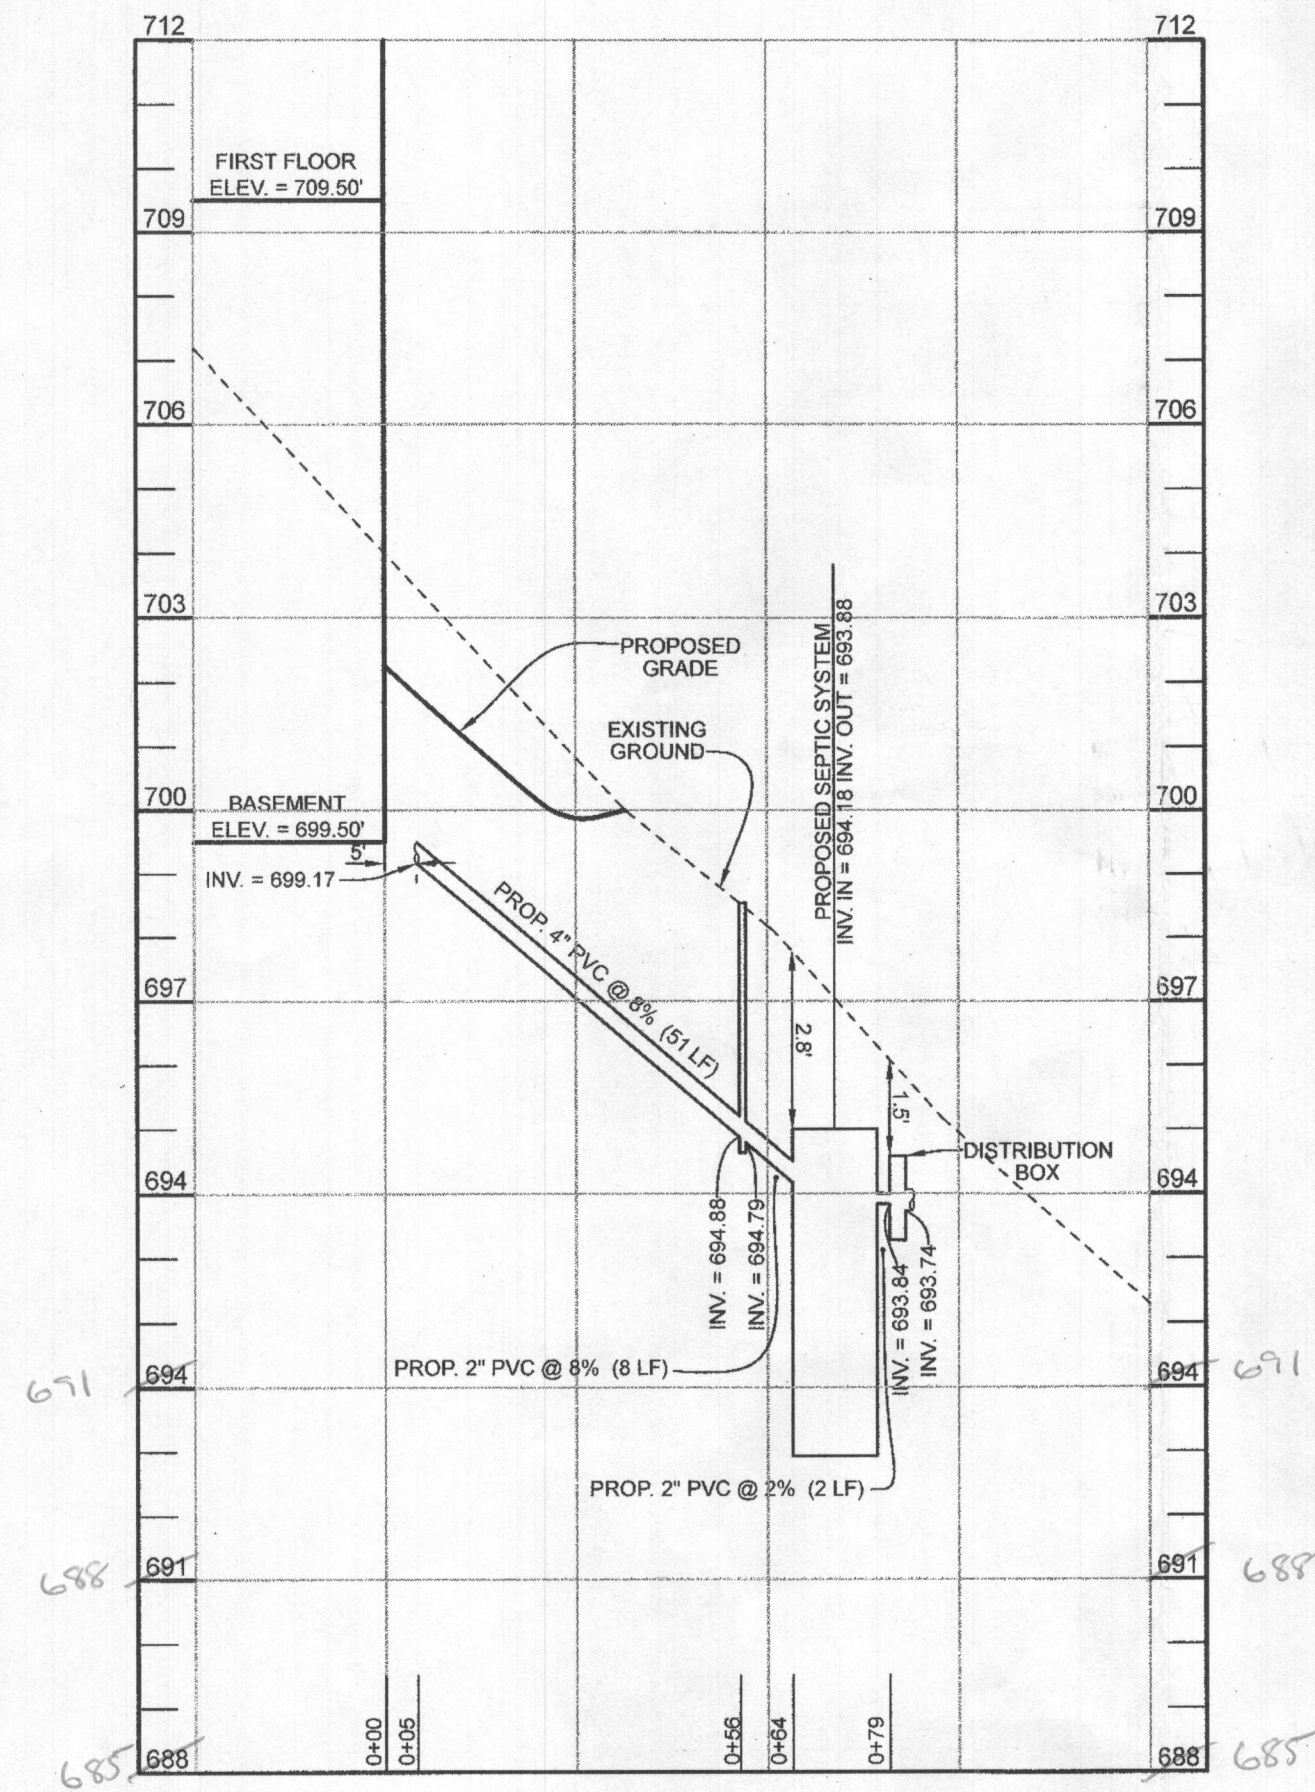

PROFILE VIEW
SCALE: HORIZ: 1"=30'
VERT: 1"=3'

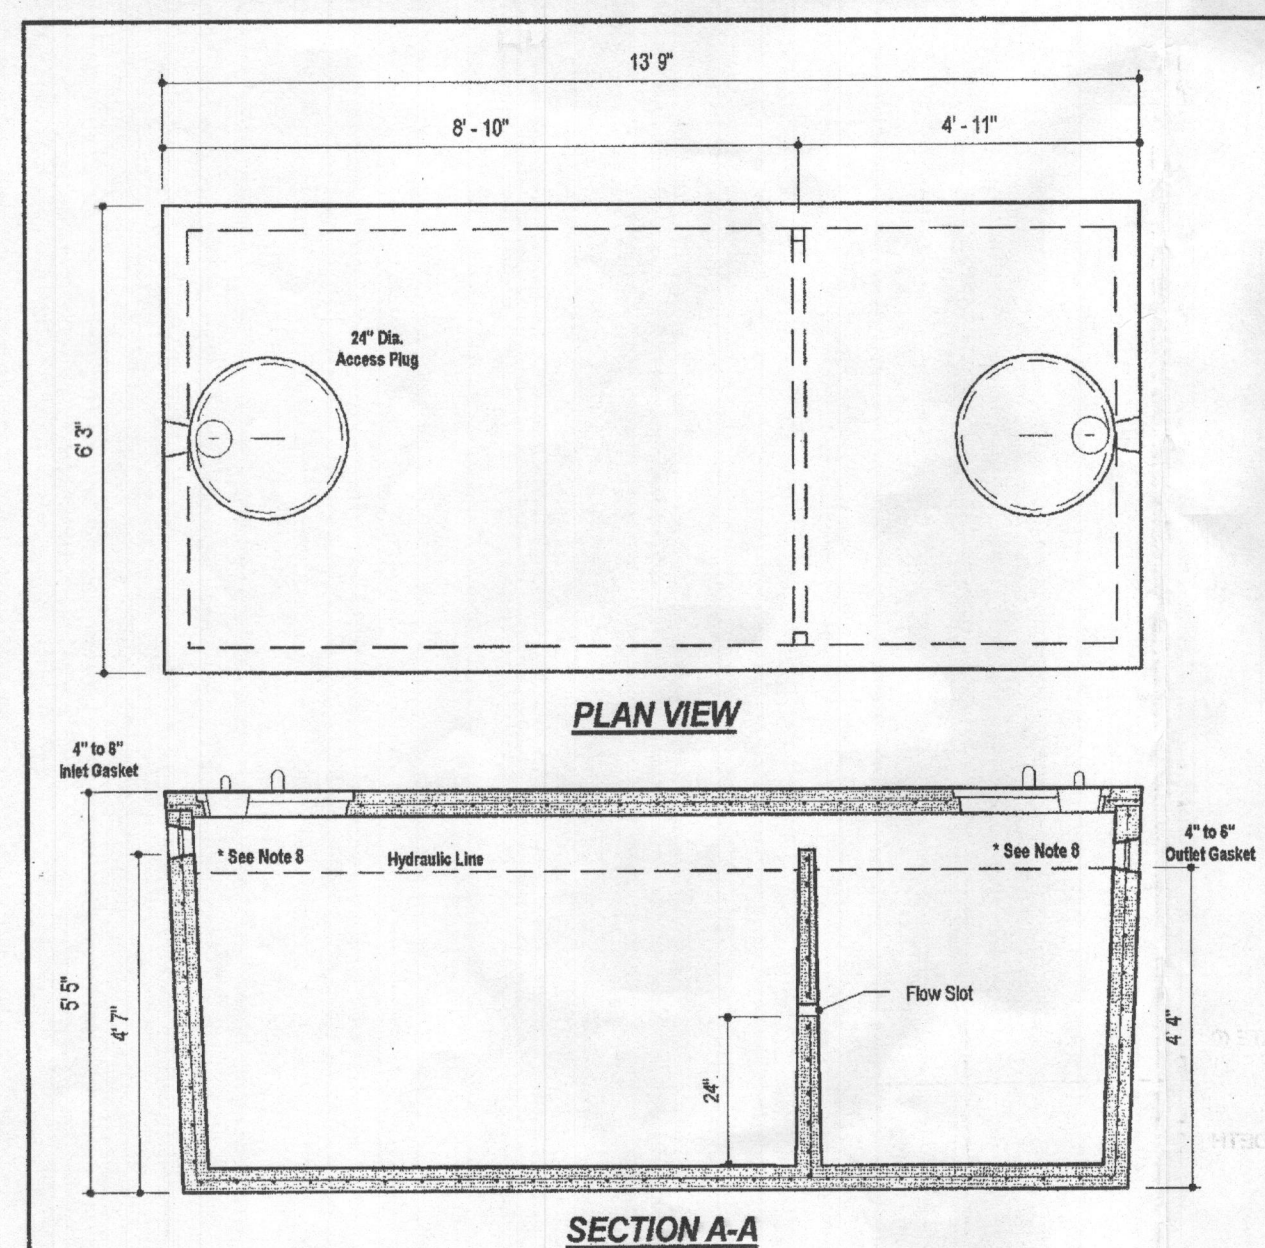

PLAN VIEW

DESIGN DATA & GENERAL NOTES
 (1) Concrete strength Fc=4,000 p.s.i. @ 28 days. Density = 150 pcf.
 (2) Cement - Portland Type III per ASTM C 150-30.
 (3) Admixtures - plasticizers per ASTM C 390-08 & C 484-02.
 (4) Reinforcing per ASTM A 601. Min. 1-1/2" cover.
 (5) Top slab sealed with butyl rope mastic.
 (6) 4" wall, 4" base, 8" top thickness.
 (7) Max 1" of cover.
 (8) Depending on use of tank, inlet & outlet baffles may be required by code.

MB
Mayer Bros., Inc.
6284 Race Road
Bridges, Maryland 21035
Tel. 410.736.1434
Fax. 410.736.1438
www.mayerbrosgroup.com

2,000 GALLON SEPTIC TANK
2-Compartment
Stock Item [Approx. 19,900 lbs]

Dwg. No. 2000-2C No Scale Aug 11, 2008


SOILS LEGEND				
SYMBOL	NAME / DESCRIPTION	GROUP	"K" FACTOR	
B/D	BRINKLOW CHANNERY LOAM, 15 TO 25 PERCENT SLOPES	B	0.20	
O/C	Ocoquan loam, 8 to 15 percent slopes	B	0.24	

NOTES:
 1) SOIL INFORMATION HAS BEEN TAKEN FROM THE UNITED STATES DEPARTMENT OF AGRICULTURE, NATURAL RESOURCES CONSERVATION SERVICE, WEB SOIL SURVEY.
 2) HIGHLY ERODIBLE SOILS ARE THOSE SOILS WITH A SLOPE GREATER THAN 15 PERCENT OR THOSE SOILS WITH A SOIL ERODIBILITY FACTOR "K" GREATER THAN 0.35 AND WITH A SLOPE GREATER THAN 5 PERCENT.

BENCHMARKS				
NO.	NORTHING	EASTING	ELEVATION	TYPE
02HA	N 554251.6	E 772542.8	736.063	
02HB	N 553162.4	E 775155.2	737.120	

LEGEND


EXISTING CONTOUR
 PROPOSED CONTOUR
 SILT FENCE
 LIMIT OF DISTURBANCE
 STABILIZED CONSTRUCTION ENTRANCE
 SOILS
 RAIN GARDEN (M-7)
 PERCOLATION TEST - PASSED

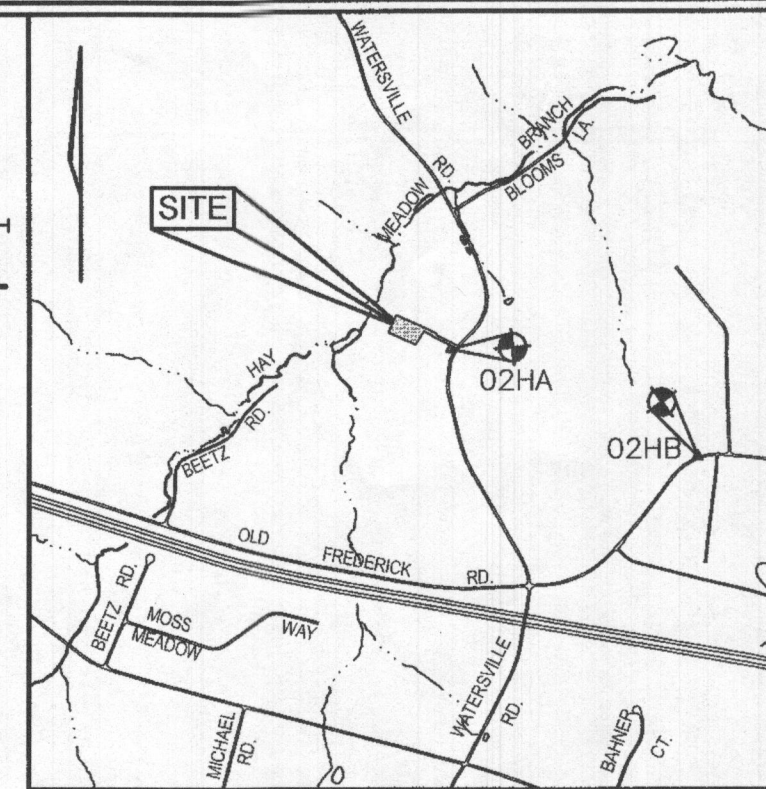

VICINITY MAP
SCALE: 1"=200'
ADC COORDINATES 3 B6

SEPTIC NOTES

- ANY CHANGE TO THE LOCATIONS OR DEPTHS TO ANY COMPONENTS MUST BE APPROVED BY THE ENGINEER AND THE HOWARD COUNTY HEALTH DEPARTMENT PRIOR TO INSTALLATION. A REVISED SITE PLAN MAY BE REQUIRED.
- THE MAXIMUM EARTH COVER OVER THE TANK IS 3 FEET GREATER EARTH COVER WILL REQUIRE A HEAVY LOAD BEARING TANK.
- ELECTRICAL WORK FOR THE INSTALLATION MUST BE PERFORMED BY A LICENSED ELECTRICIAN.
- THE WELL (955-2265) HAS BEEN FIELD LOCATED AND IS ACCURATELY SHOWN.
- ALL WELLS AND SEPTIC SYSTEMS LOCATED WITHIN 100' OF THE PROPERTY BOUNDARIES AND 200' DOWN GRADIENT OF ANY WELLS AND/OR SEPTIC SYSTEMS HAVE BEEN SHOWN.
- THE SEWAGE CREATED FROM THE BASEMENT WILL BE UTILIZING A SEPTIC PUMP TO TRANSPORT THE SEWAGE TO THE PROPOSED SEPTIC UNIT SEEN ON THIS SHEET.
- THE STORM WATER MANAGEMENT FACILITIES WILL BE USING IMPERMEABLE LINERS SINCE THEY ARE ALL WITHIN 100 FEET OF A WELL.
- THE PROPERTY LINE CLOSEST TO THE PROPOSED SEPTIC TANK LOCATION MUST BE FIELD LOCATED AND MARKED BY A LICENSED SURVEYOR PRIOR TO INSTALLATION.
- STORMWATER MANAGEMENT DEVICES A, B, AND C ARE TO BE LINED WITH AN IMPERMEABLE LINE FOR BEING WITHIN 100' OF, BUT AT LEAST 50' AWAY FROM, THE EXISTING WELL BOX.

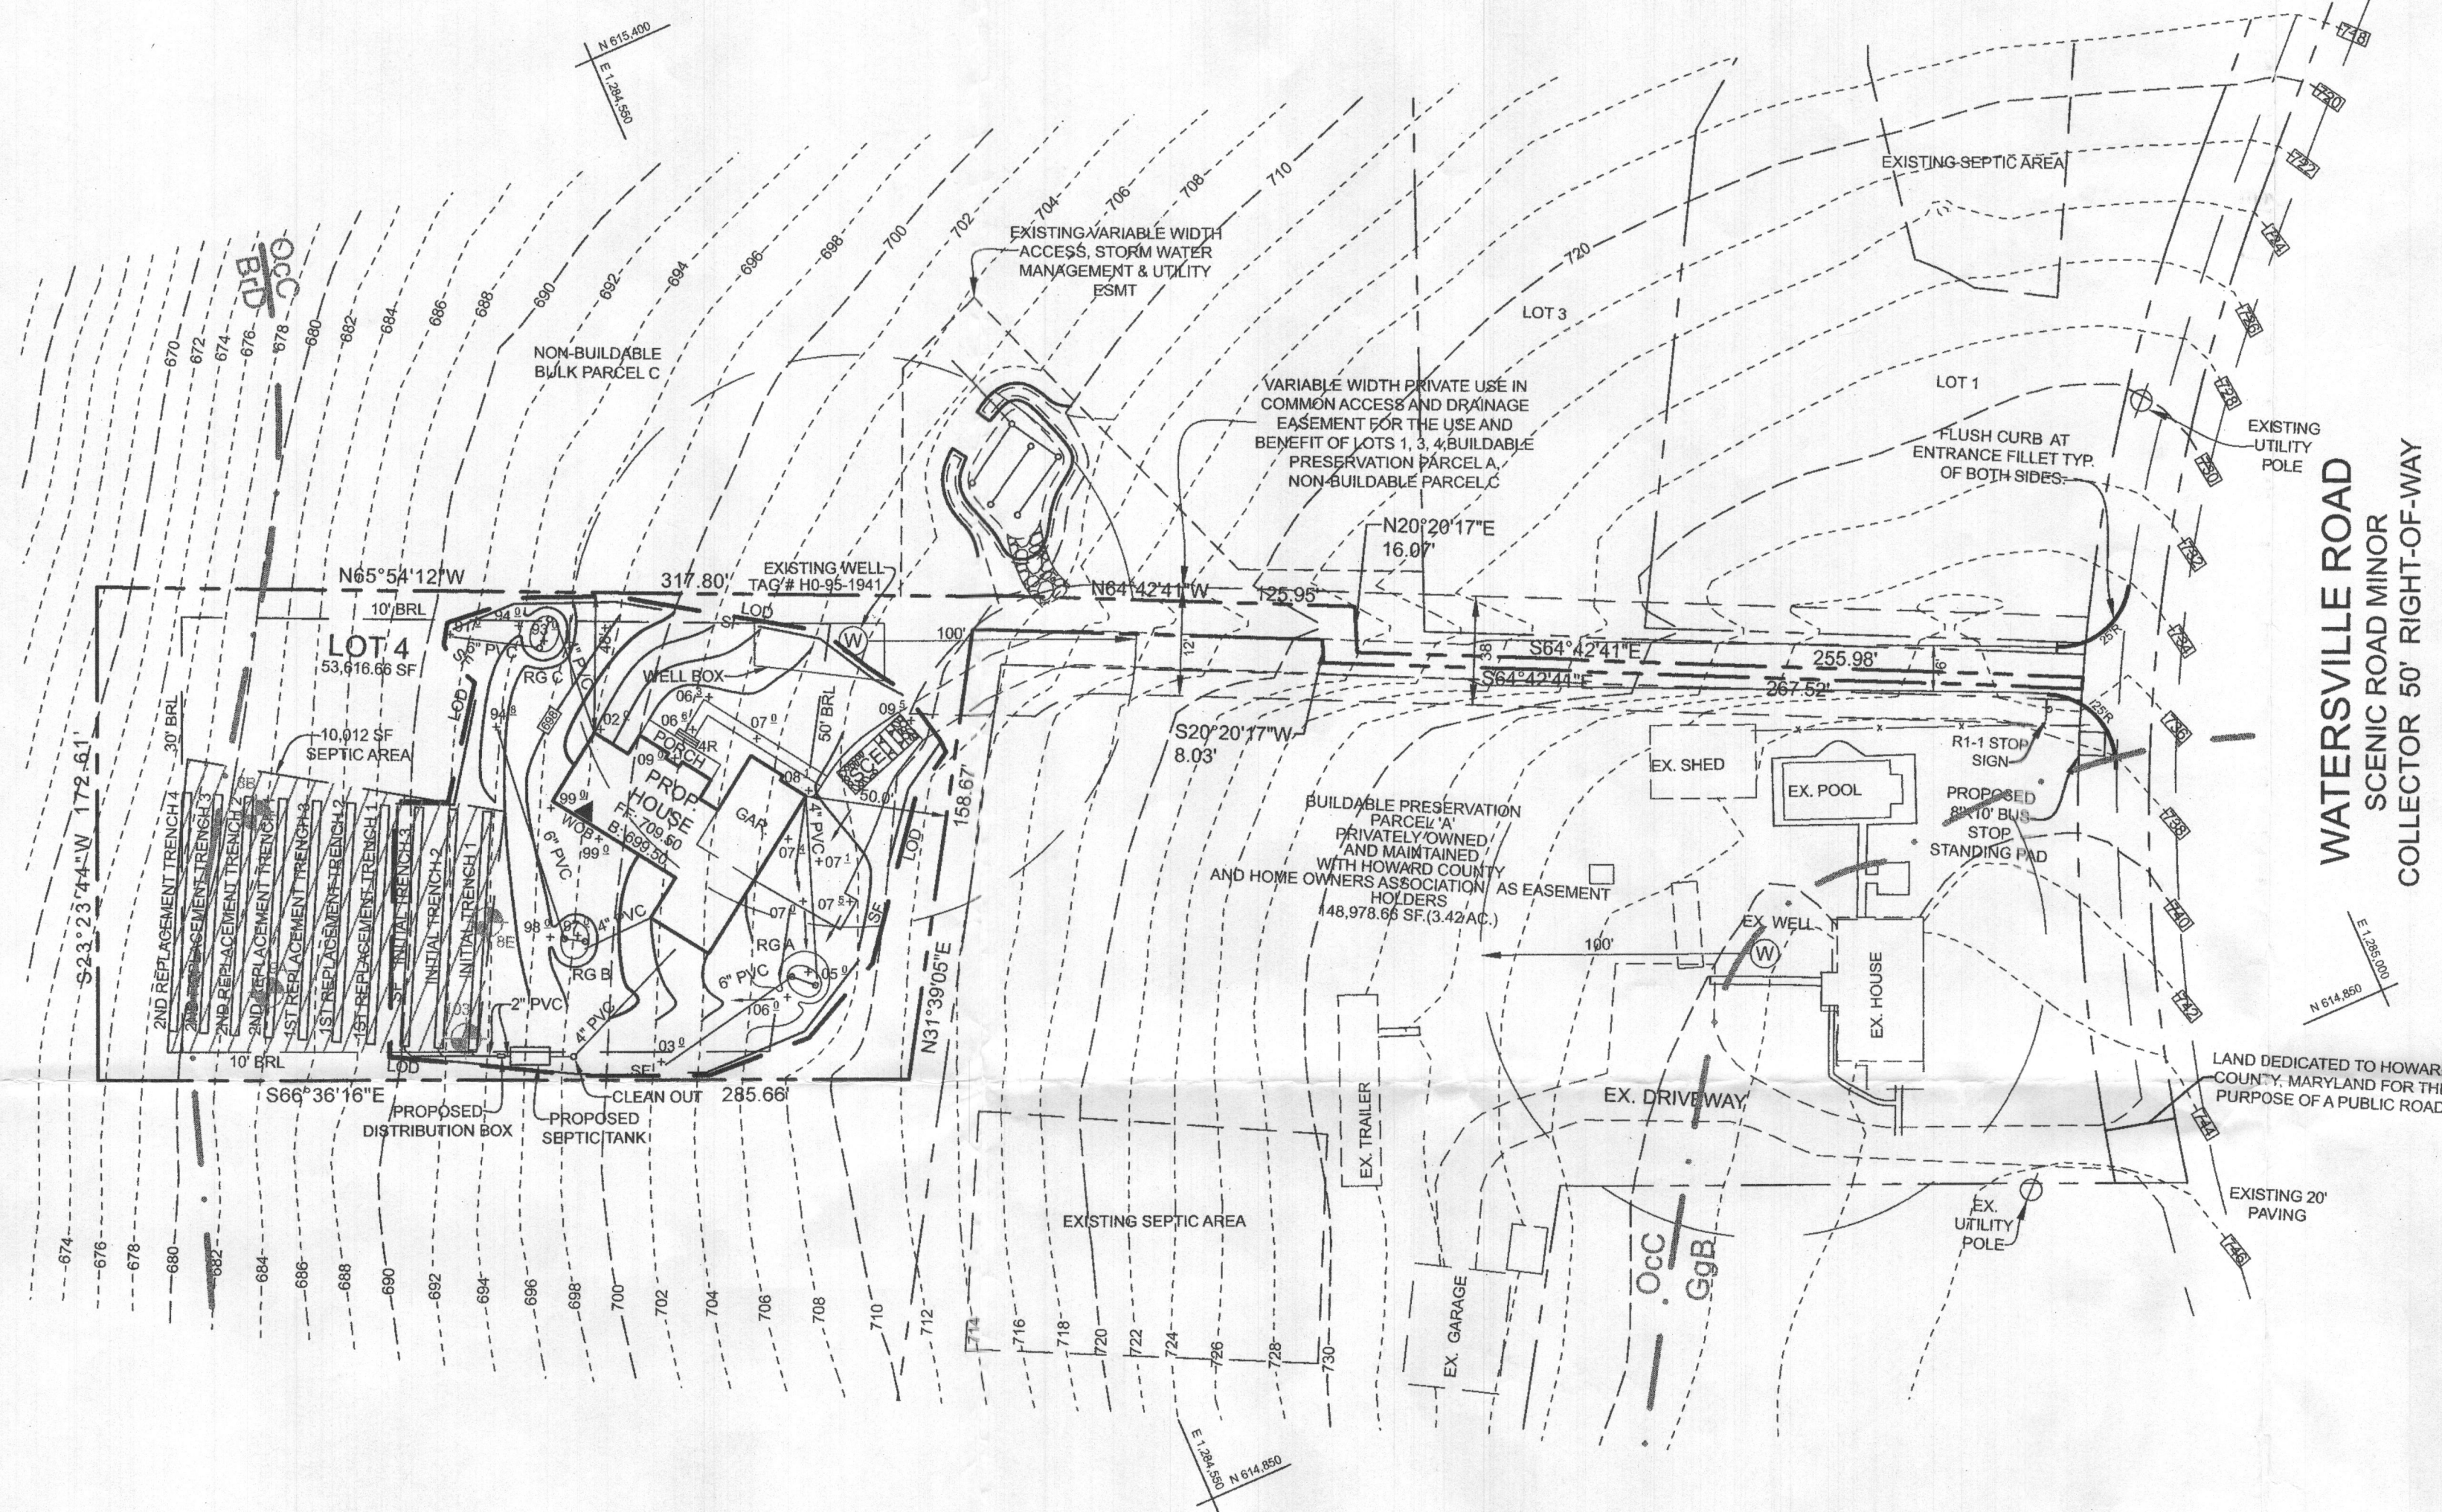

WATERSVILLE ROAD
SCENIC ROAD MINOR
COLLECTOR 50' RIGHT-OF-WAY

Approved Septic System Plan
 Howard County Health Department
 Signature: [Signature] Date: 8/24/2020

SEPTIC TRENCH DESIGN (SECOND REPLACEMENT)

- INITIAL SYSTEM
 - APPLICATION RATE: 0.8
 - EFFECTIVE AREA BEGINNING DEPTH: 3'
 - BOTTOM MAXIMUM DEPTH: 3.5'
- DESIGN FLOW:
 - 4 BEDROOMS AT 150 GPD
 - 4x150 GPD = 600 GPD
- SQUARE FOOTAGE OF DRAINFIELD REQUIRED
 - DESIGN FLOW (600 GPD) / APPLICATION RATE (0.8) = 750.0
 - NO SIDEWALL REDUCTION CREDIT IS BEING USED WITH THIS SYSTEM
- NO SIDEWALL REDUCTION CREDIT IS BEING USED WITH THIS SYSTEM
- LINEAR LENGTH OF TRENCH REQUIRED:
 - DRAINFIELD SQUARE FOOTAGE (1,000.0) x SIDEWALL REDUCTION PERCENTAGE (1) / TRENCH WIDTH (3') = 333.3'
- LINEAR LENGTH OF TRENCH PROVIDED: 336.0'

REPLACEMENT SEPTIC TRENCH CHART

TRENCH NUMBER	EXISTING GRADE	INVERT	TRENCH BOTTOM	LENGTH	WIDTH
1	682.5	679.5	679.0	84'	3'
2	680.5	677.5	677.0	84'	3'
3	679.0	696.0	695.5	84'	3'
4	678.0	675.0	674.5	84'	3'

SEPTIC TRENCH DESIGN (FIRST REPLACEMENT)

- INITIAL SYSTEM
 - APPLICATION RATE: 0.8
 - EFFECTIVE AREA BEGINNING DEPTH: 3'
 - BOTTOM MAXIMUM DEPTH: 3.5'
- DESIGN FLOW:
 - 4 BEDROOMS AT 150 GPD
 - 4x150 GPD = 600 GPD
- SQUARE FOOTAGE OF DRAINFIELD REQUIRED
 - DESIGN FLOW (600 GPD) / APPLICATION RATE (0.8) = 750.0
 - NO SIDEWALL REDUCTION CREDIT IS BEING USED WITH THIS SYSTEM
- NO SIDEWALL REDUCTION CREDIT IS BEING USED WITH THIS SYSTEM
- LINEAR LENGTH OF TRENCH REQUIRED:
 - DRAINFIELD SQUARE FOOTAGE (750.0) x SIDEWALL REDUCTION PERCENTAGE (1) / TRENCH WIDTH (3') = 250.0'
- LINEAR LENGTH OF TRENCH PROVIDED: 252.0'

REPLACEMENT SEPTIC TRENCH CHART

TRENCH NUMBER	EXISTING GRADE	INVERT	TRENCH BOTTOM	LENGTH	WIDTH
1	688.0	485.0	684.5	84'	3'
2	686.5	683.5	683.0	84'	3'
3	685.0	682.0	681.5	84'	3'


SEPTIC TRENCH DESIGN (INITIAL SYSTEM)

- INITIAL SYSTEM
 - APPLICATION RATE: 0.8
 - EFFECTIVE AREA BEGINNING DEPTH: 3'
 - BOTTOM MAXIMUM DEPTH: 3.5'
- DESIGN FLOW:
 - 4 BEDROOMS AT 150 GPD
 - 4x150 GPD = 600 GPD
- SQUARE FOOTAGE OF DRAINFIELD REQUIRED
 - DESIGN FLOW (600 GPD) / APPLICATION RATE (0.8) = 750.0
 - NO SIDEWALL REDUCTION CREDIT IS BEING USED WITH THIS SYSTEM
- NO SIDEWALL REDUCTION CREDIT IS BEING USED WITH THIS SYSTEM
- LINEAR LENGTH OF TRENCH REQUIRED:
 - DRAINFIELD SQUARE FOOTAGE (750.0) x SIDEWALL REDUCTION PERCENTAGE (1) / TRENCH WIDTH (3') = 250.0'
- LINEAR LENGTH OF TRENCH PROVIDED: 252.0'

INITIAL SEPTIC TRENCH CHART

TRENCH NUMBER	EXISTING GRADE	INVERT	TRENCH BOTTOM	LENGTH	WIDTH
1	694.0	691.0	690.5	84'	3'
2	692.0	689.0	688.5	84'	3'
3	690.0	687.0	686.5	84'	3'

GRAPHIC SCALE

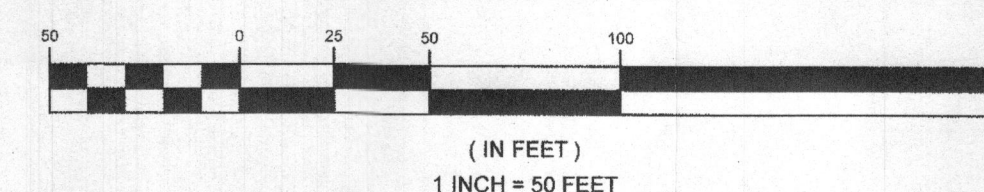

OWNER/DEVELOPER

DORSEY CONTRACTORS, INC.
 MR. PHILLIP H. DORSEY, PRESIDENT
 8835-P COLUMBIA 100 PARKWAY
 COLUMBIA, MARYLAND 21045
 410.730.1810


SEPTIC PLAN

572 WATERSVILLE ROAD

LOT 4

TAX MAP 2 GRID 15 & 21
 4TH ELECTION DISTRICT

PARCEL 18
 HOWARD COUNTY, MARYLAND

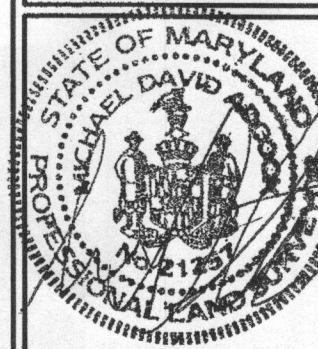

Adcock & Associates · LLC
 Engineers · Surveyors · Planners
 5389 Enterprise Street, Suites B-C
 Sykesville, Maryland 21784
 Phone: 443.325.7682
 Email: info@saaland.com

DESIGN BY: JT
 DRAWN BY: JT
 CHECKED BY: MA
 SCALE: 1"=50'
 DATE: JULY 23, 2020
 PROJECT #: 18-070
 SHEET #: 2 of 2

PROFESSIONAL CERTIFICATION: I HEREBY CERTIFY THAT THESE DOCUMENTS WERE PREPARED OR APPROVED BY ME, AND THAT I AM A DULY LICENSED PROFESSIONAL LAND SURVEYOR, UNDER THE LAWS OF THE STATE OF MARYLAND, REG. NO. 21257, EXPIRATION DATE: 06-16-2021.