

Classic Wall Bracing Worksheet

SECOND FLOOR

|                                     |   
|-------------------------------------|---|--------|--------|--------|---------|--------|--------|--------|--------|--------|--------|--------|--------|--------|--------|--------|--------|--------|--------|--------|--|--|
| Ultimate Wind Speed (mph)           |   | 115    |        |        
| BWL Designation                     |   | A      |        | B      |         | C      |        | 1      |        | 2      |        | 3      |        |        |        |        |        |        |        |        |  |  |
| No. of Floors above BWL             |   | 0      |        | 0      |         | 0      |        | 0      |        | 0      |        | 0      |        |        |        |        |        |        |        |        |  |  |
| BWP Method                          |   | CS-WSP |        | WSP    |         | CS-WSP |        | CS-WSP |        | CS-WSP |        | CS-WSP |        |        |        |        |        |        |        |        |  |  |
| Average BWL Spacing (ft)            |   | 20     |        | 18     |         | 16     |        | 35     |        | 10     |        | 22.5   |        |        |        |        |        |        |        |        |  |  |
| Tabular Requirement (ft)            |   | 3.50   |        | 3.20   |         | 2.90   |        | 5.25   |        | 2.00   |        | 3.75   |        |        |        |        |        |        |        |        |  |  |
| Adjustments                         | Exposure   | B      | 1.00   | B      | 1.00    | B      | 1.00   | B      | 1.00   | B      | 1.00   | B      | 1.00   |        |        |        |        |        |        |        |  |  |
|                                     | Eave-to-Ridge Ht. (ft)   | 8.00   | 0.88   | 8.00   | 0.88    | 8.00   | 0.88   | 8.00   | 0.88   | 8.00   | 0.88   | 8.00   | 0.88   |        |        |        |        |        |        |        |  |  |
|                                     | Max. Wall Ht. (ft)   | 9.00   | 0.95   | 9.00   | 0.95    | 9.00   | 0.95   | 9.00   | 0.95   | 9.00   | 0.95   | 9.00   | 0.95   |        |        |        |        |        |        |        |  |  |
|                                     | No. of BWLs   | 3      | 1.30   | 3      | 1.30    | 3      | 1.30   | 3      | 1.30   | 3      | 1.30   | 3      | 1.30   |        |        |        |        |        |        |        |  |  |
|                                     | Omit Interior Finish?   | No     | 1.00   | No     | 1.00    | No     | 1.00   | No     | 1.00   | No     | 1.00   | No     | 1.00   |        |        |        |        |        |        |        |  |  |
|                                     | Added Hold-downs?   | No     | 1.00   | No     | 1.00    | No     | 1.00   | No     | 1.00   | No     | 1.00   | No     | 1.00   |        |        |        |        |        |        |        |  |  |
|                                     | Joints Blocked?   | Yes    | 1.00   | Yes    | 1.00    | Yes    | 1.00   | Yes    | 1.00   | Yes    | 1.00   | Yes    | 1.00   |        |        |        |        |        |        |        |  |  |
|                                     | Fasteners @ 4" o.c.?   | Yes    | 0.83   | Yes    | 0.83    | Yes    | 0.83   | Yes    | 0.83   | Yes    | 0.83   | Yes    | 0.83   |        |        |        |        |        |        |        |  |  |
| Required BWP Length (ft)            |   | 3.16   |        | 2.89   |         | 2.62   |        | 4.74   |        | 1.80   |        | 3.38   |        |        |        |        |        |        |        |        |  |  |
| Actual BWPs                         | Contributing Length (ft)<br><br>WSP=actual<br>SFB=actual<br>GB(ss)=0.5xactual<br>GB(ds)=actual<br>CS-PF=1.5xactual<br>PFH=4"<br>ABW=4" | BWP    | Method | Length | Method  | Length | Method | Length | Method | Length | Method | Length | Method | Length | Method | Length | Method | Length | Method | Length |  |  |
|                                     |   | 1      | CS-WSP | 4.00   | WSP     | 4.00   | CS-WSP | 4.00   | CS-WSP | 2.33   | CS-WSP | 3.00   | CS-WSP | 4.00   |        |        |        |        |        |        |  |  |
|                                     |   | 2      | CS-WSP | 4.00   | GB (ds) | 4.00   | CS-WSP | 4.00   | CS-WSP | 3.60   | CS-WSP | 3.00   |        |        |        |        |        |        |        |        |  |  |
|                                     |   | 3      | CS-WSP | 4.00   | WSP     | 4.00   | CS-WSP | 4.00   | CS-WSP | 3.60   |        |        |        |        |        |        |        |        |        |        |  |  |
|                                     |   | 4      |        |        
|                                     |   | 5      |        |        
|                                     |   | 6      |        |        
|                                     |   | 7      |        |        
| Actual BWP Length (ft)              |   | 12.00  |        | 12.00  |         | 12.00  |        | 9.53   |        | 8.00   |        | 4.00   |        |        |        |        |        |        |        |        |  |  |
| Actual ≥ Required?                  |   | PASS   |        | PASS   |         | PASS   |        | PASS   |        | PASS   |        | PASS   |        |        |        |        |        |        |        |        |  |  |
| BWPs ≤ 20' Apart?                   |   | Yes    |        | Yes    |         | Yes    |        | Yes    |        | Yes    |        | Yes    |        |        |        |        |        |        |        |        |  |  |
| ≥ 2 Panels in BWL?                  |   | Yes    |        | Yes    |         | Yes    |        | Yes    |        | Yes    |        | Yes    |        |        |        |        |        |        |        |        |  |  |
| BWP 10' from Ends?                  |   | Yes    |        | Yes    |         | Yes    |        | Yes    |        | Yes    |        | Yes    |        |        |        |        |        |        |        |        |  |  |
| Continuous Sheathing End Conditions |   | End 1  | End 2  | End 1  | End 2   | End 1  | End 2  | End 1  | End 2  | End 1  | End 2  | End 1  | End 2  | End 1  | End 2  | End 1  | End 2  | End 1  | End 2  |        |  |  |
|                                     |   | 3      | 3      | 1      | 3       | 1      | 3      | 1      | 1      | 3      | 3      | 3      | 3      | 1      | 1      |        |        |        |        |        |  |  |
| BWL Compliance                      |   | PASS   |        | PASS   |         | PASS   |        | PASS   |        | PASS   |        | PASS   |        |        |        |        |        |        |        |        |  |  |

Classic Wall Bracing Worksheet

FIRST FLOOR

|                                     |   
|-------------------------------------|---|--------|--------|--------|---------|--------|---------|--------|--------|--------|--------|--------|--------|--------|--------|--------|--------|--------|--------|--------|--|--|--|--|--|--|
| Ultimate Wind Speed (mph)           |   | 115    |        |        
| BWL Designation                     |   | A      |        | B      |         | C      |         | D      |        | 1      |        | 2      |        | 3      |        |        |        |        |        |        |  |  |  |  |  |  |
| No. of Floors above BWL             |   | 0      |        | 1      |         | 1      |         | 0      |        | 1      |        | 1      |        | 0      |        |        |        |        |        |        |  |  |  |  |  |  |
| BWP Method                          |   | CS-WSP |        | WSP    |         | WSP    |         | CS-WSP |        | CS-WSP |        | CS-WSP |        | CS-WSP |        |        |        |        |        |        |  |  |  |  |  |  |
| Average BWL Spacing (ft)            |   | 37     |        | 26     |         | 20     |         | 26     |        | 42     |        | 26     |        | 13     |        |        |        |        |        |        |  |  |  |  |  |  |
| Tabular Requirement (ft)            |   | 5.55   |        | 9.30   |         | 7.50   |         | 4.10   |        | 12.00  |        | 8.00   |        | 2.45   |        |        |        |        |        |        |  |  |  |  |  |  |
| Adjustments                         | Exposure   | B      | 1.00   | B      | 1.00    | B      | 1.00    | B      | 1.00   | B      | 1.00   | B      | 1.00   | B      | 1.00   | B      | 1.00   |        |        |        |  |  |  |  |  |  |
|                                     | Eave-to-Ridge Ht. (ft)   | 18.00  | 1.48   | 8.00   | 0.94    | 8.00   | 0.94    | 18.00  | 1.48   | 18.00  | 1.24   | 18.00  | 1.24   | 8.00   | 0.88   |        |        |        |        |        |  |  |  |  |  |  |
|                                     | Max. Wall Ht. (ft)   | 9.00   | 0.95   | 9.00   | 0.95    | 9.00   | 0.95    | 9.00   | 0.95   | 9.00   | 0.95   | 9.00   | 0.95   | 9.00   | 0.95   |        |        |        |        |        |  |  |  |  |  |  |
|                                     | No. of BWLs   | 4      | 1.45   | 4      | 1.45    | 4      | 1.45    | 4      | 1.45   | 3      | 1.30   | 3      | 1.30   | 3      | 1.30   |        |        |        |        |        |  |  |  |  |  |  |
|                                     | Omit Interior Finish?   | No     | 1.00   | No     | 1.00    | No     | 1.00    | No     | 1.00   | No     | 1.00   | No     | 1.00   | No     | 1.00   |        |        |        |        |        |  |  |  |  |  |  |
|                                     | Added Hold-downs?   | No     | 1.00   | No     | 1.00    | No     | 1.00    | No     | 1.00   | No     | 1.00   | No     | 1.00   | No     | 1.00   |        |        |        |        |        |  |  |  |  |  |  |
|                                     | Joints Blocked?   | Yes    | 1.00   | Yes    | 1.00    | Yes    | 1.00    | Yes    | 1.00   | Yes    | 1.00   | Yes    | 1.00   | Yes    | 1.00   |        |        |        |        |        |  |  |  |  |  |  |
|                                     | Fasteners @ 4" o.c.?   | Yes    | 0.83   | Yes    | 0.83    | Yes    | 0.83    | Yes    | 0.83   | Yes    | 0.83   | Yes    | 0.83   | Yes    | 0.83   |        |        |        |        |        |  |  |  |  |  |  |
| Required BWP Length (ft)            |   | 9.39   |        | 9.99   |         | 8.06   |         | 6.94   |        | 15.25  |        | 10.17  |        | 2.21   |        |        |        |        |        |        |  |  |  |  |  |  |
| Actual BWPs                         | Contributing Length (ft)<br><br>WSP=actual<br>SFB=actual<br>GB(ss)=0.5xactual<br>GB(ds)=actual<br>CS-PF=1.5xactual<br>PFH=4"<br>ABW=4" | BWP    | Method | Length | Method  | Length | Method  | Length | Method | Length | Method | Length | Method | Length | Method | Length | Method | Length | Method | Length |  |  |  |  |  |  |
|                                     |   | 1      | CS-WSP | 4.00   | CS-WSP  | 2.33   | CS-WSP  | 3.60   | CS-WSP | 3.60   | CS-WSP | 4.00   | CS-WSP | 4.00   | CS-WSP | 3.50   |        |        |        |        |  |  |  |  |  |  |
|                                     |   | 2      | CS-WSP | 4.00   | CS-WSP  | 1.50   | CS-WSP  | 2.60   | CS-WSP | 2.60   | CS-WSP | 4.00   | CS-WSP | 3.00   | CS-WSP | 3.50   |        |        |        |        |  |  |  |  |  |  |
|                                     |   | 3      | CS-WSP | 4.00   | GB (ds) | 8.00   | GB (ds) | 8.00   | CS-WSP | 2.60   | CS-WSP | 3.00   | CS-WSP | 2.60   |        |        |        |        |        |        |  |  |  |  |  |  |
|                                     |   | 4      |        |        |         |        | CS-WSP  | 4.00   | CS-WSP | 4.00   | CS-WSP | 3.60   | CS-WSP | 3.60   | CS-WSP | 4.00   |        |        |        |        |  |  |  |  |  |  |
|                                     |   | 5      |        |        |         |        |         |        |        |        |        |        |        |        | CS-WSP | 4.00   | CS-WSP | 4.00   |        |        |  |  |  |  |  |  |
|                                     |   | 6      |        |        
|                                     |   | 7      |        |        
| Actual BWP Length (ft)              |   | 12.00  |        | 15.83  |         | 18.20  |         | 12.40  |        | 22.60  |        | 17.60  |        | 7.00   |        |        |        |        |        |        |  |  |  |  |  |  |
| Actual ≥ Required?                  |   | PASS   |        | PASS   |         | PASS   |         | PASS   |        | PASS   |        | PASS   |        | PASS   |        |        |        |        |        |        |  |  |  |  |  |  |
| BWPs ≤ 20' Apart?                   |   | Yes    |        | Yes    |         | Yes    |         | Yes    |        | Yes    |        | Yes    |        | Yes    |        |        |        |        |        |        |  |  |  |  |  |  |
| ≥ 2 Panels in BWL?                  |   | Yes    |        | Yes    |         | Yes    |         | Yes    |        | Yes    |        | Yes    |        | Yes    |        |        |        |        |        |        |  |  |  |  |  |  |
| BWP 10' from Ends?                  |   | Yes    |        | Yes    |         | Yes    |         | Yes    |        | Yes    |        | Yes    |        | Yes    |        |        |        |        |        |        |  |  |  |  |  |  |
| Continuous Sheathing End Conditions |   | End 1  | End 2  | End 1  | End 2   | End 1  | End 2   | End 1  | End 2  | End 1  | End 2  | End 1  | End 2  | End 1  | End 2  | End 1  | End 2  | End 1  | End 2  |        |  |  |  |  |  |  |
|                                     |   | 3      | 3      | 1      | 3       | 1      | 3       | 1      | 3      | 1      | 1      | 3      | 3      | 3      | 3      | 1      | 1      |        |        |        |  |  |  |  |  |  |
| BWL Compliance                      |   | PASS   |        | PASS   |         | PASS   |         | PASS   |        | PASS   |        | PASS   |        | PASS   |        |        |        |        |        |        |  |  |  |  |  |  |

ARCHITECTURE

JONATHAN RIVERA

Every detail matters

(443) 226-5745

JONATHANRIVERA.COM

PROFESSIONAL CERTIFICATION  
I certify that these documents were prepared or approved by me, and that I am a duly licensed professional architect under the laws of the State of Maryland, License Number #14678  
Expiration Date: 6/30/2024

WARNING:  
THIS DOCUMENT IS AN INSTRUMENT OF PROFESSIONAL SERVICE PREPARED BY JONATHAN RIVERA ARCHITECT. ALTERATION OF THIS DOCUMENT BY ANY PARTY OTHER THAN JONATHAN RIVERA ARCHITECT IS A VIOLATION OF LAW THAT WILL BE PROSECUTED TO THE FULLEST EXTENT.  
  
Copyright © 2009  
Jonathan Rivera Architect  
All Rights Reserved

PROPOSED RESIDENCE

GAUNT RESIDENCE  
2620 Mullinix Mill Road  
Mount Airy, Maryland 21771

ARCHITECT  
Jonathan Rivera AIA, NCARB  
Howard County, Maryland  
  
443.226.5745  
jrvera@jonathanrivera.com  
  
BUILDER

STRUCTURAL ENGINEER  
Spout1 Engineering  
68 West Main Street  
New Market, Maryland

Matthew W Anderson  
2022.10.24  
12:47:14 04'00'

| ISSUE DATE |          |            |
|------------|----------|------------|
| 1          | 9-20-22  | REVIEW     |
| △          | 10-24-22 | PERMIT SET |
| △          |          |            |
| △          |          |            |
SCALE: 1/4"=1'-0"

CALCULATIONS

3.54

PRINT DATE :  
Monday, October 24, 2022



**PROFESSIONAL CERTIFICATION**  
I certify that these documents were prepared or approved by me, and that I am a duly licensed professional architect under the laws of the State of Maryland, License Number #14678  
Expiration Date: 6/30/2024

WARNING:  
THIS DOCUMENT IS AN INSTRUMENT OF PROFESSIONAL SERVICE PREPARED BY JONATHAN RIVERA ARCHITECT. ALTERATION OF THIS DOCUMENT BY ANY PARTY OTHER THAN JONATHAN RIVERA ARCHITECT IS A VIOLATION OF LAW THAT WILL BE PROSECUTED TO THE FULLEST EXTENT.  
Copyright © 2009  
Jonathan Rivera Architect  
All Rights Reserved

## PROPOSED RESIDENCE

### GAUNT RESIDENCE

2620 Mullinix Mill Road  
Mount Airy, Maryland 21771

**ARCHITECT**  
Jonathan Rivera AIA, NCARB  
Howard County, Maryland

443.226.5745  
jriviera@jonathanrivera.com

**BUILDER**

**STRUCTURAL ENGINEER**  
Spoin1 Engineering  
68 West Main Street  
New Market, Maryland

Matthew W Anderson

2022.10.24

12:47:15-04'00'

#### ISSUE DATE


|   |          |            |
|---|----------|------------|
| 1 | 9-20-22  | REVIEW     |
|   | 10-24-22 | PERMIT SET |

**SCALE:** 1/4" = 1'-0"


#### ROOF PLAN

# 4.01

PRINT DATE:  
Monday, October 24, 2022

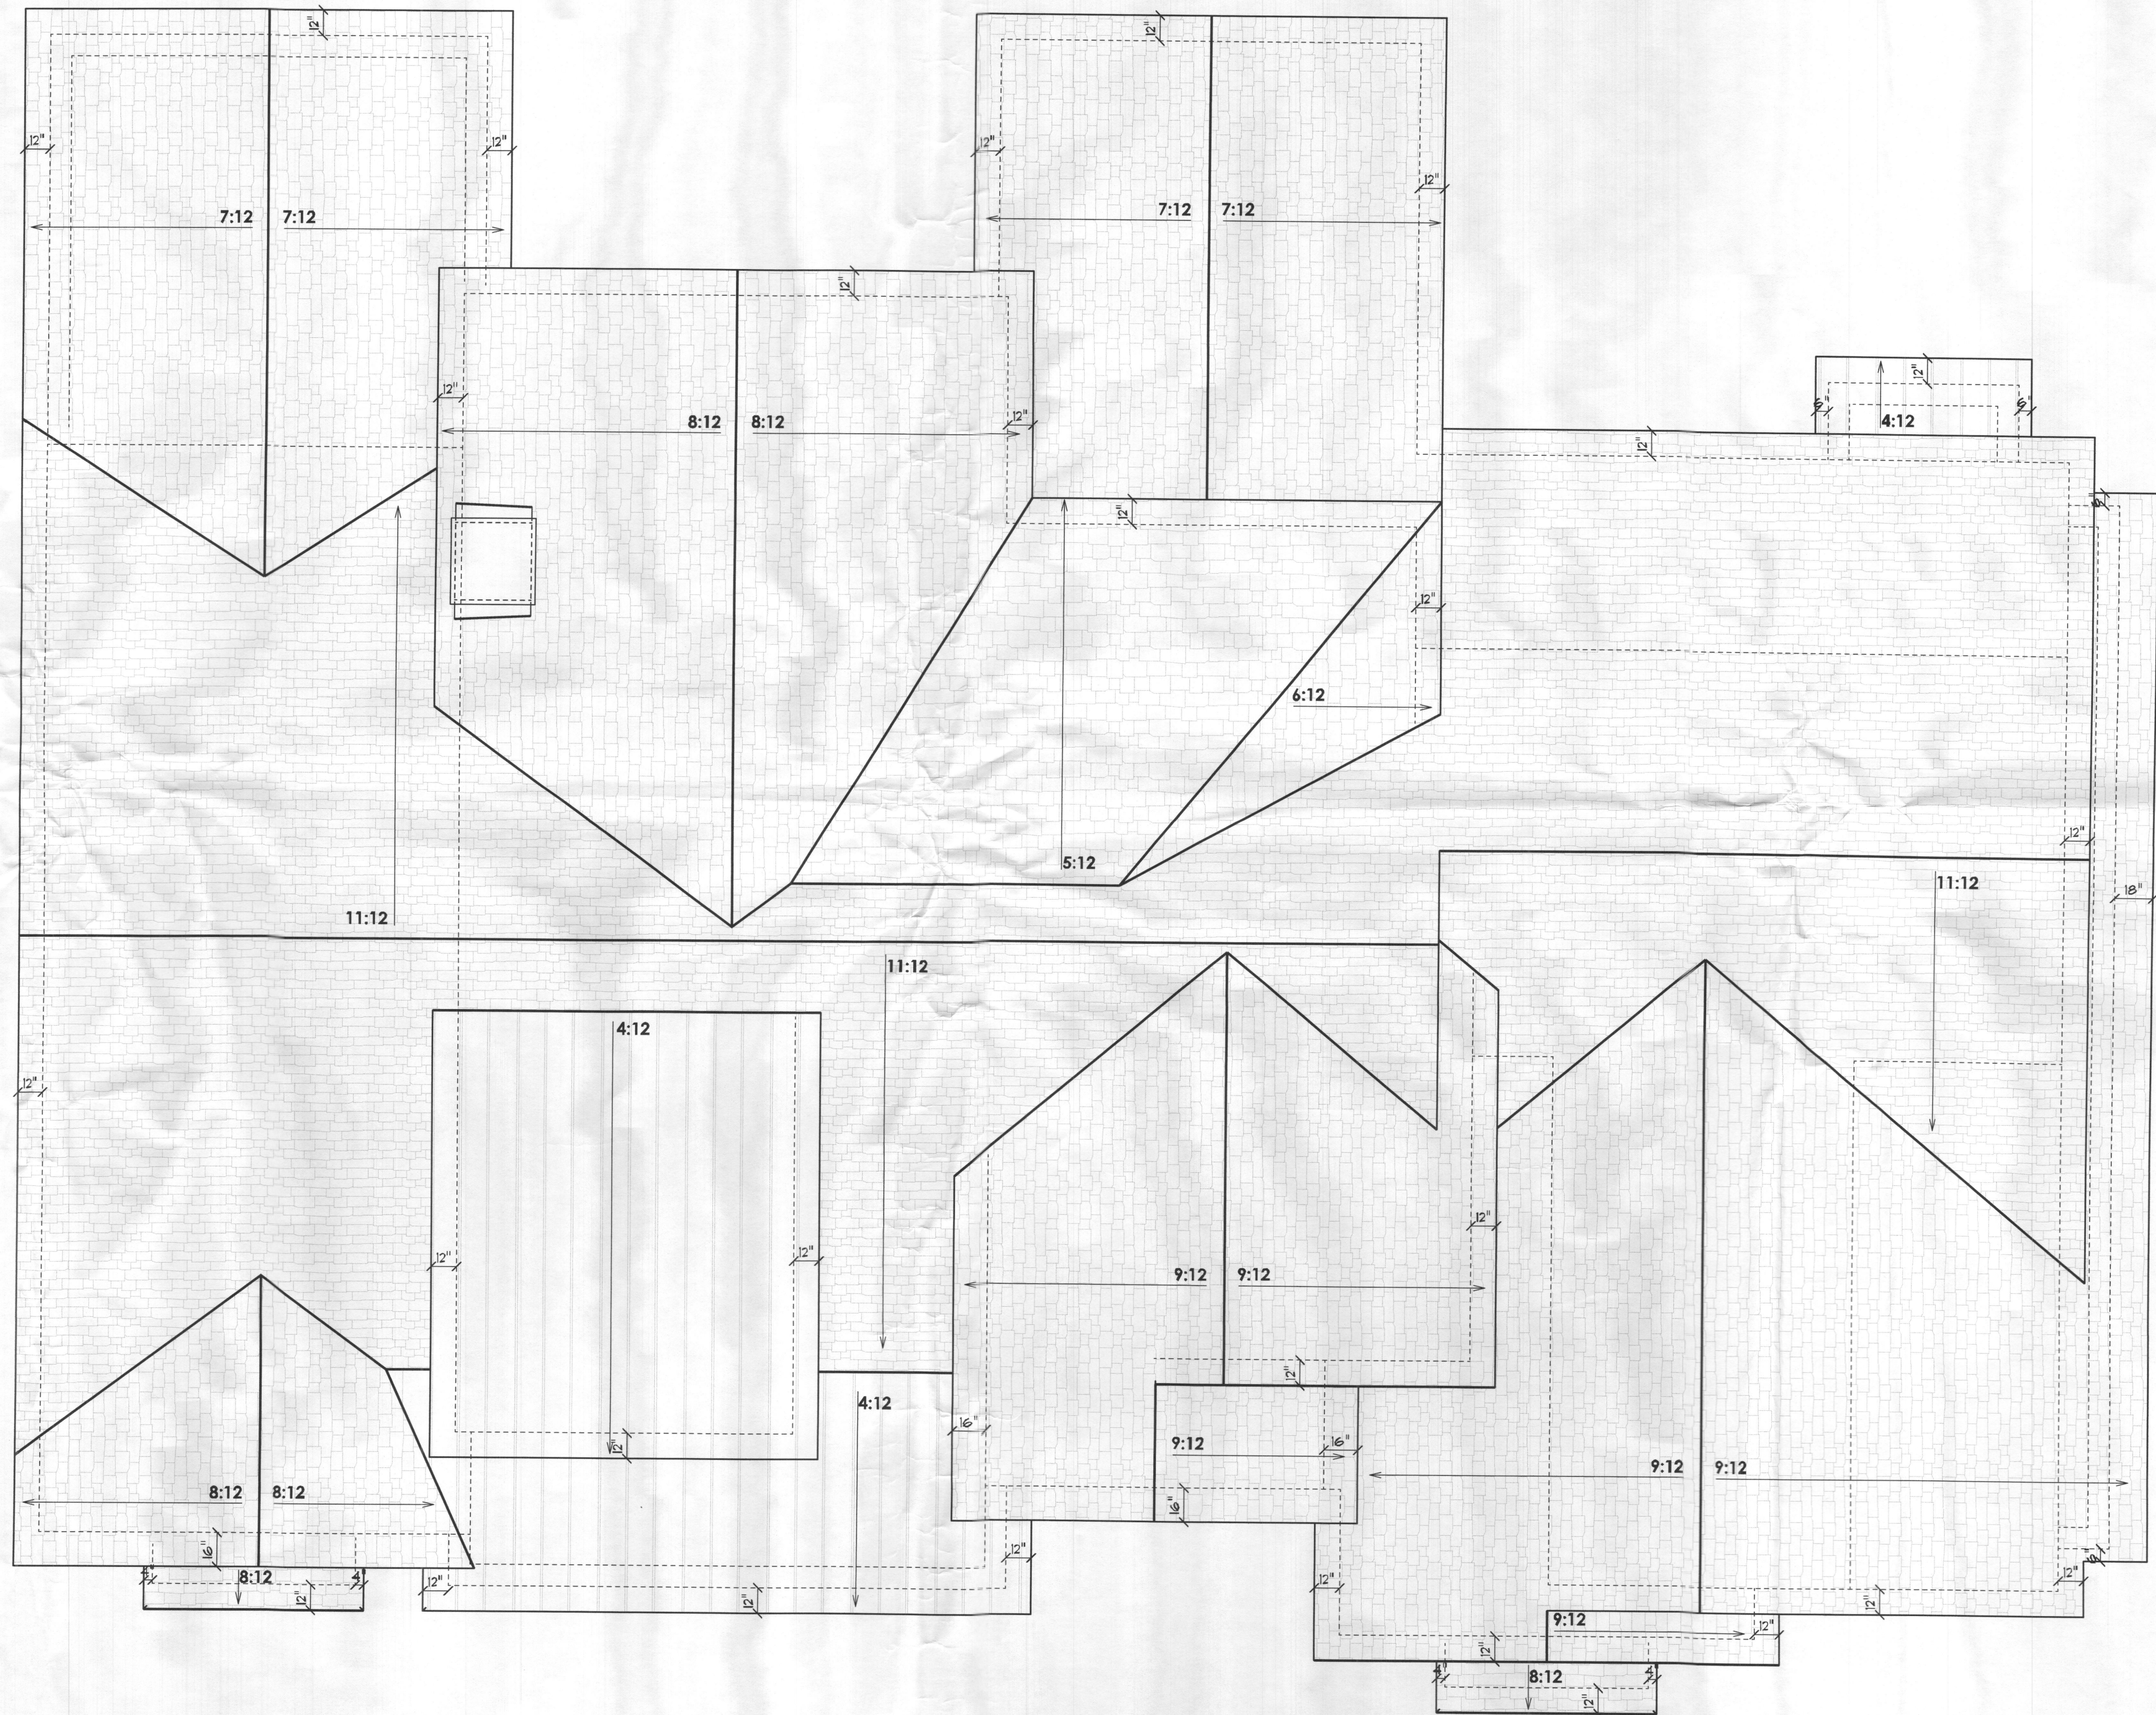



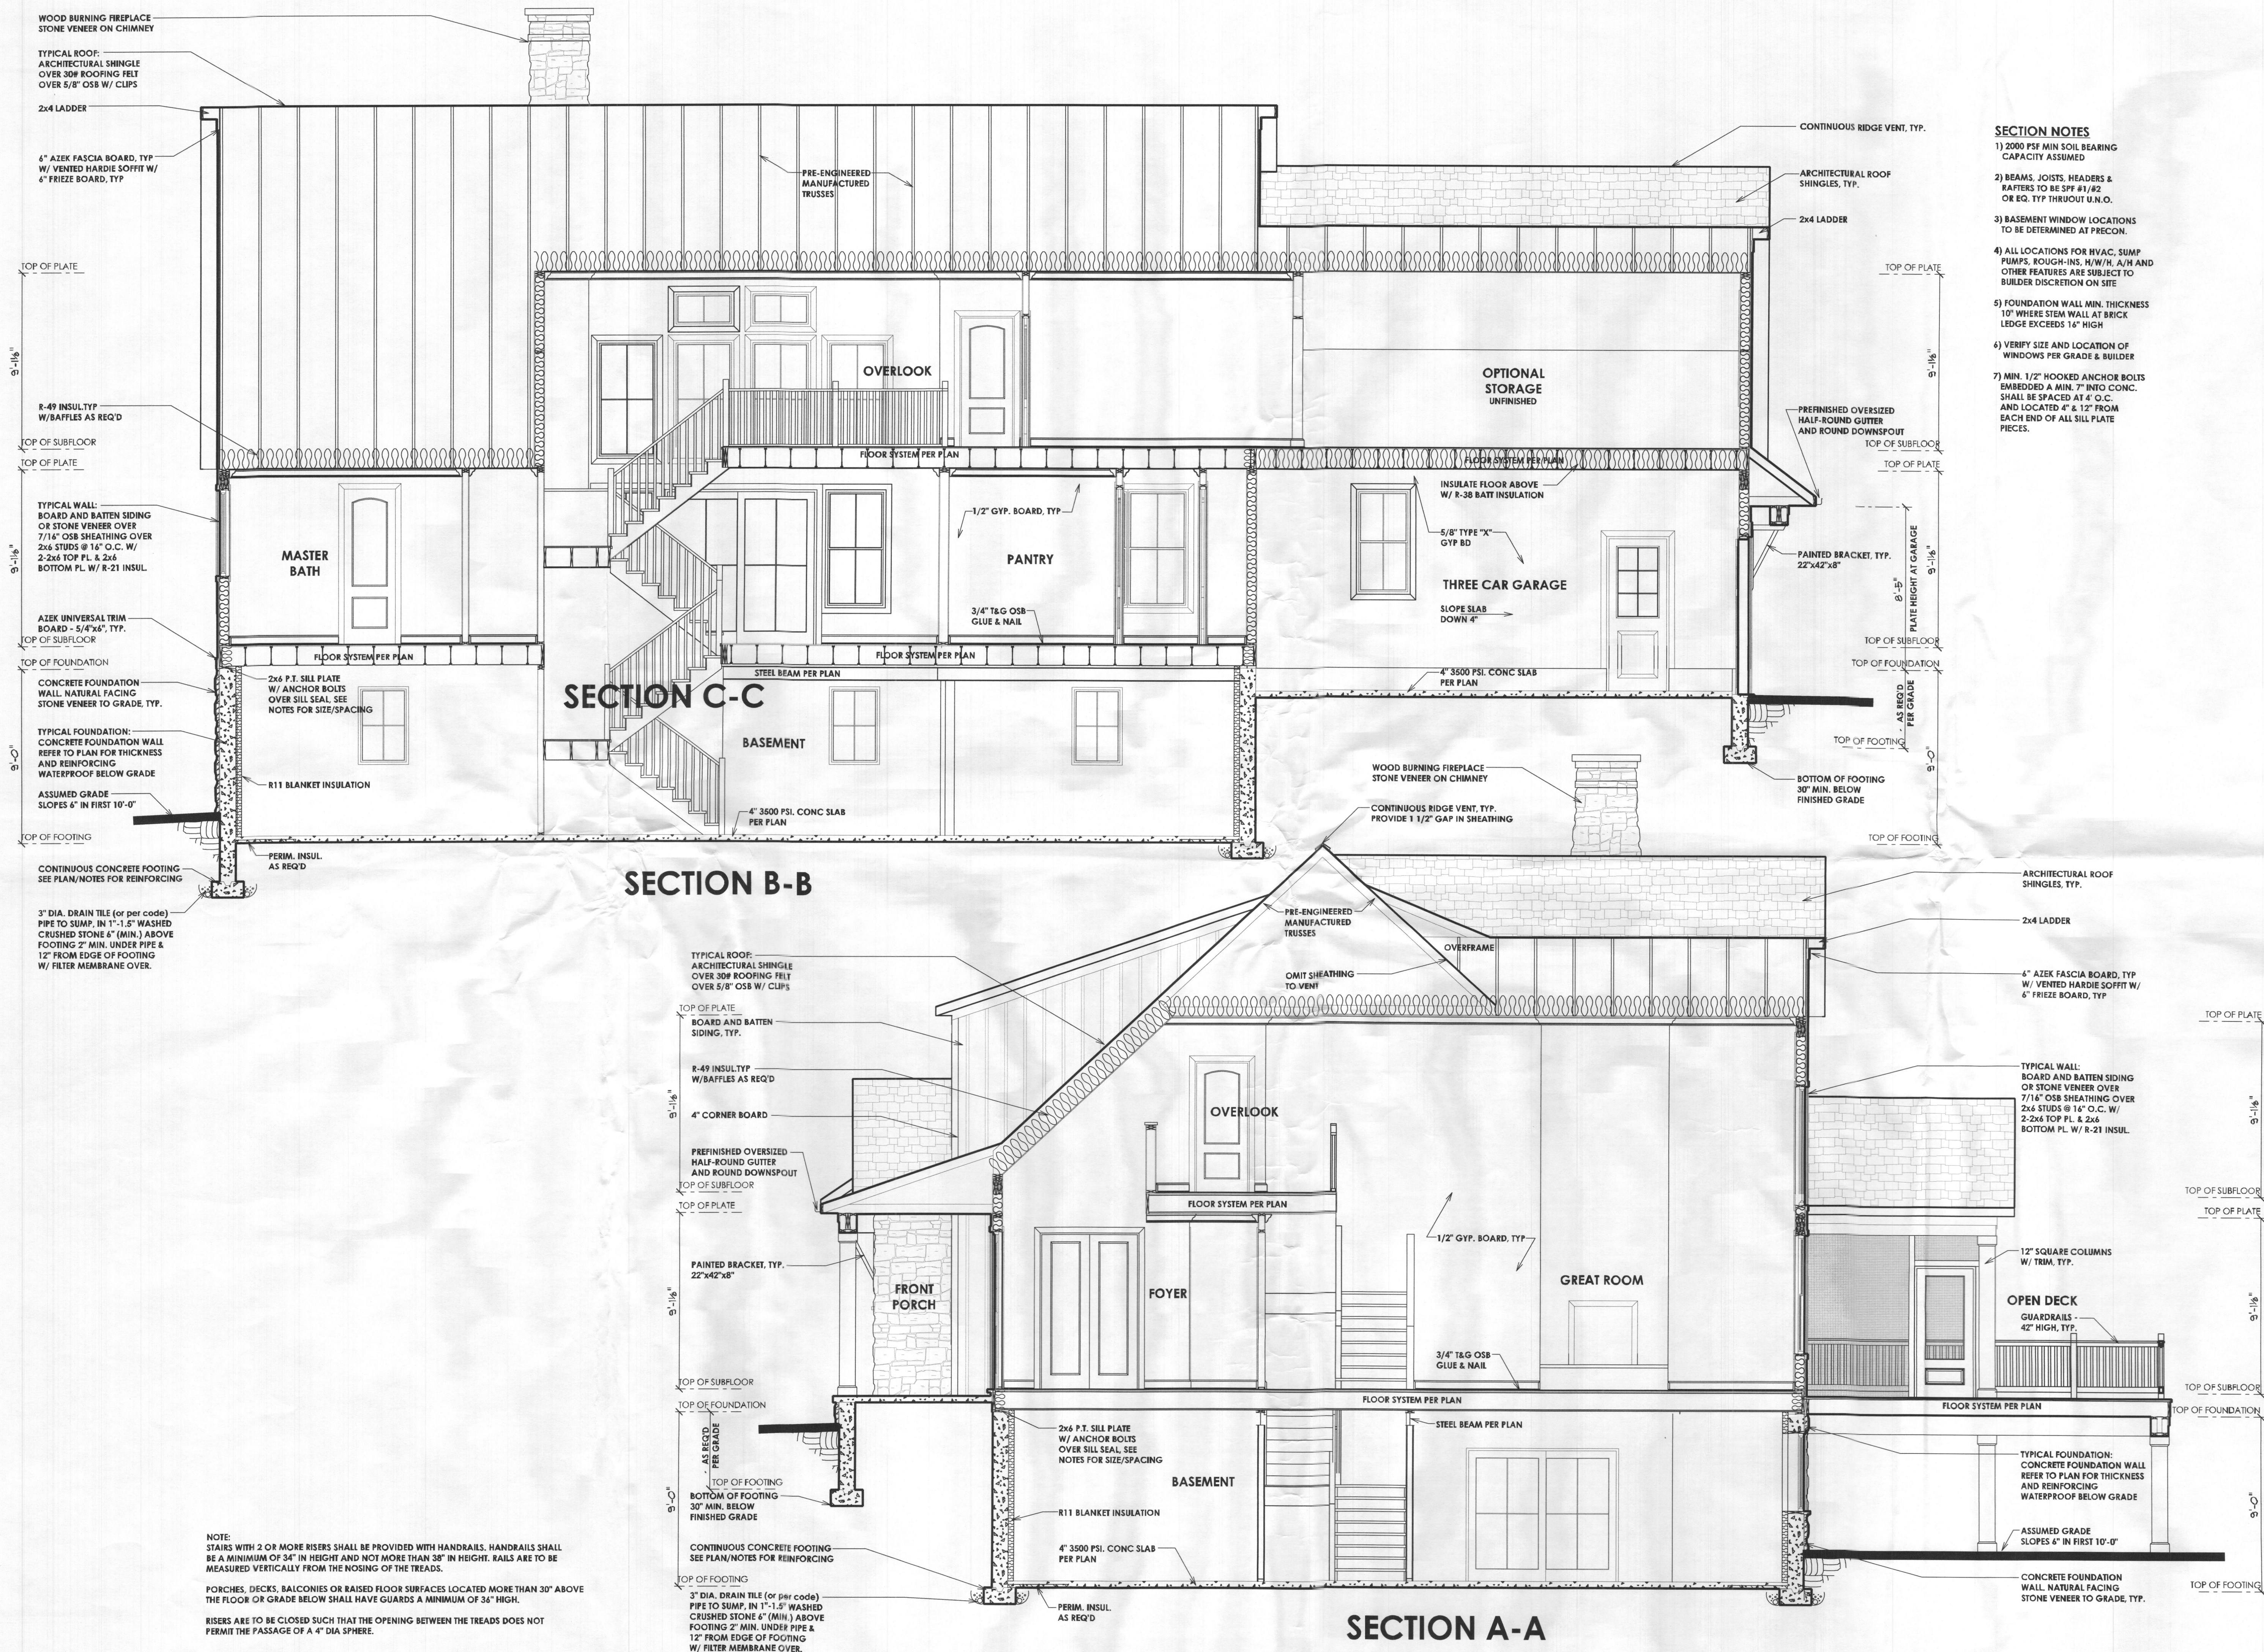

SECTION NOTES

- 1) 2000 PSF MIN SOIL BEARING CAPACITY ASSUMED
- 2) BEAMS, JOISTS, HEADERS & RAFTERS TO BE SPT #1/82 OR EQ. TYP THROUGHOUT U.N.O.
- 3) BASEMENT WINDOW LOCATIONS TO BE DETERMINED AT PRECON.
- 4) ALL LOCATIONS FOR HVAC, SUMP PUMPS, ROUGH-INS, H/W/H, A/H AND OTHER FEATURES ARE SUBJECT TO BUILDER DISCRETION ON SITE
- 5) FOUNDATION WALL MIN. THICKNESS 10" WHERE STEM WALL AT BRICK LEDGE EXCEEDS 16" HIGH
- 6) VERIFY SIZE AND LOCATION OF WINDOWS PER GRADE & BUILDER
- 7) MIN. 1/2" HOOKED ANCHOR BOLTS EMBEDDED A MIN. 7" INTO CONC. SHALL BE SPACED AT 4' O.C. AND LOCATED 4" & 12" FROM EACH END OF ALL SILL PLATE PIECES.

PROFESSIONAL CERTIFICATION  
I certify that these documents were prepared or approved by me, and that I am a duly licensed professional architect under the laws of the State of Maryland.  
License Number #14678  
Expiration Date: 6/30/2024

WARNING:  
THIS DOCUMENT IS AN INSTRUMENT OF PROFESSIONAL SERVICE PREPARED BY JONATHAN RIVERA ARCHITECT. ALTERATION OF THIS DOCUMENT BY ANY PARTY OTHER THAN JONATHAN RIVERA ARCHITECT IS A VIOLATION OF LAW THAT WILL BE PROSECUTED TO THE FULLEST EXTENT.  
Copyright © 2009  
Jonathan Rivera Architect  
All Rights Reserved

PROPOSED  
RESIDENCE

GAUNT  
RESIDENCE  
2620 Mullinix Mill Road  
Mount Airy, Maryland 21771

ARCHITECT  
Jonathan Rivera AIA, NCARB  
Howard County, Maryland

443.226.5745  
jrvera@jonathanrivera.com

BUILDER

STRUCTURAL ENGINEER  
Spout1 Engineering  
68 West Main Street  
New Market, Maryland

Matthew W Anderson  
2022.10.24  
12:47:16-04:00'

ISSUE DATE

|    |          |            |
|----|----------|------------|
| 1  | 9-20-22  | REVIEW     |
| 2  | 10-24-22 | PERMIT SET |
| 3  |          |            |
| 4  |          |            |
| 5  |          |            |
| 6  |          |            |
| 7  |          |            |
| 8  |          |            |
| 9  |          |            |
| 10 |          |            |

SCALE: 1/4" = 1'-0"



PROFESSIONAL CERTIFICATION  
I certify that these documents  
were prepared or approved  
by me, and that I am a duly  
licensed professional  
architect under the laws of the  
State of Maryland,  
License Number #14678  
Expiration Date: 6/30/2024

WARNING:  
THIS DOCUMENT IS AN INSTRUMENT OF  
PROFESSIONAL SERVICE PREPARED BY JONATHAN  
RIVERA ARCHITECT. ALLEGATION OF THIS  
DOCUMENT BY ANY PARTY OTHER THAN JONATHAN  
RIVERA ARCHITECT IS A VIOLATION OF LAW THAT  
WILL BE PROSECUTED TO THE FULLEST EXTENT.  
Copyright © 2009  
Jonathan Rivera Architect  
All Rights Reserved

## PROPOSED RESIDENCE

**GAUNT  
RESIDENCE**  
2620 Mullinix Mill Road  
Mount Airy, Maryland 21771

**ARCHITECT**  
Jonathan Rivera AIA, NCARB  
Howard County, Maryland  
443.226.5745  
jrivera@jonathanrivera.com

**BUILDER**

**STRUCTURAL ENGINEER**  
Spoin1 Engineering  
68 West Main Street  
New Market, Maryland

Matthew W Anderson  
2022.10.24  
12:47:17-04:00'

**ISSUE DATE**


|    |          |            |
|----|----------|------------|
| 1  | 9-20-22  | REVIEW     |
| 2  | 10-24-22 | PERMIT SET |
| 3  |          |            |
| 4  |          |            |
| 5  |          |            |
| 6  |          |            |
| 7  |          |            |
| 8  |          |            |
| 9  |          |            |
| 10 |          |            |

**SCALE:** 1/4" = 1'-0"

**SECTIONS**

**5.02**

PRINT DATE :  
Monday, October 24, 2022

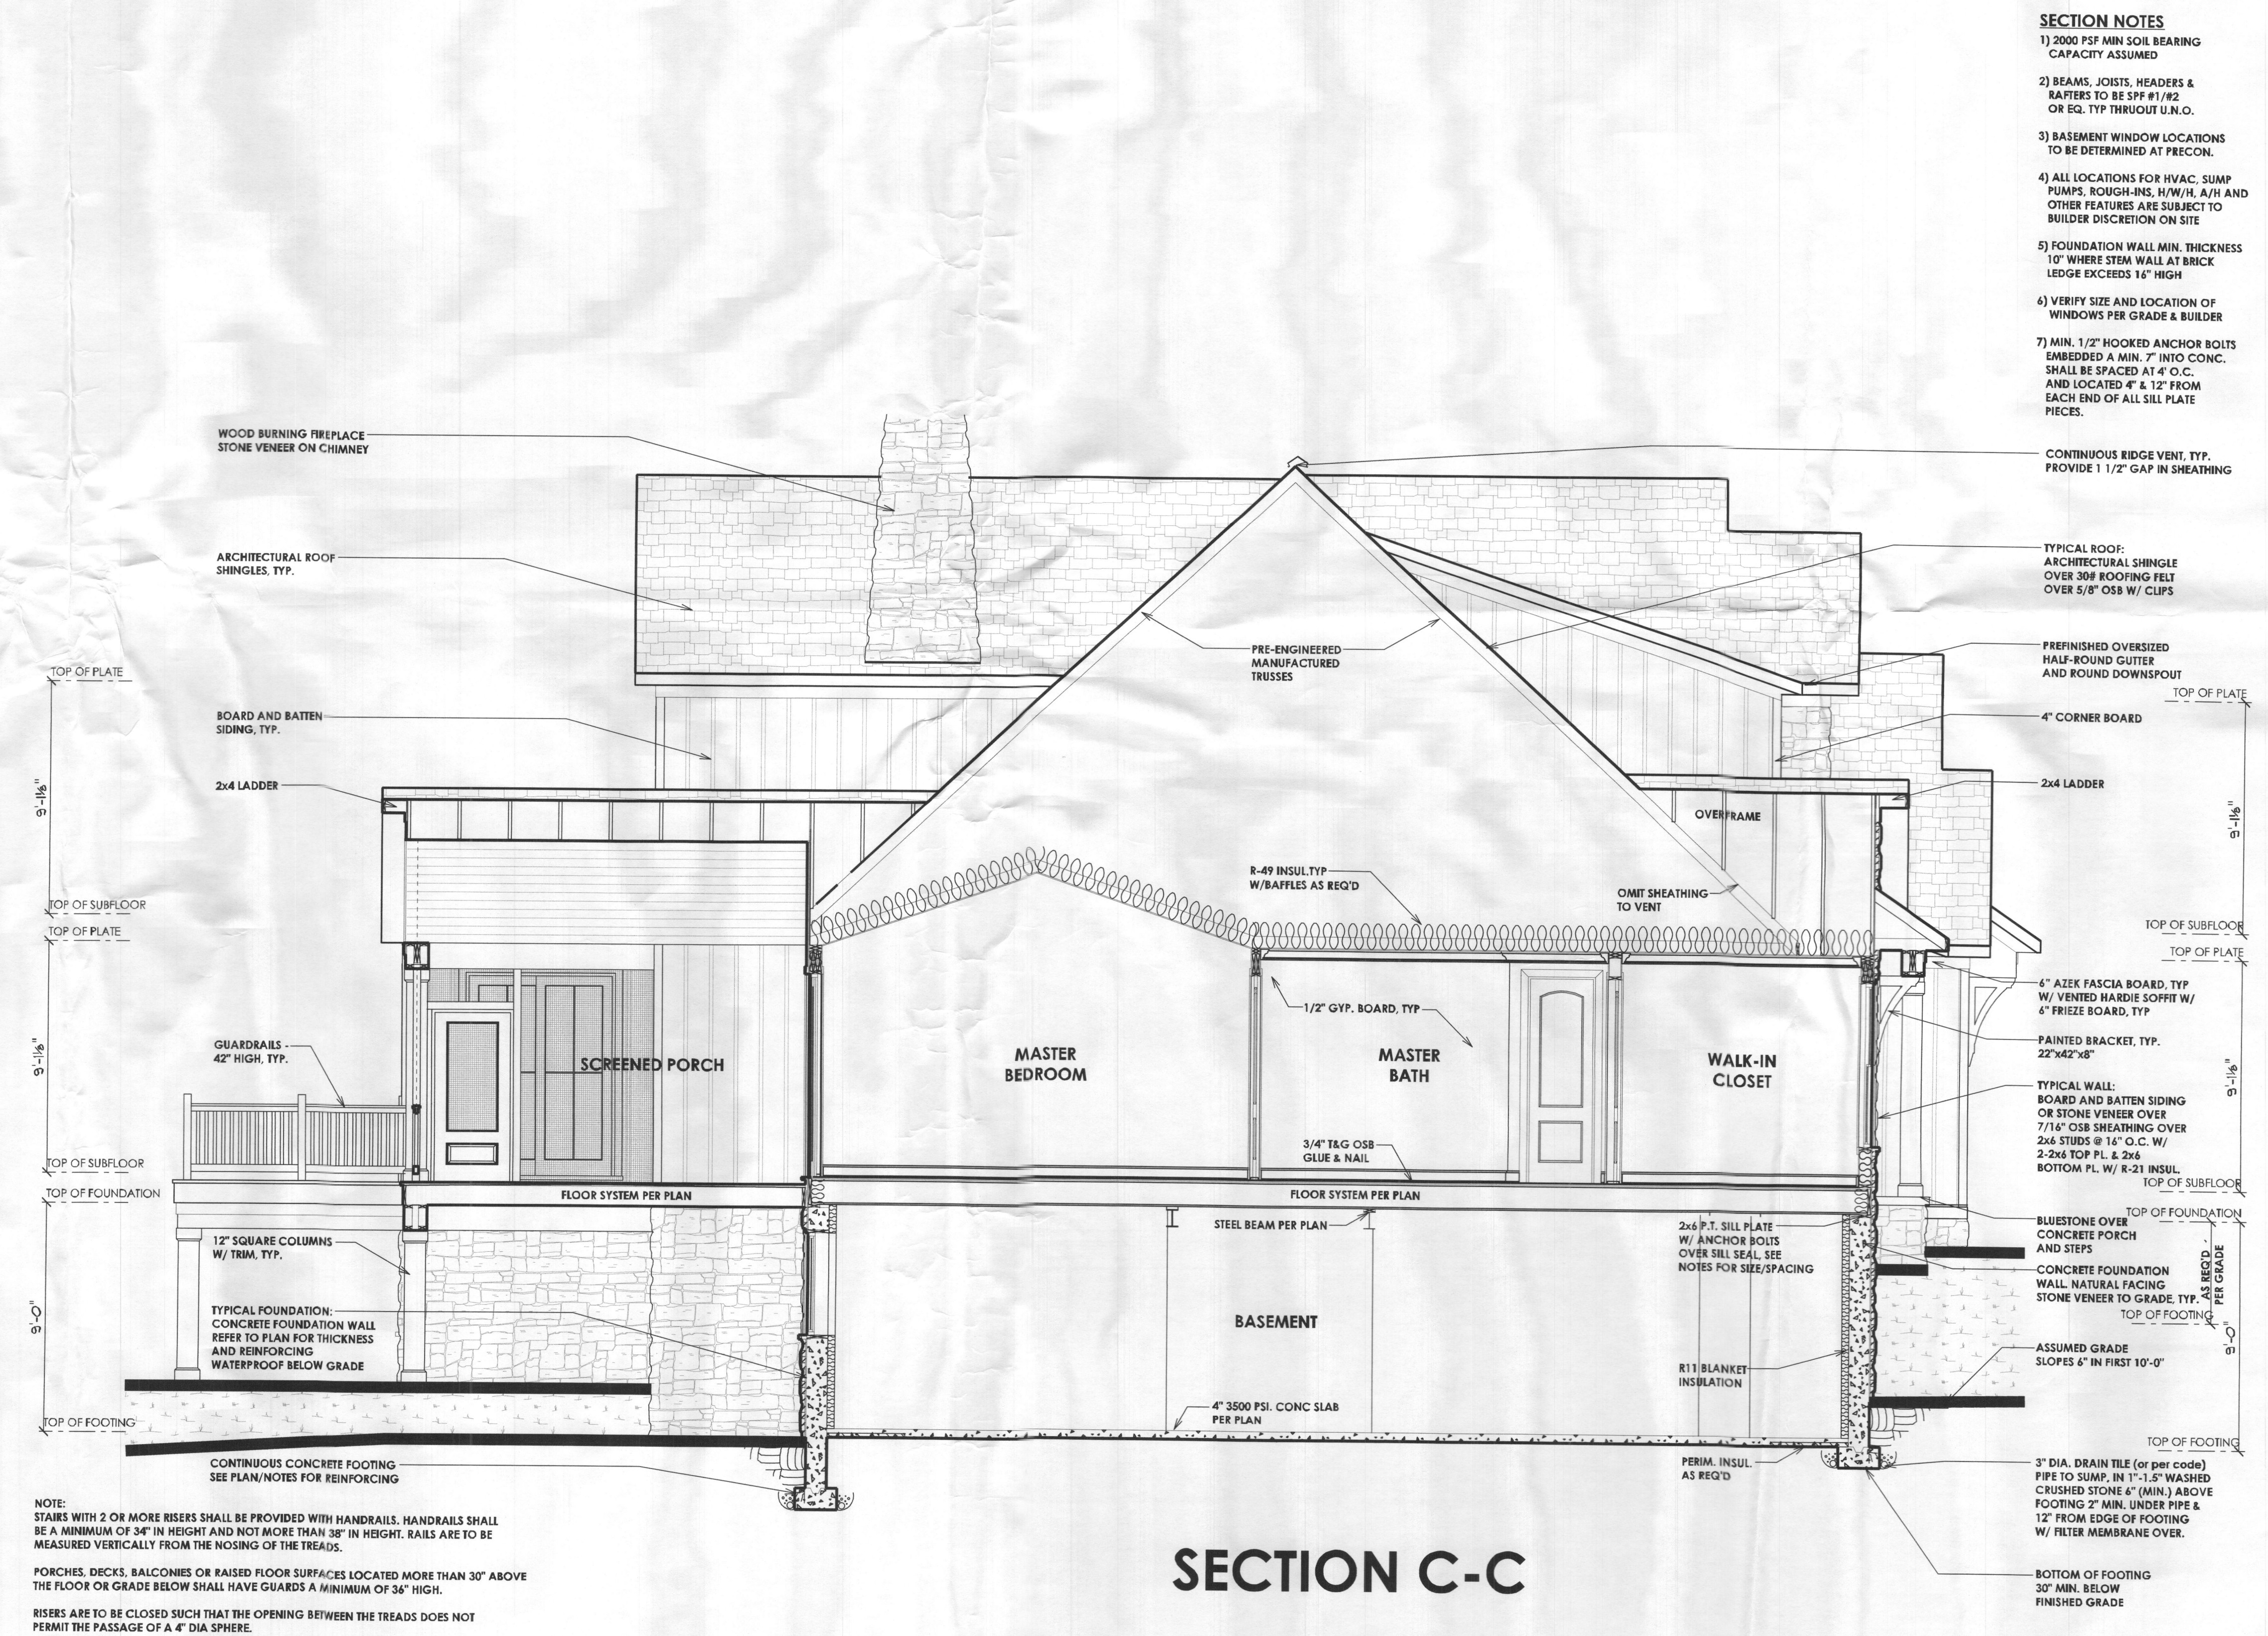

NOTE:  
STAIRS WITH 2 OR MORE RISERS SHALL BE PROVIDED WITH HANDRAILS. HANDRAILS SHALL  
BE A MINIMUM OF 34" IN HEIGHT AND NOT MORE THAN 38" IN HEIGHT. RAILS ARE TO BE  
MEASURED VERTICALLY FROM THE NOSING OF THE TREADS.

PORCHES, DECKS, BALCONIES OR RAISED FLOOR SURFACES LOCATED MORE THAN 30" ABOVE  
THE FLOOR OR GRADE BELOW SHALL HAVE GUARDS A MINIMUM OF 36" HIGH.

RISERS ARE TO BE CLOSED SUCH THAT THE OPENING BETWEEN THE TREADS DOES NOT  
PERMIT THE PASSAGE OF A 4" DIA SPHERE.



