


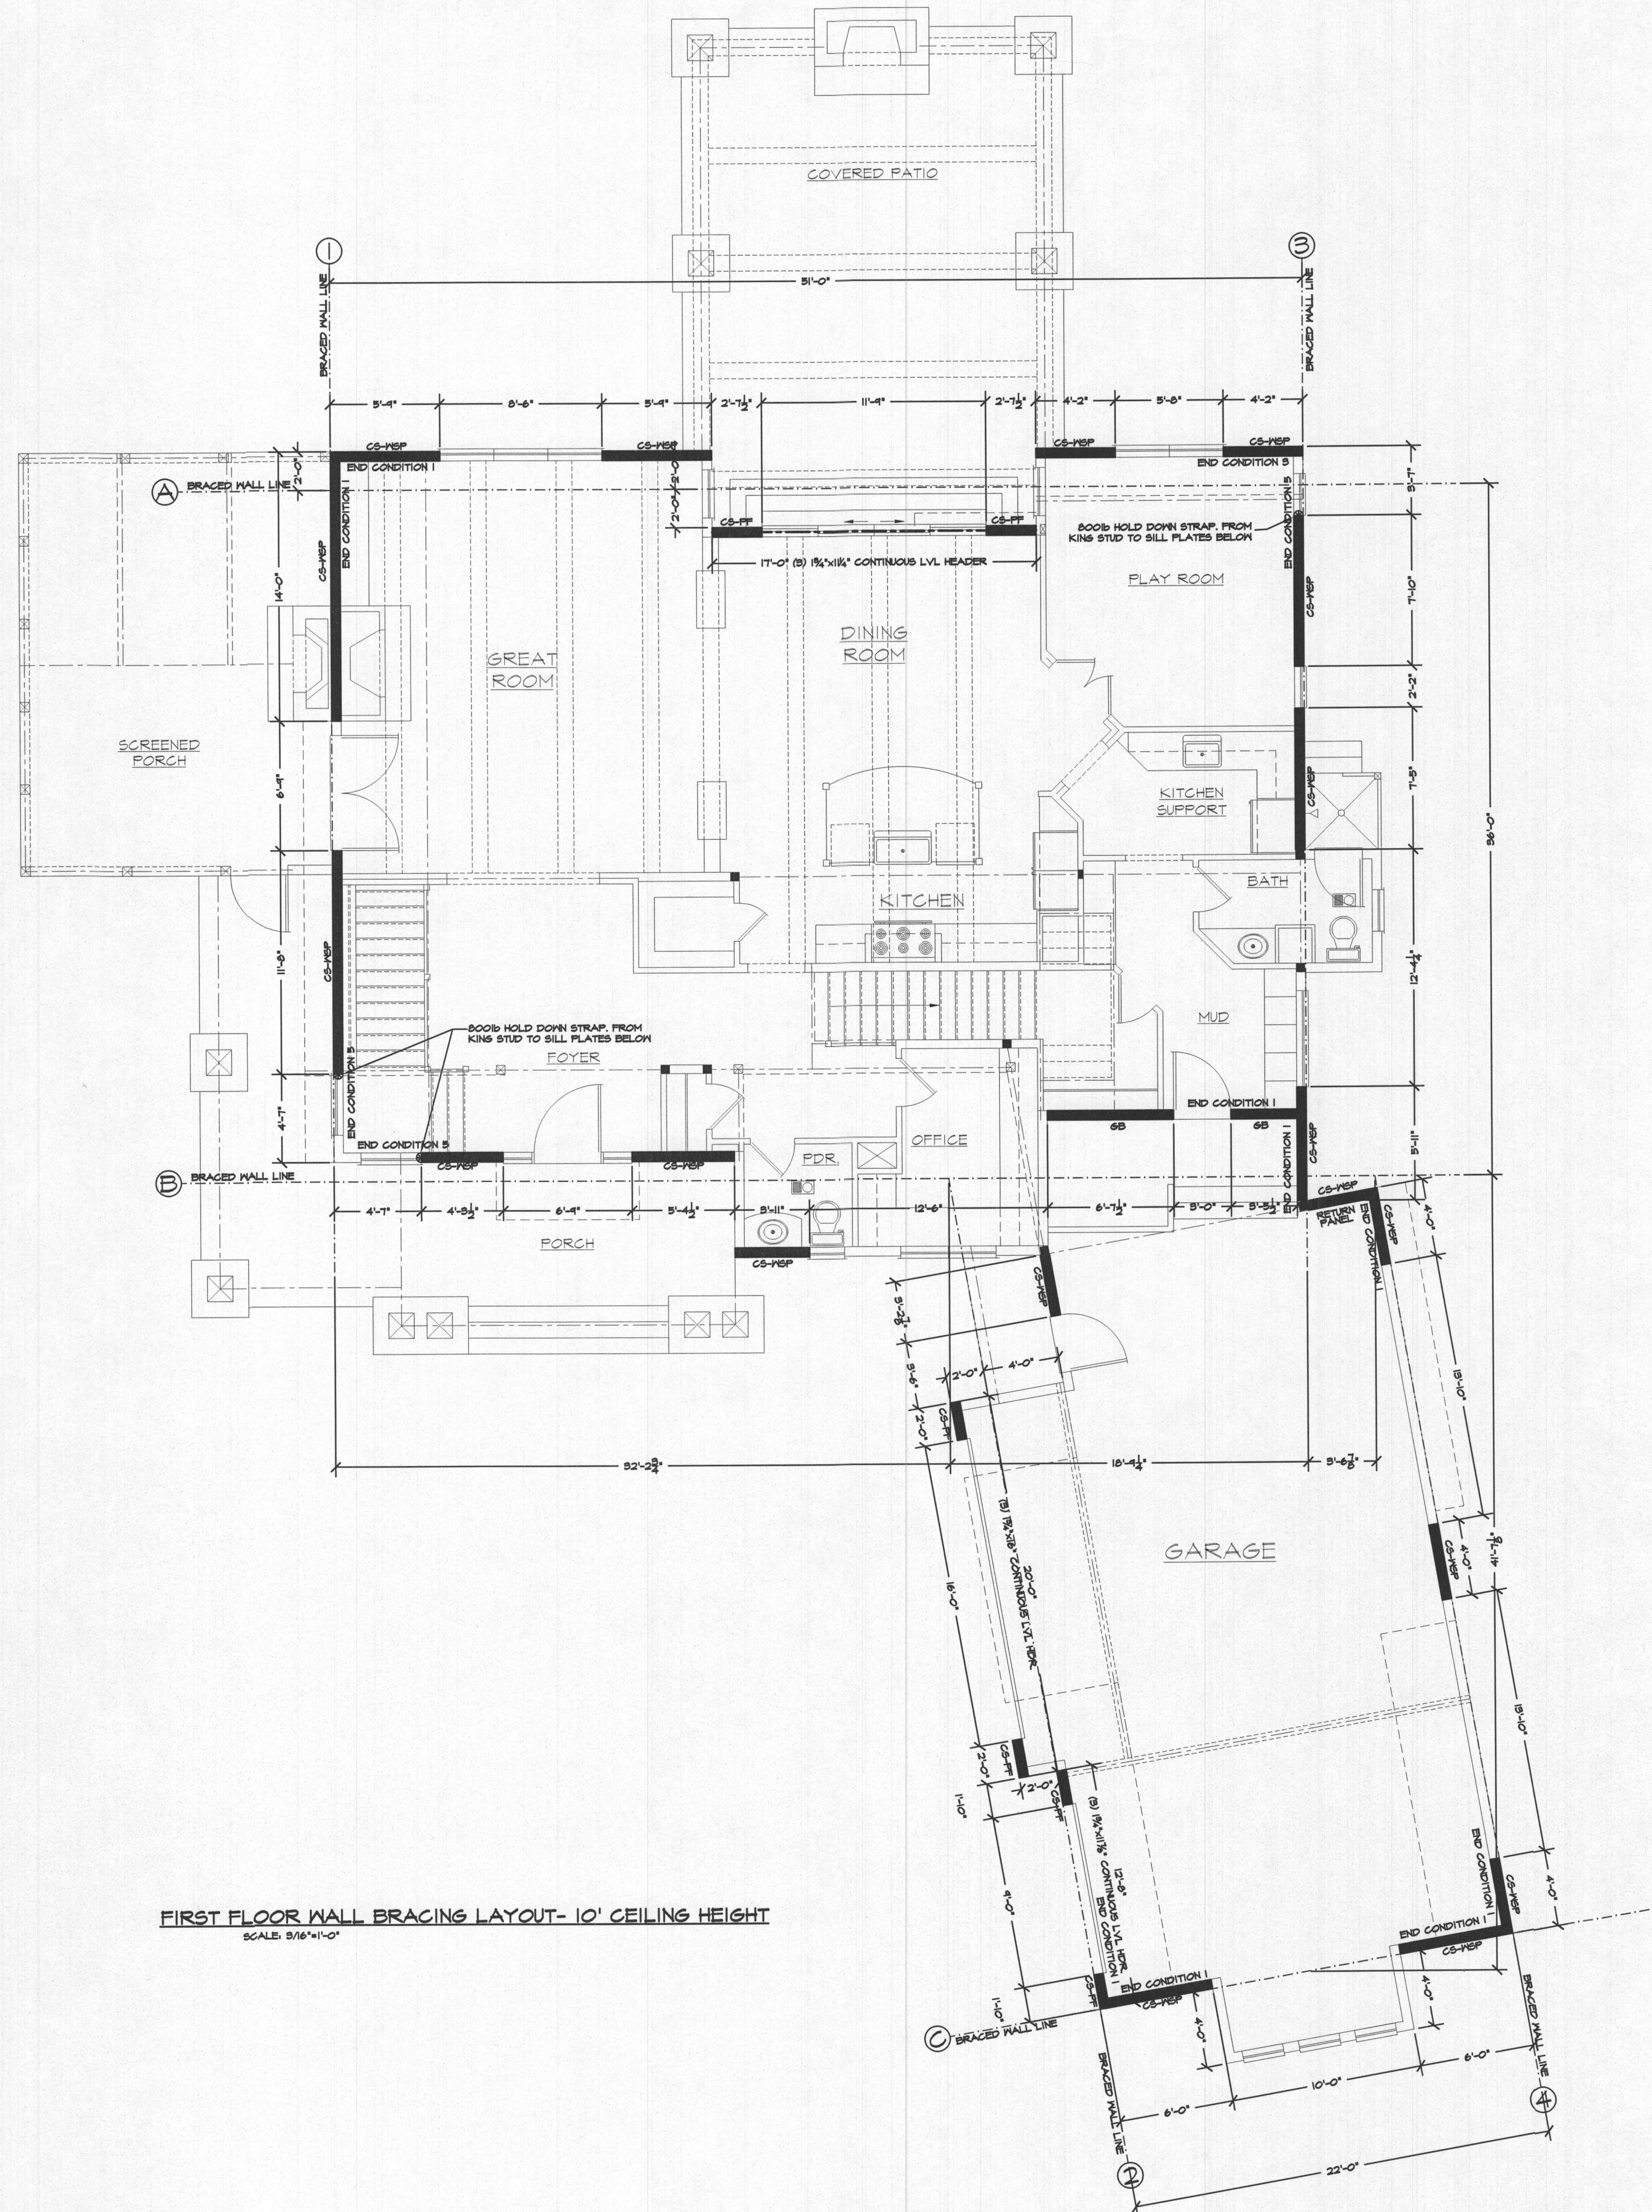


FIRST FLOOR WALL BRACING LAYOUT- 10' CEILING HEIGHT
SCALE: 3/16"=1'-0"

THE MCGINNIS RESIDENCE

REVISED: 4/30/2014	
SCALE: 3/16"=1'-0"	GBL CUSTOM HOME DESIGN INC. PO BOX 237 FINNSBURG, MD 21048 PHONE 410-833-8320
DATE: 3/20/14	
SHEET NO: 10 OF 12	

FILE: MCGINNIS.RVT

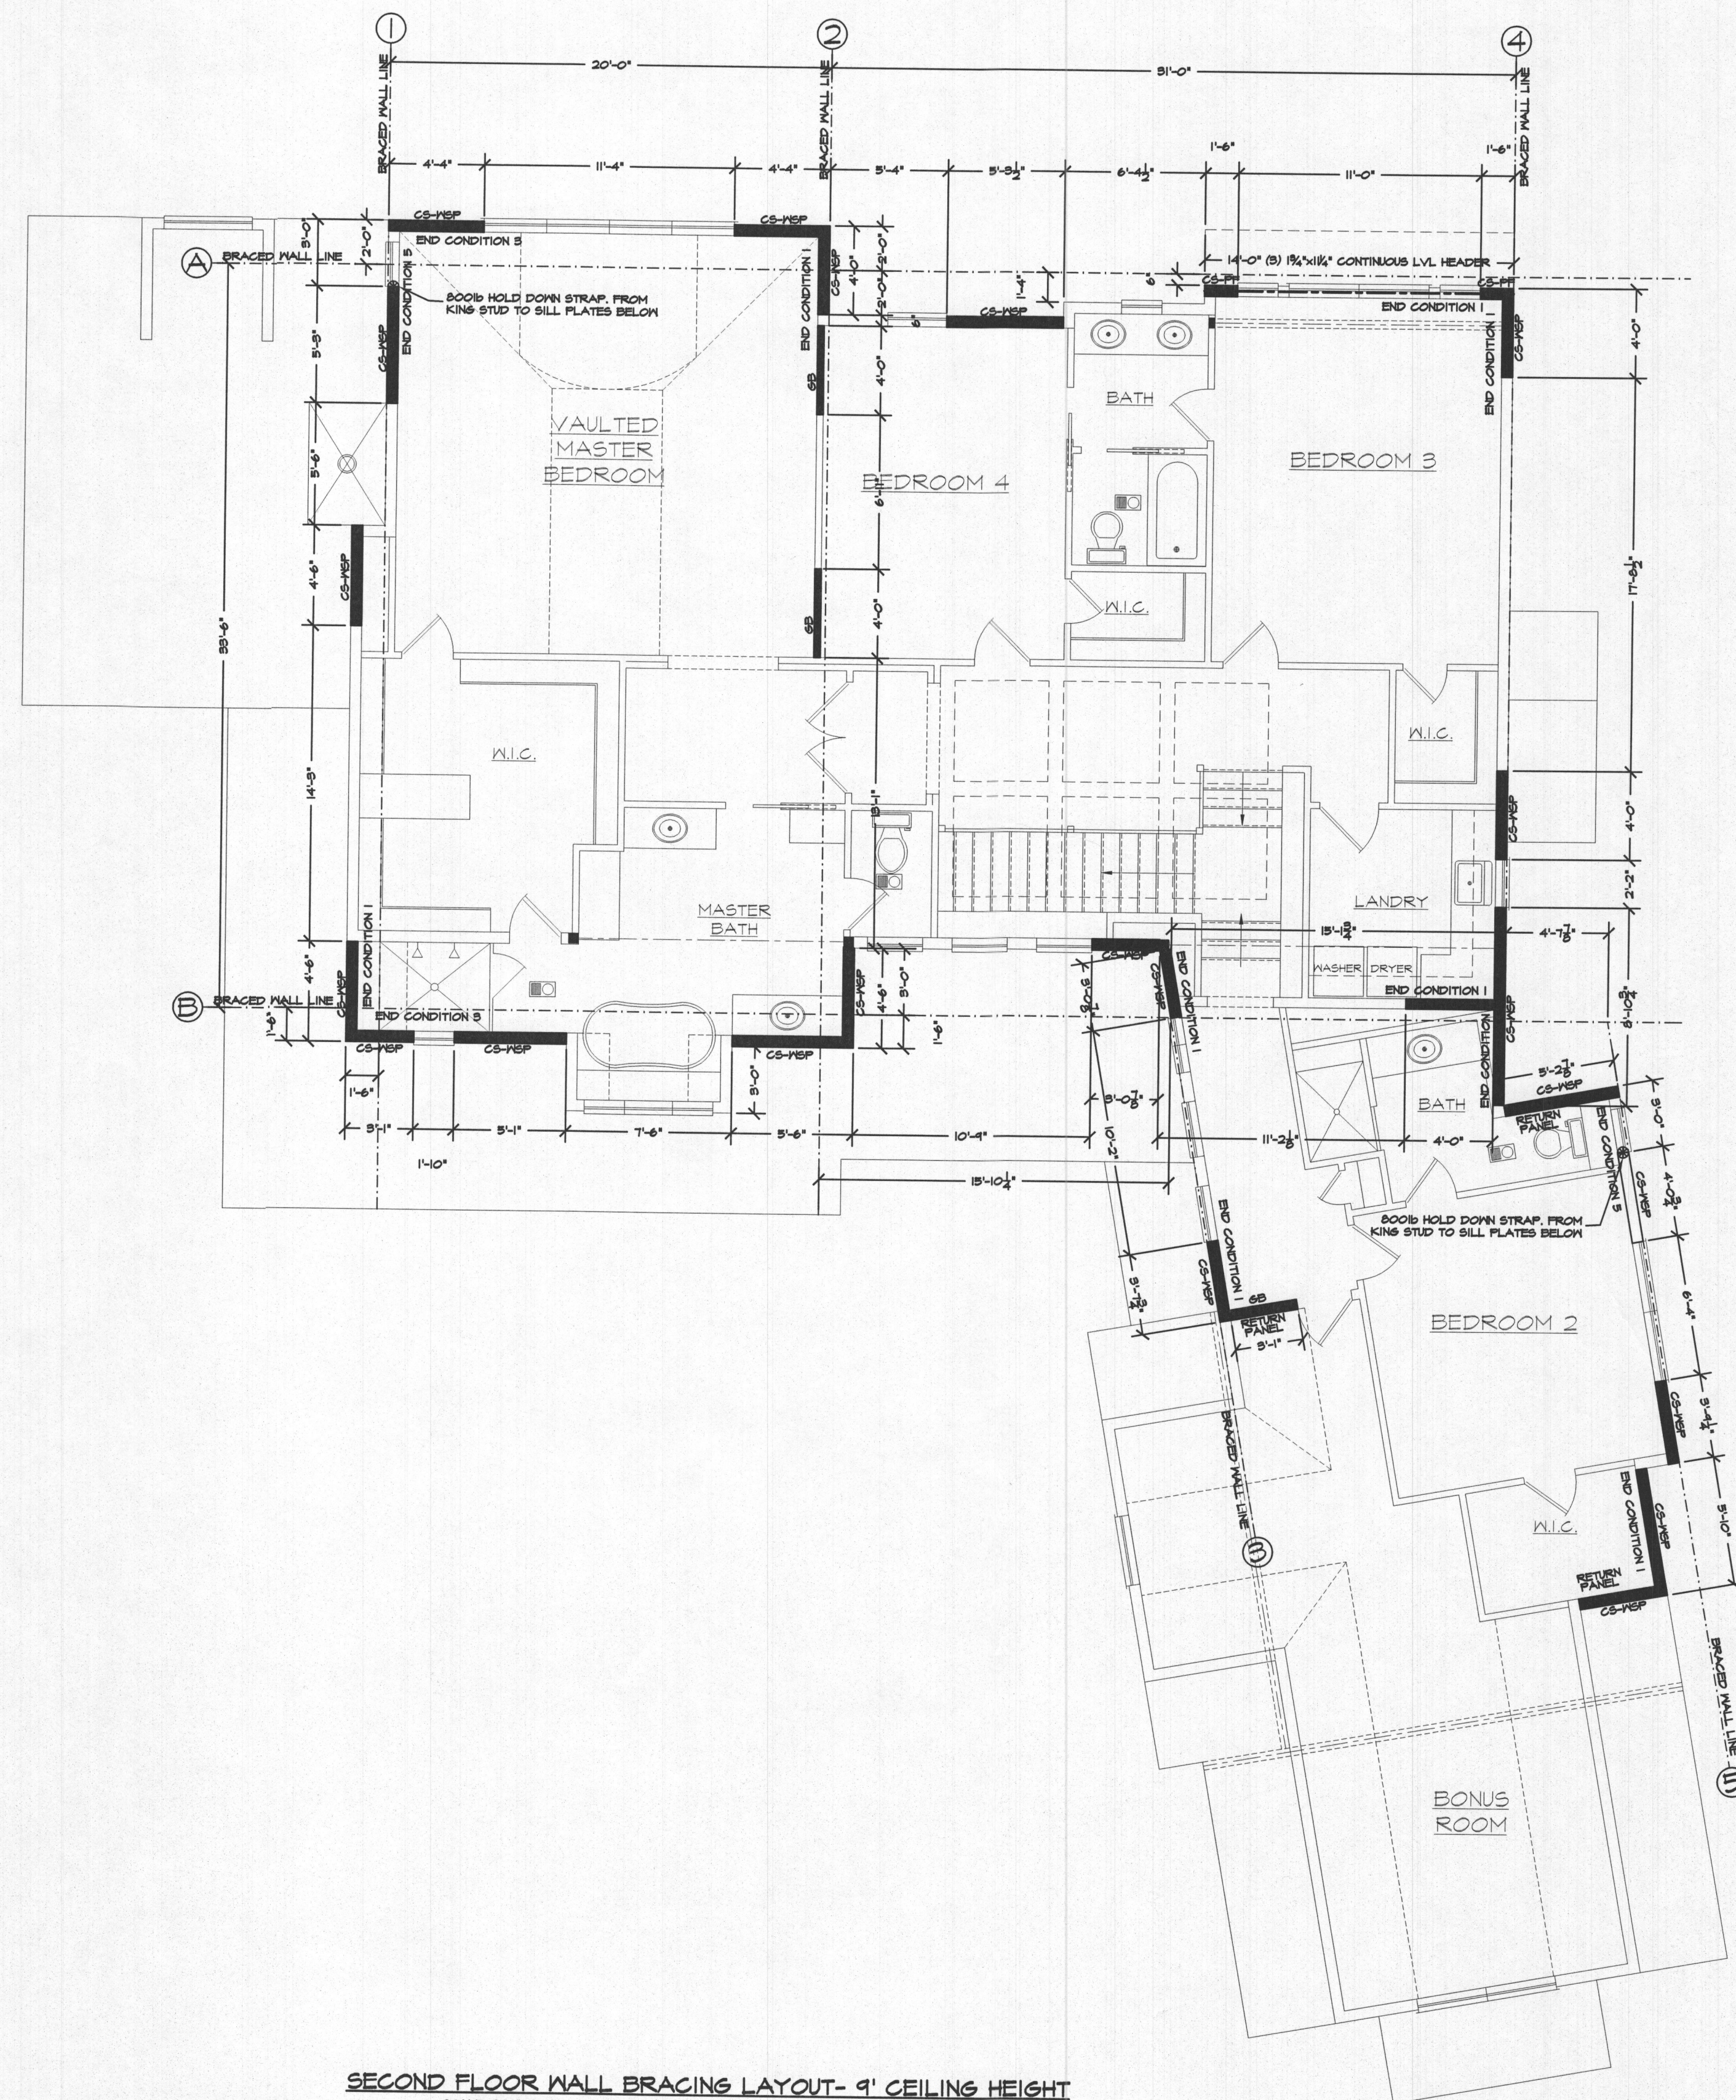

THE MCGINNIS RESIDENCE

FILE: WORKINGPAPERS.00000000

SCALE: 3/16"=1'-0"


DATE: 3/20/14

SHEET NO.: 11 OF 12


**GBL CUSTOM HOME
DESIGN INC.**

DESIGN INC.
PO BOX 237 FINKSBURG, MD 21048
PHONE 410-833-8320

AT CORNERS, CONNECT THE TWO WALLS TOGETHER AS OUTLINED IN THIS DETAIL TO PROVIDE OVERTURNING RESTRAINT.

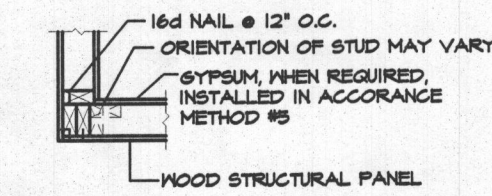

OUTSIDE CORNER DETAIL
SCALE: NOT TO SCALE

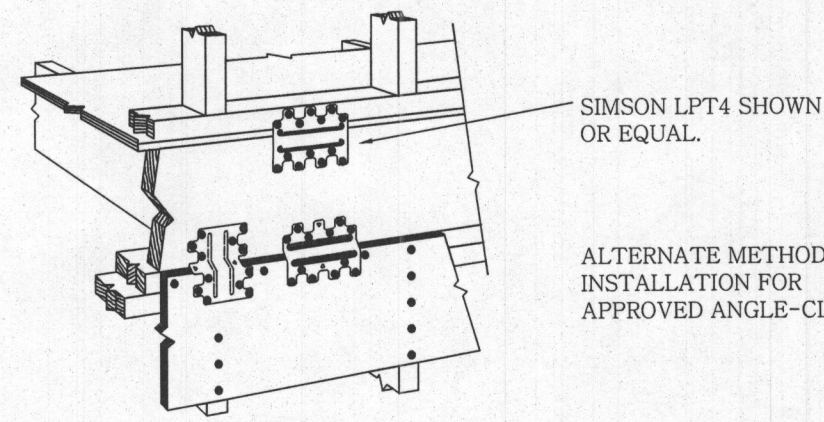

BRACED PANEL CONSTRUCTION
RAISED WOOD FLOOR OR 2ND FLOOR INSTALLATION
SCALE: NOT TO SCALE

LEGEND:


- CS-MSP CONTINUOUS SHEATHING- WOOD STRUCTURAL PANEL (-LENGTH)
- CS-PF CONTINUOUS SHEATHED PORTAL FRAME
- CS-S CONTINUOUS SHEATHING- GARAGE DOOR OPENING
- GB STYPSUM 2 SIDED
- TD TIE DOWN DEVICE (-LBS)

WALL BRACING DESIGN INFO:


LOCATION: HOWARD COUNTY, MARYLAND
WALL BRACING METHOD: CS-MSP, CS-PF, GB
WIND SPEED: 40 MPH
EXPOSURE: B
SEISMIC CATEGORY: B
ROOF EAVE TO RIDGE: 10/12
*THESE DRAWINGS ARE LIMITED TO IRC WALL BRACING REQUIREMENTS ONLY.

R602.10.4 CONTINUOUS SHEATHING. BRACED WALL LINES WITH CONTINUOUS SHEATHING SHALL BE CONSTRUCTED IN ACCORDANCE WITH THIS SECTION. ALL BRACED WALL LINES ALONG EXTERIOR WALLS ON THE SAME STORY SHALL BE CONTINUOUSLY SHEATHED.


LOCATION	BRACED WALL LINE (DW)	LINE SPACING	LENGTH REQUIRED	EXPOSURE ADJUSTMENT	ROOF HEIGHT ADJUSTMENT	WALL HEIGHT ADJUSTMENT	NO. OF BAYS ADJUSTMENT	LENGTH REQUIRED (NET)	LENGTH PROVIDED (NET)
FIRST FLOOR (10' C.H.) (FRONT TO BACK)	1	41.5'	12'	1	1.5	1	1.45	22.2'	25.6'
	2	25.5'	4'	1	1.5	1	1.45	15'	11.25' (CS-PF)
	3	11.5'	9.5'	1	1.5	1	1.45	6.5'	21.5'
	4	22'	6.5'	1	1.5	1	1.45	10.2'	12'
FIRST FLOOR (10' C.H.) (SIDE TO SIDE)	A	26'	6'	1	1.50	1	1.5	10.1'	24.45'
	B	55.5'	6'	1	1.50	1	1.5	10.1'	28.7'
	C	41.5'	7.5'	1	1.5	1	1.5	11.2'	12'
SECOND FLOOR (11' C.H.) (FRONT TO BACK)	1	20.0'	8.5'	1	1.6	.45	1.6	6.5'	10.7'
	2	25.5'	8.5'	1	1.6	.45	1.6	8.4'	16'
	3	15.5'	2.75'	1	.7	.45	1.6	6.5'	8'
	4	17.0'	5'	1	1.6	.45	1.6	10.7'	16'
	5	10.0'	2'	1	.7	.45	1.6	10.7'	16'
SECOND FLOOR (11' C.H.) (SIDE TO SIDE)	A	30.5'	5.5'	1	1.6	.45	1	8.4'	16.4'
	B	55.5'	5.5'	1	1.6	.45	1	8.4'	20.3'

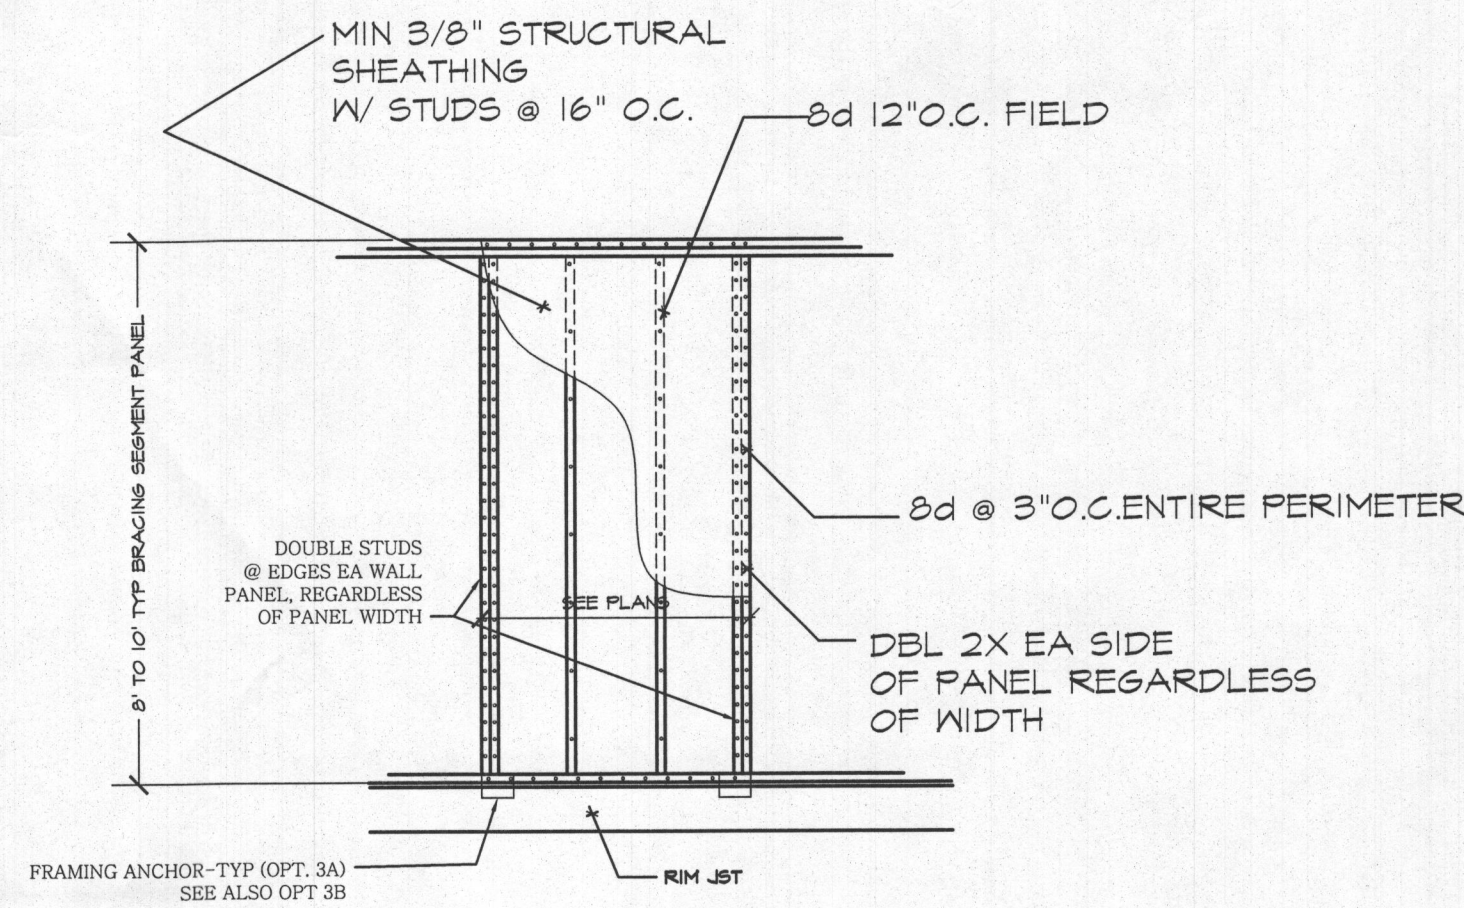

BRACED PANEL CONSTRUCTION (APA METHOD)
RAISED WOOD FLOOR OR 2ND FLOOR
SCALE: NOT TO SCALE

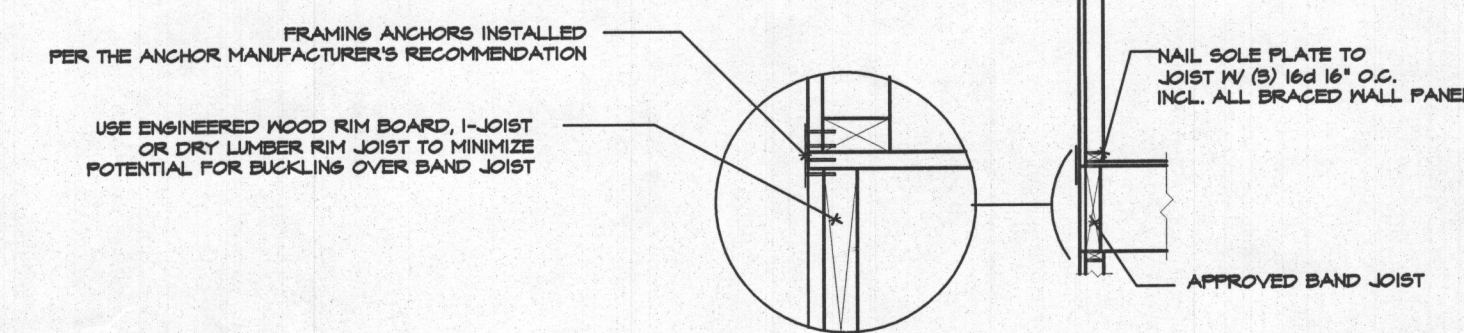


3A NARROW WALL OVER RAISED WOOD FLOOR
FRAMING ANCHOR OPTION (a)
SCALE: NOT TO SCALE

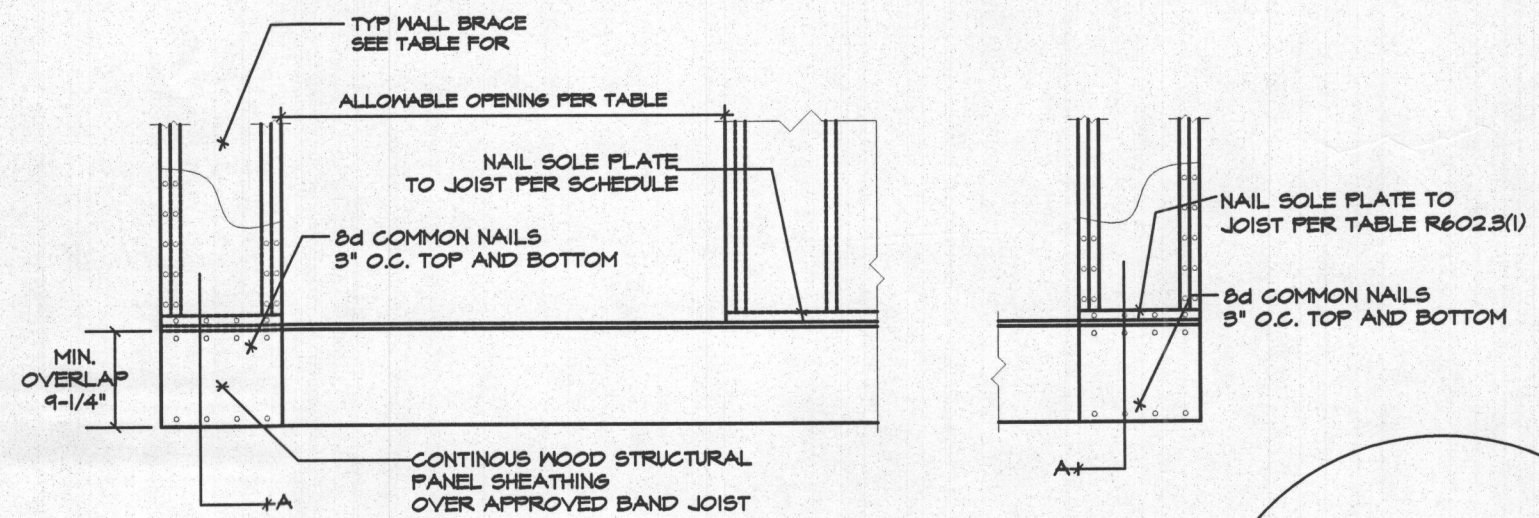


3B NARROW WALL OVER RAISED WOOD FLOOR
WOOD STRUCTURAL PANEL OVERLAP OPTION (b)
SCALE: NOT TO SCALE

GENERAL NOTE: ALL VERTICAL JOINTS OF PANEL SHEATHING SHALL OCCUR OVER AND BE FASTENED TO COMMON STUDS. BLOCKING IS NOT REQUIRED BEHIND HORIZONTAL JOINTS IN SEISMIC CATEGORIES A & B WHEN METHOD B IS USED.


DET A

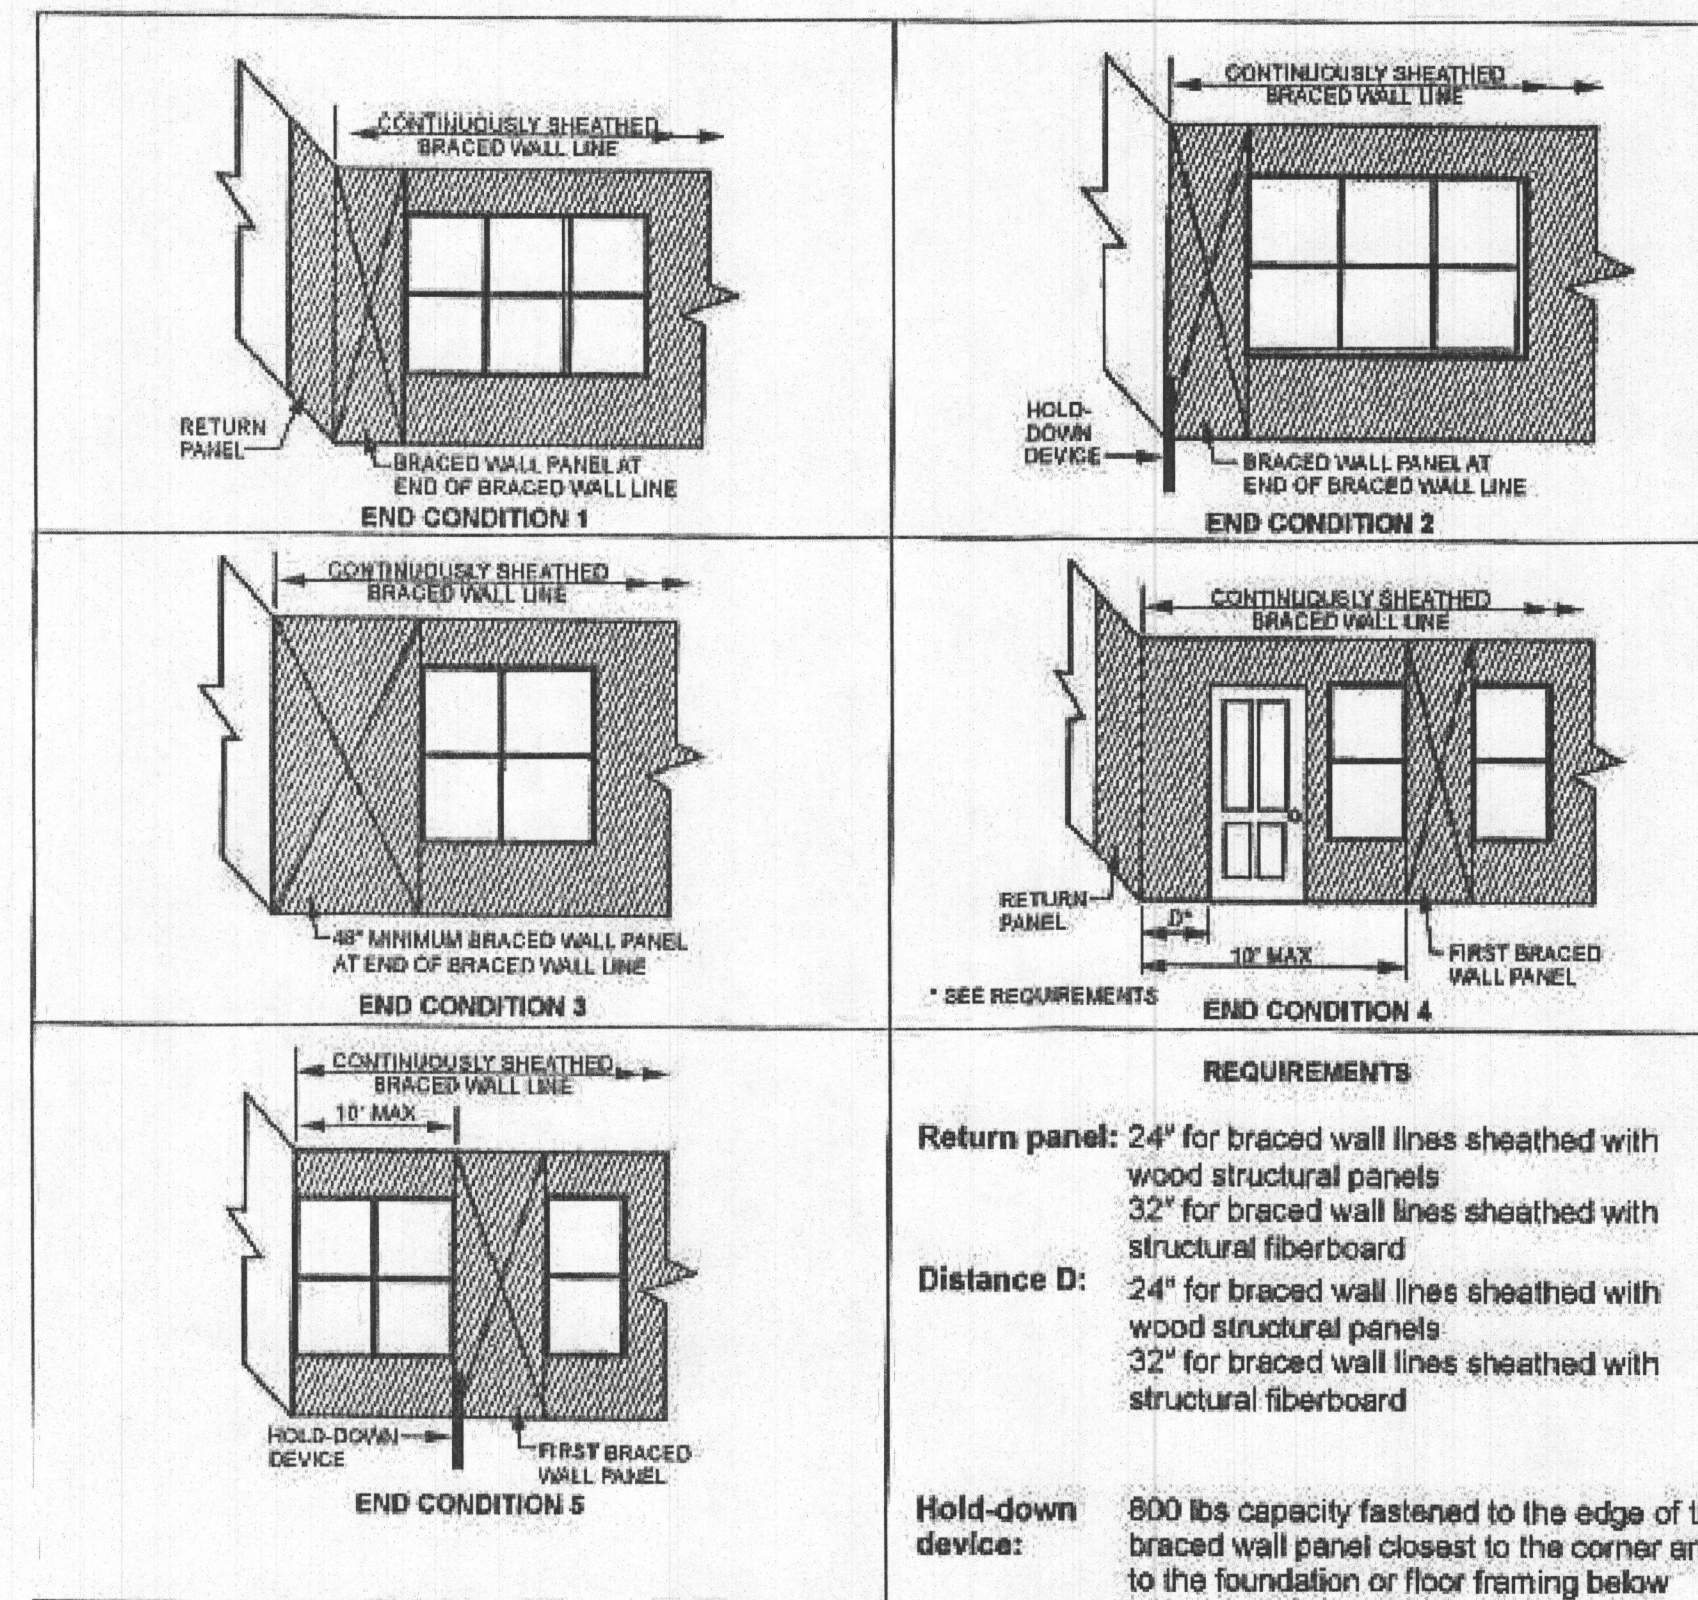


CORNER CONDITIONS
NOT TO SCALE

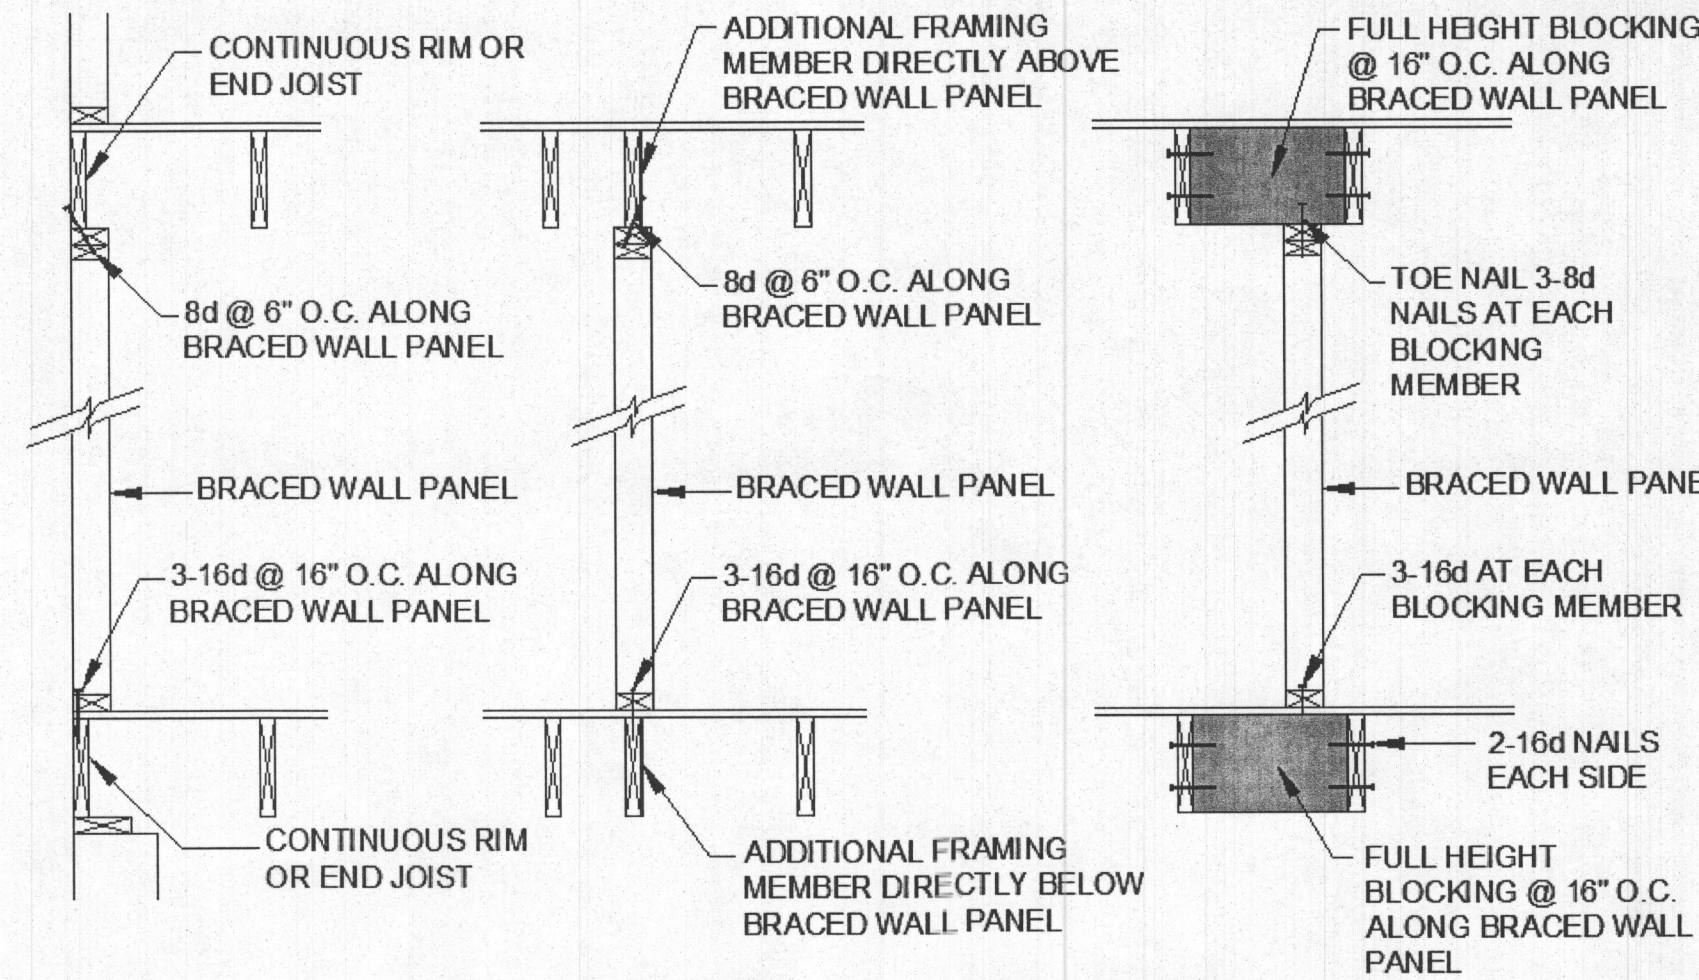


PARALLEL CONNECTIONS
NOT TO SCALE

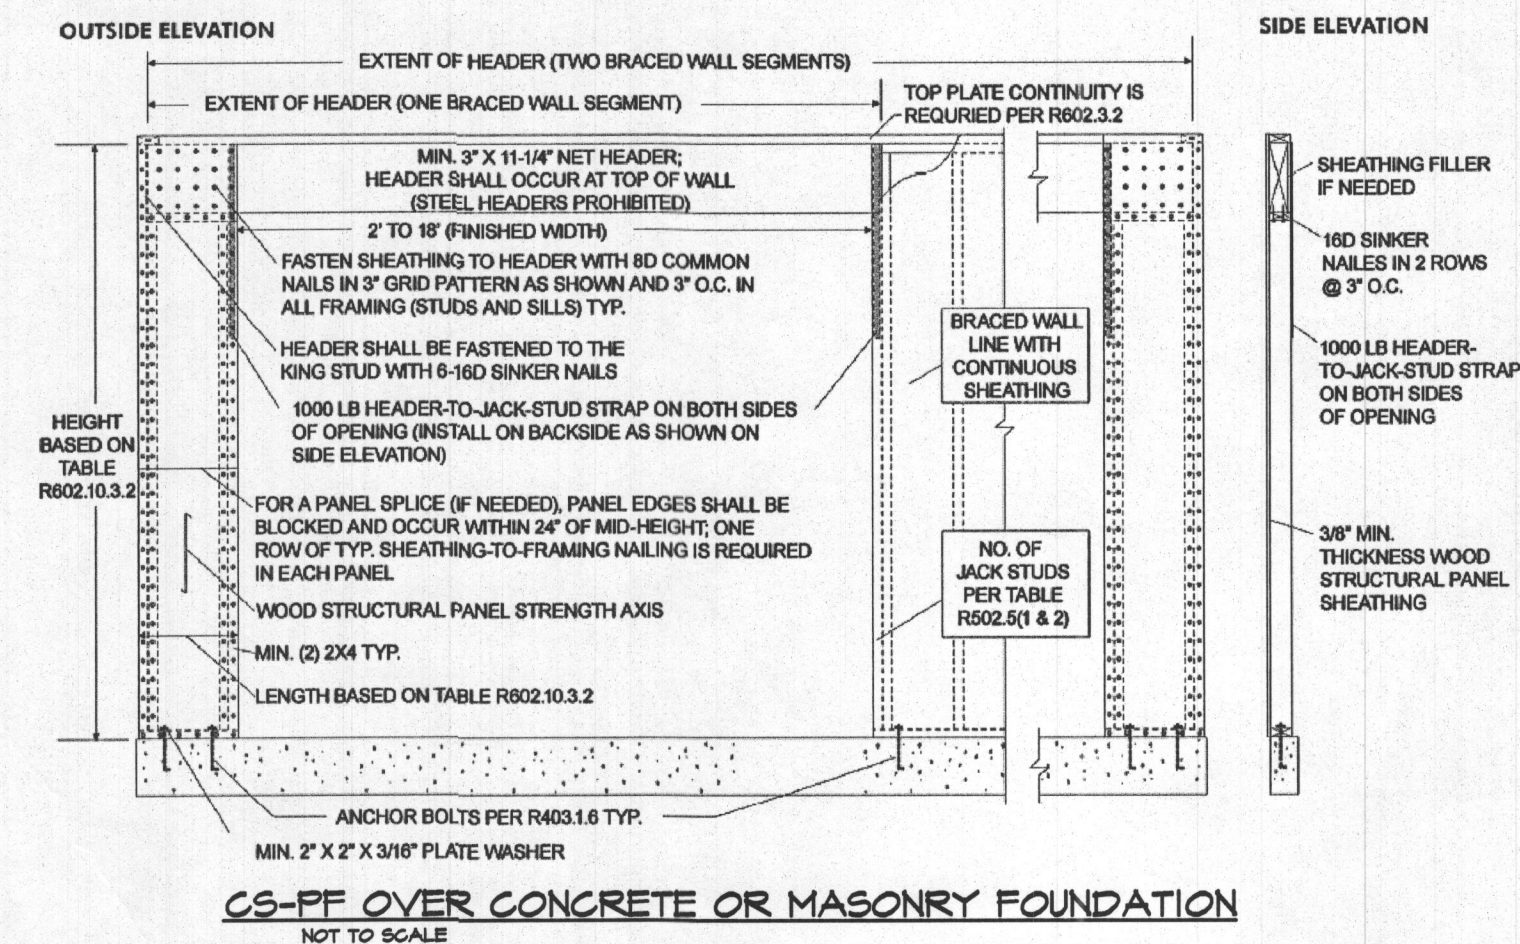


CS-PF OVER CONCRETE OR MASONRY FOUNDATION
NOT TO SCALE

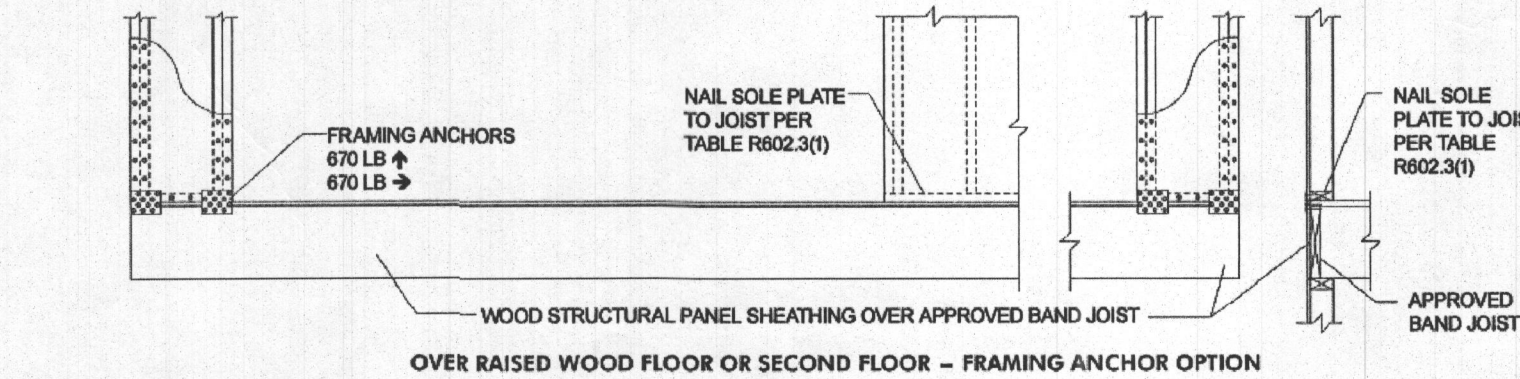

OVER RAISED WOOD FLOOR OR SECOND FLOOR - FRAMING ANCHOR OPTION

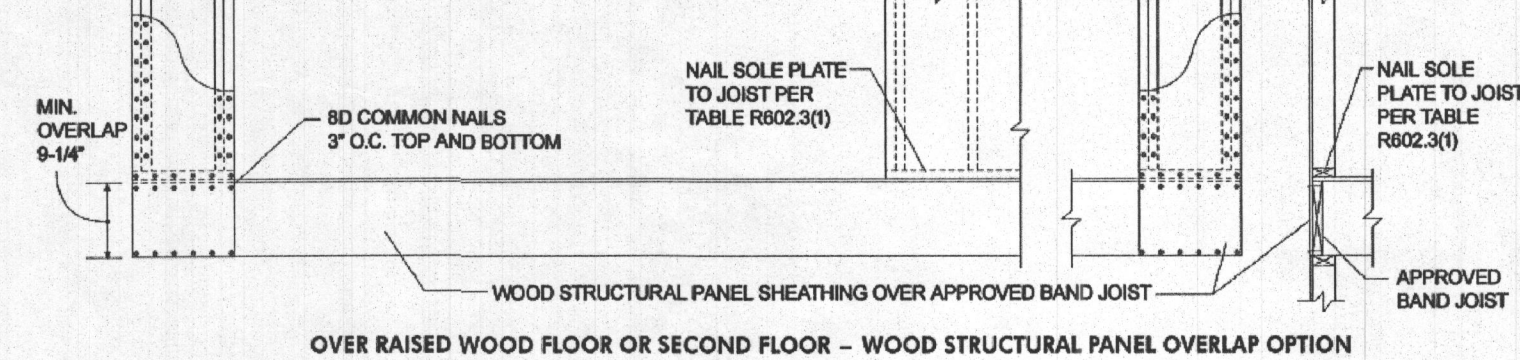

CS-PF OVER WOOD FLOOR
NOT TO SCALE

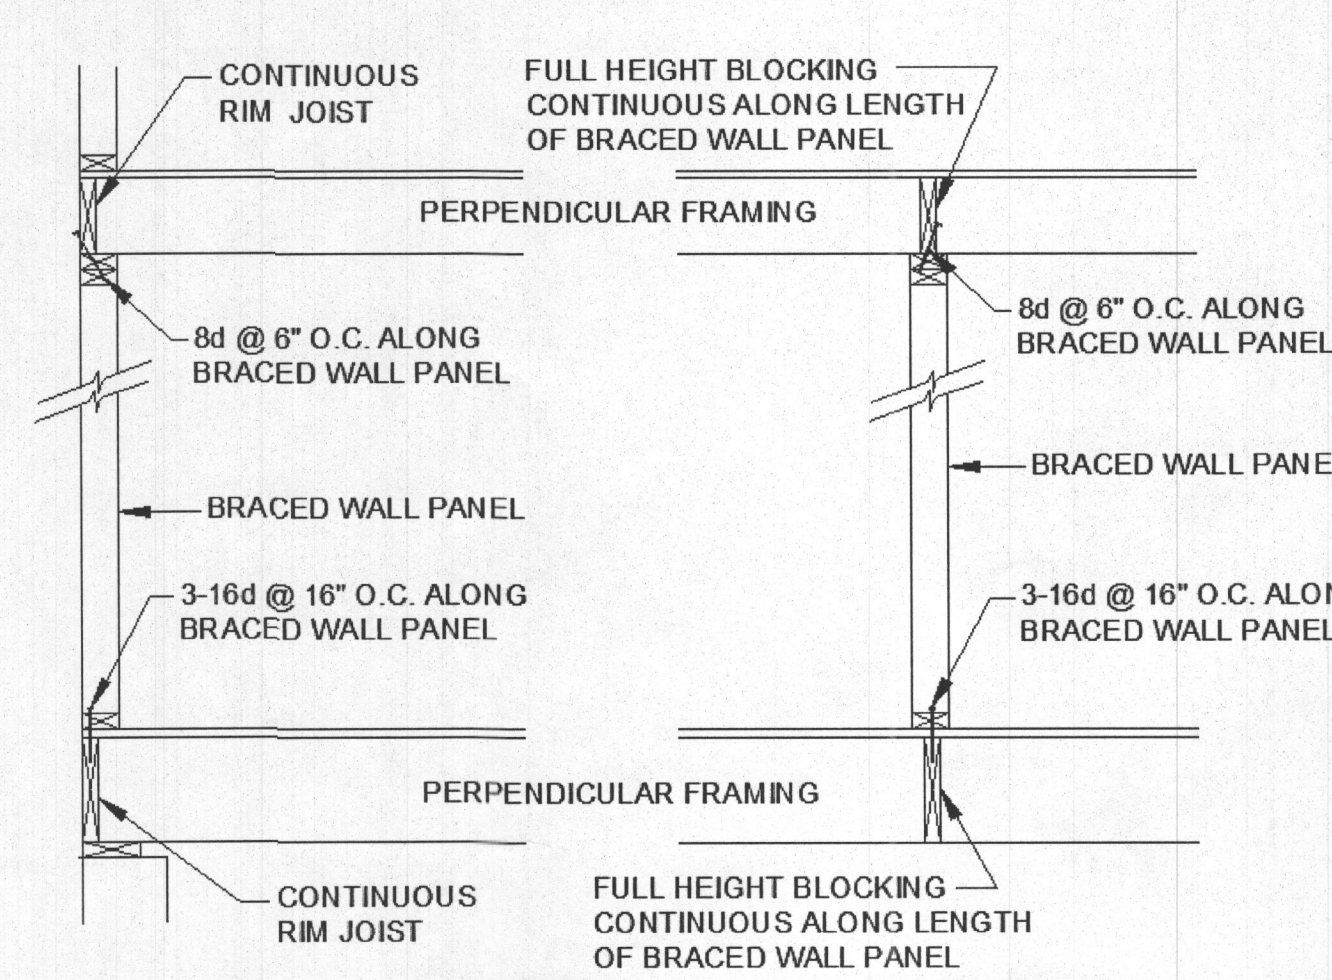

PERPENDICULAR CONNECTIONS
NOT TO SCALE

THE MCGINNIS RESIDENCE

SCALE: 1/4" = 1'-0"

DATE: 3/20/14

SHEET NO.: 12 OF 12

GBL CUSTOM HOME
DESIGN INC.

PO BOX 237 FINEBURG, MD 21048

PHONE 410-633-6320