

Real Property Data Search (w3)

Search Result for HOWARD COUNTY

View Map		View GroundRent Redemption		View GroundRent Registration	
Tax Exempt: None		Special Tax Recapture: None			
Exempt Class: None					
Account Identifier:		District - 03 Account Number - 292231			
Owner Information					
Owner Name:	DEITZ CYNTHIA R DEITZ GLENN R		Use:	RESIDENTIAL	
Mailing Address:	12008 ROUTE 99 MARRIOTTSTVILLE MD 21104-1408		Principal Residence:	YES	
			Deed Reference:	/18552/ 00224	
Location & Structure Information					
Premises Address:	12008 ROUTE 99 MARRIOTTSTVILLE 21104-0000		Legal Description:	2.114 AR 12008 ROUTE 99 MARRIOTTSTVILLE	
Map:	Grid:	Parcel:	Neighborhood:	Subdivision:	Section: Block: Lot:
0010	0019	0178	3010102.14	0002	Assessment Year: 2019
Special Tax Areas: None			Town:	None	
			Ad Valorem:	101	
			Tax Class:	None	
Primary Structure Built	Above Grade Living Area	Finished Basement Area	Property Land Area	County Use	
1986	1,232 SF		2.1100 AC		
Stories	Basement	Type	Exterior	Quality	Full/Half Bath
1	YES	STANDARD UNIT	SIDING/	4	2 full
Garage Last Notice of Major Improvements					
Value Information					
	Base Value	Value	Phase-in Assessments		
		As of	As of	As of	
		01/01/2019	07/01/2019	07/01/2020	
Land:	189,600	216,100			
Improvements	146,000	127,500			
Total:	335,600	343,600	338,267	340,933	
Preferential Land:	0			0	
Transfer Information					
Seller: NACCI PATRICIA D L/E		Date: 02/12/2019		Price: \$0	
Type: NON-ARMS LENGTH OTHER		Deed1: /18552/ 00224		Deed2:	
Seller: NACCI PETER J & WF		Date: 01/26/2007		Price: \$0	
Type: NON-ARMS LENGTH OTHER		Deed1: /10491/ 00362		Deed2:	
Seller:		Date:		Price:	
Type:		Deed1:		Deed2:	
Exemption Information					
Partial Exempt Assessments:	Class	07/01/2019		07/01/2020	
County:	000	0.00			
State:	000	0.00			
Municipal:	000	0.00 0.00		0.00 0.00	
Tax Exempt: None		Special Tax Recapture: None			
Exempt Class: None					


Homestead Application Information

Homestead Application Status: Approved 04/22/2019

Homeowners' Tax Credit Application Information

Homeowners' Tax Credit Application Status: No Application **Date:**

1. This screen allows you to search the Real Property database and display property records.
2. Click **here** for a glossary of terms.
3. Deleted accounts can only be selected by Property Account Identifier.
4. The following pages are for information purpose only. The data is not to be used for legal reports or documents. While we have confidence in the accuracy of these records, the Department makes no warranties, expressed or implied, regarding the information.

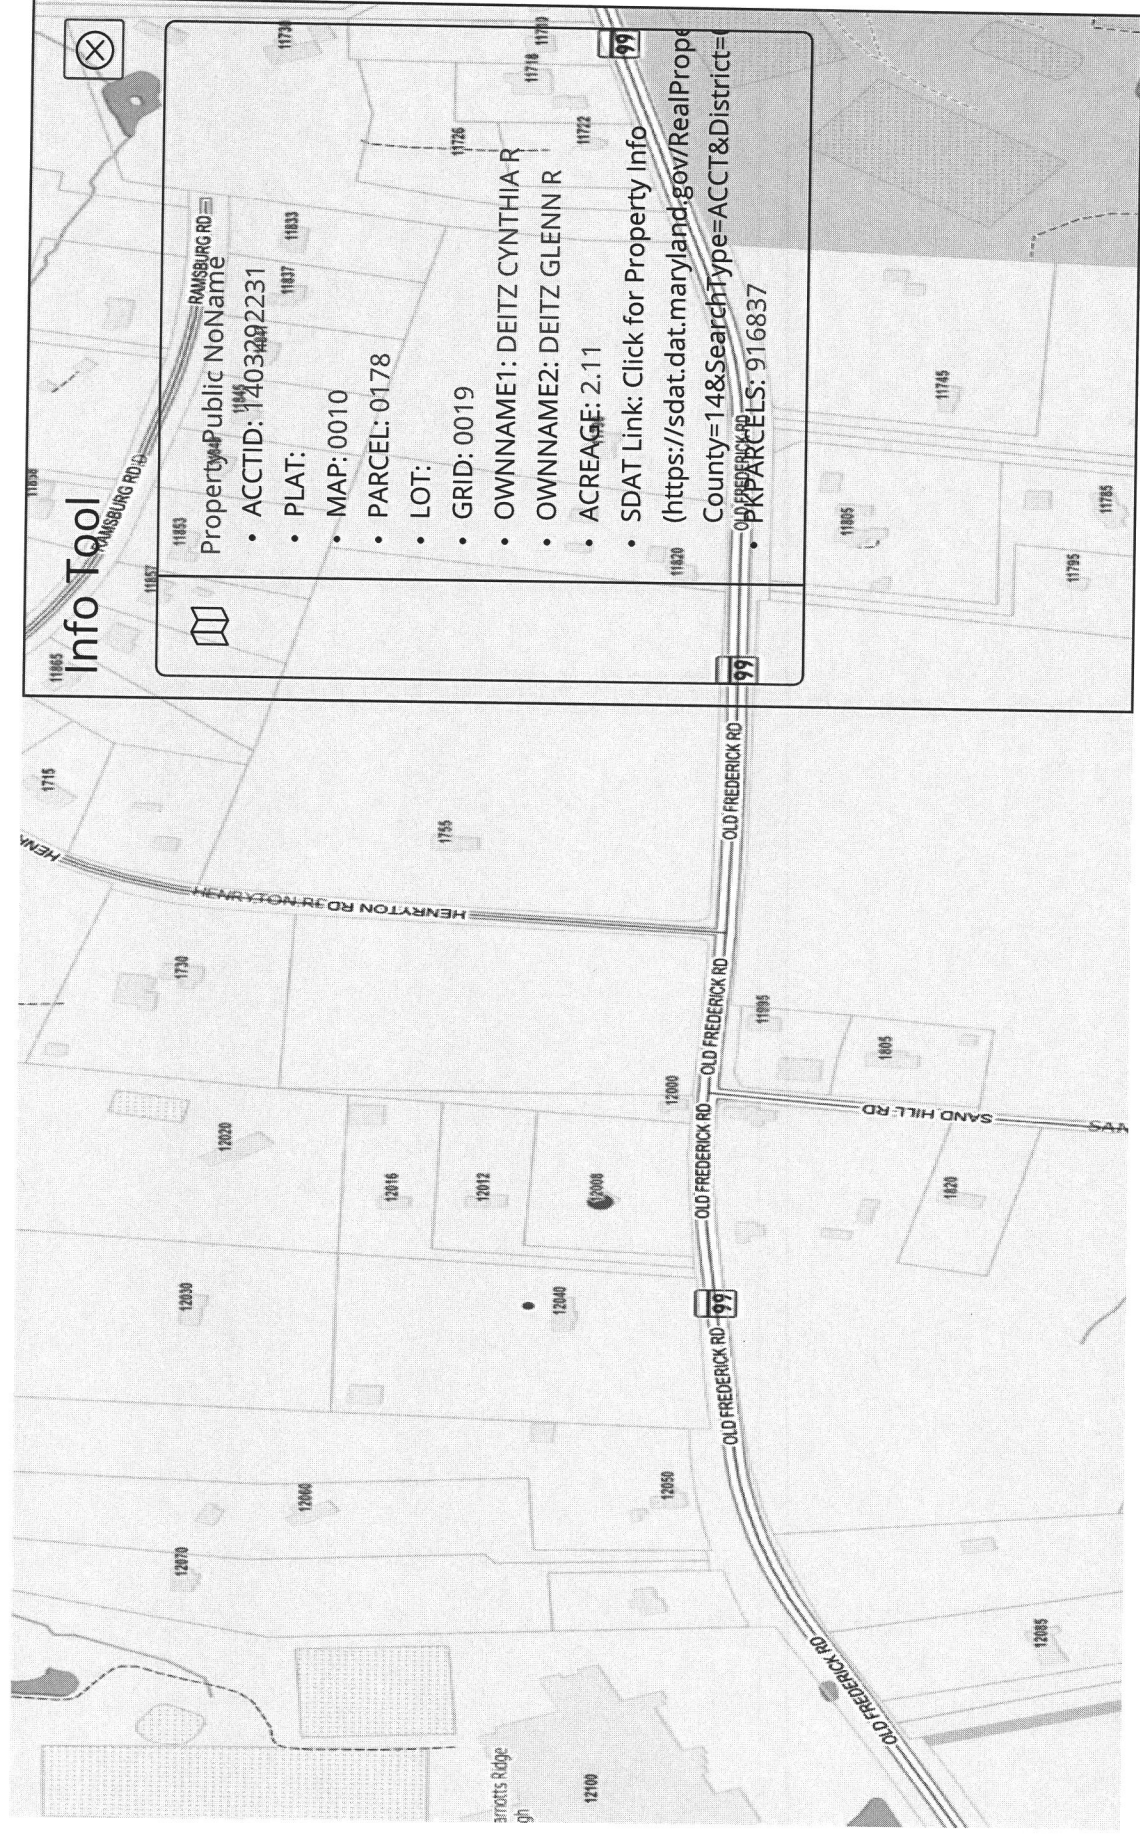

12008 OLD FREDERICK RD



Info Tool



- Property Public NoName
 - ACCTID: 1403292231
 - PLAT:
 - MAP: 0010
 - PARCEL: 0178
 - LOT:
 - GRID: 0019
 - OWNNAME1: DEITZ CYNTHIA R
 - OWNNAME2: DEITZ GLENN R
 - ACREAGE: 2.11
 - SDAT Link: Click for Property Info (<https://sdat.dat.maryland.gov/RealPropesCounty=14&SearchType=ACCT&District=>)
 - PKPARCELS: 916837

PETER NACCHI

A 19043

SUBDIVISION: John Howard Property

LOT NUMBER: 1

Rt 99

DRY WELL OR DRY WELL AND TRENCH

	Septic Tank	_____ sq. ft./bedroom
		<u>Minimum Total square Feet</u>
3 bedroom	1000 gallon	_____
4 bedroom	1250 gallon	_____
5 bedroom	1500 gallon	_____

Inlet _____ feet below original grade.

Bottom maximum depth _____ feet below original grade.

Effective area begins at _____ feet below original grade.

NOTE: If trench is used to make up absorbent area, run the trench on level ground and leave a 5 foot earth buffer between dry well and trench. No trench is to exceed 100 feet in length. Trench inlet to be same as dry well, with _____ feet of stone below distribution pipe.

TRENCHES

180 sq. ft./bedroom

Trench to be 2 wide.

Inlet 5 feet below original grade.

Bottom maximum depth 9 feet below original grade.

Effective area begins at 5 feet below original grade.

4 feet of stone below distribution pipe.

- NOTE:
- (1) No trench to exceed 100 feet in length.
 - (2) If more than one trench used, a distribution box is required.
 - (3) Trenches to be installed on level ground.
 - (4) Call for inspection of trench before gravel is installed.
 - (5) Provide 6"-8" diameter cleanout and cap to grade or above on septic tank and drywell.
 - (6) If a Garbage disposal is used, increase septic tank capacity by 50% and increase absorbant sidewall area by 22%.

LOCATION: START THE TRENCH 130 FT FROM THE LEFT LOT LINE
AND 42 FT FROM THE BACK LOT LINE AS SEEN WHEN FACING
THE LOT FROM Rt 99. RUN TRENCH(S) ON LEVEL GROUND
TOWARD THE FRONT LOT LINE.

B.P. # 67539

BDDG. PERMIT SIGNED

AND RETURNED 11-20-88

STATE OF MARYLAND
DEPARTMENT OF HEALTH AND MENTAL HYGIENE
LABORATORIES ADMINISTRATION
REPORT OF WATER ANALYSIS

Bottle Number: H9509 Name: PETER NACCI County: HOWARD

Source of Sample: RT 99 at SAND HILL Street: _____ Town or City: _____ Collector: STAYER

Sample Type (Circle): Community Source ☐ Non-Community Distribution ☐ Private MCL ☒ Emergency Recheck ☐ Routine ☐

Remarks: H0 81-1162

County: 13 Plant No. Sampling Station Date Collected 092085 Time 1000 A Acid ☐ Iced ☒
Field Data: pH* Chlorine Residual Free Total Specific Conductance

ANALYSIS	CODE	RESULTS	ANALYSIS	CODE	RESULTS
pH*	011		Arsenic	253	
Alkalinity (Total)	040		Barium	262	
Alkalinity (HCO ₃)	050		Cadmium	273	
Alkalinity (CO ₃)	060		Chromium	283	
pH*, Ca CO ₃ SAT.	071		Lead	302	
Alkalinity, Ca CO ₃ SAT	080		Mercury	314	
Hardness	110		Selenium	323	
Ammonia-N	143		Silver	333	
Nitrate-Nitrite N	162	28	Aluminum	192	
Nitrite N	173		Calcium	231	
MBAS	182		Copper	241	
Chloride	091		Iron	122	
Fluoride	101		Magnesium	241	
Color*	020		Manganese	133	
Turbidity*	031		Nickel	391	
Conductance*, SPEC.	201		Potassium	361	
Silica	210		Sodium	371	
Sulfate	220		Zinc	342	
Total Residue	381				

* Results reported in units, all others in milligrams per liter (ppm)

Date Received: SEP 23 1985 Date Reported: SEP 26 1985 Chemist: WILLIAM L. SCHMIDT, Ph.D. Lab No.: 003818

[illegible]

C12420

SEQUENCE NO.
(OEP USE ONLY)

STATE OF MARYLAND
WELL COMPLETION REPORT
FILL IN THIS FORM COMPLETELY
PLEASE PRINT OR TYPE

COUNTY
NUMBERA19043

PERMIT NO.
FROM "PERMIT TO DRILL WELL"

DATE Received

DATE WELL COMPLETED

Depth of Well

PERMIT NO.

813

092385

2230026

10-81-1162

8

13

1520

28293031323334353637

OWNER

last name

first name

TOWN

STREET OR RFD

last name

first name

TOWN

SUBDIVISION

SECTION

LOT

WELL LOG

Not required for driven wells

STATE THE KIND OF FORMATIONS
PENETRATED, THEIR COLOR, DEPTH,
THICKNESS AND IF WATER BEARING

DESCRIPTION (Use
additional sheets if needed)

FEET

Check
if water
bearing

FROM

TO

Topsoil	0	2	
Br. Mica	2	58	
Ben mica	58	80	✓
Gray Mica	80	300	

GROUTING RECORD

yesno

YNY

TYPE OF GROUTING MATERIAL

CEMENT

BENTONITE CLAY

NO. OF BAGS

NO. OF POUNDS

GALLONS OF WATER

DEPTH OF GROUT SEAL (to nearest foot)

from

ft. to

ft.

CASING RECORD

STCO

STEELCONCRETE

PLOT

PLASTICOTHER

MAIN CASING TYPE

Nominal diameter top (main) casing (nearest inch)

Total depth of main casing (nearest foot)

31

4

70

OTHER CASING (if used)

diameter inch

depth (feet) from to

EACH CASING

SCREEN RECORD

STBRHO

STEELBRASSOPEN HOLE

PLOT

PLASTICOTHER

screen type or open hole

insert appropriate code below

DEPTH (nearest ft.)

12

3

EACH SCREEN

1

2

3

89

1115

1721

2324

2630

3236

3839

4145

4751

CIRCLE APPROPRIATE LETTER

A WELL WAS ABANDONED AND SEALED WHEN THIS WELL WAS COMPLETED

E ELECTRIC LOG OBTAINED

P TEST WELL CONVERTED TO PRODUCTION WELL

I HEREBY CERTIFY THAT THIS WELL HAS BEEN CONSTRUCTED IN ACCORDANCE WITH COMAR 10.17.13 "WELL CONSTRUCTION" AND IN CONFORMANCE WITH ALL CONDITIONS STATED IN THE ABOVE CAPTIONED PERMIT, AND THAT THE INFORMATION PRESENTED HEREIN IS ACCURATE AND COMPLETE TO THE BEST OF MY KNOWLEDGE.

DRILLERS IDENT. NO.

DRILLERS SIGNATURE

SITE SUPERVISOR (sign. of driller or journeyman responsible for sitework if different from permittee)

40

Steve F. Costello

Wesley R. Blazette

SLOT SIZE 1 2 3

DIAMETER OF SCREEN

NEAREST INCH

5660

GRAVEL PACK

IF WELL DRILLED WAS FLOWING WELL INSERT F IN BOX 68

OEP USE ONLY

(NOT TO BE FILLED IN BY DRILLER)

T

(E.R.O.S.)

WQ

70

72

747576

TELESCOPE CASING

LOG INDICATOR

OTHER DATA

PUMPING TEST

HOURS PUMPED (nearest hour)

PUMPING RATE (gal. per min. to nearest gal.)

METHOD USED TO MEASURE PUMPING RATE

WATER LEVEL (distance from land surface)

BEFORE PUMPING

WHEN PUMPING

TYPE OF PUMP USED (for test)

Aair

Ppiston

Tturbine

Ccentrifugal

Rrotary

Oother (describe below)

Jjet

Ssubmersible

6

89

3

1115

Bucket

30

1720

100

2225

A

P

T

C

R

O

J

S

PUMP INSTALLED

DRILLER WILL INSTALL PUMP YES NO

IF DRILLER INSTALLS PUMP, THIS SECTION MUST BE COMPLETED FOR ALL WELLS EXCEPT HOME USE

TYPE OF PUMP INSTALLED PLACE (A,C,J,P,R,S,T,O) IN BOX - SEE ABOVE:

CAPACITY: GALLONS PER MINUTE (to nearest gallon)

PUMP HORSE POWER

PUMP COLUMN LENGTH (nearest ft.)

CASING HEIGHT (circle appropriate box and enter casing height)

+ above

- below

LAND SURFACE

(nearest foot)

29

3135

3741

4347

49

49

5051

LOCATION OF WELL ON LOT

SHOW PERMANENT STRUCTURE SUCH AS BUILDING, SEPTIC TANKS, AND/OR LANDMARKS AND INDICATE NOT LESS THAN TWO DISTANCES (MEASUREMENTS TO WELL)

60'

300'

Driveway

1 7188

SEQUENCE NO.
(OEP USE ONLY)STATE OF MARYLAND
PERMIT TO DRILL WELL

OEP PERMIT NUMBER

40-81-1162

(THIS NUMBER IS TO BE PUNCHED
IN COLS. 3-6 ON ALL CARDS)

please print or type

fill in this form completely

Date Received

9/20/85

OWNER INFORMATION

15 Last Name 8 22285 13
Owner First Name 34
13 Dreher Ave 36 55
Street or RFD
Pikesville Md 21208 57 70 State 72 Zip 76

DRILLER INFORMATION

George Easterday 40
Driller's Name 77 License No. 80
L. Franklin Easterday Inc
Firm Name
9265 Brown Church Rd Mt Airy Md
Address
George Easterday 8-14-85
Signature Date

WELL INFORMATION

APPROX. PUMPING RATE (GAL. PER MIN.) 5
AVERAGE DAILY QUANTITY NEEDED 600
(GAL. PER DAY)

USE FOR WATER (CIRCLE APPROPRIATE BOX)

- ☒ D HOME (SINGLE OR DOUBLE HOUSEHOLD UNIT ONLY)
☐ F FARMING (LIVESTOCK WATERING & AGRICULTURAL IRRIGATION)
☐ I INDUSTRIAL, COMMERCIAL, STATE AND FEDERAL GOV. OTHER (REQUIRES APPROPRIATION PERMIT)
☐ P PUBLIC OR PRIVATE WATER COMPANY (REQUIRES APPROPRIATION PERMIT AND STATE HEALTH DEPARTMENT APPROVAL)
☐ T TEST, OBSERVATION, MONITORING (MAY REQUIRE APPROPRIATION PERMIT)

APPROXIMATE DEPTH OF WELL 150 FEET

APPROXIMATE DIAMETER OF WELL 6 INCH NEAREST

METHOD OF DRILLING (circle one)

BORED (or Augered) JETTED Jetted & DRIVEN
 30- AIR-ROTary AIR-PERCussion ROTARY (Hydraulic Rotary)
 37- CABLE REVERSE-ROTary DRIVE-POINT
 other

REPLACEMENT OR DEEPEMED WELLS
(CIRCLE APPROPRIATE BOX)

- ☒ N THIS WELL WILL NOT REPLACE AN EXISTING WELL
☐ Y THIS WELL WILL REPLACE A WELL THAT WILL BE ABANDONED AND SEALED
☐ S THIS WELL WILL REPLACE A WELL THAT WILL BE USED AS A STANDBY
☐ D THIS WELL WILL DEEPEN AN EXISTING WELL
 PERMIT NUMBER OF WELL TO BE REPLACED OR DEEPEMED (IF AVAILABLE) 41 52

Not to be filled in by driller (OEP USE ONLY)

APPROX. PERMIT NUMBER 54 G A P 63

FORCE 67 68 WRITE INITIALS IN BOX PERMIT No. 40-81-1162 70 71 72 73 74 75 76 77 78 79


B 3

LOCATION OF WELL


1 2
8 COUNTY 21
ROUTE 99 AT SANDHILL 42
23 SUBDIVISION
SECTION 44 46 LOT 48 50
West Friendship 71
52 NEAREST TOWN
MILES FROM TOWN (enter 0 if in town) 2 MI 73 76 77 78

B 4

DIRECTION OF WELL FROM TOWN (CIRCLE BOX)

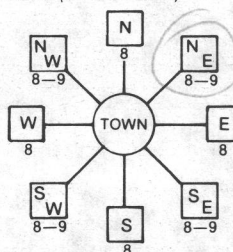

11 30
NEAR WHAT ROAD

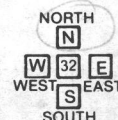ON WHICH SIDE OF ROAD
(CIRCLE APPROPRIATE BOX)

34 37
DISTANCE FROM ROAD

ENTER FT or MI 57 38 39

NOT TO BE FILLED IN BY DRILLER
HEALTH DEPARTMENT APPROVAL

Howard A 19043
COUNTY NAME COUNTY NO.
OEP SIGNATURE STATE HEALTH INSERT S 41
DATE ISSUED 082785 Clay W. Quinn 2/27/85
CO SIGNATURE EXP. DATE
NORTH GRID 542000 EAST GRID 0820000
50 55 57 63

SHOW MAJOR FEATURES OF BOX & LOCATE WELL WITH AN X

SOURCES OF DRILLING WATER

- Well
-
-


WRITE THE BOX NUMBER FROM THE MAP HERE

E 820
N 540

000
000

DRAW A SKETCH BELOW SHOWING LOCATION OF WELL IN RELATION TO NEARBY TOWNS AND ROADS AND GIVE DISTANCE FROM WELL TO NEAREST ROAD JUNCTION

N

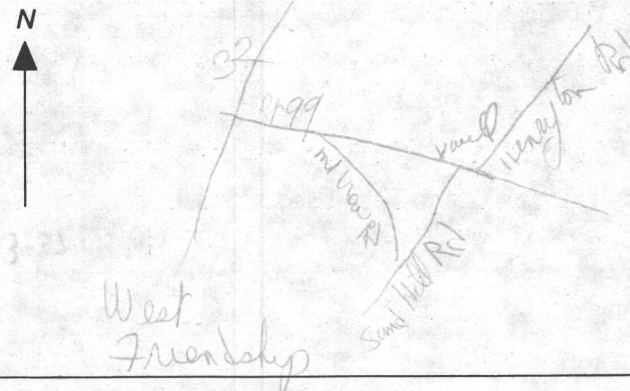

FIELD DATA SHEET
HOWARD COUNTY WELL YIELD TEST

Well Permit No. HO - 81-1162
Location of property (road) ROUTE 99 AT SAND HILL
Subdivision NACCI/HOWARD Lot 1 Block Plat Sec.
Well Driller GEORGE EASTERDAY Owner PETER NACCI

Depth of well 300 26 PM
Distance of measuring point (M.P.) above ground 1 FT
Static water level (S.W.L.) below M.P. 30 FT

I. High rate pumping -- reservoir drawdown

Time pump started 9:00 Pumping rate 8 GPM
Total time 10:00 to reach pumping water level 125 ft. below M.P.

II. Recovery pump test data - observations to be recorded every 15 minutes

TIME (in 15 minute intervals)	WATER LEVEL below M.P.	PUMPING RATE time to fill #1 gallon bucket	FLOW METER READING (if used)	CALCULATED FLOW (gallons per minute)
10:00	125 FT	30 SEC		2 GPM
10:15	125 FT	30 SEC		2 GPM
10:30	125 FT	30 SEC		2 GPM
10:45	120 FT	30 SEC		2 GPM
11:00	110 FT	20 SEC		3 GPM
11:15	100 FT	20 SEC		3 GPM
11:30	100 FT	20 SEC		3 GPM
11:45	100 FT	20 SEC		3 GPM
12:00	100 FT	20 SEC		3 GPM
12:15	100 FT	20 SEC		3 GPM
12:30	100 FT	20 SEC		3 GPM
12:45	100 FT	20 SEC		3 GPM
1:00	100 FT	20 SEC		3 GPM
1:15	100 FT	20 SEC		3 GPM
1:30	100 FT	20 SEC		3 GPM
1:45	100 FT	20 SEC		3 GPM
2:00	100 FT	20 SEC		3 GPM
2:15	100 FT	20 SEC		3 GPM
2:30	100 FT	20 SEC		3 GPM
2:45	100 FT	20 SEC		3 GPM
3:00	100 FT	20 SEC		3 GPM
3:15	100 FT	20 SEC		3 GPM
3:30	100 FT	20 SEC		3 GPM
3:45	100 FT	20 SEC		3 GPM
4:00	100 FT	20 SEC		3 GPM

Fill out in triplicate.
Make \$15.00 check payable:
Howard County Health Dept. - Sanitation

APPLICATION

Nacci
A 19043

SEWAGE DISPOSAL TESTING

P _____

STATE OF MARYLAND - DEPARTMENT OF HEALTH AND MENTAL HYGIENE

HOWARD COUNTY HEALTH DEPARTMENT
ENVIRONMENTAL HEALTH SERVICES

P. O. BOX 476, ELLICOTT CITY, MARYLAND 21043
TELEPHONE: 465-5000, EXT. 356

Septic Tank - 1000 gal. DISTRICT 3

Dry Well - 453 sq. ft. DATE 10/9/73

of absorbent side wall area to begin

below the first 4 1/2 ft. of ~~very porous~~ soil. Max.
depth permitted for dry well is 11 1/2 ft. below
original grade. Locate dry well 120 ft. from left
side line and 42 ft. from rear property line as seen
from Rt. 99.

TO: THE COUNTY HEALTH OFFICER
ELLICOTT CITY, MARYLAND

I, HEREBY, APPLY FOR THE NECESSARY TEST IN ORDER TO CONSTRUCT (OR RECONSTRUCT) A SEWAGE DISPOSAL SYSTEM.

Peter & Patricia Nacci

PROPERTY OWNER JOHN N. HOWARD and FLORENCE G. HOWARD, his wife

BUYERS: PETER J. NACCI and PATRICIA D. NACCI, his wife

ADDRESS 13 DREHER AVE., PIKESVILLE, MARYLAND 21208

PHONE 484-3461

PROPERTY LOCATION:

SUBDIVISION _____

LOT NO. 1

ROAD AND DESCRIPTION #12008 NORTHWEST CORNER OF SAND HILL ROAD AND RT. 99

SIZE OF LOT 521 X 315 240 ft. x 273 315'

TYPE BLDG. 3

NUMBER OF BEDROOMS _____

IF NOT SINGLE RESIDENCE DESCRIBE _____

THE SYSTEM INSTALLED UNDER THIS APPLICATION
FACILITIES BECOME AVAILABLE.

SIGNATURE OF APPLICANT Peter J. Nacci

*Peter J. Nacci &
Patricia Nacci
Cm # 667/442 - 9/20/74*

APPROVED BY Robert V. Tane

FOR Dry Well

(KIND OF SYSTEM)

DATE 11/2/73

REJECTED BY _____

FOR _____

(KIND OF SYSTEM)

DATE _____

HOLD PENDING FURTHER TESTS _____

DATE _____

REASONS FOR REJECTION OR HOLDING _____

B.P. #67539

THIS IS NOT A PERMIT

INDICATE NORTH. - NAME ADJOINING ROADWAY AS BASE LINE.

DATE	TEST NO.	DEPTH	PRE-WET		TEST - 1" DROP		TIME
			START	STOP	START	STOP	

REMARKS _____

TYPE OF SOIL _____

APPLICATION

A 19043

SEWAGE DISPOSAL TESTING

P _____

STATE OF MARYLAND - DEPARTMENT OF HEALTH AND MENTAL HYGIENE

HOWARD COUNTY HEALTH DEPARTMENT
ENVIRONMENTAL HEALTH SERVICES

P. O. BOX 476, ELLICOTT CITY, MARYLAND 21043
TELEPHONE: 465-5000, EXT. 356

Septic Tank - 1000 gal DISTRICT 3

Dry Well - 453 sq ft DATE 10/9/73

*if absorbent sidewall area to begin
below the first 4 1/2 ft. of non porous soil. Max
depth permitted for dry well is 11 1/2 ft. below
original grade. Locate dry well 120 ft from left
side line and 42 ft from rear property line as shown
from Rt 99.*

TO: THE COUNTY HEALTH OFFICER
ELLICOTT CITY, MARYLAND

I, HEREBY, APPLY FOR THE NECESSARY TEST IN ORDER TO CONSTRUCT (OR RECONSTRUCT) A SEWAGE
DISPOSAL SYSTEM.

PROPERTY OWNER JOHN N. HOWARD and FLORENCE G. HOWARD, his wife
BUYERS: PETER J. NACCI and PATRICIA D. NACCI, his wife
ADDRESS 13 DREHER AVE., PIKESVILLE, MARYLAND 21208 PHONE 484-3461

PROPERTY LOCATION:

SUBDIVISION _____ LOT NO. 1

ROAD AND DESCRIPTION NORTHWEST CORNER OF SAND HILL ROAD AND RT. 99

SIZE OF LOT ~~5.21 ACRES~~ 240 ft. x 275 315' TYPE BLDG. 3
NUMBER OF BEDROOMS _____

IF NOT SINGLE RESIDENCE DESCRIBE _____

THE SYSTEM INSTALLED UNDER THIS APPLICATION IS ACCEPTABLE ONLY UNTIL PUBLIC
FACILITIES BECOME AVAILABLE.

SIGNATURE OF APPLICANT Peter J. Nacci

APPROVED BY Robert V. Tone FOR Dry Well DATE 11/12/73
(KIND OF SYSTEM)


REJECTED BY _____ FOR _____ DATE _____
(KIND OF SYSTEM)

HOLD PENDING FURTHER TESTS _____ DATE _____

REASONS FOR REJECTION OR HOLDING _____

THIS IS NOT A PERMIT

85
75
425
595
6325

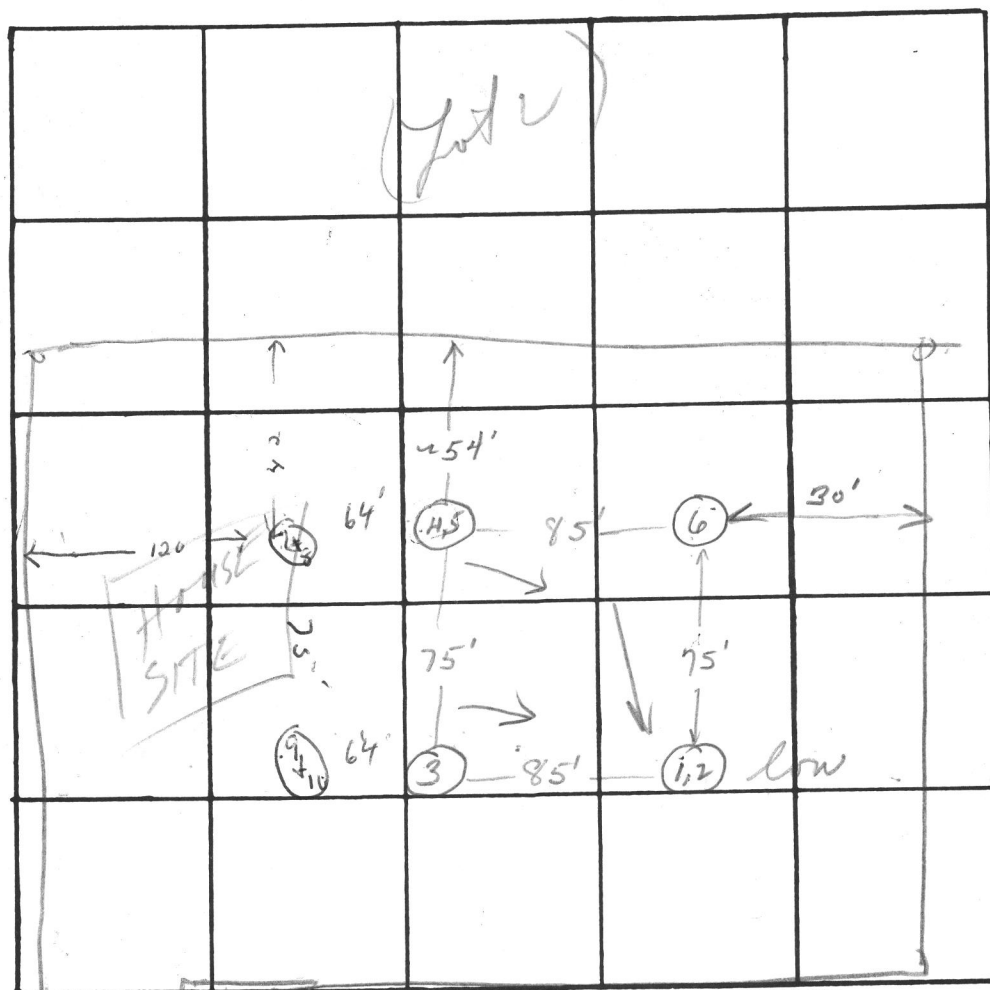

1828
328
54-84

201

7 TIMES
12 MIN
INLET 5'
BOTTOM MAX
9'

INDICATE NORTH. - NAME ADJOINING ROADWAY AS BASE LINE.

Rt 99

10/25/73


DATE	TEST NO.	DEPTH	PRE-WET		TEST - 1" DROP		TIME
			START	STOP	START	STOP	
10/25/73	1	7	2:30	2:40	2:40	2:56	16
	2	10	2:25	2:42	2:42	3:16	34
	✓ 3	11	Visual; same to 4, 5; dry; good gl 3'				
	✓ 4	5	2:18	2:35	2:35	3:00	25
	✓ 5	11	2:13	2:20	2:20	2:30	10
	✓ 6	11 1/2	3:18	3:35	3:35	4:00	25
11-8-73	✓ 7	11 1/2	1008	1012	1012	1014	2 MIN
11-8-73	✓ 8	5	1008	1016	1016	1031	5 MIN
✓ 9+10	11'	SAME	SOIL	AS	7+8		

REMARKS

WNZ #6 - clay 1' 6 1/2'

TYPE OF SOIL

Sandstone type; heavy clay top; hard bottoms

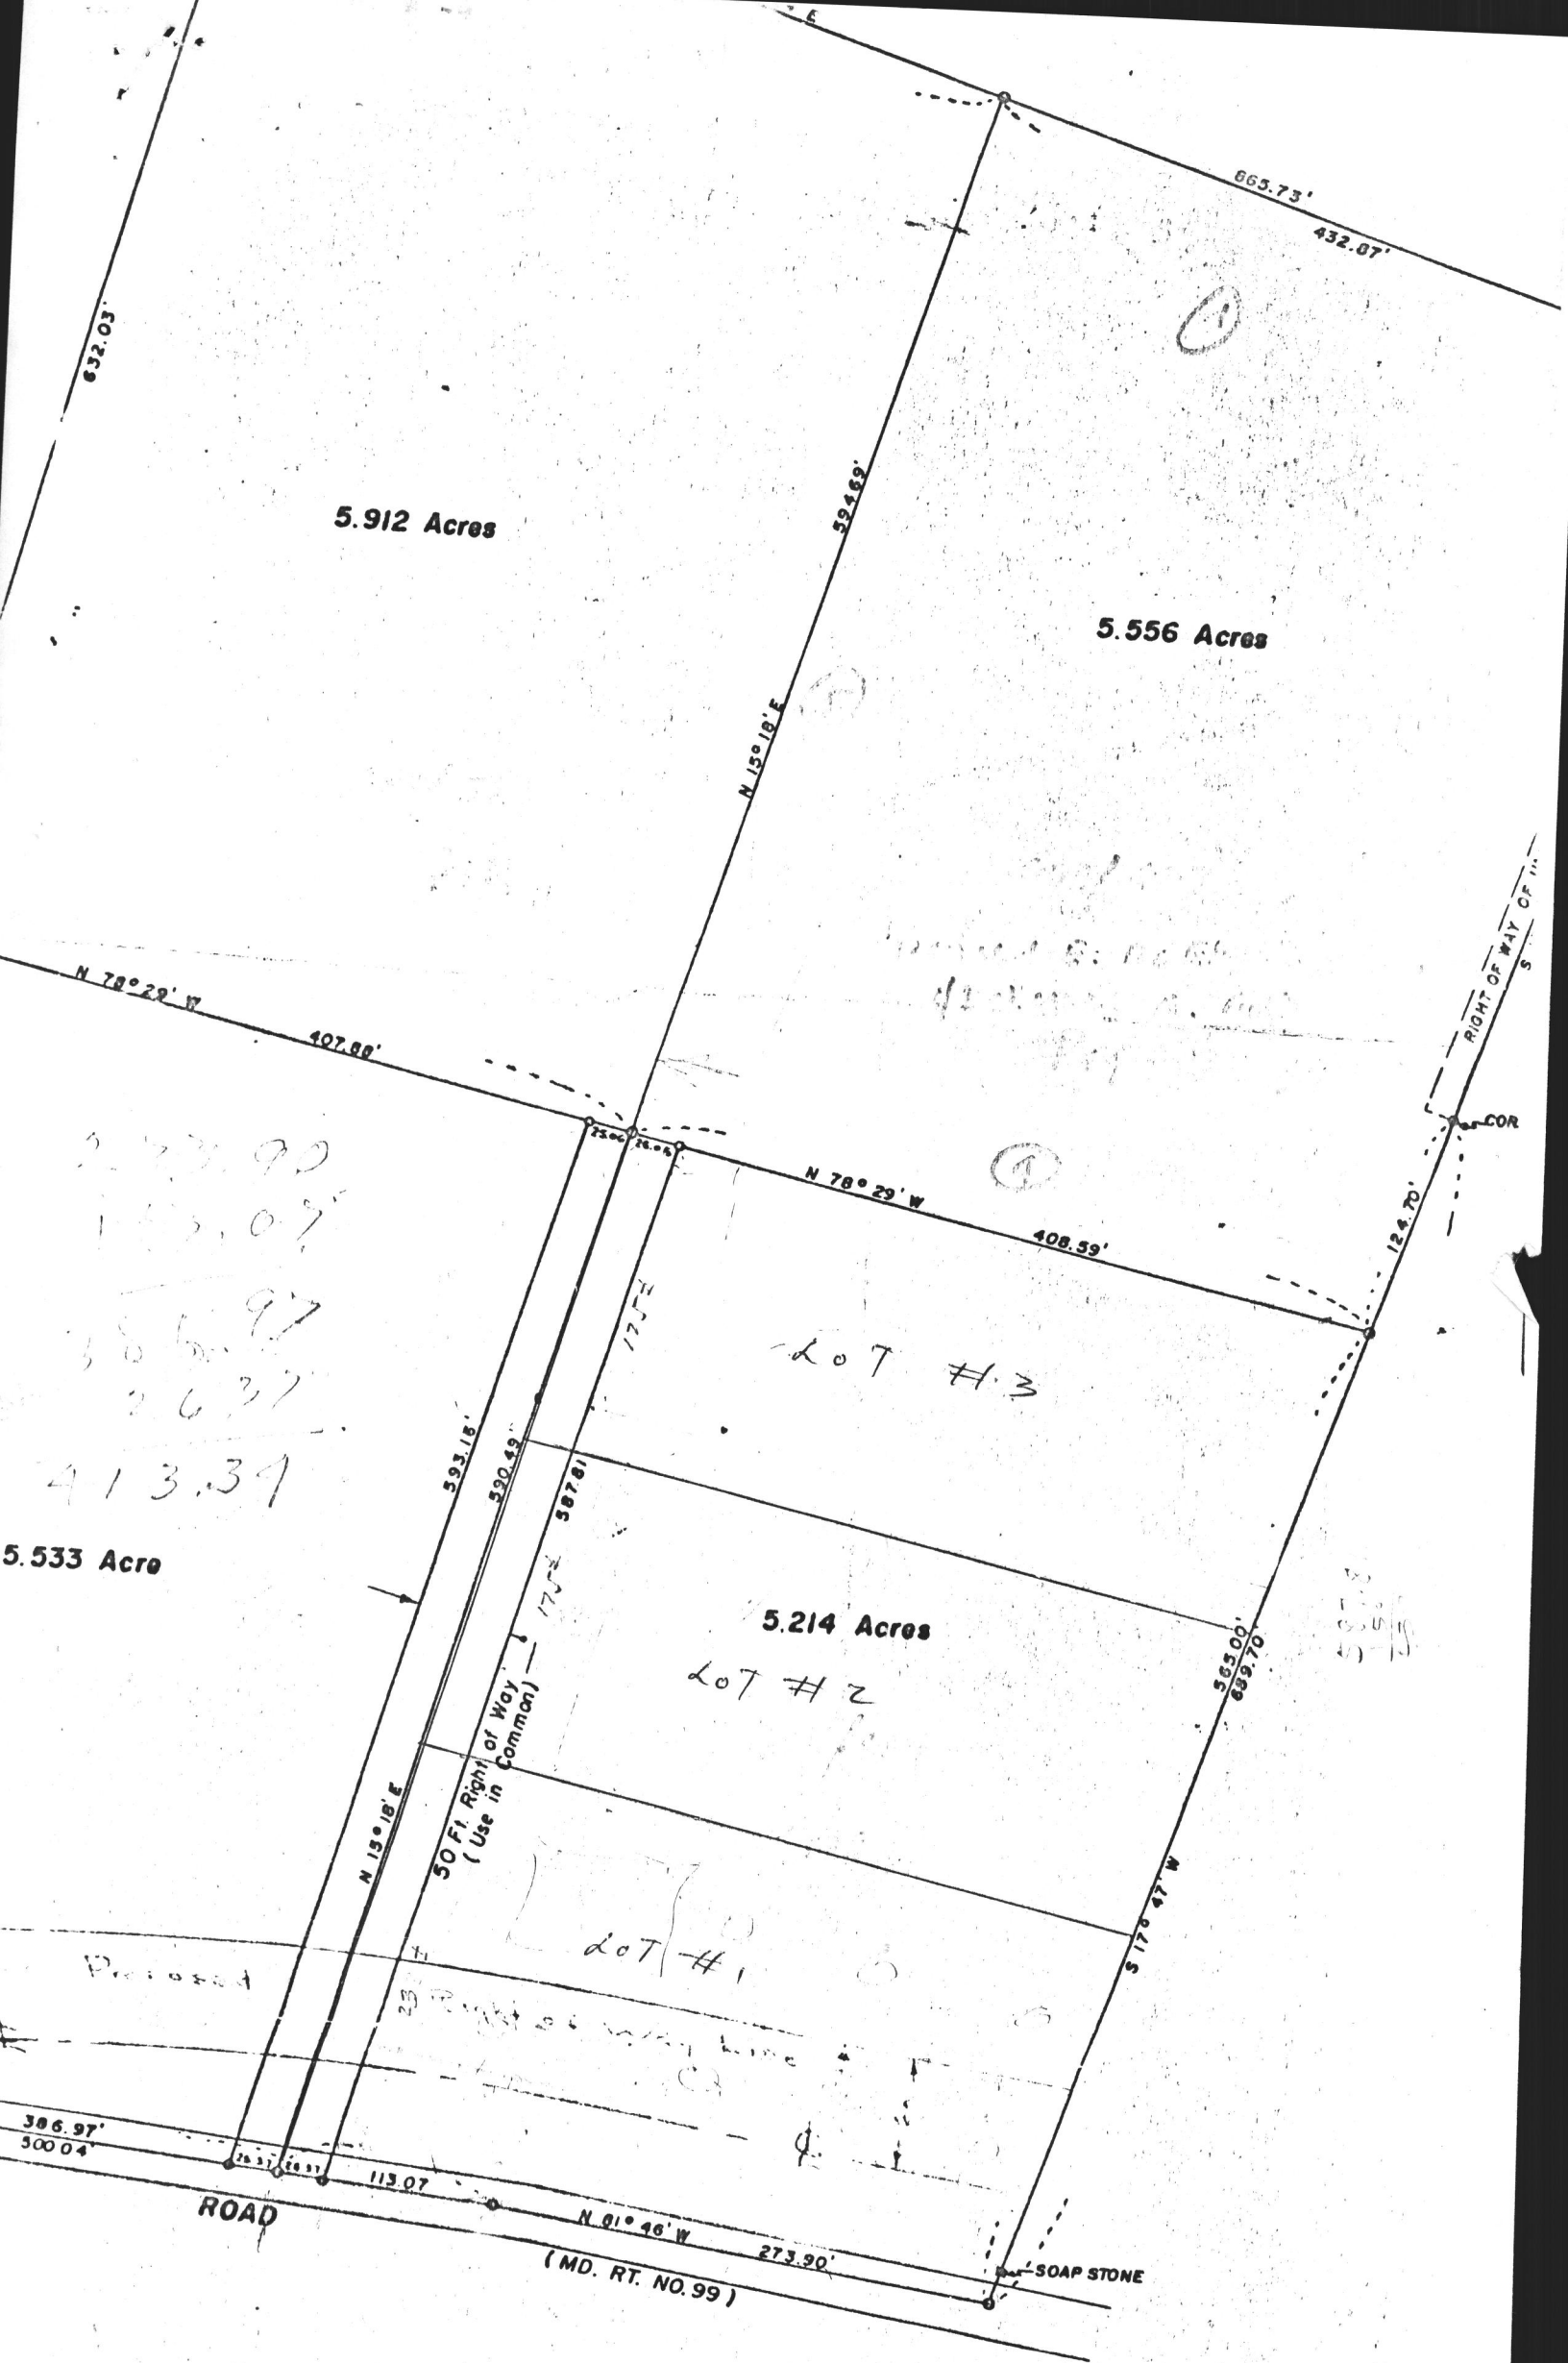

m. Larry Riple

DONALD DORRER
473/427
5.556 ALt

N 78° 29' W 382.54

TOWNSEND

430/740
5.57340 ±

and 50.2% (xx) in common)

3.31.517

1951 10 10

卷之四

OLD FREDERICK ROAD

MD ZTE 99

test holes
marked
ⓧ

Heard
By



PROPOSED SUBDIVISION
PRESENT OWNER JOHN HOWARD
439/059 5.214 AC TAX MAP 10
3RD EL. DIST. HOWARD CO, MD
SCALE - 1"=100' OCT 4, 1973

Bigen

Peter J. Nacci

R-35857
8/8/55
30.00

HODKINS ASSOCIATES
701 JEFFERSON SQUARE
COLUMBIA, MD 21044

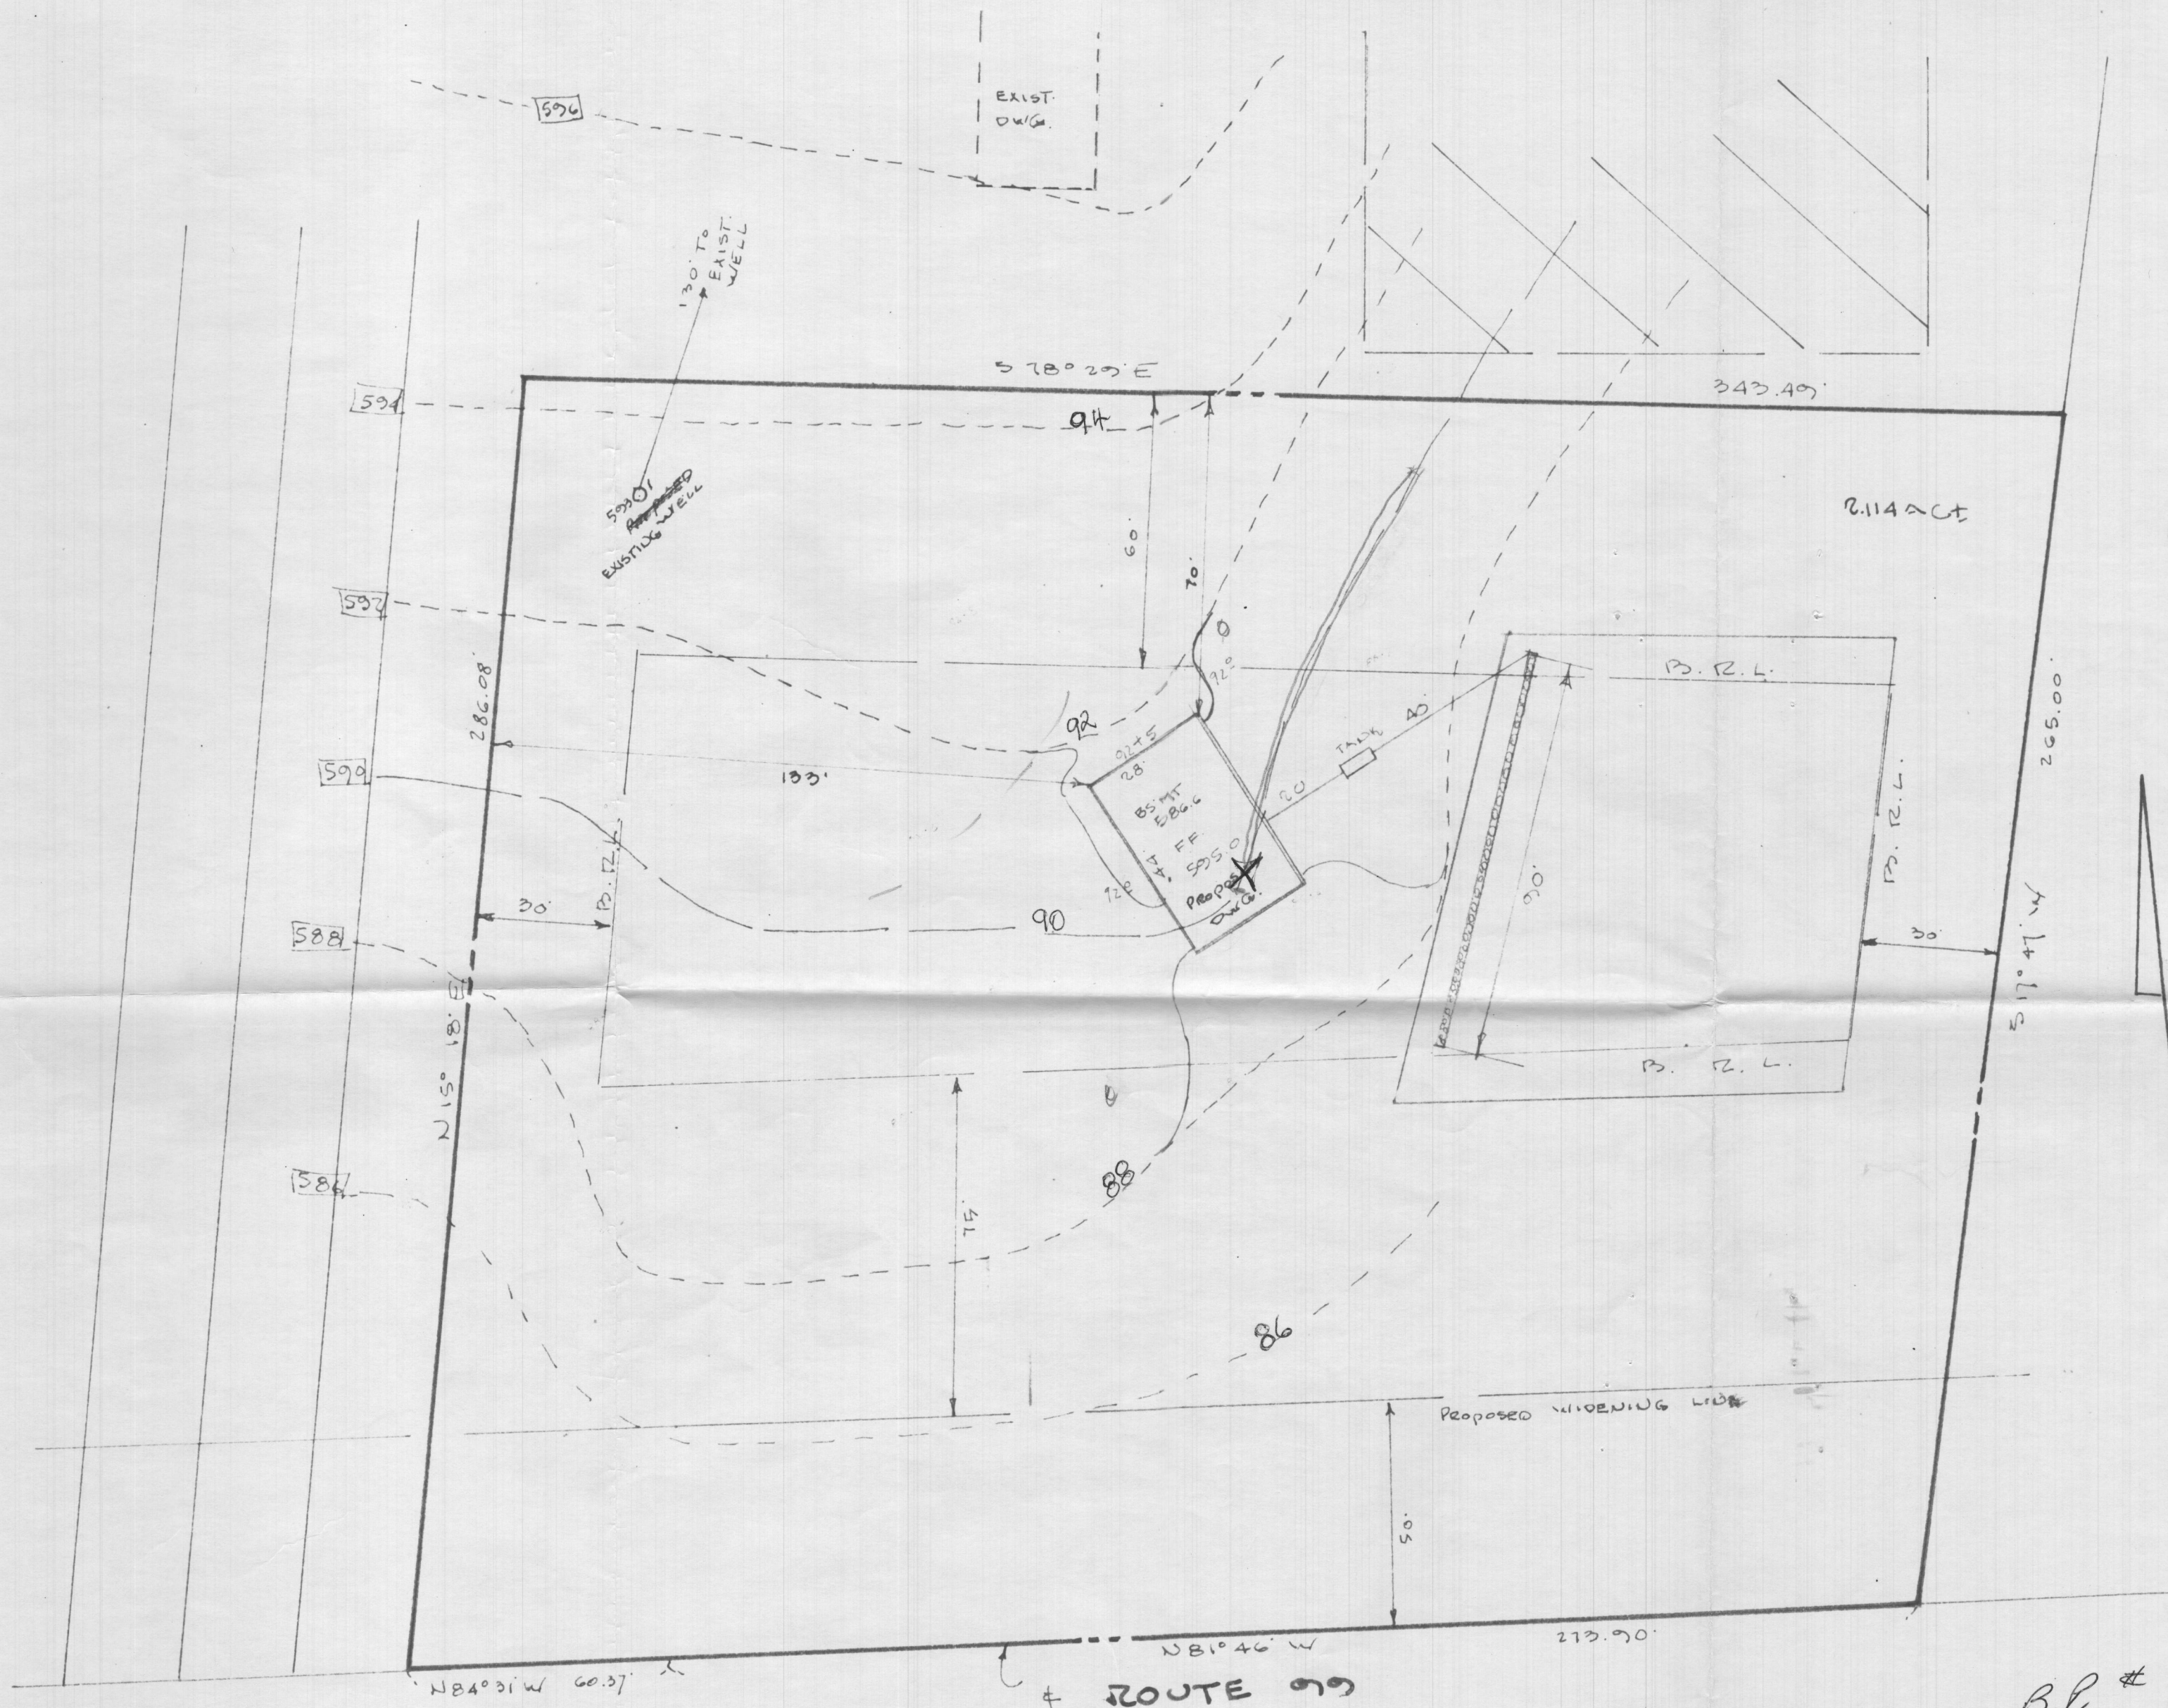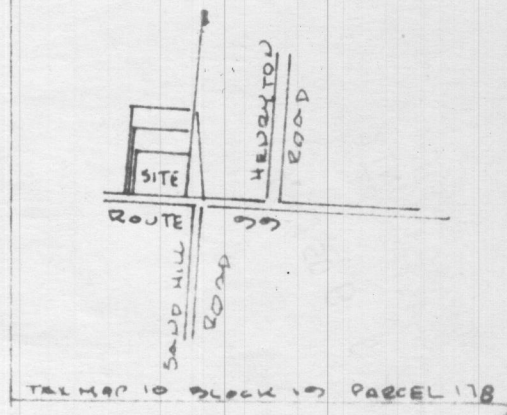

1" = 30'

TRENCH EXIST GRADE	587.00
INVERT	583.00
TANK EXIST GRADE	589.00
INVERT IN	584.20
INVERT OUT	583.80
HOUSE INVERT	584.60
EXIST. WELL	593.00

modified location
110' from back
168' from left
run along 590 Contour line
toward back



house to be move 35' to left
well ok -

B.P. # 67539

SITE PLAN
PETER J. NACCI PROPERTY
REMAINDER LIBERTY FORD 642
3RD ELECTION DISTRICT HOWARD CO. MD
SCALE 1" = 30' AUG. 26, 1985
OCT. 1, 1985

HUCKINS ASSOCIATES, INC.
SUITE 231, JOSEPH SQUARE
5485 HARPERS FARM ROAD
COLUMBIA, MD 21044

Noted
10-25-85
Hart 85.75
Tait 85.55
Tait 85.3
Bart 85.2
out 85.1
Trench 85.0
at 80.0

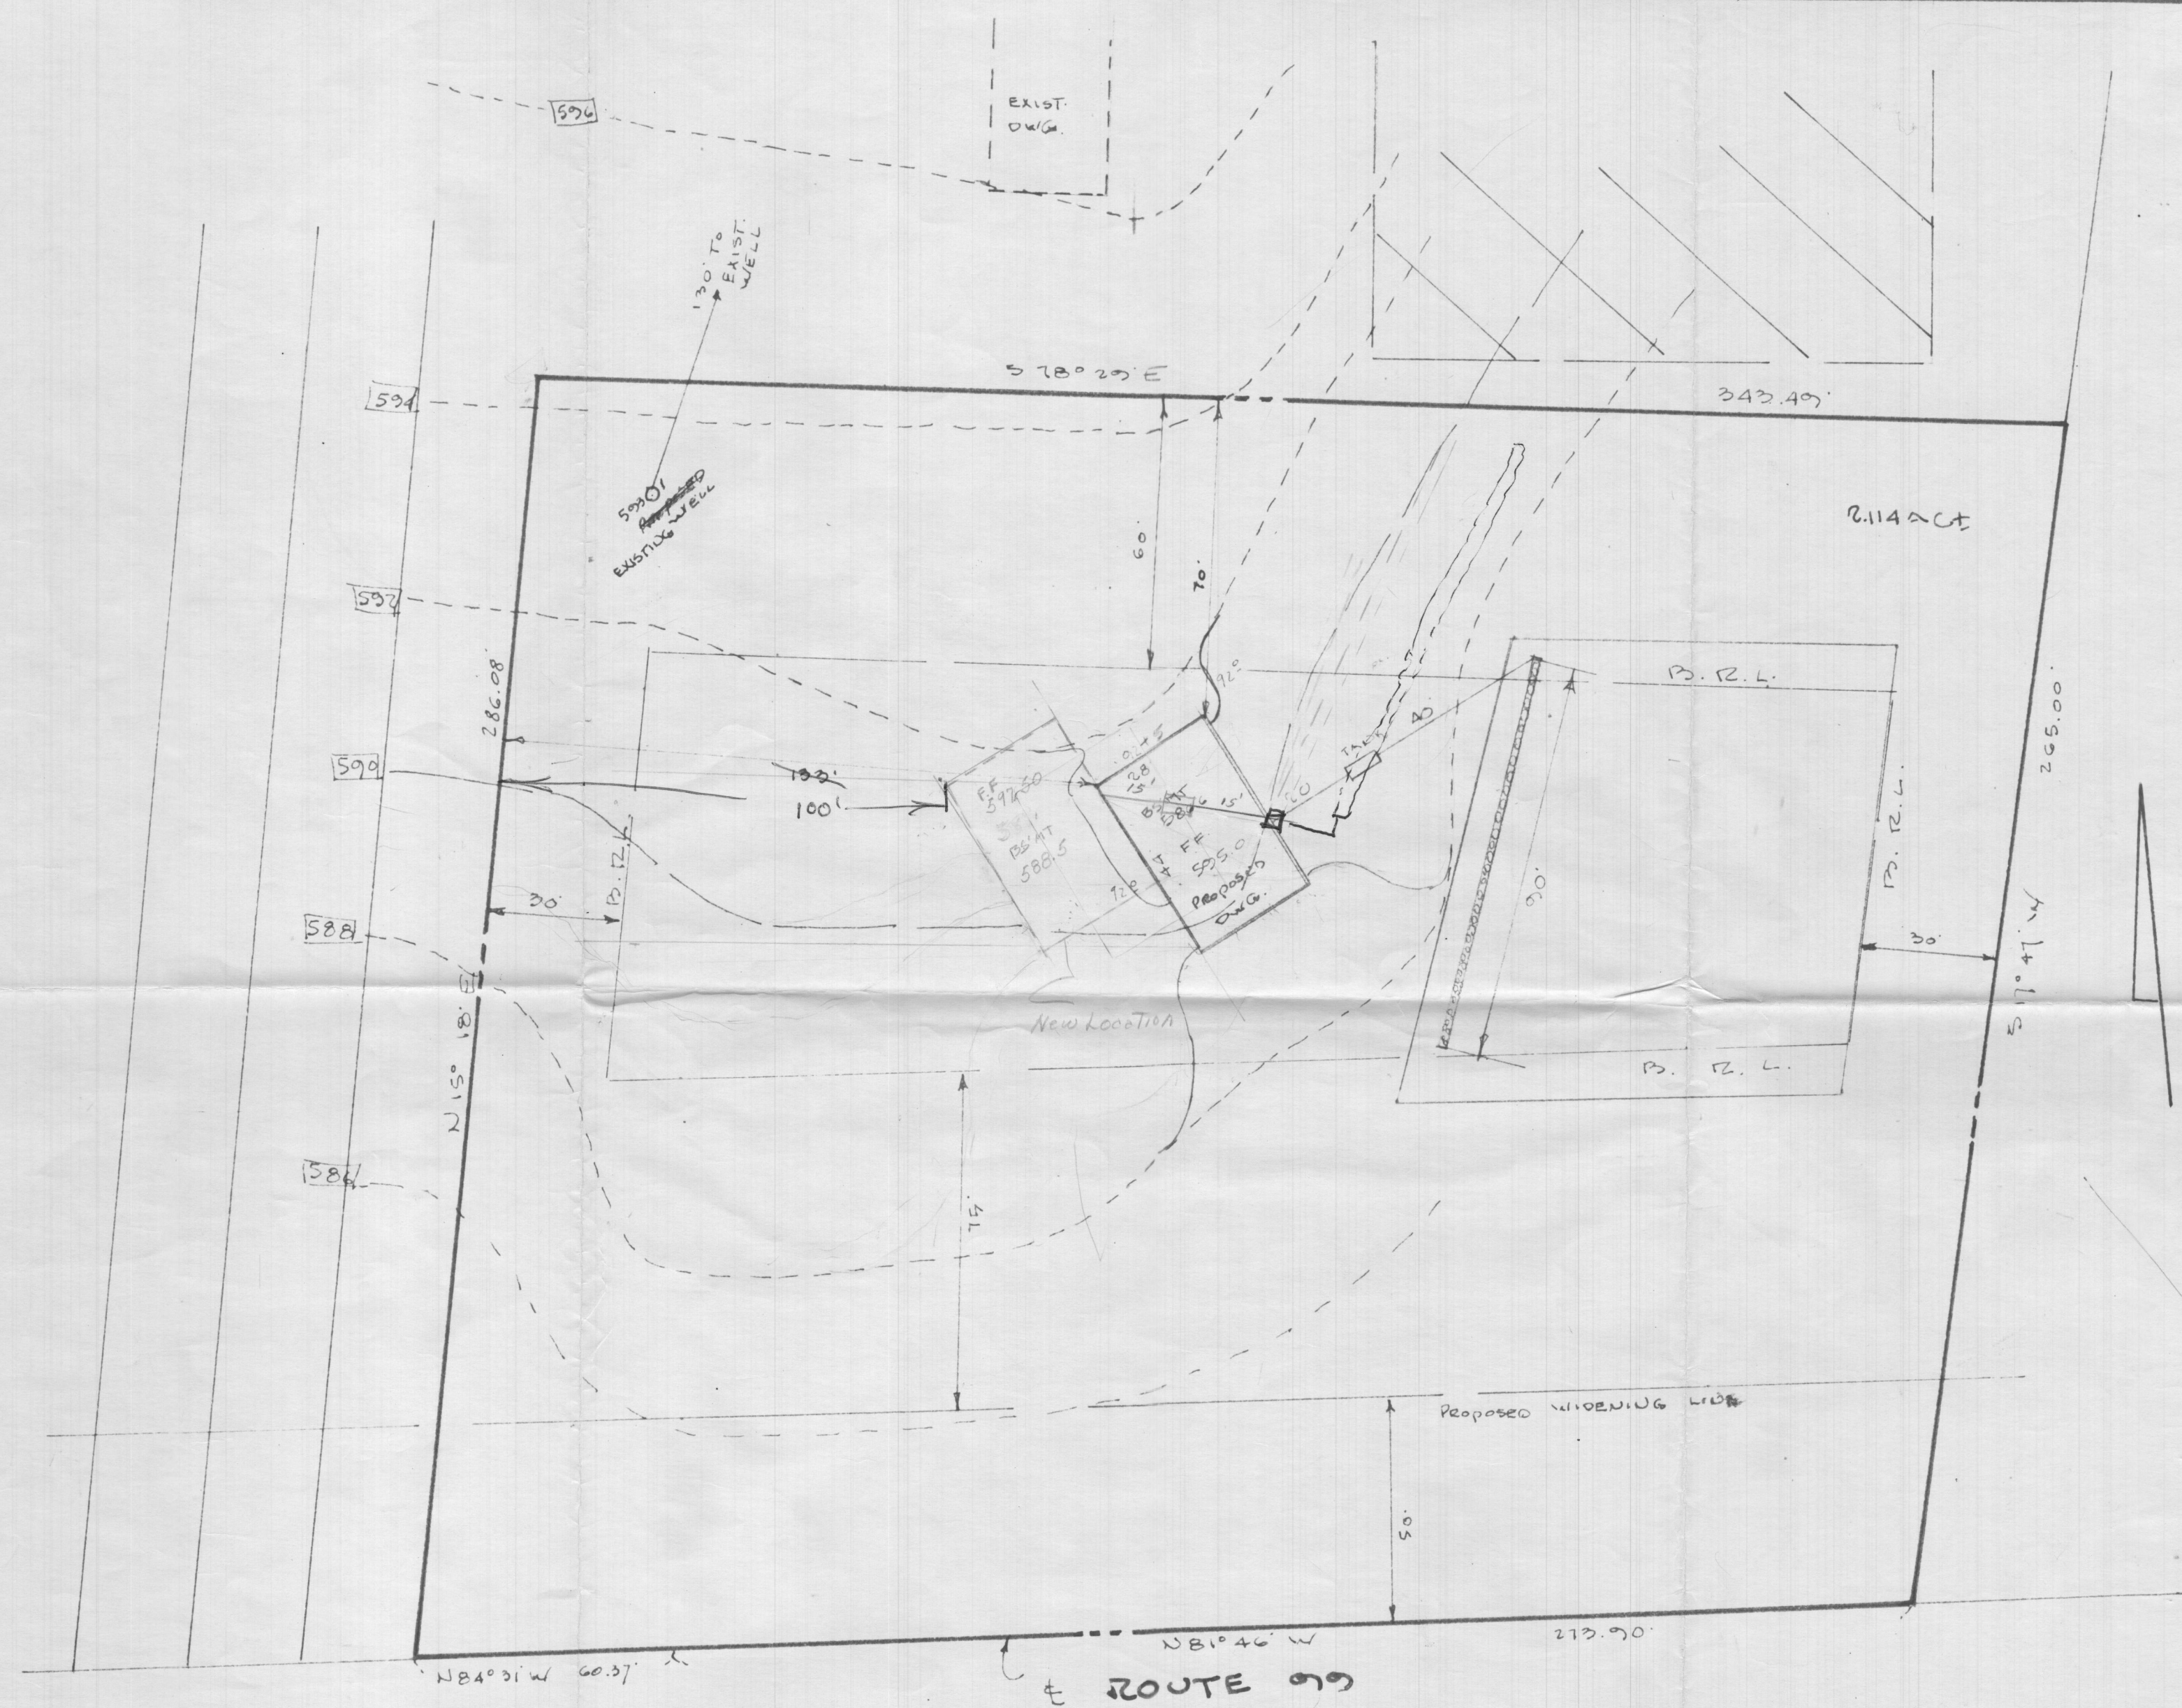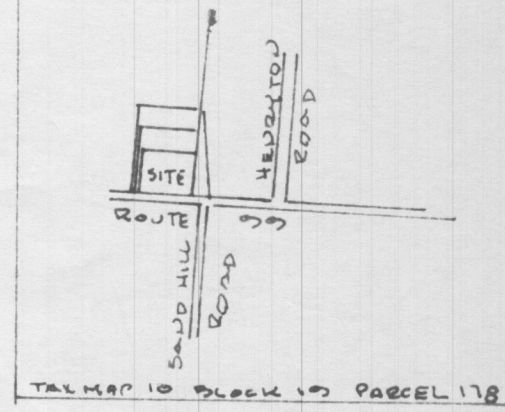

TRENCH	EXIST. GRADE	(589.5)
	INVERT	587.00
		(585.75)
		580.00
TANK	EXIST. GRADE	589.00
	INVERT IN	(586.25)
	INVERT OUT	(586.0)
		583.80
HOUSE	INVERT	(586.50)
		584.60
EXIST. WELL		593.00

Septic tank's location ok

B.P. # 67539

BLDG. PERMIT SIGNED
AND RETURNED 11-20-85

Job Phone 761-8496
Home " 484-3461

SITE PLAN
PETER J. NACCI PROPERTY
REMAINDER LIBERCG7 FOLD 642
3RD ELECTION DISTRICT HOWARD CO. MD
SCALE 1"=30' AUG. 26, 1985
OCT. 1, 1985

HUCKINS ASSOCIATES, INC.
SUITE 231, JOSEPH SQUARE
5485 HARPERS FARM ROAD
COLUMBIA, MD 21044