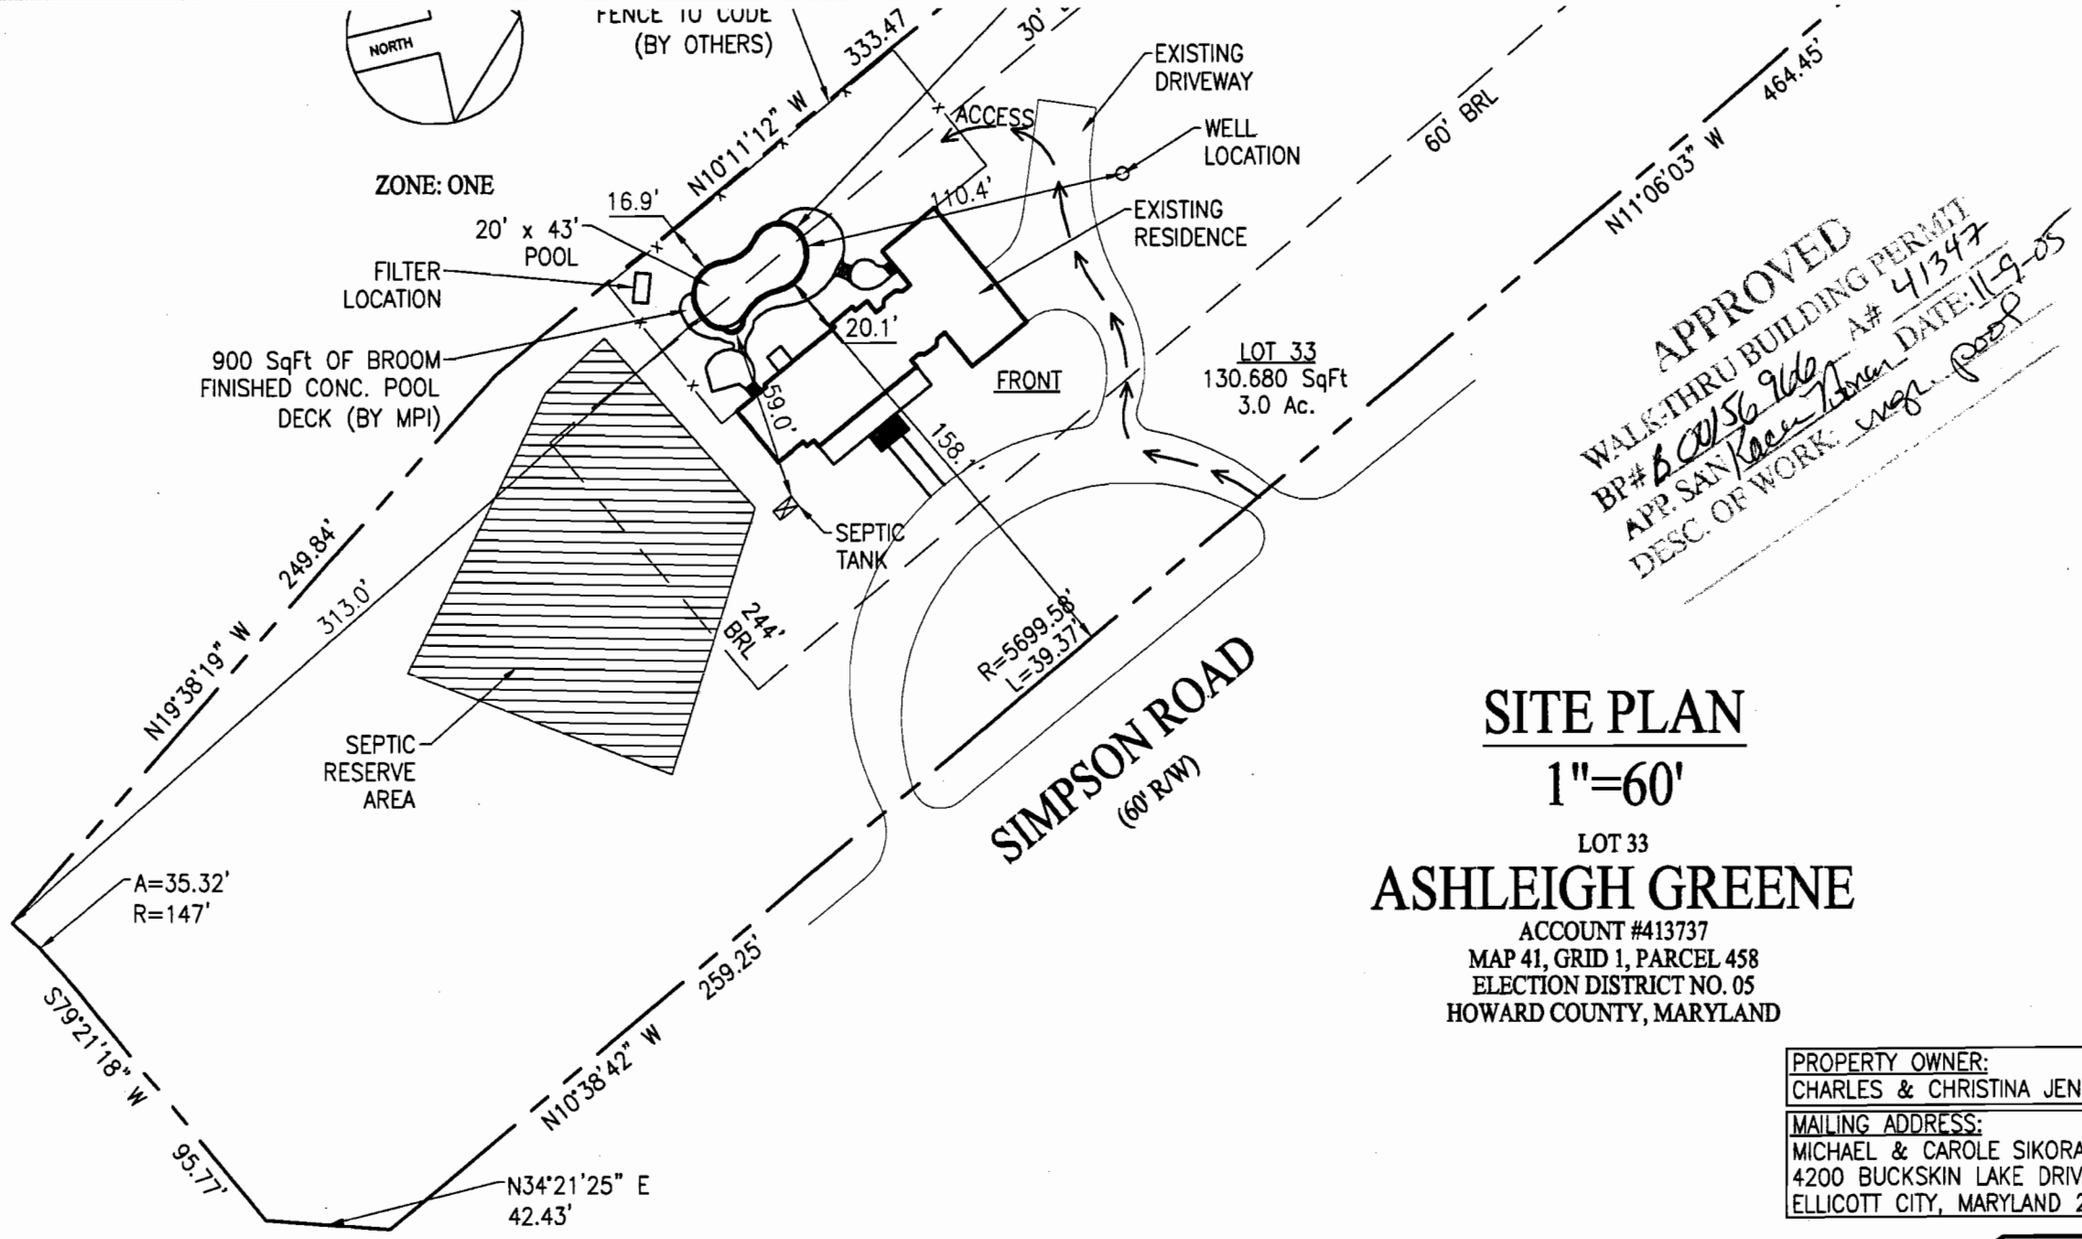

APPROVED
WALK-THRU BUILDING PERMIT
BP# 6 00156 966 A# 41347
APP. SAN Kacen Turner DATE: 11-9-05
DESC. OF WORK: swgr. pool

SITE PLAN

1"=60'

LOT 33

ASHLEIGH GREENE

ACCOUNT #413737
MAP 41, GRID 1, PARCEL 458
ELECTION DISTRICT NO. 05
HOWARD COUNTY, MARYLAND

PROPERTY OWNER:
CHARLES & CHRISTINA JENNINGS

MAILING ADDRESS:
MICHAEL & CAROLE SIKORA 4200 BUCKSKIN LAKE DRIVE ELLICOTT CITY, MARYLAND 21042

PERMIT SET
DATE: 11-09-05

PERMIT NUMBERS
POOL:
ELECT:
OTHER:

REVISIONS:
00/00/00

COI
PLAS
FILTER
CLEANING
TREATMENT
CONTROL
HEA
LIG
LOVES
AQUA BE
RAIL GO
DECI
FE
POOL CO
CHEMIC
OTHER IT

ELEC

SIZE/SHA
POOL AI
TOTAL AI
PERIME
GALLONA

RT. 29 SOUTH
HOPKINS WEST
SIMPSOND RD T
ON LEFT #1189
GARAGE

Mic
1
Clark

O
O

LOT: 33
SUBDI
SCALE: 1"=60'