

Menu **Record Detail** (This section is required.)

Permit Type Building/Residential/Alteration/SFD **Permit Number** B24002452 **Opened Date** 07/01/2024 

Description of Work
 SFD/ FINISH BASEMENT TO INCLUDE OFFICE, WORK ROOM, KITCHENETTE AND GYM
 AREA**SLEEPING ROOMS ARE NOT PERMITTED UNLESS EGRESS IS PROVIDED, SMOKE DETECTORS
 REQUIRED, SUBJECT TO FIELD INSPECTION**/9.23.24 AMENDMENT REQUEST TO ADD FULL BATH,
 HALLWAY AND CLOSETS**NOT APPROVED FOR SLEEPING ROOMS OR ACCESSORY APT**

[check spelling](#)

With new
 revisions, APPROVED.
 4 BDR to remain.
 2/8/10/18/24

Address (This section is required.)

Search

Street # 7644 **Street Name** WOODSTREAM **Street Type** WAY

Unit Type **Unit #** **X Coordinate** -76.8789 **Y Coordinate** 39.15837

City LAUREL **State** MD **Zip Code** 20723 **Primary** Yes

Parcel (This section is required.)

Search

GIS ID 843562 **Parcel** 424 **Parcel Area** 3 **Land Value** 281200 **Improved Value** 827400 **Exemption Value** 546200 **Plan Area** SOUTHE

Legal Description
 LOT 9 3.000 A [] 7644 WOODSTREAM WAY [] KINDLER ESTATES

[check spelling](#)

Block **Lot** 9 **Census Tract** 606802 **Council Dist** 3 **Inspection Dist** **Supervisor Dist** **Map #** **DAP Zone**

Plan Area **State Tax Id** 1406461581 **Subdivision Name**

Section **Area** **Tax Map** 41

Grid **Zoning District** **ADC Map** 5052-K5

SDP No. SDP-03-023 **Final Plan No.** **WP File No.**

Record Plat No. 4860 **WS Contract No.** **FDP No.** **Primary** Yes

Owner Occupied ☐ Yes ☐ No **Year Built** 2004 **Historic District** ☐ Yes ☒ No

Historic District Registry No. **Stat Area** 6-19 **Flood Plain** ☐ Yes ☒ No

Building No

Owner (This section is not required.)

Search

Name
 KHAN,
Address Line 1
 7644 WOODSTREAM WAY
Address Line 2

Address Line 3

Mail City
 LAUREL
Mail State
 MD
Mail Zip Code
 20723
Phone
 732-763-2286
Primary
 Yes
E-mail

khanonical@gmail.com
Cell Number Fax Number

Professionals (This section is not required.)

License #	Business Name			
0	OWNER TO ACT AS CONTRACTOR			
License Type	First Name	Middle Name	Last Name	
Home Owner	▼ ARIF		KHAN	
Primary	Address Line 1			
Yes	▼ 7644 WOODSTREAM WAY			
	Address Line 2			
	City		State	ZIP Code
	LAUREL		MD	20723
	Phone 1	Phone 2	Fax	
	732-763-2286			
	E-mail			
	KHANONICAL@GMAIL.COM			

Applicant (This section is not required.)

Search	As Owner	As Lic. Prof	As Contact	
Type	First Name	MI	Last Name	
Applicant	Anif		Khan	
Relationship	Full Name			
Applicant	▼ Anif Khan			
Primary	Organization Name			
No	▼			
	Street Address			
	7644 Woodstream Way			
	Address Line 2			
	City		State	Zip Code
	Laurel		MD	20723
	Phone	Cell	Fax	
	732-763-2286			
	E-mail			
	khanonical@gmail.com			

Contact (This section is not required.)

Search	As Owner	As Lic. Prof	As Contact	
Type	First Name	MI	Last Name	
Contact	Anif		Khan	
Relationship	Full Name			
Owner	▼ Anif Khan			
Primary	Organization Name			
Yes	▼			
	Street Address			
	7644 Woodstream Way			
	Address Line 2			
	City		State	Zip Code
	Laurel		MD	20723
	Phone	Cell	Fax	
	732-763-2286			
	E-mail			
	khanonical@gmail.com			

Addtl Info

Est Construction Cost	Housing Units	Number of Buildings	Public Owned	
4000	0	0	No	▼
Construction Type				
434 - Additions, Alterations and Conversions - Residential	▼			

RESIDENTIAL ALTERATION INFO

RESIDENTIAL ALTERATION INFORMATION							
Total Square Footage	No of Stories	Basement	Bedrooms	Full Baths	Half Baths	Water	Sewage
3000	SQFT (Number) 1	(Number) Partially Finished	▼ 0	(Number) 1	(Number) 0	(Number) Private	▼ Private

Existing Utilities	Existing Heating System	Existing Sprinkler System	Type of New Fireplace	Expiration Date
Gas & Electric	Electric & Propane Gas	None	--Select--	3/30/2025


Related Records

Showing 1-3 of 3


<u>Permit Number</u>	<u>Record Type Alias</u>	<u>Status</u>	<u>Number</u>	<u>Street Name</u>	<u>Opened Date</u>	<u>Description</u>
B24002452	Residential Interior Alteration Single Family Dwelling Permit	Review In Process	7644	WOODSTREAM	07/01/2024	SFD/ FINISH BASEMENT TO INCLUDI
E24004412	Residential Electrical Addition Alteration Permit	Issued	7644	WOODSTREAM	08/06/2024	Install outlets, switches and lights in ba:
P24003448	Residential Plumbing Addition Alteration Permit	Issued	7644	WOODSTREAM	08/14/2024	SFD/ BASEMENT - INSTALL 1-KITCHE

Page 1 of 1

Submit Cancel

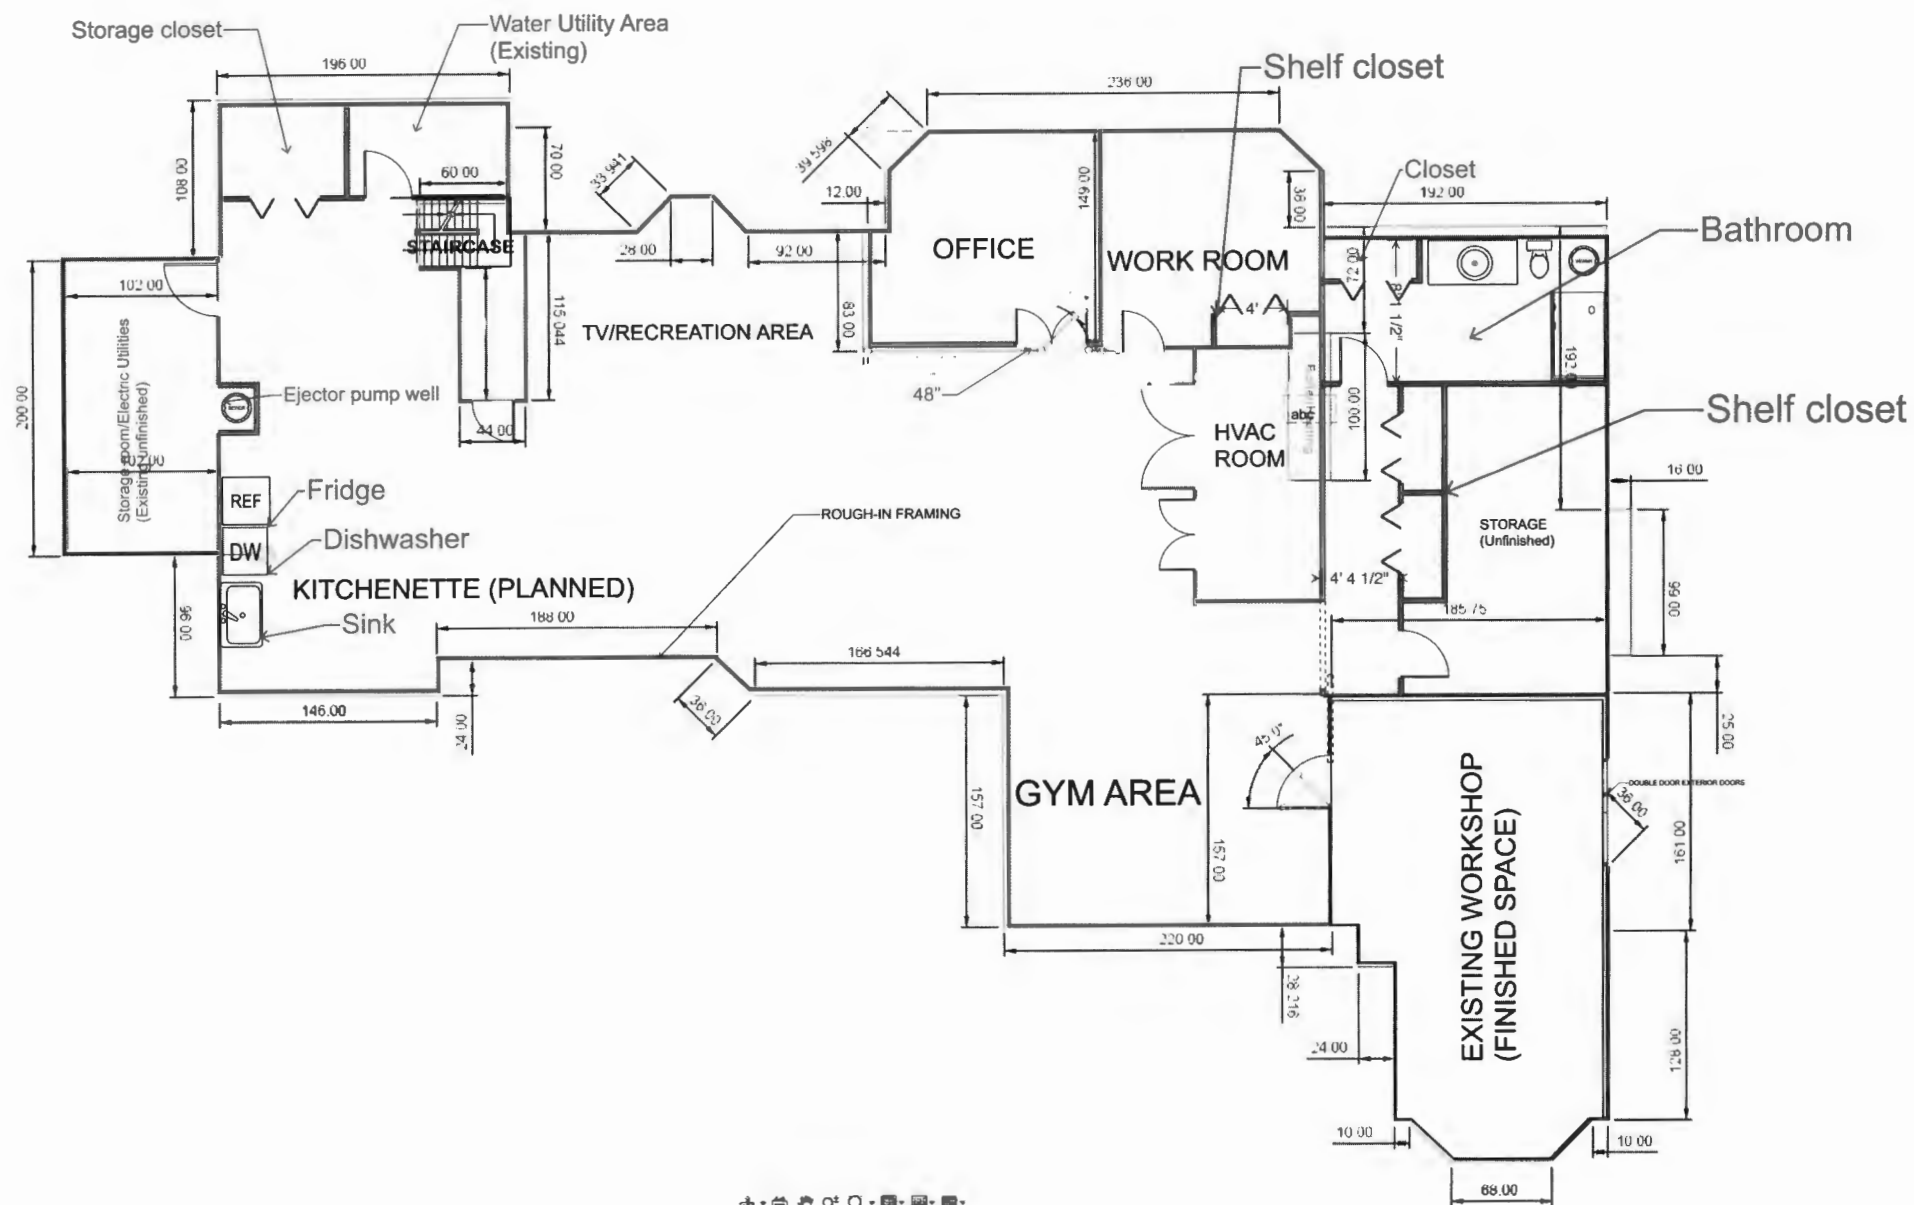

FIRST FLOOR PLAN #22
APPROXIMATELY 3413 G.F.S.F.

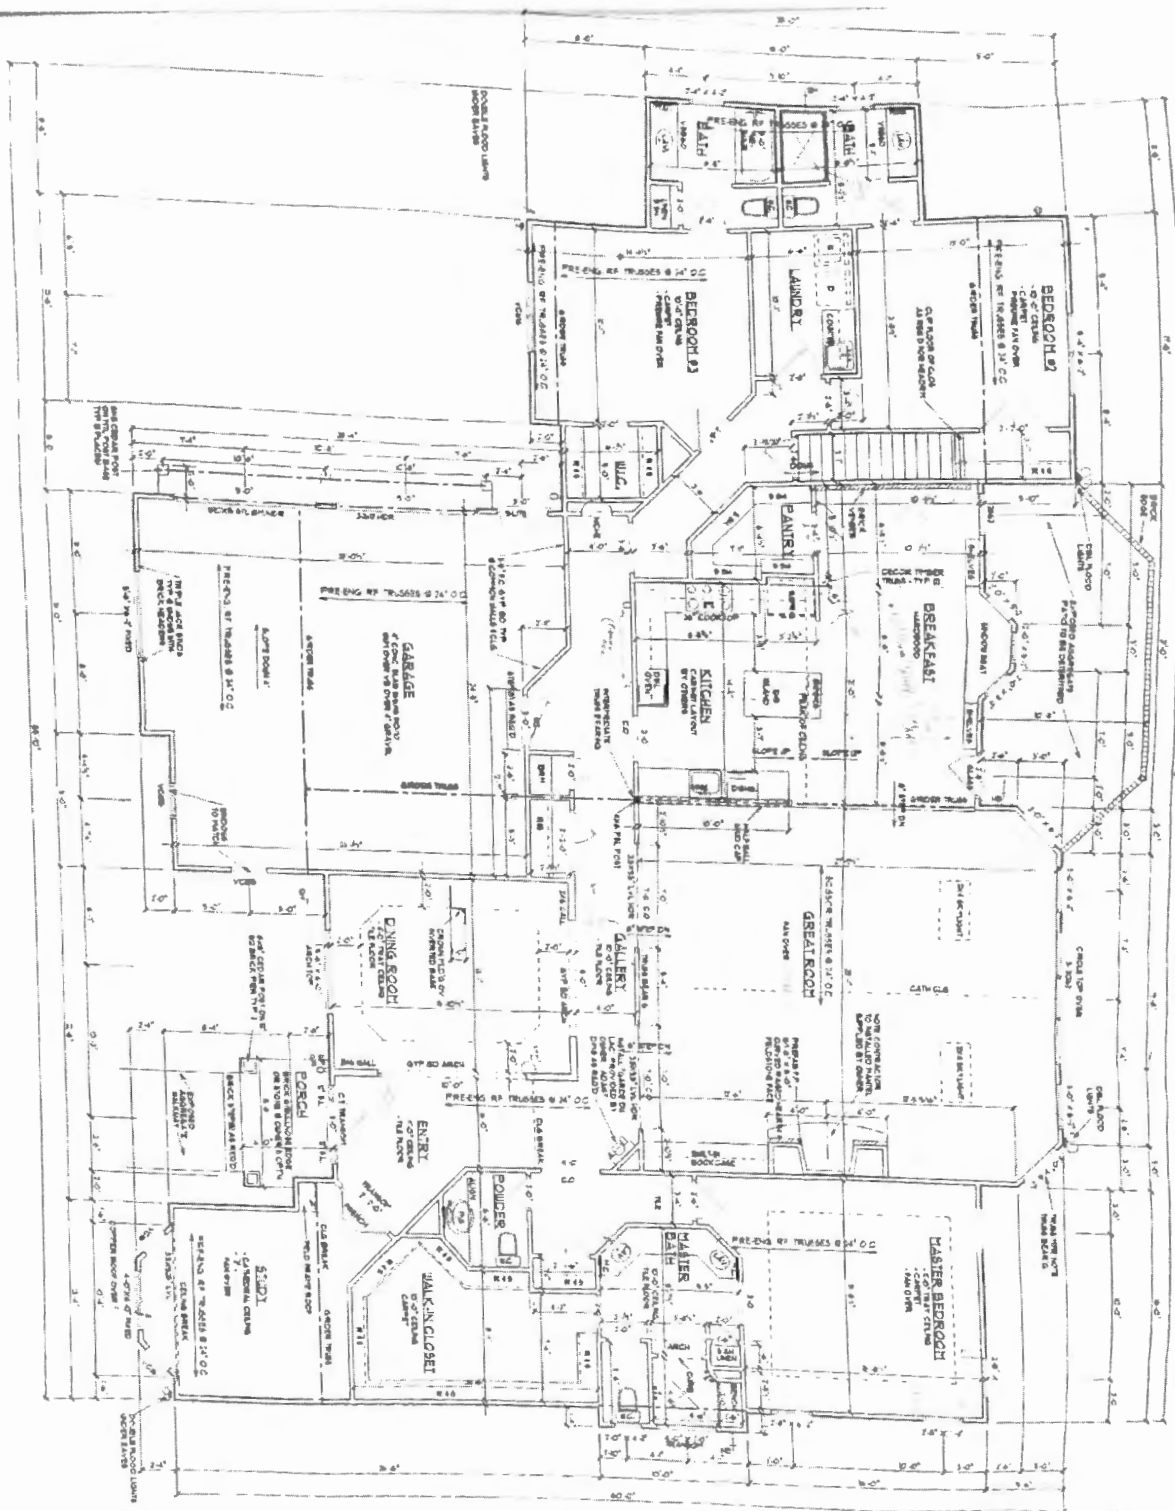

CHECK
SET

A-4

DATE: 07-27-2007
SCALE: 1/8" = 1'-0"

SAUVAGER RESIDENCE

101 29 WOODSTREAM WAY • HOWARD COUNTY, MD • NOT FOR CONSTRUCTION

RONALD JOHNSTON AND ASSOCIATES, ARCHITECTS

11407 BARLEY FIELD WAY
MARIOTTVILLE, MD 21104 410-442-5667

