Mr. Michael Davis
Deputy Director
Bureau of Environmental Health Howard County
7178 Columbia Gateway Drive
Columbia, MD 21046

Robert & Nancy Cornelius
12934 Kentbury Dr.
Clarksville, MD 21029
301-854-9881

March 13, 2013

Mr. Davis,

We are requesting a waiver for the requirement to file a perk certification drawing in order to obtain health department approval for an in ground swimming pool. As demonstrated in the attached drawing, the pool would be built entirely within the 100' radius of our existing well while maintaining the health department required 20' setback from the well. From conversations with your office, any future septic repairs would not occur within this 100' well buffer. In March of 2003, we did have a repair performed (permit# 518574) and at that time a perk test was performed to check soils. The location of that perk test is also noted on the drawing.

Thank you in advance for your consideration on this matter.

3/22/13
Approved
M. Davis

Thank You,

Robert W. Cornelius
Robert Cornelius

Nancy Cornelius
Nancy Cornelius

SETBACKS:

REAR PL.	10'
SIDE PL.	10'
HOUSE	N/A
SEPTIC	10'
WELL	20'

ADDITIONAL SETBACKS:
RESERVE AREA = 20'
DIST. BOX = 15'
SEPTIC TRENCH = 20'

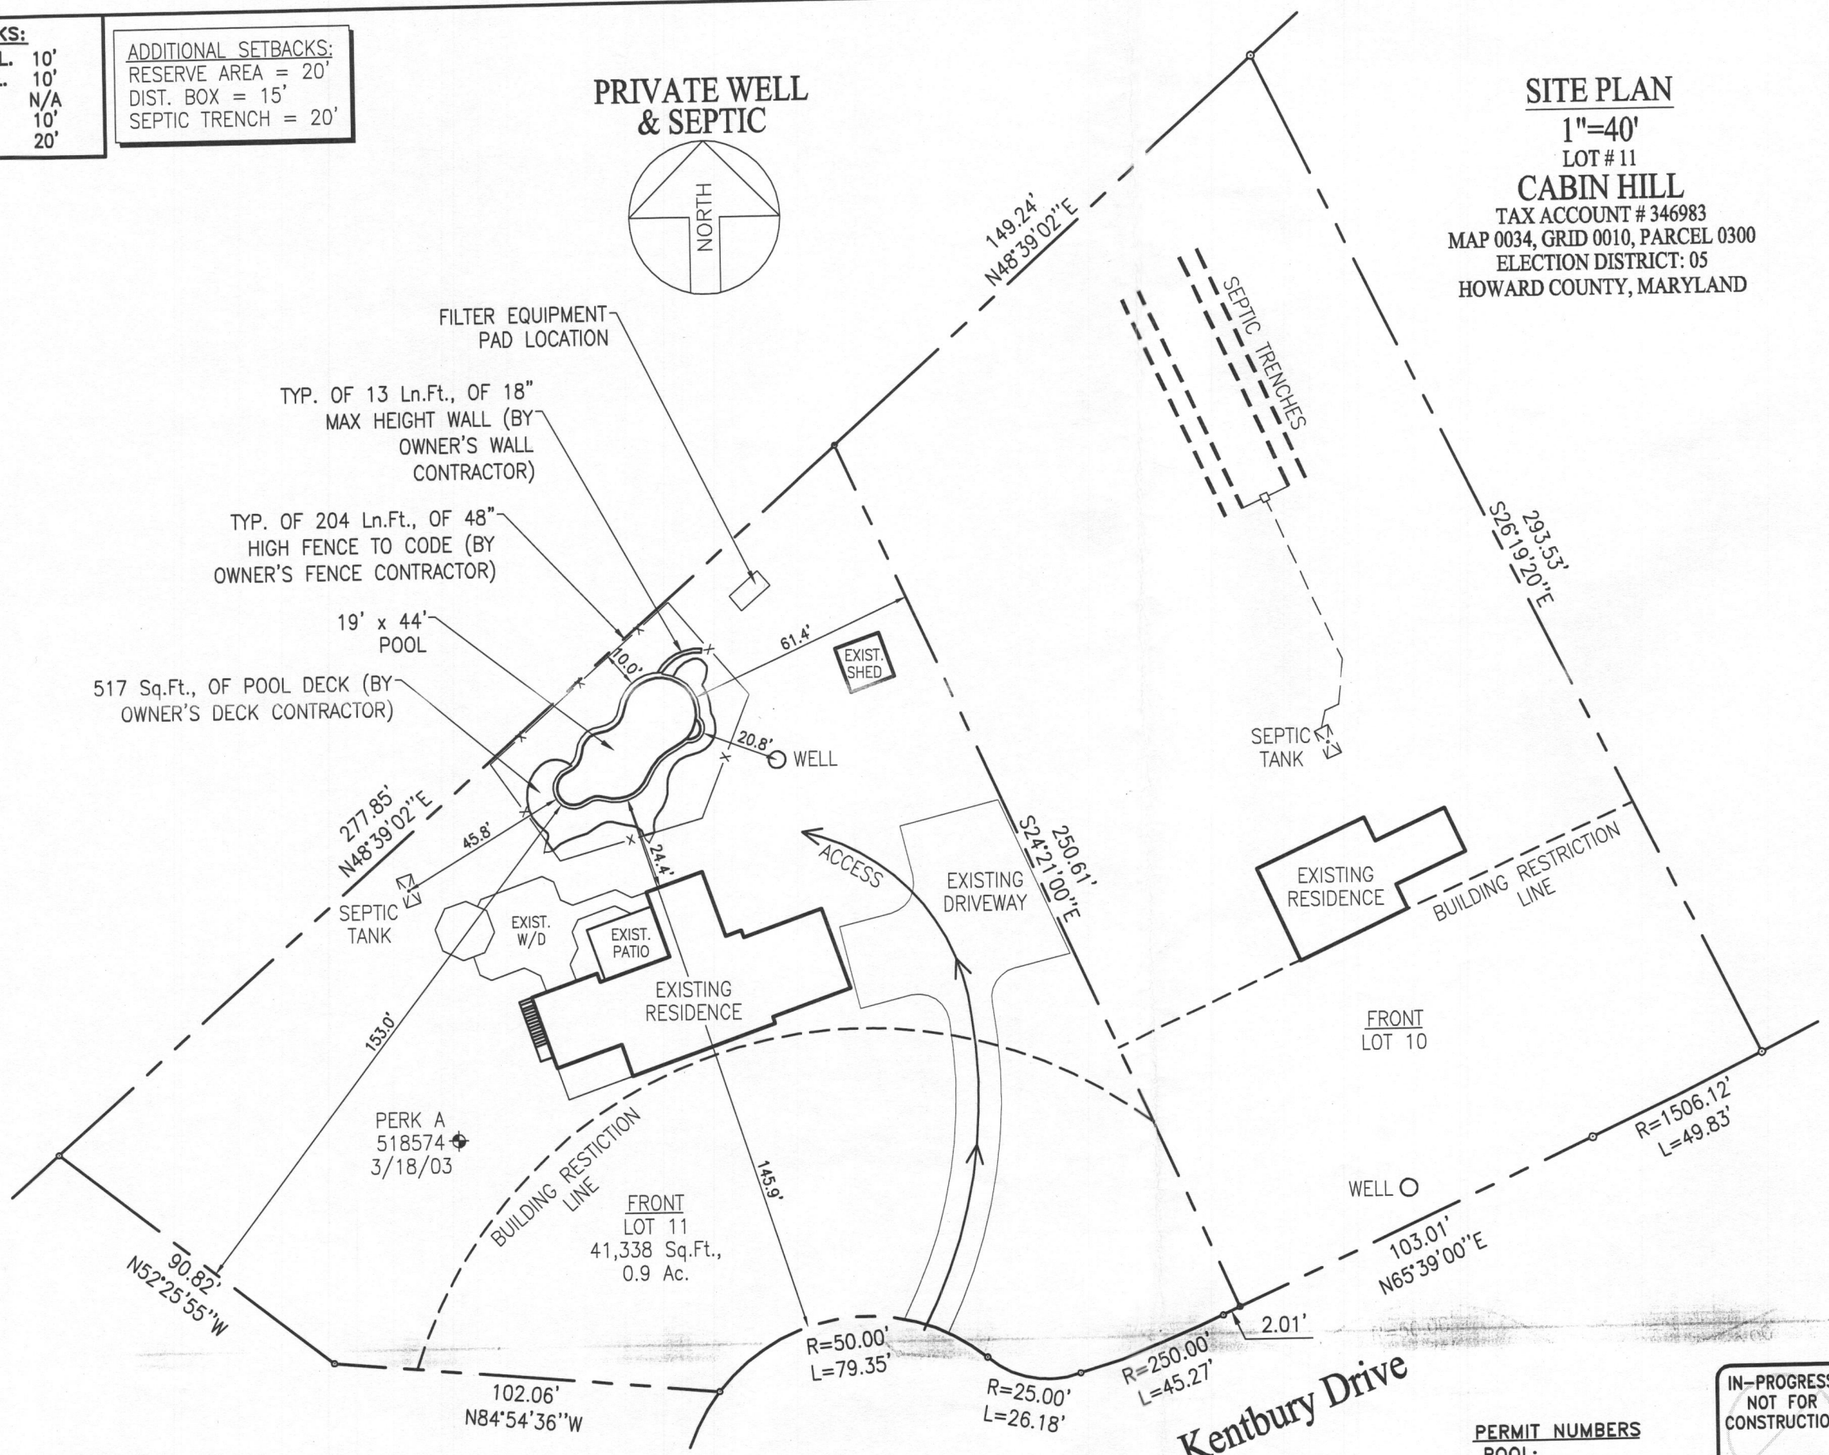

SITE PLAN

1"=40'

LOT # 11

CABIN HILL

TAX ACCOUNT # 346983
MAP 0034, GRID 0010, PARCEL 0300
ELECTION DISTRICT: 05
HOWARD COUNTY, MARYLAND

Maryland POOLS Inc.
9515 GERWIG LANE
SUITE 121
COLUMBIA, MD 21046
410-995-6600
800-252-SWIM
WWW.MARYLANDPOOLS.COM

POOL STATISTICS

SIZE/SHAPE:	19' x 44' – CUSTOM		
POOL AREA:	637	SPA:	OTHER: 12
TOTAL AREA:	649		
PERIMETER:	112	SPA:	
GALLONAGE:	26,280	DEPTH:	3'-0" TO 8'-6"

DIRECTIONS TO SITE

DIRECTIONS: MILES: 000

XXX

MAP # 00

GRID X0

Robert. W. & Nancy Cornelius
12934 Kentbury Drive
Clarksville, Maryland 21029
Howard County

HOME PHONE:
OFFICE PHONE 1:
CELL PHONE 1:
CELL PHONE 2:

LOT:	SUBDIVSION NAME:	DISTRICT:	PIN #
11	CABIN HILL	05	346983
SITE PLAN			ZONE: ONE

SCALE:	BY:	DATE:	JOB NUMBER:	SHEET #:
1"=40'	DLC	3/01/13	JC13-10512	1.0

IN-PROGRESS NOT FOR CONSTRUCTION
DATE: 03-14-13

PERMIT NUMBERS
POOL:
ELECT:
OTHER:

SETBACKS:

REAR PL.	10'
SIDE PL.	10'
HOUSE	N/A
SEPTIC	10'
WELL	20'

ADDITIONAL SETBACKS:
RESERVE AREA = 20'
DIST. BOX = 15'
SEPTIC TRENCH = 20'

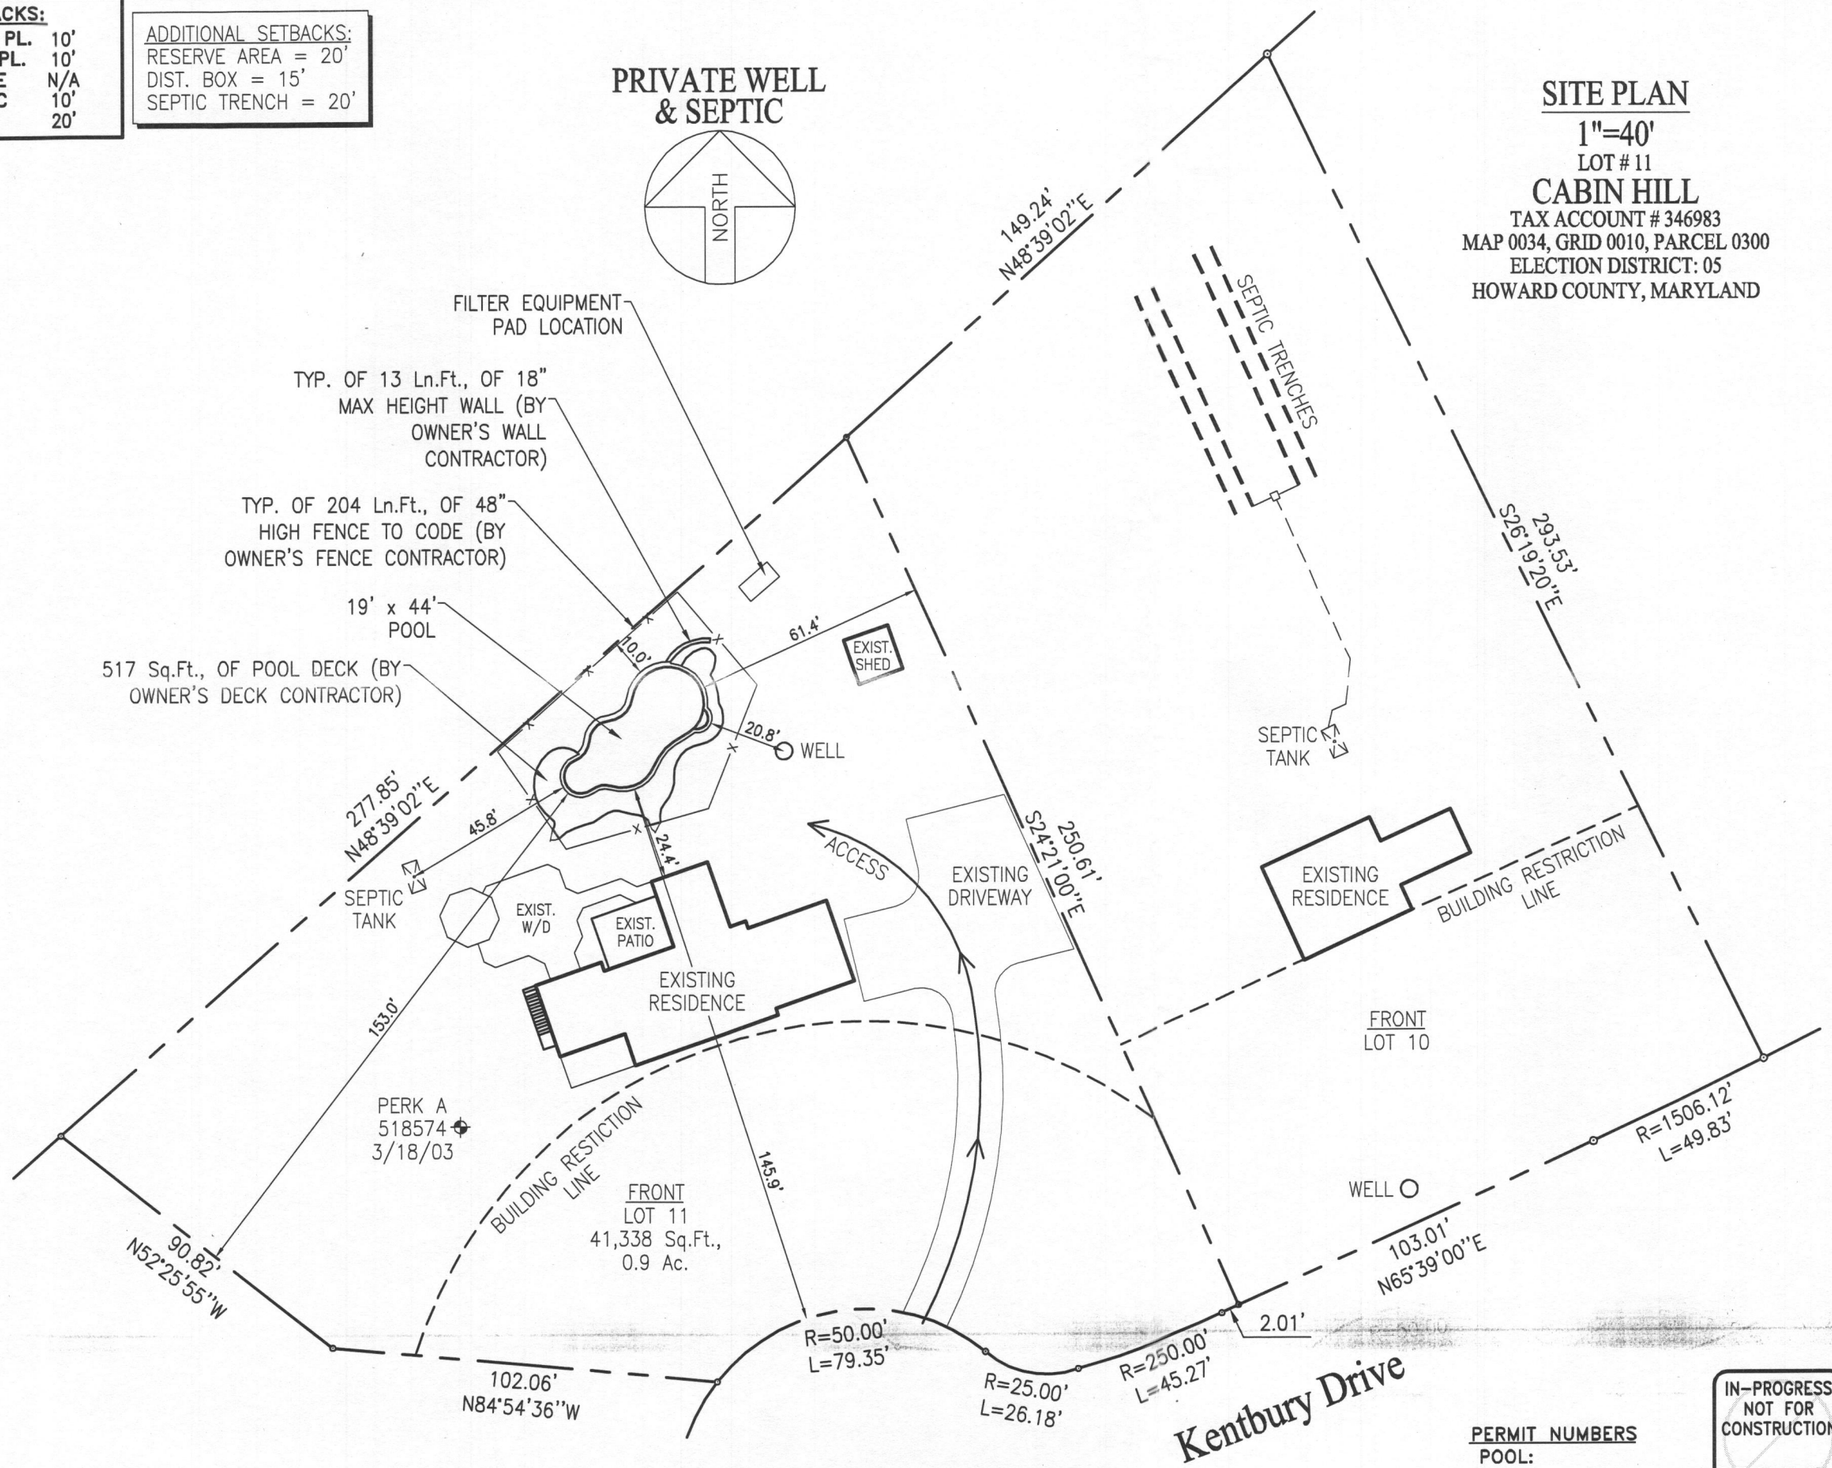

SITE PLAN

1"=40'

LOT # 11

CABIN HILL

TAX ACCOUNT # 346983
MAP 0034, GRID 0010, PARCEL 0300
ELECTION DISTRICT: 05
HOWARD COUNTY, MARYLAND

Maryland POOLS Inc.
9515 GERWIG LANE
SUITE 121
COLUMBIA, MD 21046
410-995-6600
800-252-SWIM
WWW.MARYLANDPOOLS.COM

POOL STATISTICS

SIZE/SHAPE:	19' x 44' – CUSTOM		
POOL AREA:	637	SPA:	OTHER: 12
TOTAL AREA:	649		
PERIMETER:	112	SPA:	
GALLONAGE:	26,280	DEPTH:	3'-0" TO 8'-6"

DIRECTIONS TO SITE

DIRECTIONS: MILES: 000

XXX

MAP # 00

GRID X0

Robert. W. & Nancy Cornelius
12934 Kentbury Drive
Clarksville, Maryland 21029
Howard County

HOME PHONE:
OFFICE PHONE 1:
CELL PHONE 1:
CELL PHONE 2:

LOT:	SUBDIVSION NAME:	DISTRICT:	PIN #
11	CABIN HILL	05	346983
SITE PLAN			ZONE: ONE

SCALE:	BY:	DATE:	JOB NUMBER:	SHEET #:
1"=40'	DLC	3/01/13	JC13-10512	1.0

PERMIT NUMBERS
POOL:
ELECT:
OTHER:

IN-PROGRESS
NOT FOR CONSTRUCTION
DATE: 03-14-13

SETBACKS:

REAR PL.	10'
SIDE PL.	10'
HOUSE	N/A
SEPTIC	10'
WELL	20'

ADDITIONAL SETBACKS:
RESERVE AREA = 20'
DIST. BOX = 15'
SEPTIC TRENCH = 20'

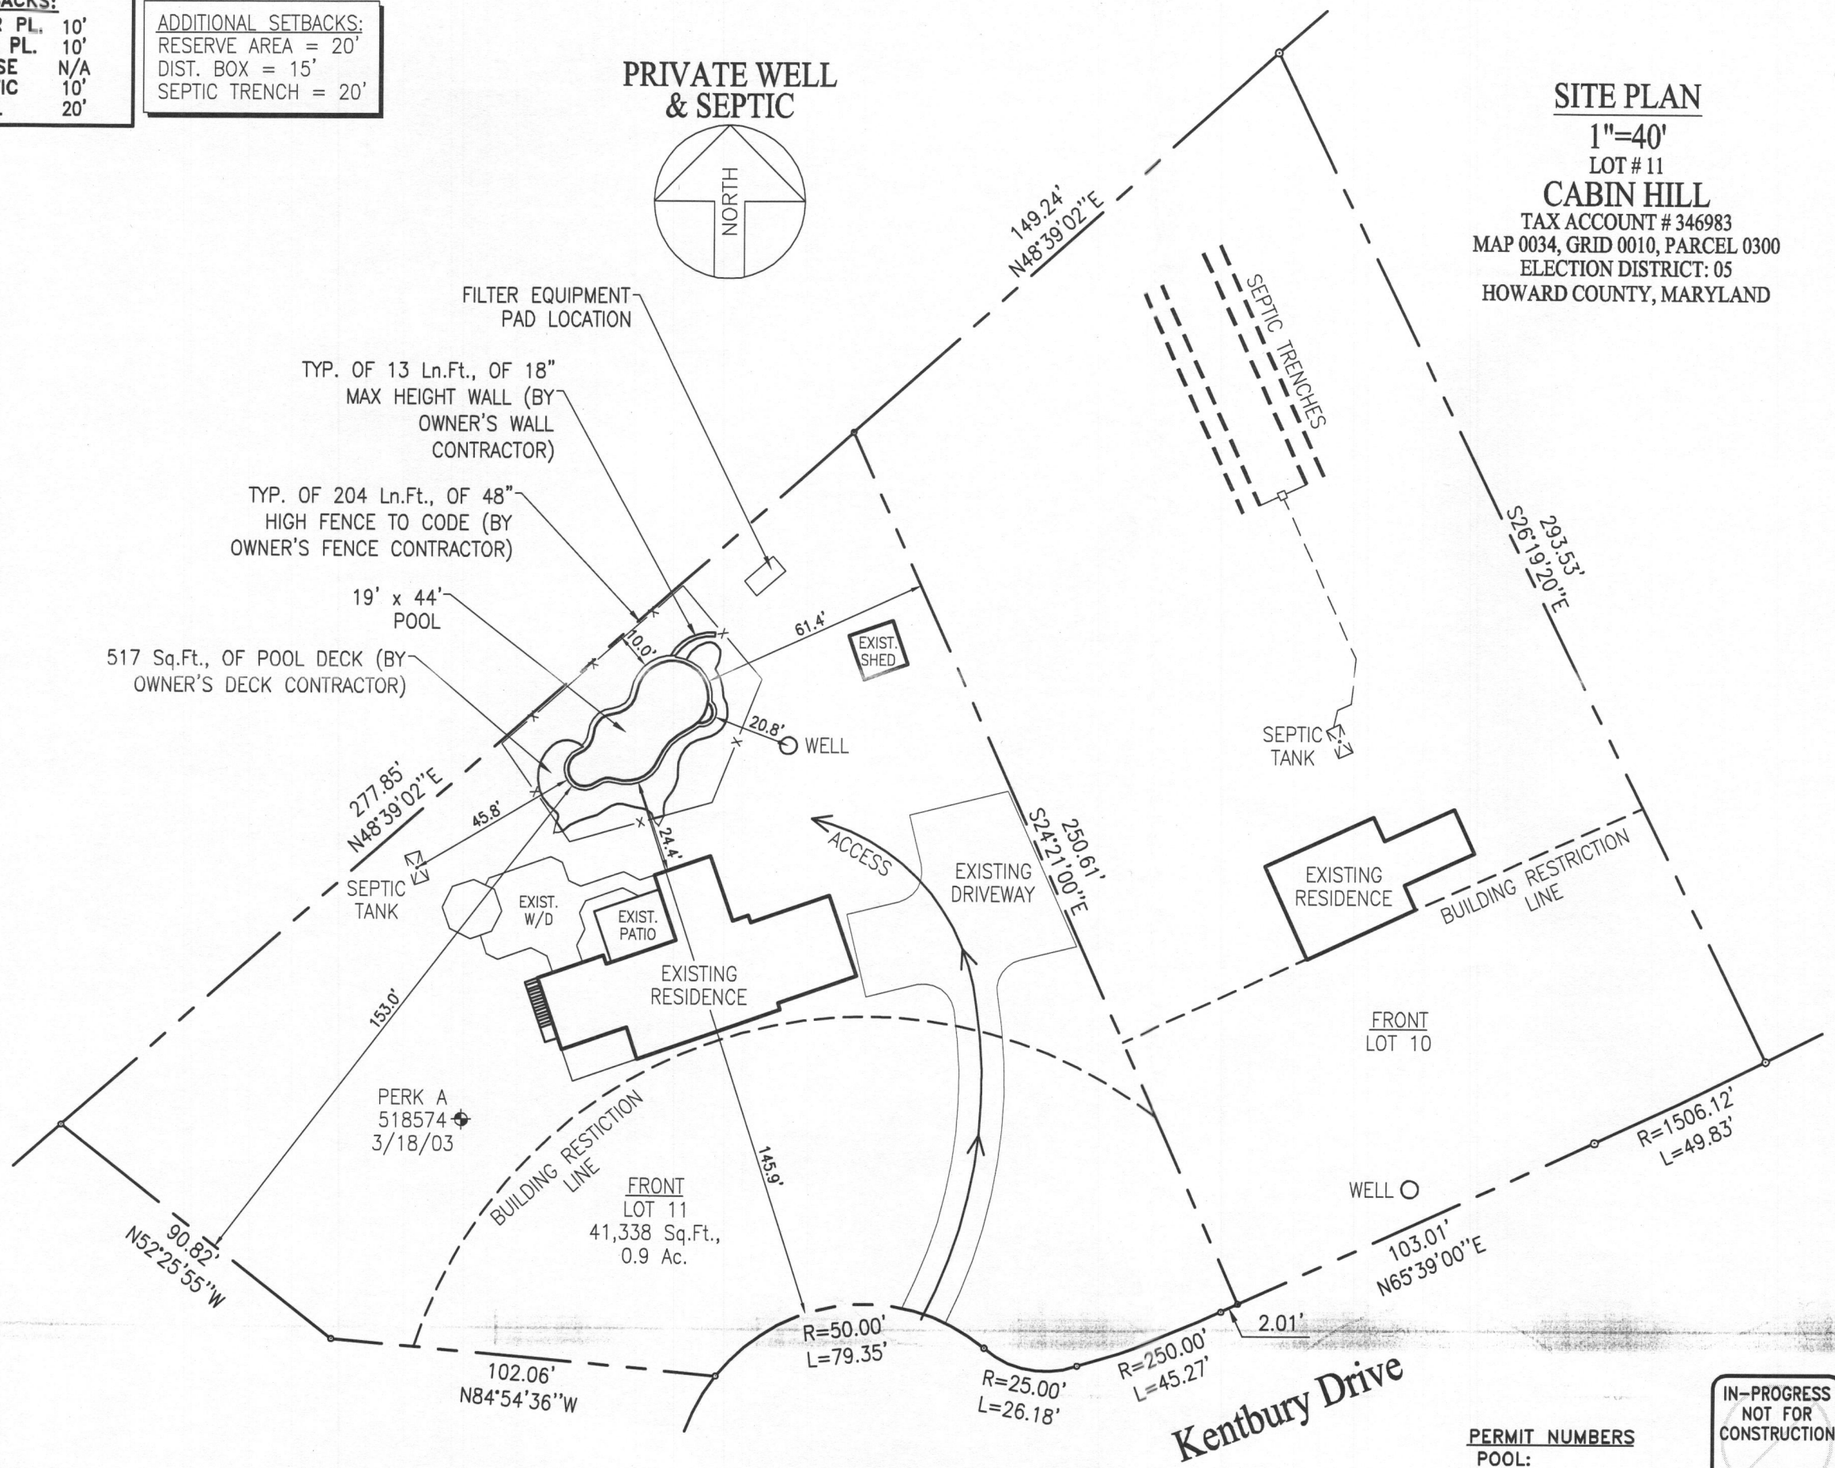

SITE PLAN

1"=40'

LOT # 11

CABIN HILL

TAX ACCOUNT # 346983
MAP 0034, GRID 0010, PARCEL 0300
ELECTION DISTRICT: 05
HOWARD COUNTY, MARYLAND

Maryland POOLS Inc.
9515 GERWIG LANE
SUITE 121
COLUMBIA, MD 21046
410-995-6600
800-252-SWIM
WWW.MARYLANDPOOLS.COM

POOL STATISTICS

SIZE/SHAPE:	19' x 44' – CUSTOM		
POOL AREA:	637	SPA:	OTHER: 12
TOTAL AREA:	649		
PERIMETER:	112	SPA:	
GALLONAGE:	26,280	DEPTH:	3'–0" TO 8'–6"

DIRECTIONS TO SITE

DIRECTIONS:	MILES: 000	MAP #
XXX		00
		GRID
		X0

Robert. W. & Nancy Cornelius
12934 Kentbury Drive
Clarksville, Maryland 21029
Howard County

HOME PHONE:
OFFICE PHONE 1:
CELL PHONE 1:
CELL PHONE 2:

LOT:	SUBDIVSION NAME:	DISTRICT:	PIN #
11	CABIN HILL	05	346983
SITE PLAN			ZONE: ONE

SCALE:	BY:	DATE:	JOB NUMBER:	SHEET #:
1"=40'	DLC	3/01/13	JC13–10512	1.0

PERMIT NUMBERS
POOL:
ELECT:
OTHER:

IN-PROGRESS NOT FOR CONSTRUCTION
DATE: 03–14–13