

LINE TYPE KEY:
NEW WALL
ABOVE LINE
FDN. WALL



BACK ELEVATION
A201 SCALE: 1/4"=1'-0"



TRANSFORMING ARCHITECTURE
CUSTOM DESIGNS. FLAT FEE.
13953 Brighton Dam Road
Clarksville, MD 21029
301-776-2666
info@TransformingArchitecture.com
www.TransformingArchitecture.com



STAMP
I CERTIFY THAT THESE DOCUMENTS WERE PREPARED OR APPROVED BY ME, AND THAT I AM A DULY LICENSED ARCHITECT UNDER THE LAWS OF THE STATE OF MARYLAND. LICENSE NUMBER 13662, EXPIRATION 10-22-2023.
NOTE: THESE DRAWINGS ARE THE PROPERTY OF TRANSFORMING ARCHITECTURE AND, AS SUCH, MAY NOT BE RE-USED OR REPRODUCED, EITHER WHOLLY OR IN PART, WITHOUT PRIOR WRITTEN CONSENT OF TRANSFORMING ARCHITECTURE.

PROJECT PHASE
PERMIT

PROJECT TITLE
THE TRAN/ NGUYEN RESIDENCE
8232 White Pine Ct
Fulton, MD 20759


REVISIONS		
SYMBOL	DATE	ISSUED FOR

PROJECT NUMBER 21-624
DATE 06/15/2022
SCALE AS NOTED

DRAWING TITLE
BACK ELEVATION

SHEET NUMBER
A-201

LINE TYPE KEY:
NEW WALL
ABOVE LINE
FDN. WALL

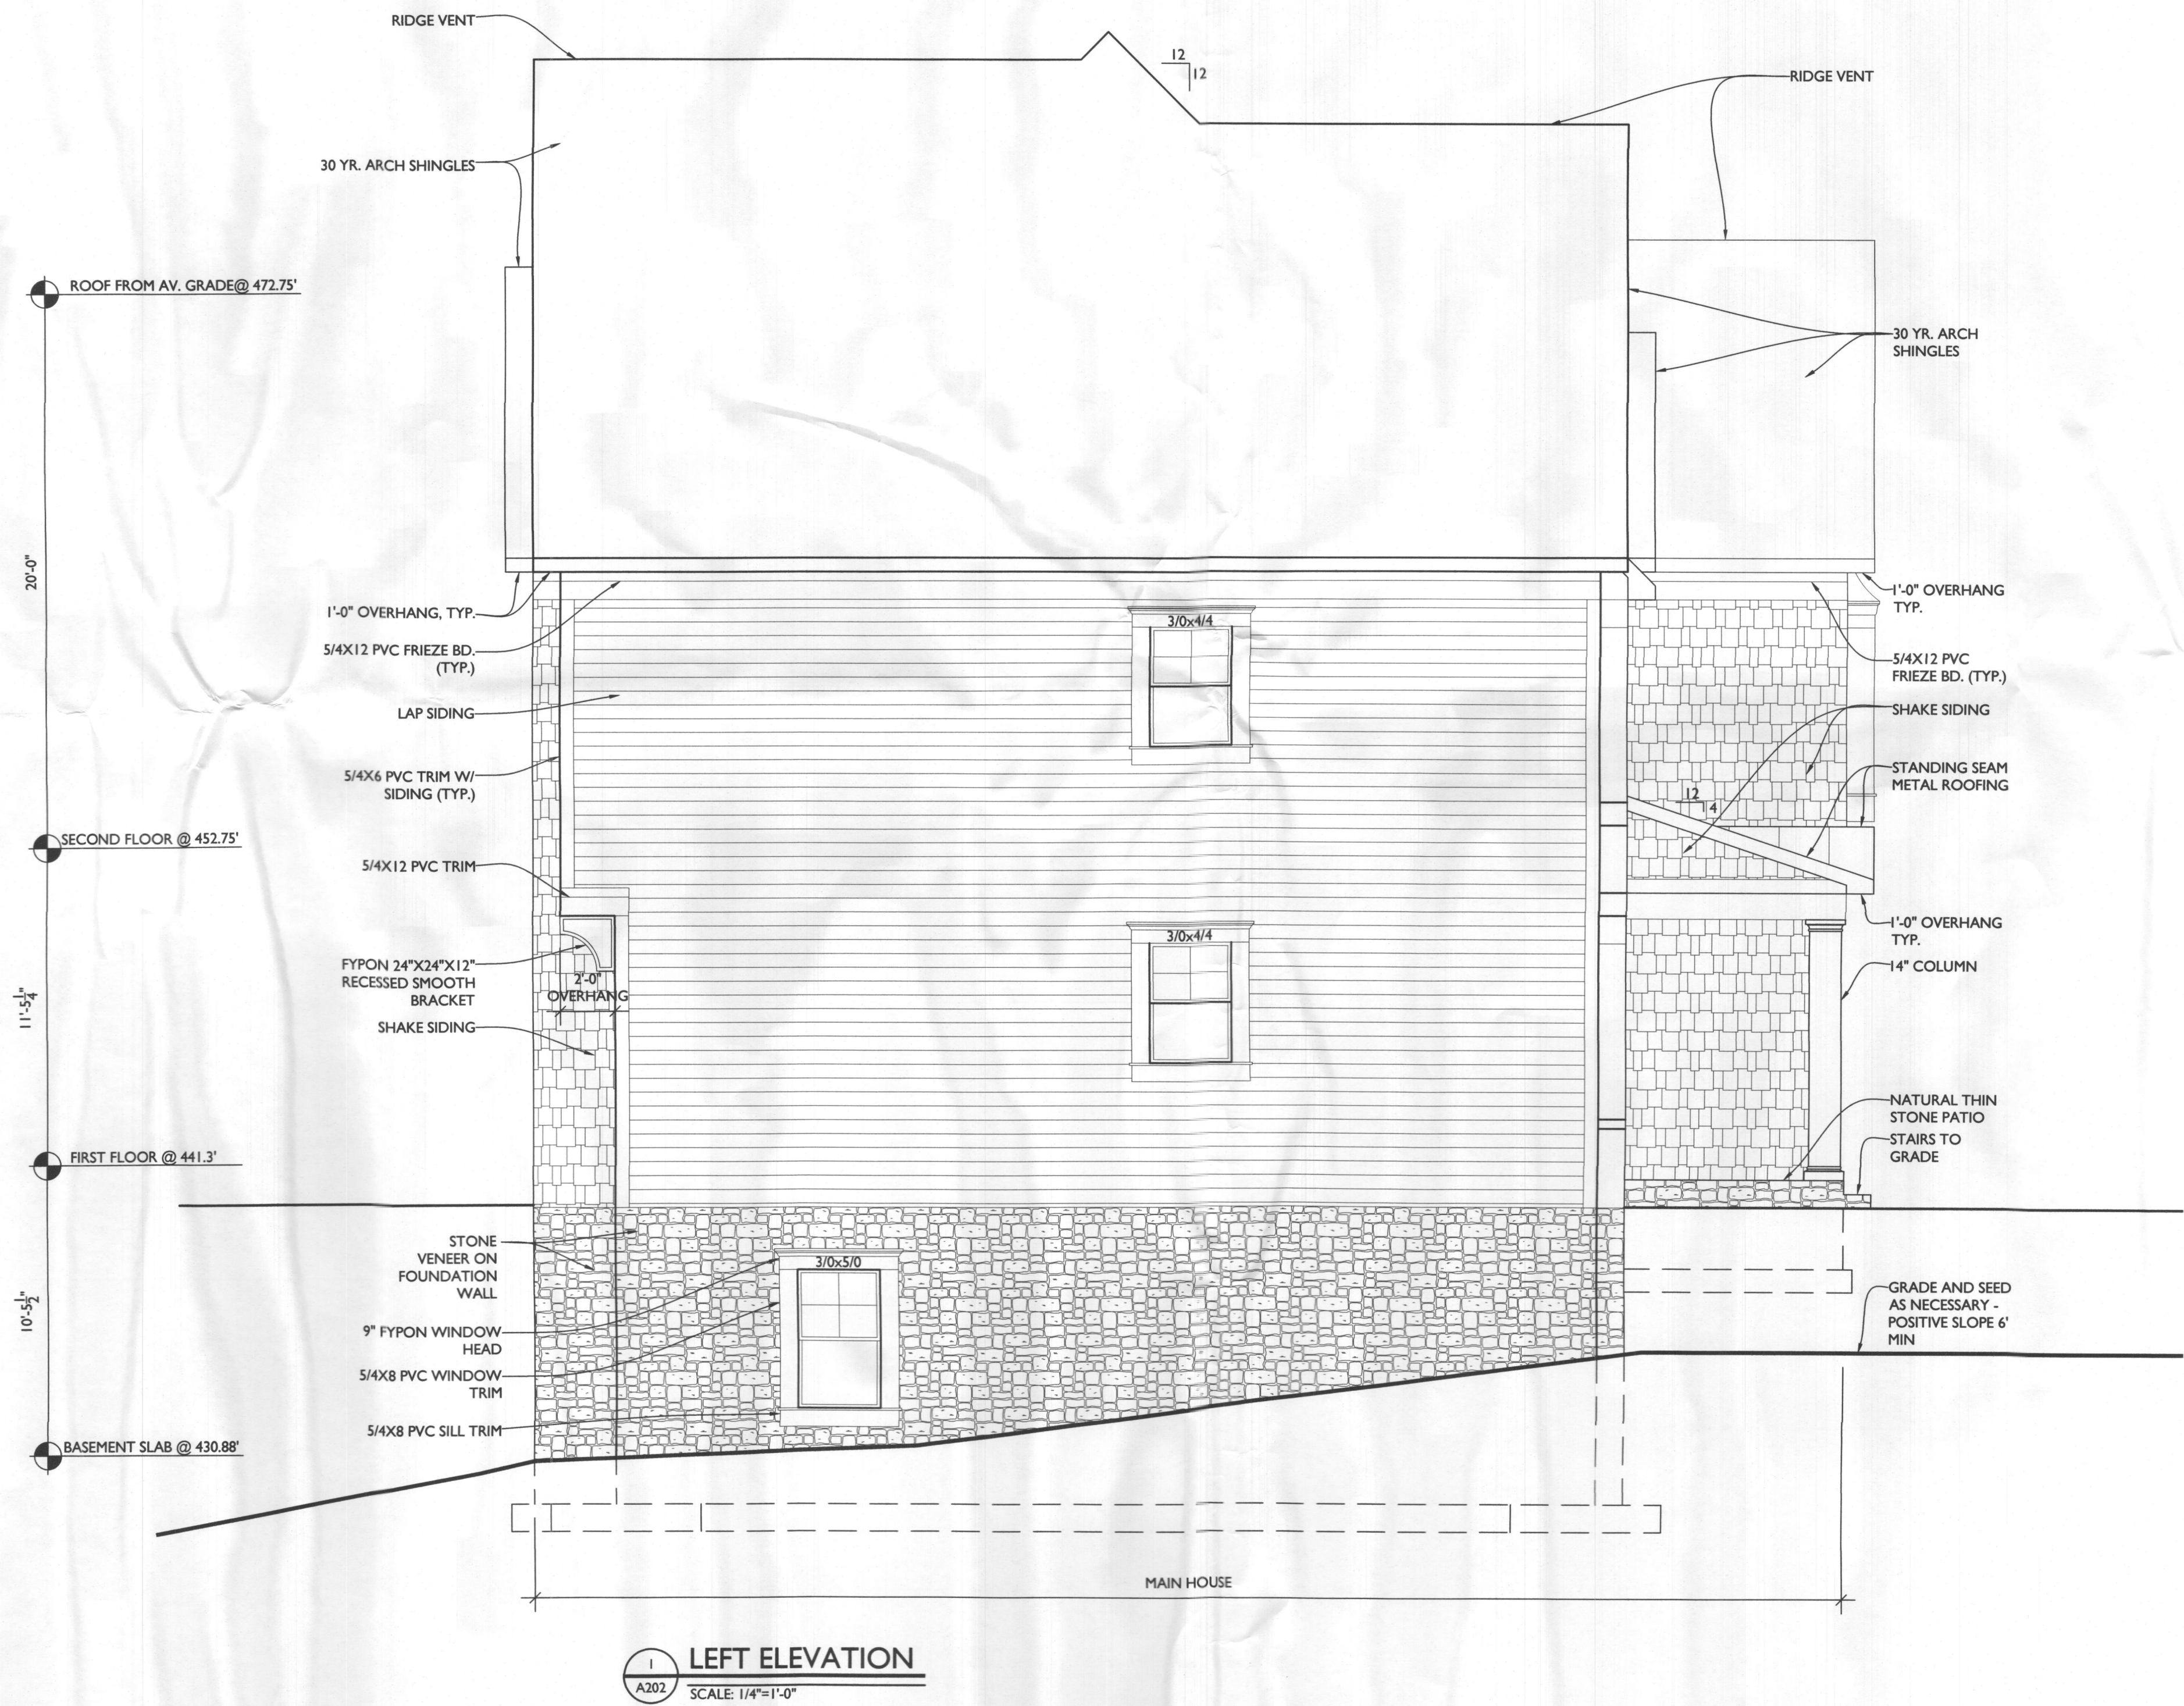

13953 Brighton Dam Road
Clarksville, MD 21029
301-776-2666
info@TransformingArchitecture.com
www.TransformingArchitecture.com



I CERTIFY THAT THESE DOCUMENTS WERE PREPARED OR APPROVED BY ME, AND THAT I AM A DULY LICENSED ARCHITECT UNDER THE LAWS OF THE STATE OF MARYLAND. LICENSE NUMBER 13662, EXPIRATION 10-22-2023.

NOTE: THESE DRAWINGS ARE THE PROPERTY OF TRANSFORMING ARCHITECTURE AND, AS SUCH, MAY NOT BE RE-USED OR REPRODUCED, EITHER WHOLLY OR IN PART, WITHOUT PRIOR WRITTEN CONSENT OF TRANSFORMING ARCHITECTURE.

PROJECT PHASE
PERMIT

PROJECT TITLE
**THE
TRAN/
NGUYEN
RESIDENCE**
8232 White Pine Ct
Fulton, MD 20759

REVISIONS


SYMBOL	DATE	ISSUED FOR

PROJECT NUMBER 21-624
DATE 06/15/2022
SCALE AS NOTED

DRAWING TITLE
**LEFT
ELEVATION**

SHEET NUMBER
A-202

LINE TYPE KEY:
NEW WALL
ABOVE LINE
FDN. WALL

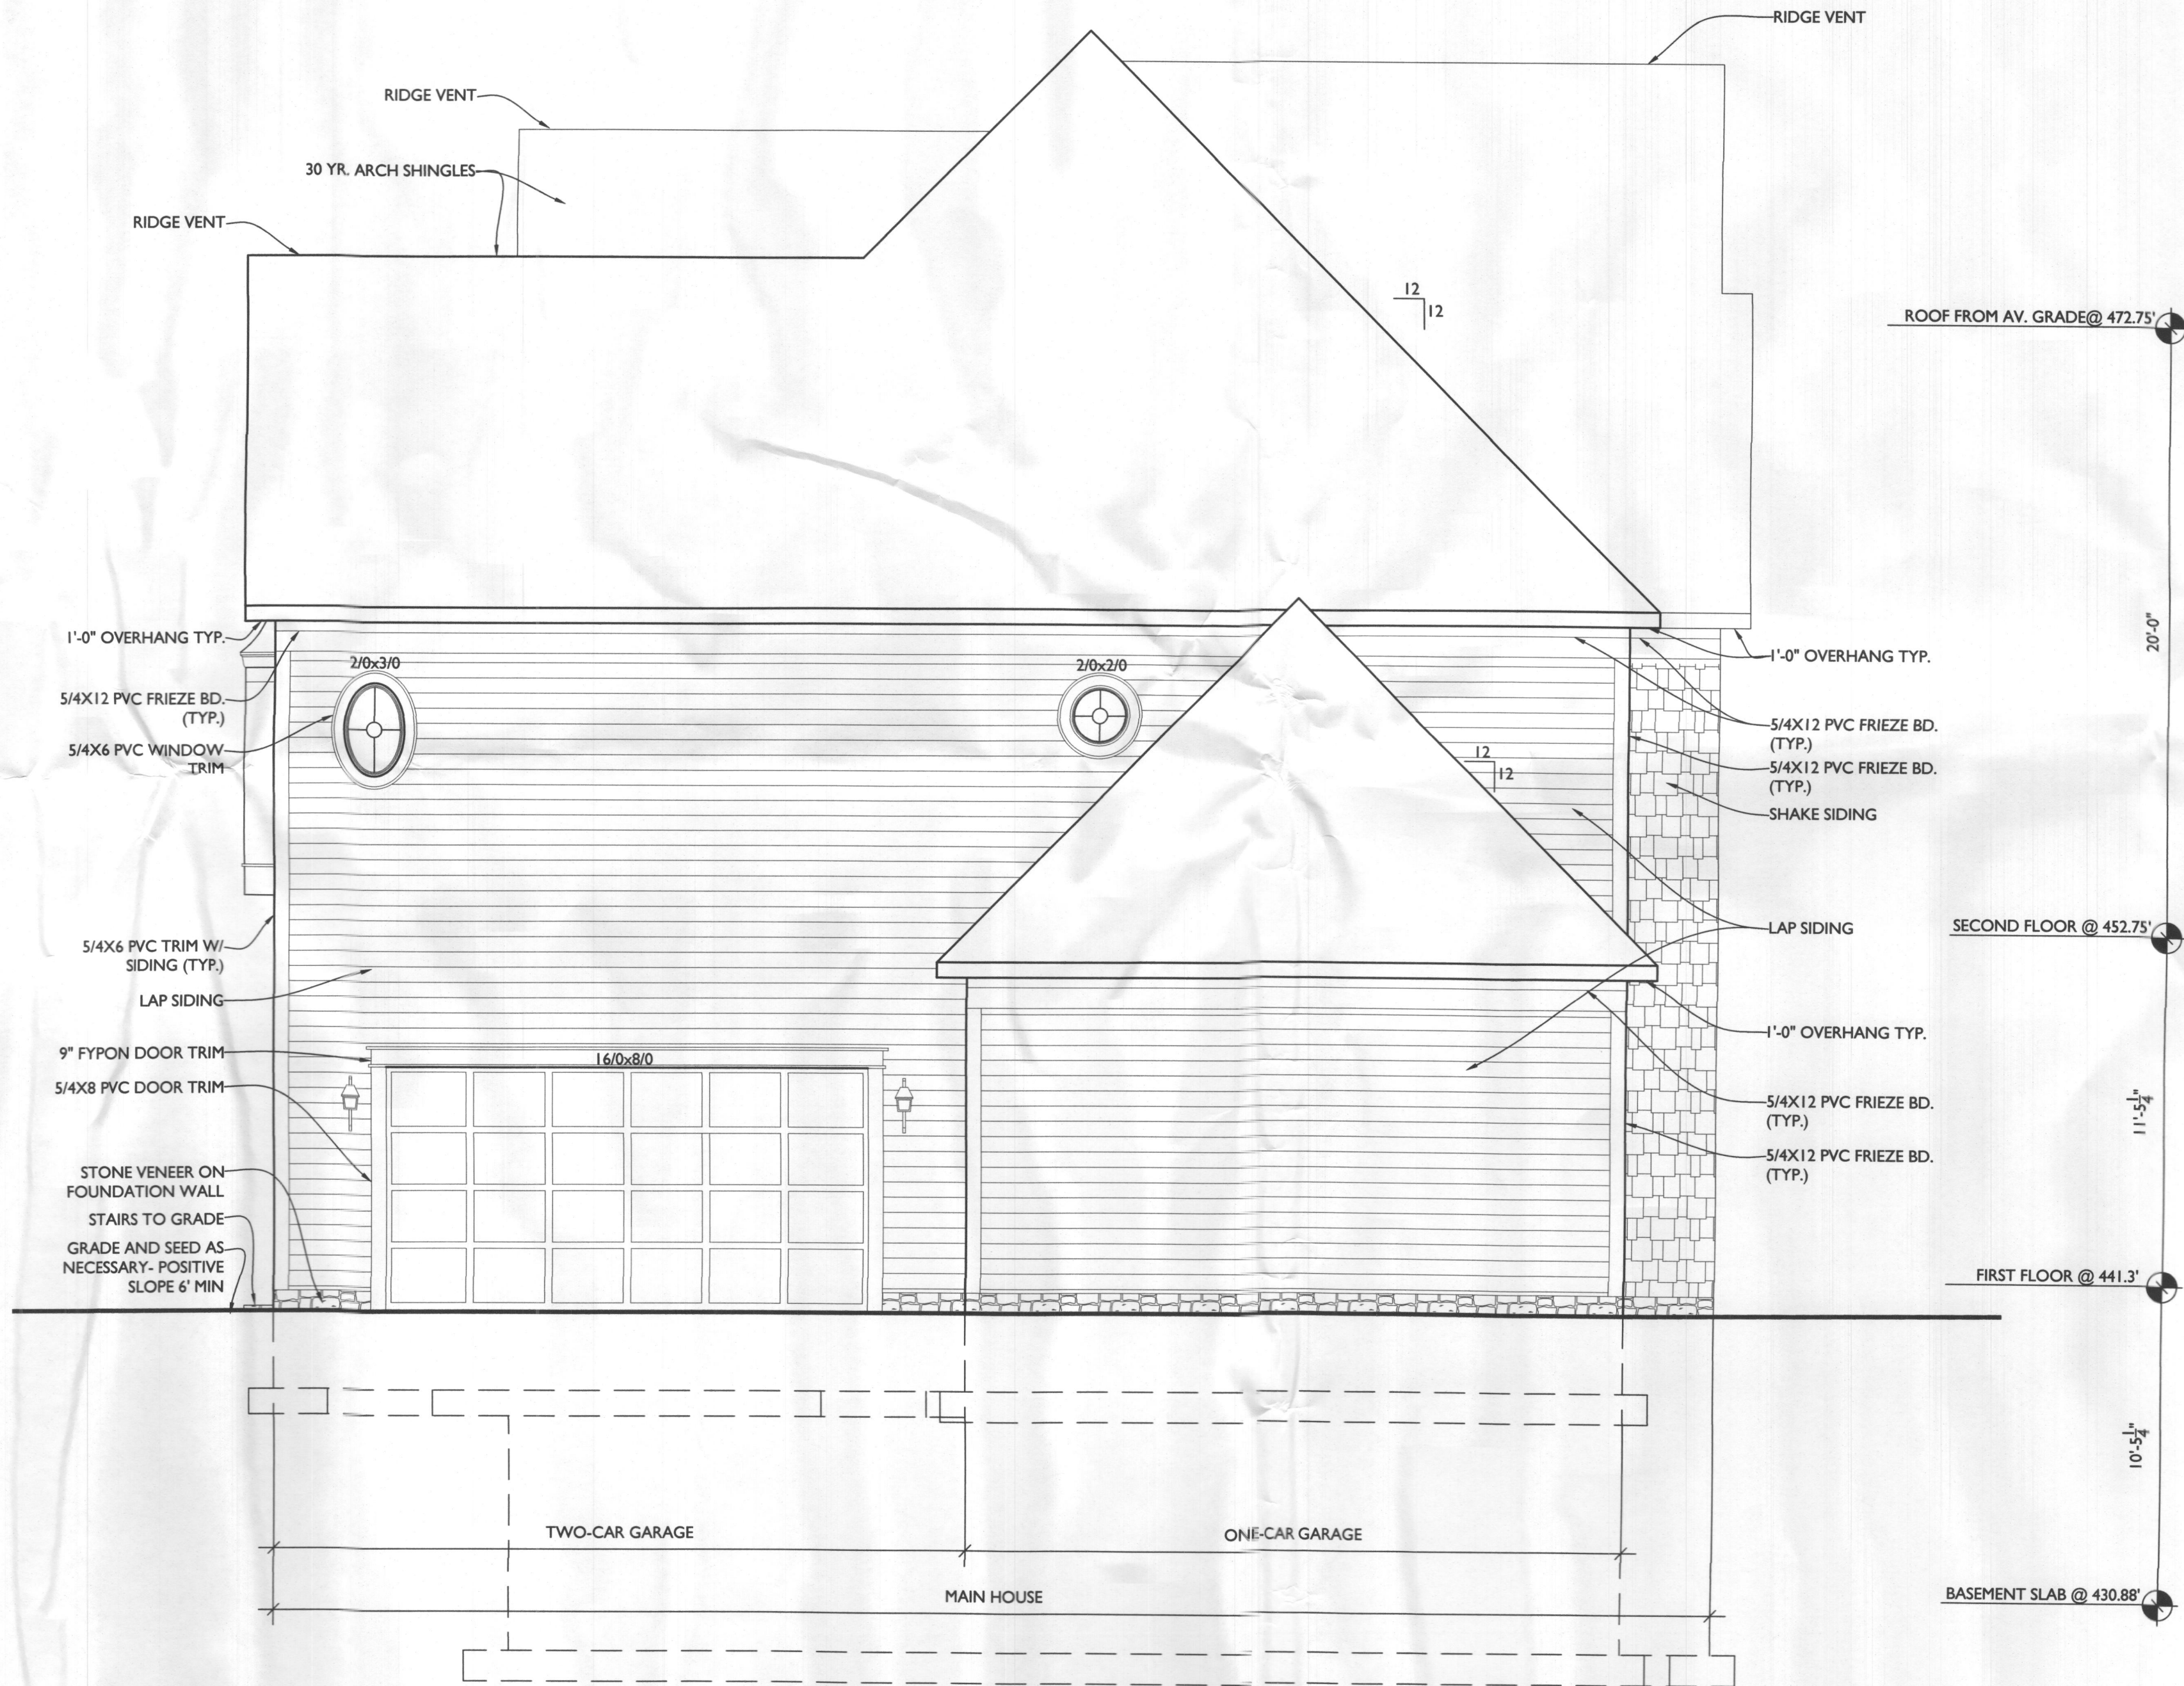

RIGHT ELEVATION
SCALE: 1/4"=1'-0"



13953 Brighton Dam Road
Clarksville, MD 21029
301-776-2666
info@TransformingArchitecture.com
www.TransformingArchitecture.com



I CERTIFY THAT THESE DOCUMENTS WERE PREPARED OR APPROVED BY ME, AND THAT I AM A DULY LICENSED ARCHITECT UNDER THE LAWS OF THE STATE OF MARYLAND, LICENSE NUMBER 13662, EXPIRATION 10-22-2023.

NOTE: THESE DRAWINGS ARE THE PROPERTY OF TRANSFORMING ARCHITECTURE AND, AS SUCH, MAY NOT BE RE-USED OR REPRODUCED, EITHER WHOLLY OR IN PART, WITHOUT PRIOR WRITTEN CONSENT OF TRANSFORMING ARCHITECTURE.

PROJECT PHASE
PERMIT


PROJECT TITLE
**THE
TRAN/
NGUYEN
RESIDENCE**
8232 White Pine Ct
Fulton, MD 20759


REVISIONS		
SYMBOL	DATE	ISSUED FOR

PROJECT NUMBER 21-624
DATE 06/15/2022
SCALE AS NOTED

DRAWING TITLE
**RIGHT
ELEVATION**

SHEET NUMBER
A-203

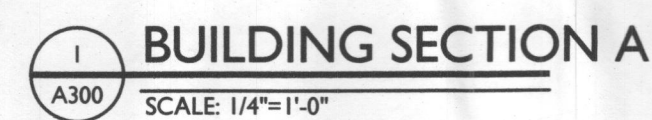

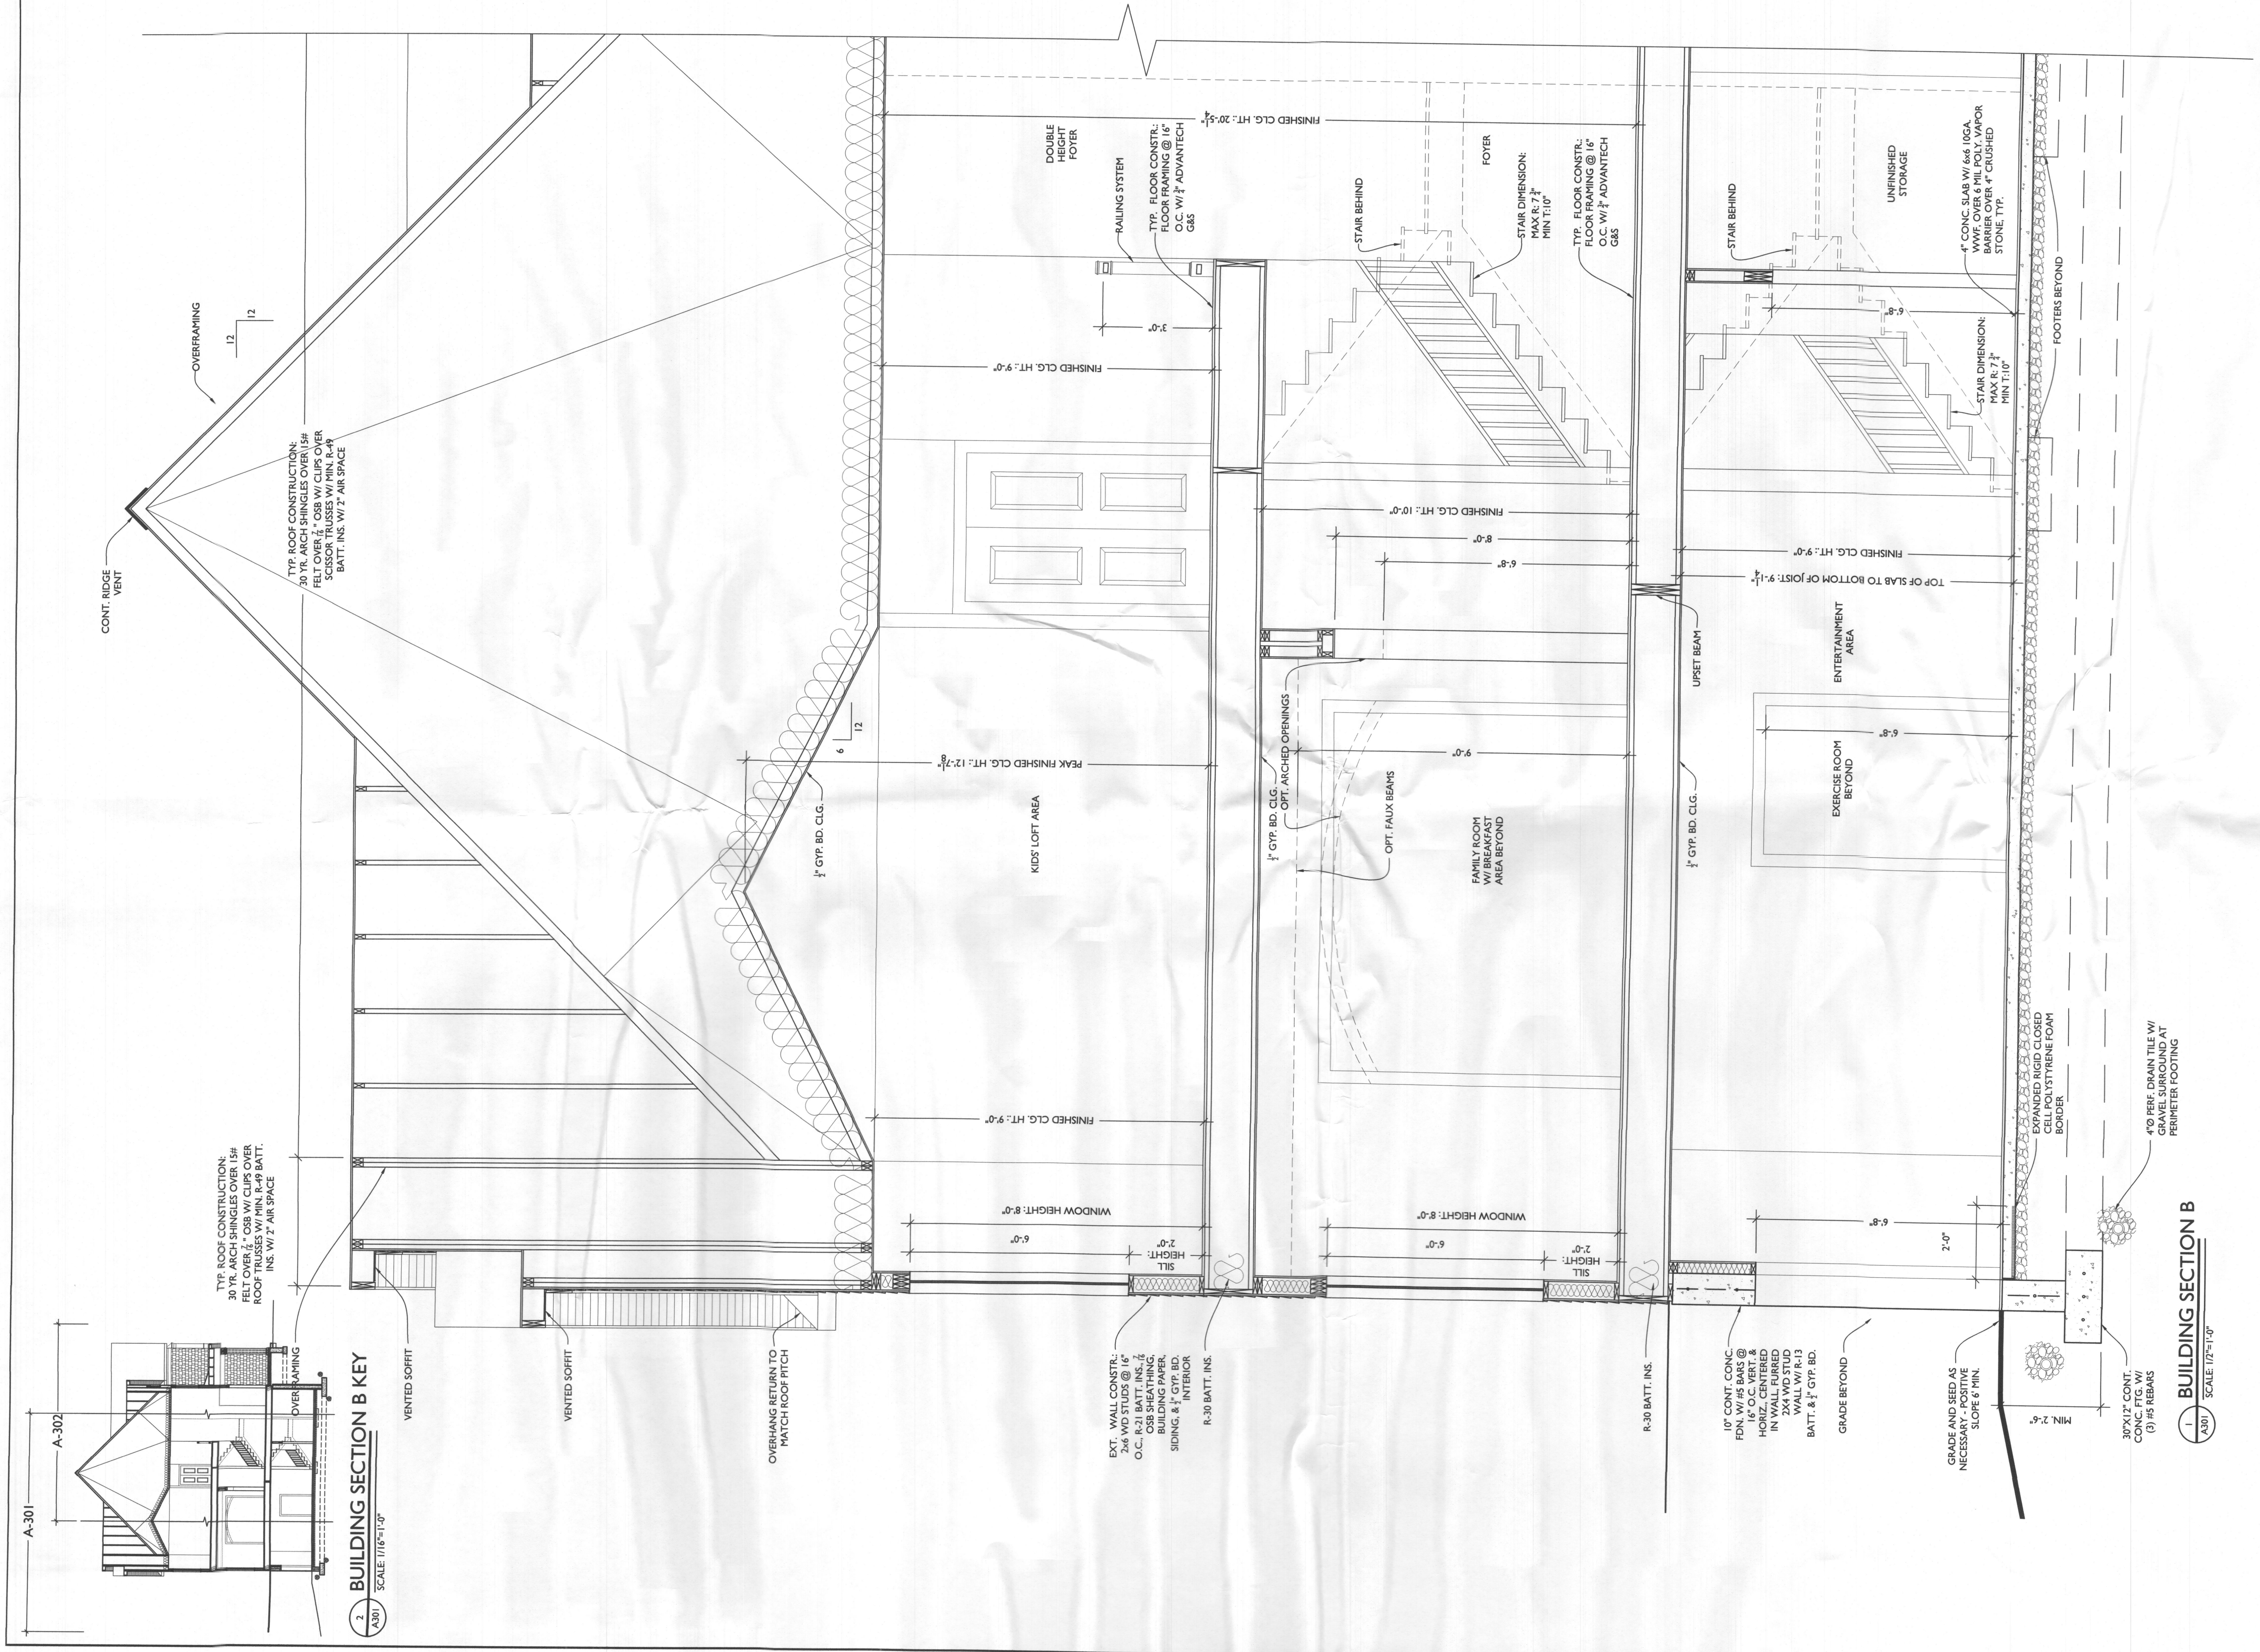

13953 Brighton Dam Road
Clarksville, MD 21029
301-776-2666
info@TransformingArchitecture.com
www.TransformingArchitecture.com



I CERTIFY THAT THESE DOCUMENTS WERE PREPARED OR APPROVED BY ME, AND THAT I AM A DULY LICENSED ARCHITECT UNDER THE LAWS OF THE STATE OF MARYLAND, LICENSE NUMBER 13662, EXPIRATION 10-22-2023.

NOTE: THESE DRAWINGS ARE THE PROPERTY OF TRANSFORMING ARCHITECTURE AND, AS SUCH, MAY NOT BE RE-USED OR REPRODUCED, EITHER WHOLLY OR IN PART, WITHOUT PRIOR WRITTEN CONSENT OF TRANSFORMING ARCHITECTURE.

PROJECT PHASE
PERMIT


PROJECT TITLE
THE TRAN/NGUYEN RESIDENCE
8232 White Pine Ct
Fulton, MD 20759

REVISIONS		
SYMBOL	DATE	ISSUED FOR

PROJECT NUMBER	21-624
DATE	06/15/2022
SCALE	AS NOTED
DRAWING TITLE	BUILDING SECTION B
SHEET NUMBER	A-301

LINE TYPE KEY:
NEW WALL
ABOVE LINE
FDN. WALL

NOTE:
CABINET LAYOUT IS CONCEPT ONLY.
PLEASE REFER TO SUPPLIER'S CABINET
LAYOUT FOR ACCURATE INFORMATION.

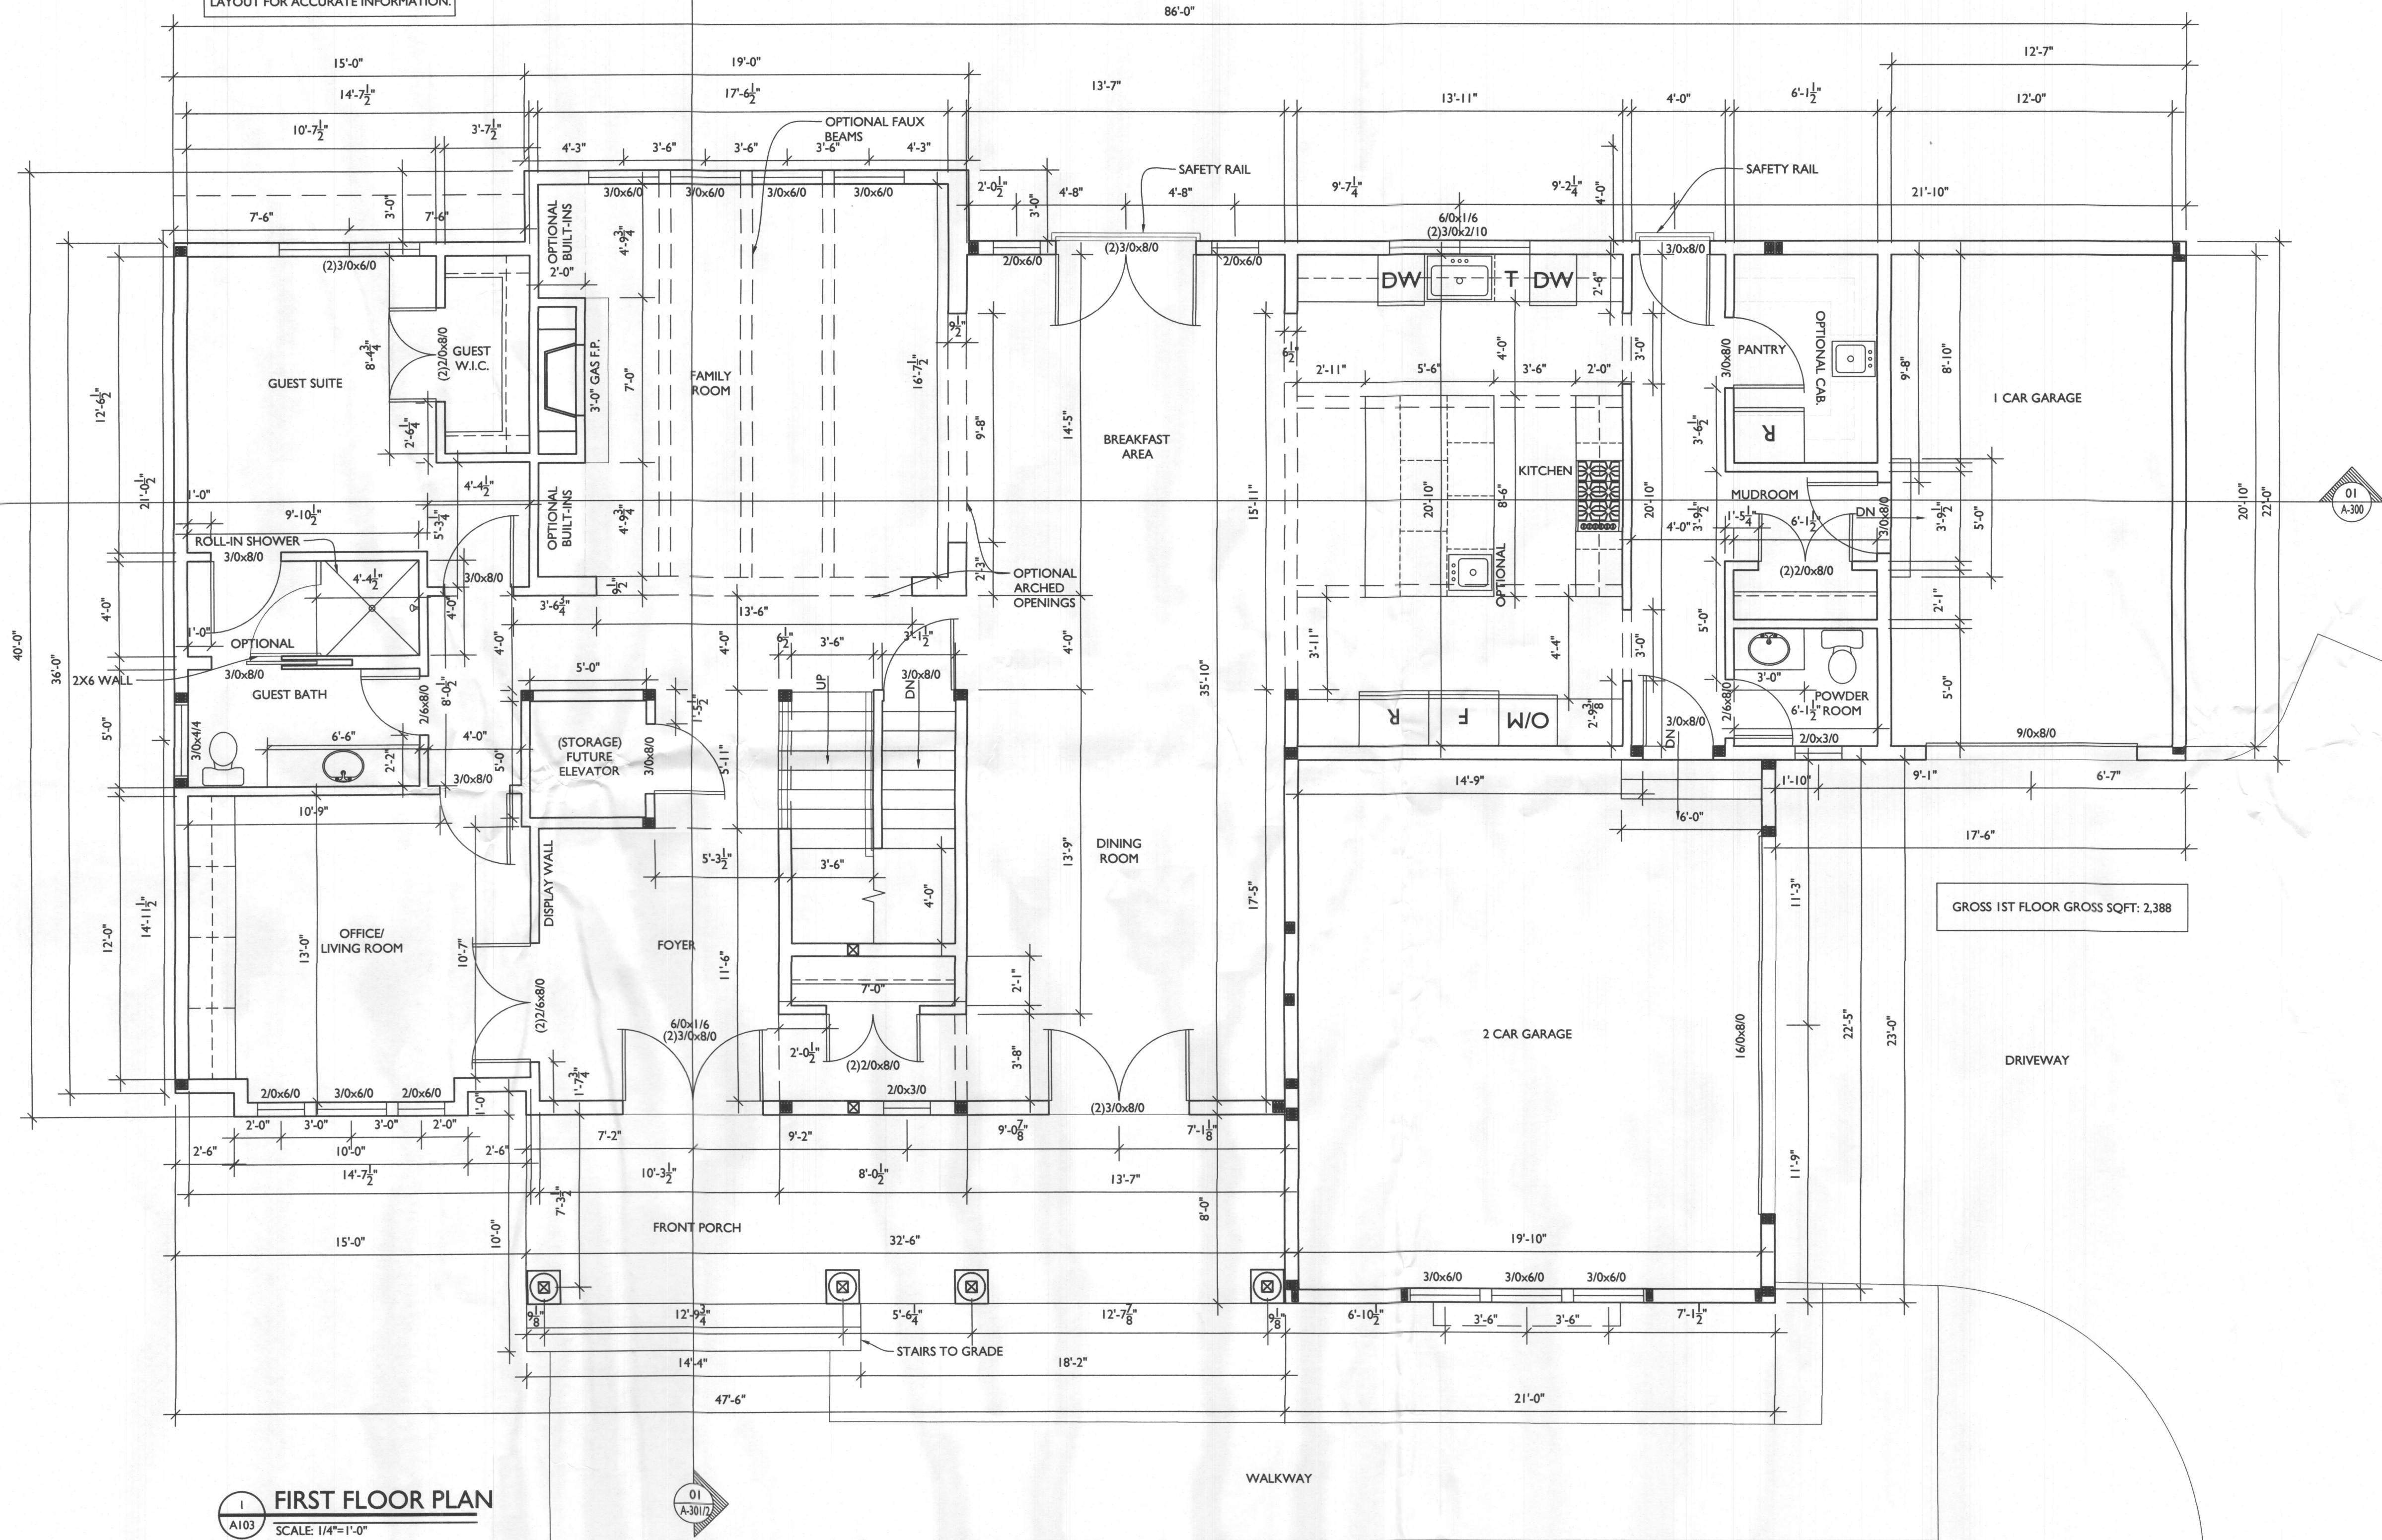

CAIRN
custom homes

TRANSFORMING
ARCHITECTURE
CUSTOM DESIGN. EASY LIVES.

13953 Brighton Dam Road
Clarksville, MD 21029
301-776-2666
info@TransformingArchitecture.com
www.TransformingArchitecture.com



STAMP

CERTIFY THAT THESE DOCUMENTS WERE
PREPARED OR APPROVED BY ME, AND THAT I
AM A DULY LICENSED ARCHITECT UNDER THE
LAWS OF THE STATE OF MARYLAND, LICENSE
NUMBER 13662, EXPIRATION 10-22-2023.

NOTE: THESE DRAWINGS ARE THE PROPERTY
OF TRANSFORMING ARCHITECTURE AND, AS
SUCH, MAY NOT BE RE-USED OR REPRODUCED,
EITHER WHOLLY OR IN PART, WITHOUT PRIOR
WRITTEN CONSENT OF TRANSFORMING
ARCHITECTURE.

PROJECT PHASE

PERMIT

PROJECT TITLE

THE
TRAN/
NGUYEN
RESIDENCE

8232 White Pine Ct
Fulton, MD 20759

REVISIONS

SYMBOL	DATE	ISSUED FOR

PROJECT NUMBER 21-624

DATE 06/15/2022

SCALE AS NOTED

DRAWING TITLE

FIRST FLOOR
PLAN

SHEET NUMBER

A-103